





01 EAST (BACK) ELEVATION - TO INCHCAPE DRIVE

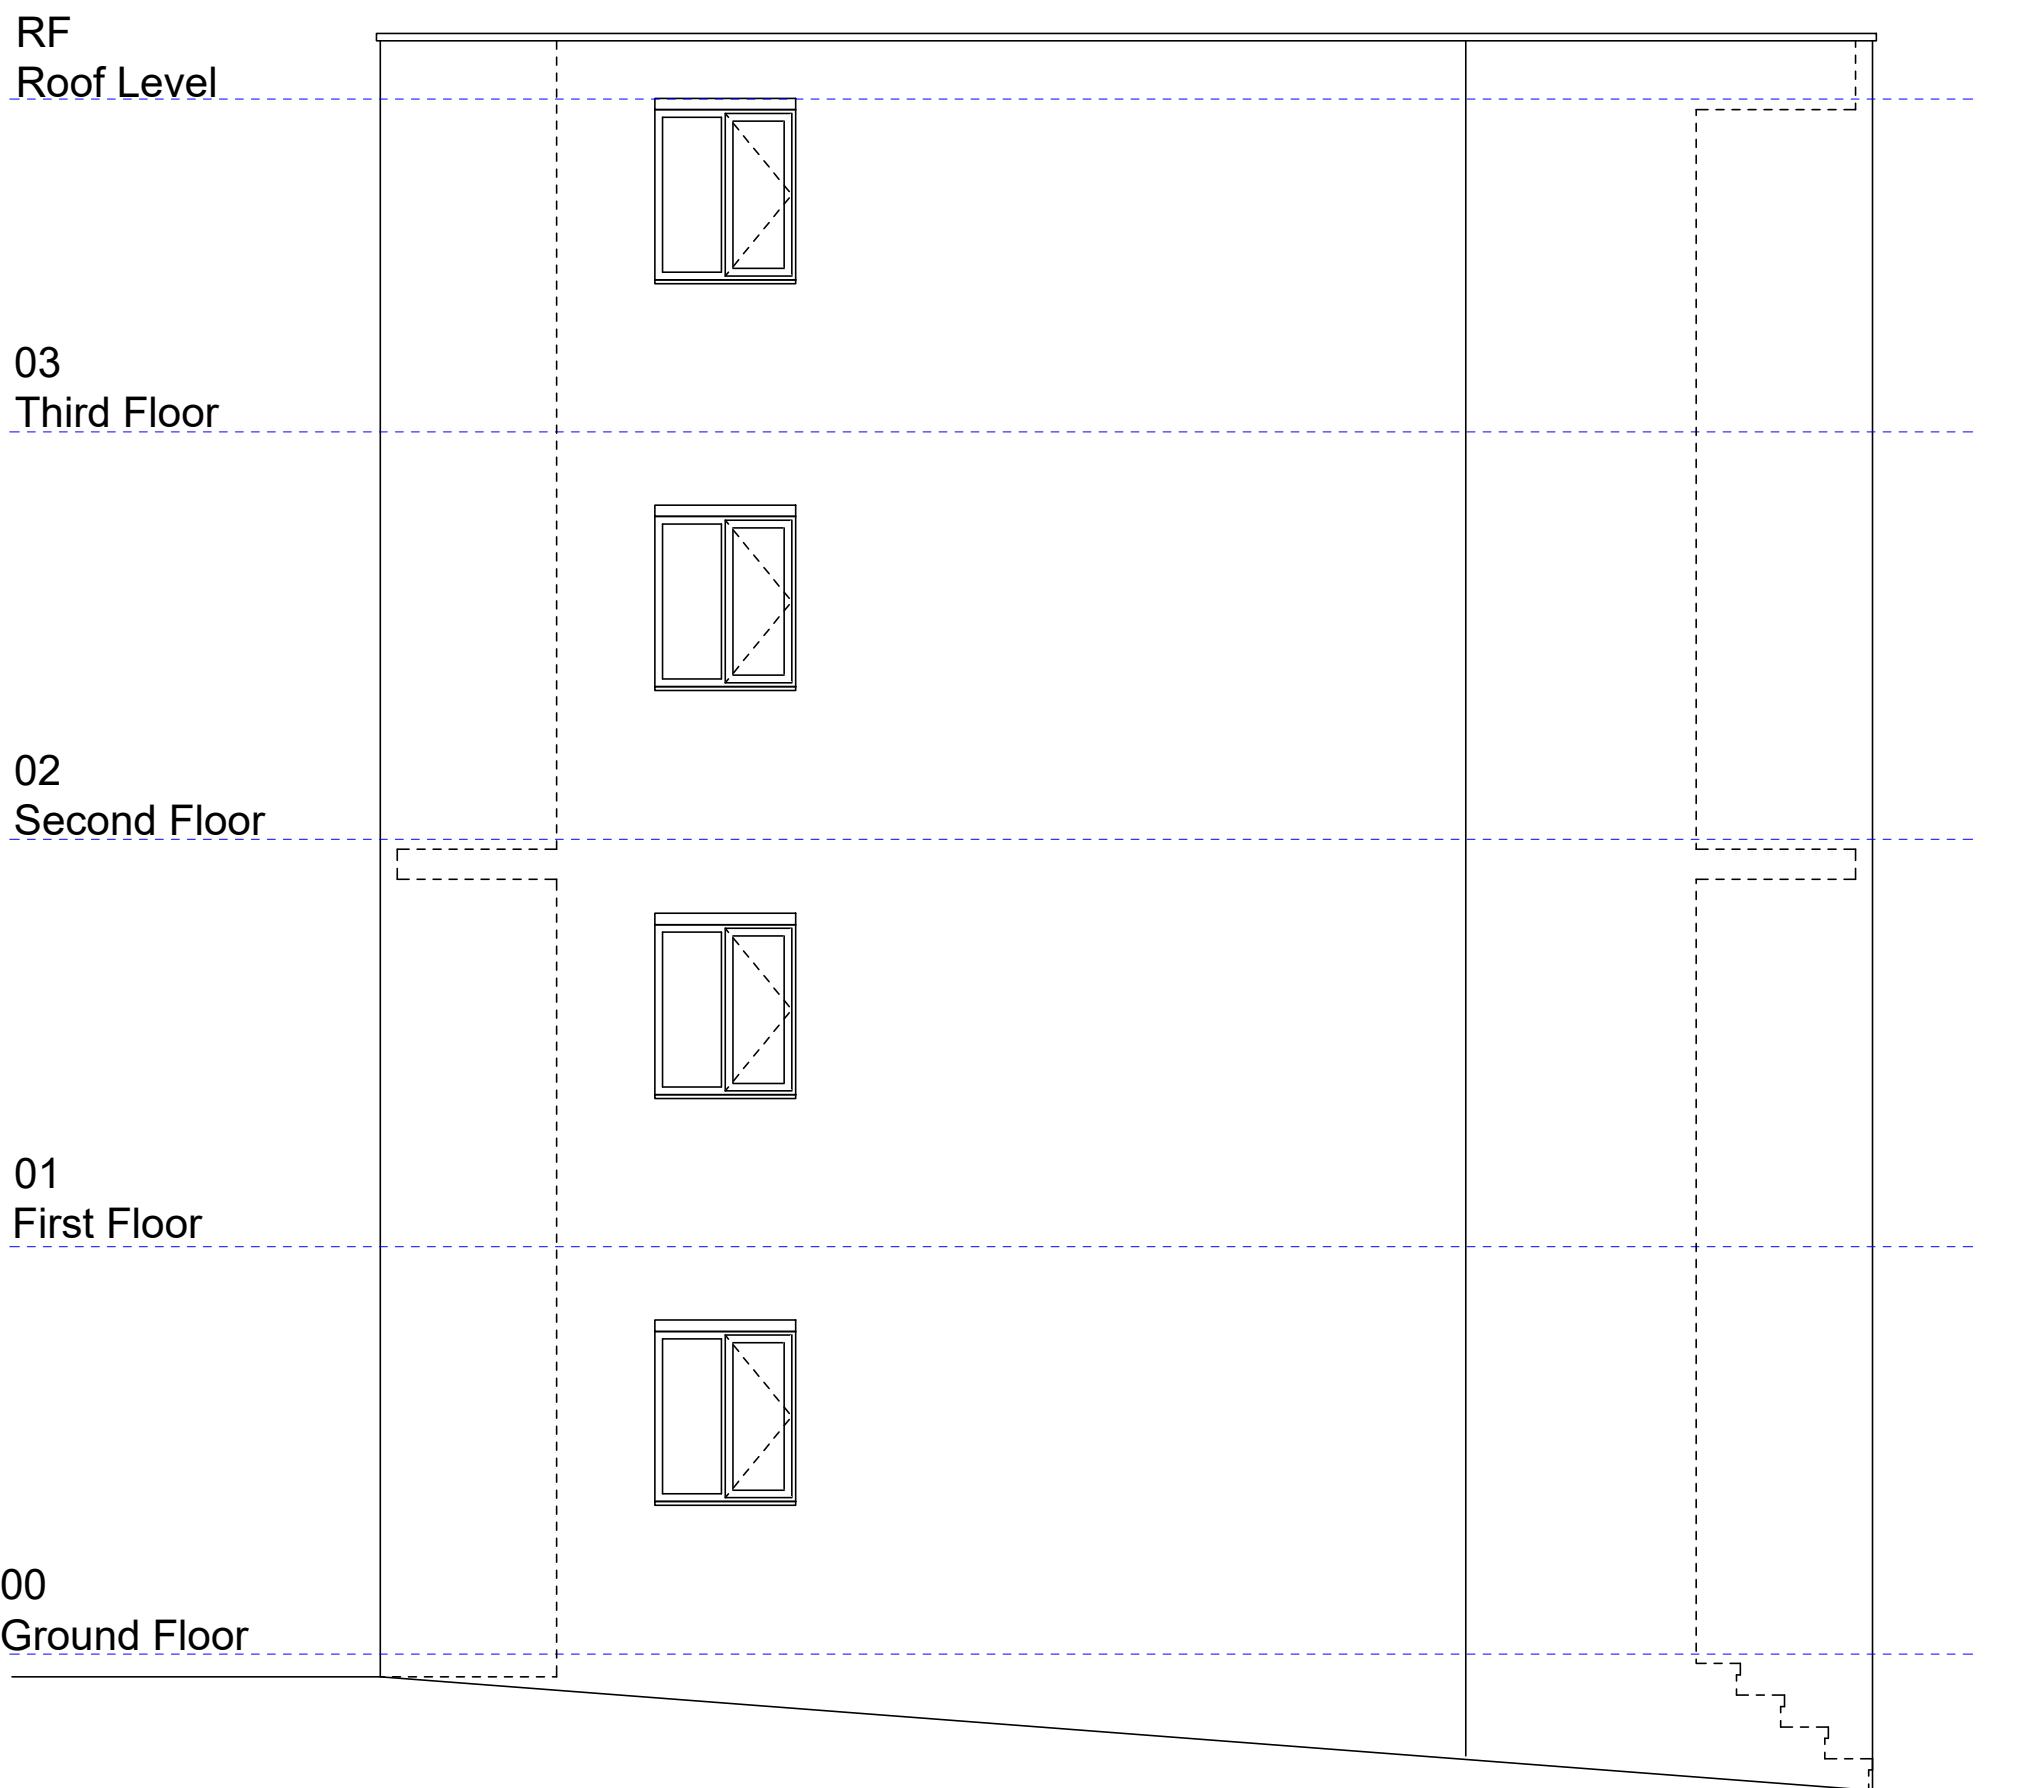

03 NORTH ELEVATION



02 WEST (FRONT) ELEVATION - TO RIVERDALE ROAD

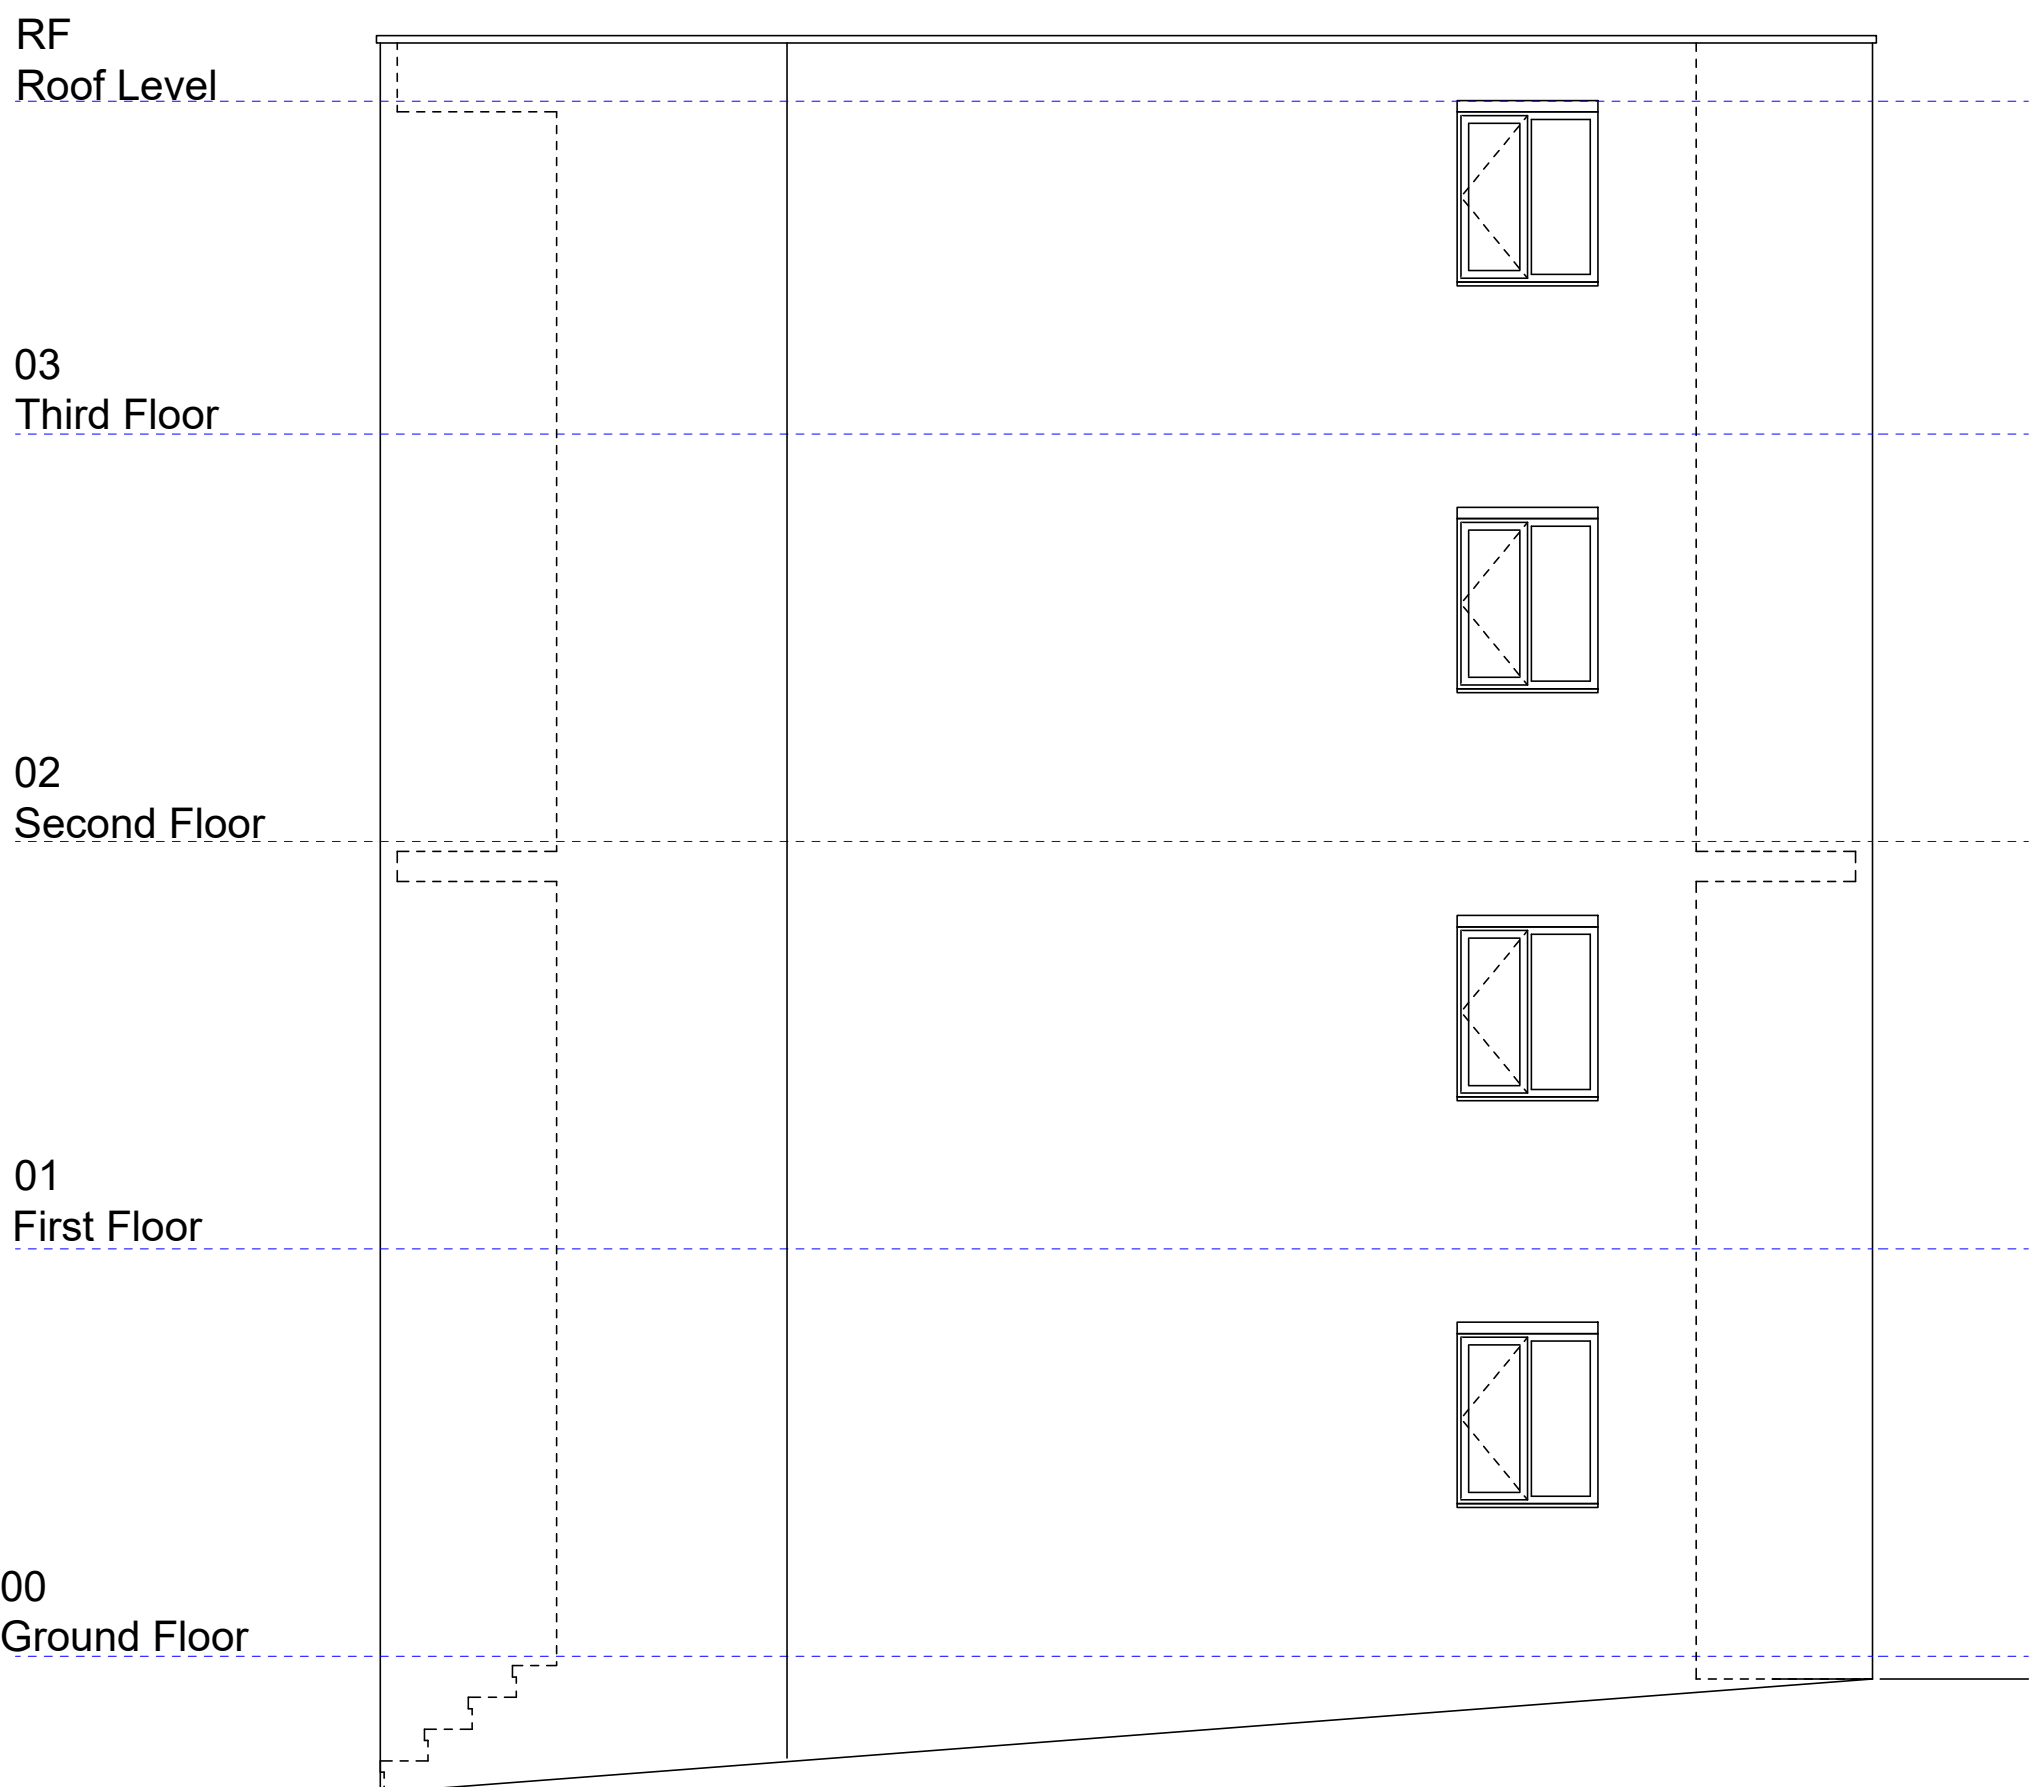

04 SOUTH ELEVATION