


Do not scale from this drawing. All dimensions to be checked on site prior to manufacture and construction. This drawing is the property of Harrison Ince Holdings Limited and should not be reproduced without permission.
All discrepancies to be brought to the attention of the architect immediately.
This drawing is to be read in conjunction with the specification / bill of quantities and related drawings.

REVISIONS


-	FIRST ISSUE	31.03.2025	LEB
A	REVISED	22.04.2025	MSM
B	NOTES AMMENDED	24.04.25	GW

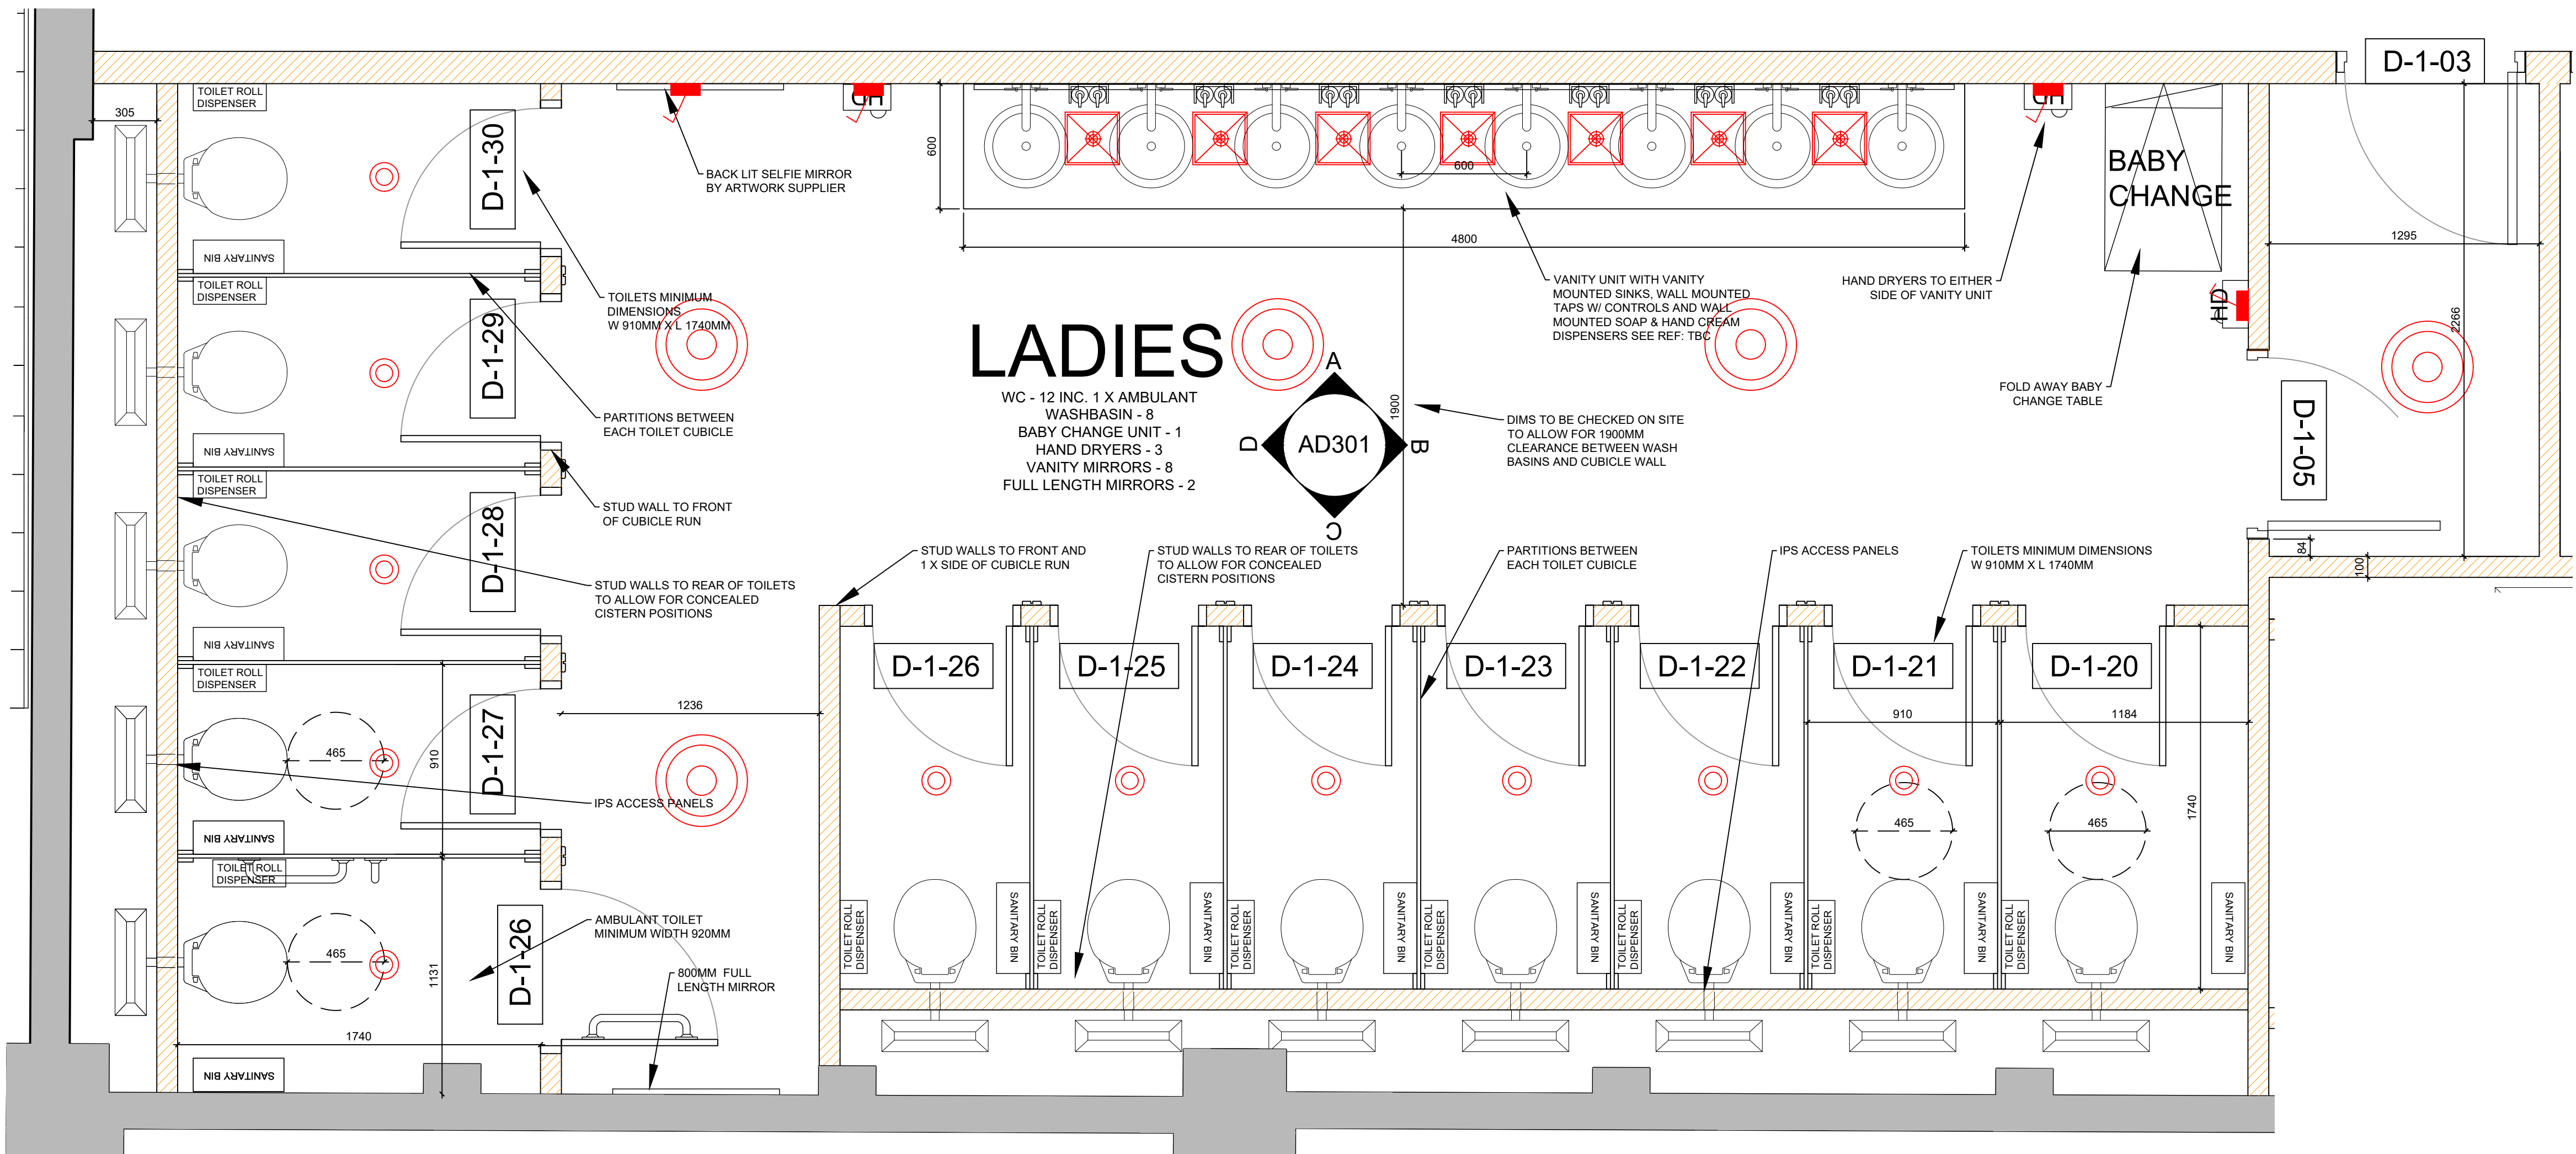

LADIES TOILETS - PLAN
1:20

WALL TILES		
NAME	TYPE	
FLOORING: WAXMAN CERAMIC NAPLES NP-101 GREY 600X600MM		
WALL TILES 1: HARMONY GLINT WHITE 50 X150MM		
WALL TILES 2: HARMONY CLAY WHITE 50 X150MM		
PAINTED WALL ABOVE: F&B DIMPSE		
T&G PANELLING PAINTED IN F&B CALKE GREEN		
VANITY STAINED IN BOARD B		
VANITY TOP: REF: PROSTONE RIVER VALLEY		
DOORS: STAINED IN DARK OAK		

FINISHES

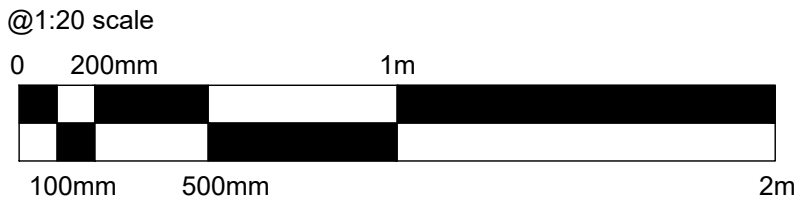

HARRISON INCE

ARCHITECTS INTERIOR DESIGNERS

PINS SOCIAL CLUB

CLIENT

SUNLIGHT HOUSE
LITTLE QUAY ST, MANCHESTER M3 3HP

PROJECT


LADIES TOILETS - PLAN

TITLE


DATE	APRIL 2025	SCALE	1:20 @ A1
JOB NO.	PINS	DWG. NO.	AD301 B
DRAWN	CAD/MSM-LEB	CHECKED	

SECOND FLOOR
EASTGATE
2 CASTLE STREET
MANCHESTER
M3 4LZ


TEL: 0161 236 3650
EMAIL: enquiries@harrison-ince.co.uk

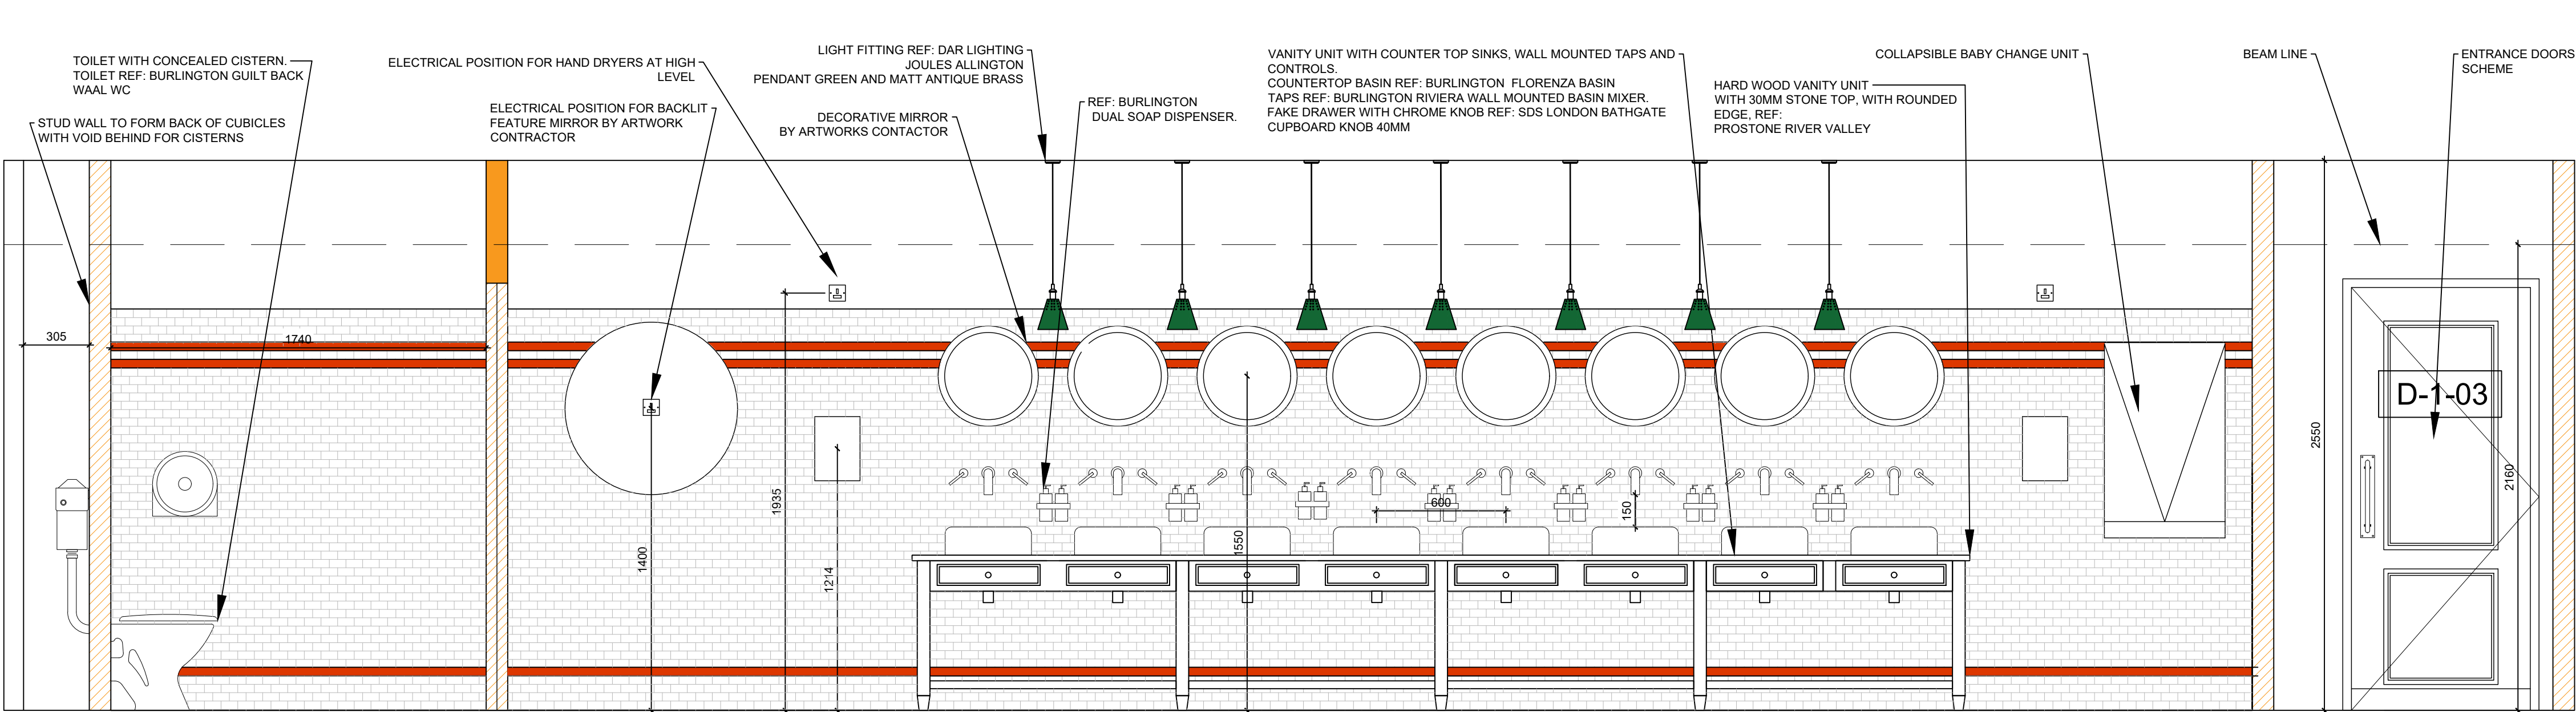


LADIES TOILETS - SECTION A
1:20

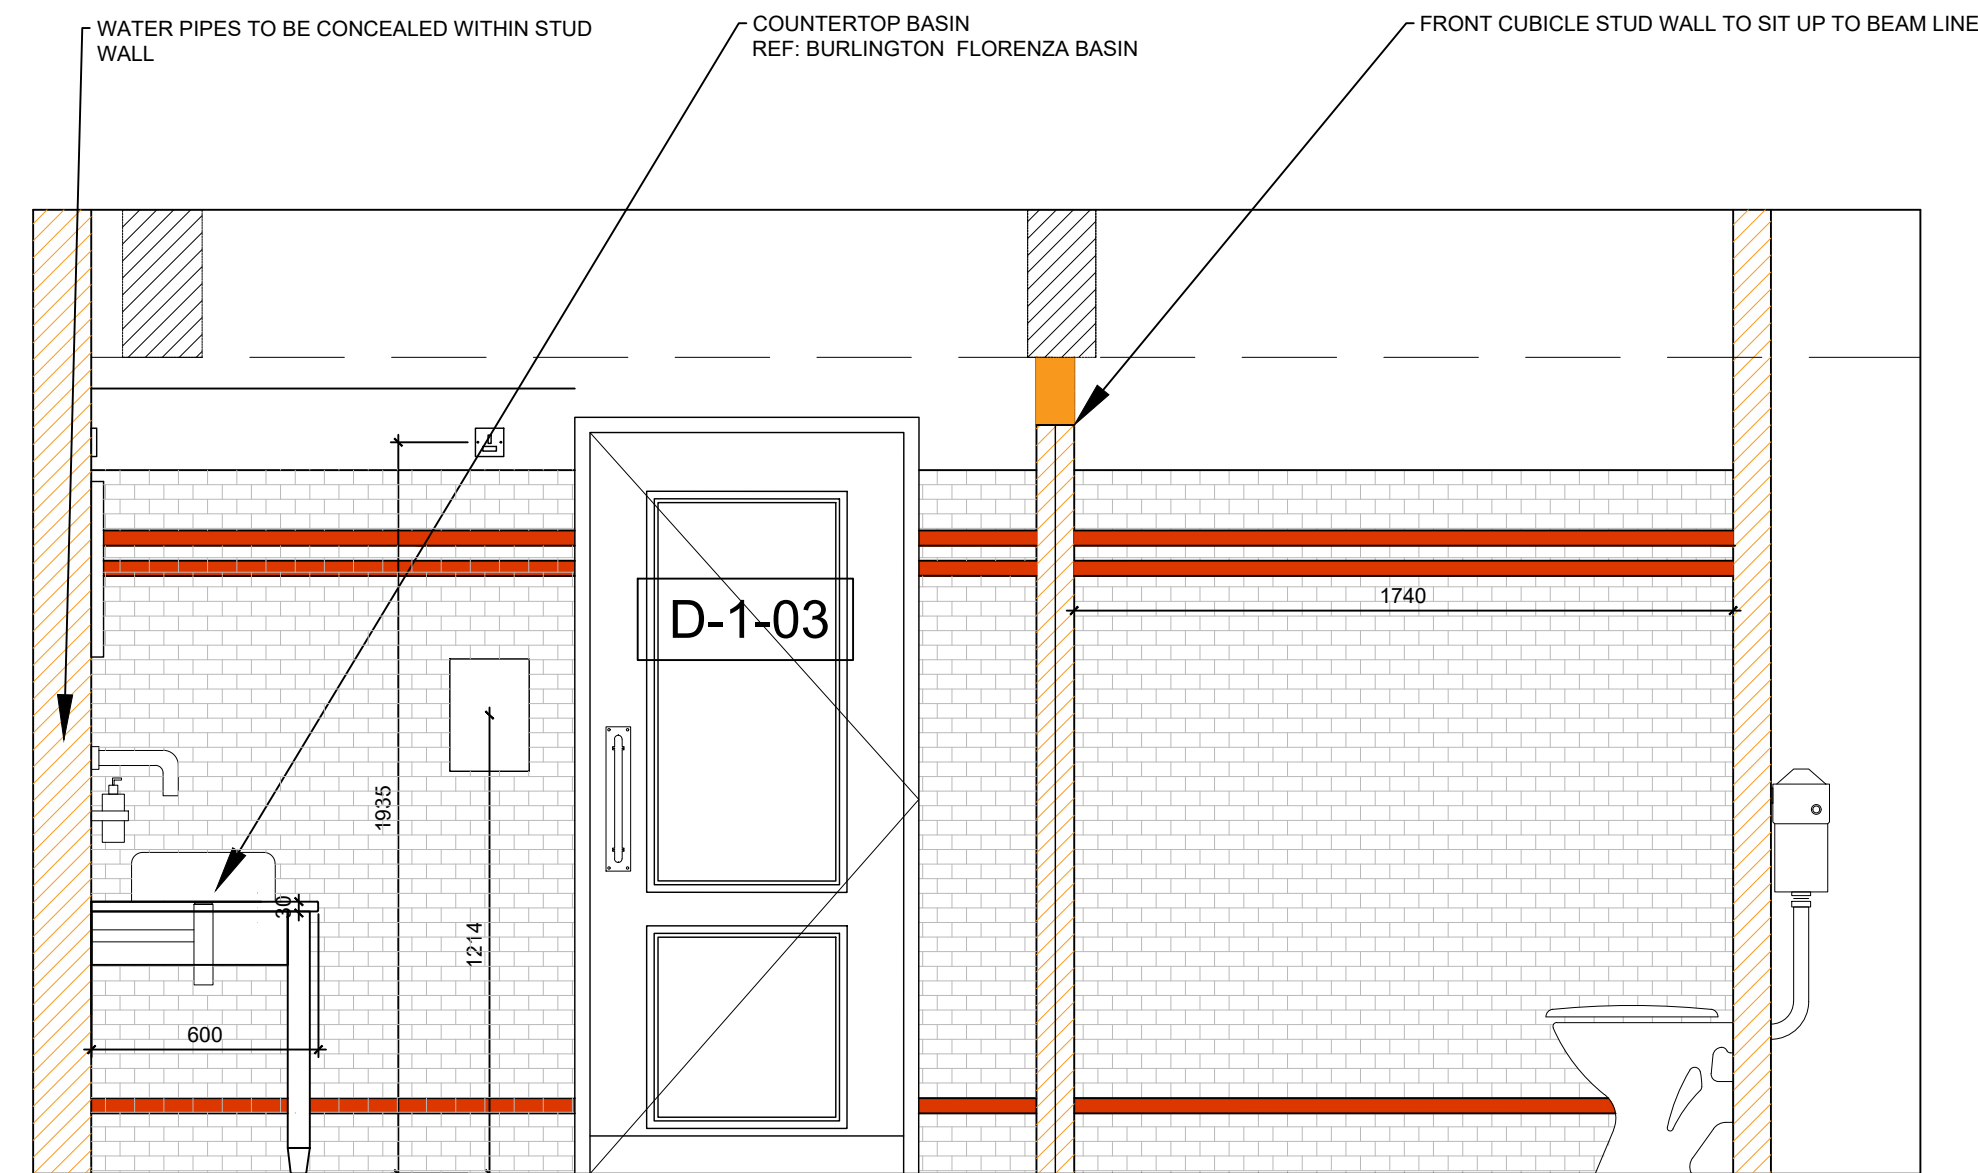

LADIES TOILETS - SECTION B
1:20

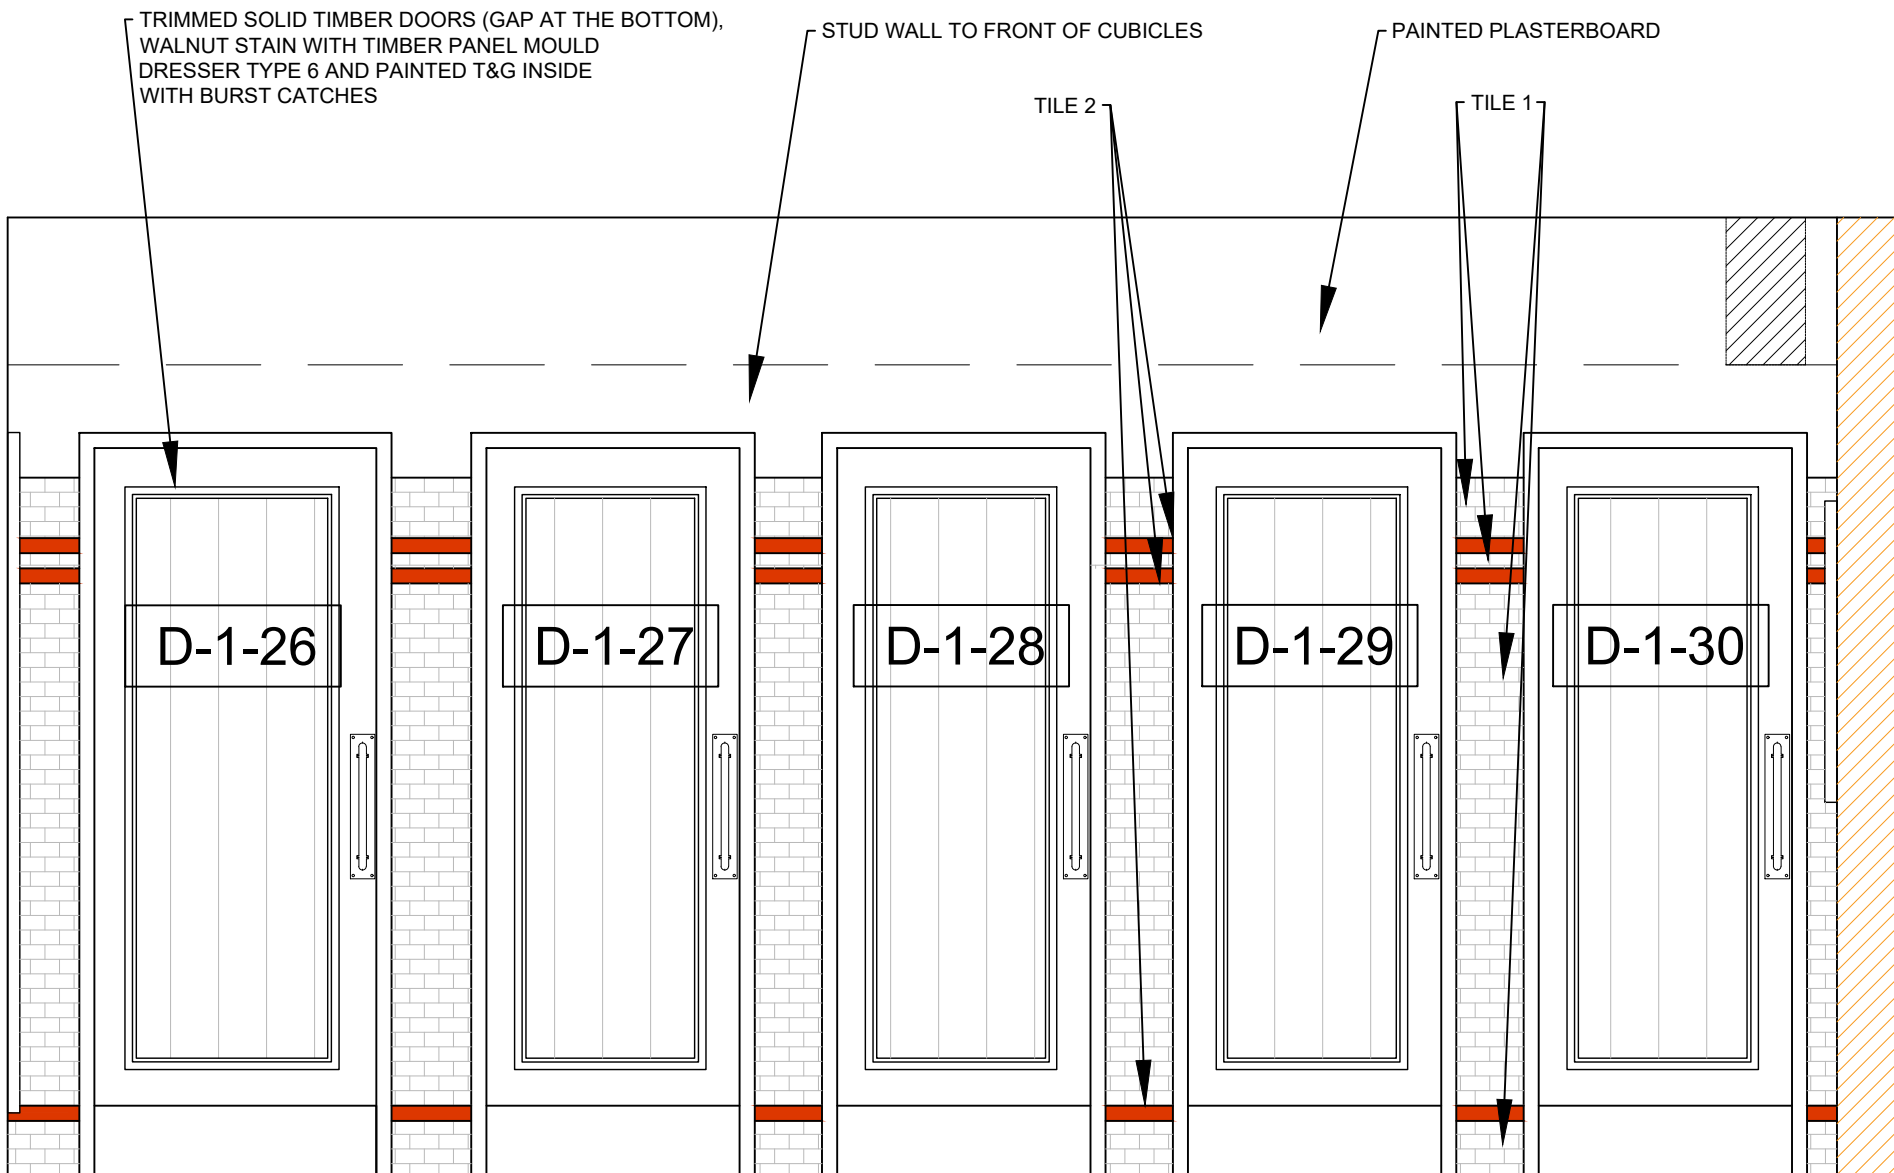

LADIES TOILETS - SECTION D
1:20

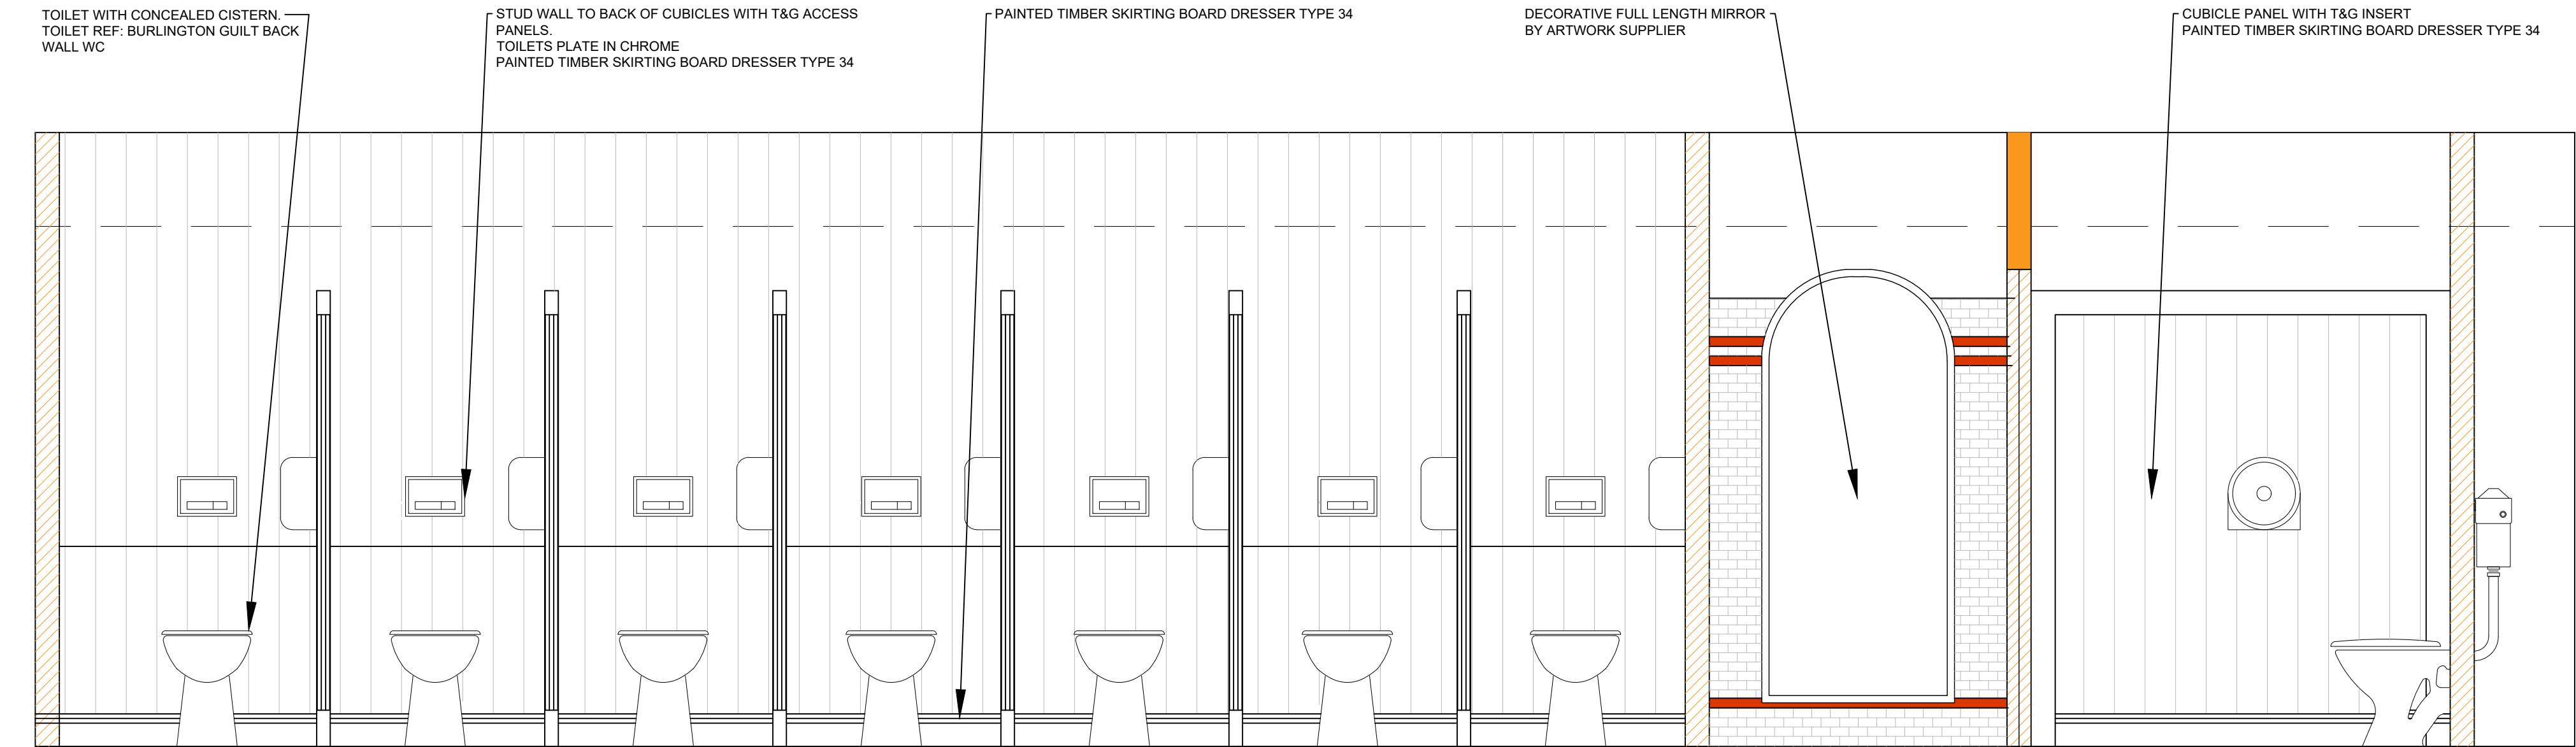

LADIES TOILETS - SECTION C
1:20

Do not scale from this drawing. All dimensions to be checked on site prior to manufacture and construction. This drawing is the property of Harrison Ince Holdings Limited and should not be reproduced without permission. All discrepancies to be brought to the attention of the architect immediately. This drawing is to be read in conjunction with the specification / bill of quantities and related drawings.			
REVISIONS			
-	FIRST ISSUE	31.03.2025	LEB
A	REVISED	22.04.2025	MSM
B	DOOR NUMBERS ADDED	24.04.25	GW

WALL TILES		
NAME	TYPE	
FLOORING: WAXMAN CERAMIC NAPLES NP-101 GREY 600X600MM		
WALL TILES 1: HARMONY GLINT WHITE 50 X150MM		
WALL TILES 2: HARMONY CLAY WHITE 50 X150MM		
PAINTED WALL ABOVE: F&B DIMPSE		
T&G PANELLING PAINTED IN F&B CALKE GREEN		
VANITY STAINED IN BOARD B		
VANITY TOP: REF: PROSTONE RIVER VALLEY		
DOORS: STAINED IN DARK OAK		

FINISHES



HARRISON INCE

ARCHITECTS INTERIOR DESIGNERS

CLIENT
PINS SOCIAL CLUB

PROJECT
SUNLIGHT HOUSE
LITTLE QUAY ST, MANCHESTER M3 3HP

TITLE
LADIES TOILETS

DATE
APRIL 2025

SCALE
1:20 @ A1

JOB NO.
PINS

DWG. NO.
AD302 B

DRAWN
CAD/MSM-LEB


CHECKED

SECOND FLOOR
EASTGATE
2 CASTLE STREET
MANCHESTER
M3 4LZ
TEL: 0161 236 3650
EMAIL: enquiries@harrison-ince.co.uk

Do not scale from this drawing. All dimensions to be checked on site prior to manufacture and construction. This drawing is the property of Harrison Ince Holdings Limited and should not be reproduced without permission.
All discrepancies to be brought to the attention of the architect immediately.
This drawing is to be read in conjunction with the specification / bill of quantities and related drawings.

REVISIONS


-	FIRST ISSUE	31.03.2025	LEB
A	REVISED	22.04.2025	MSM
B	PLANNING ISSUE	29.04.25	GW

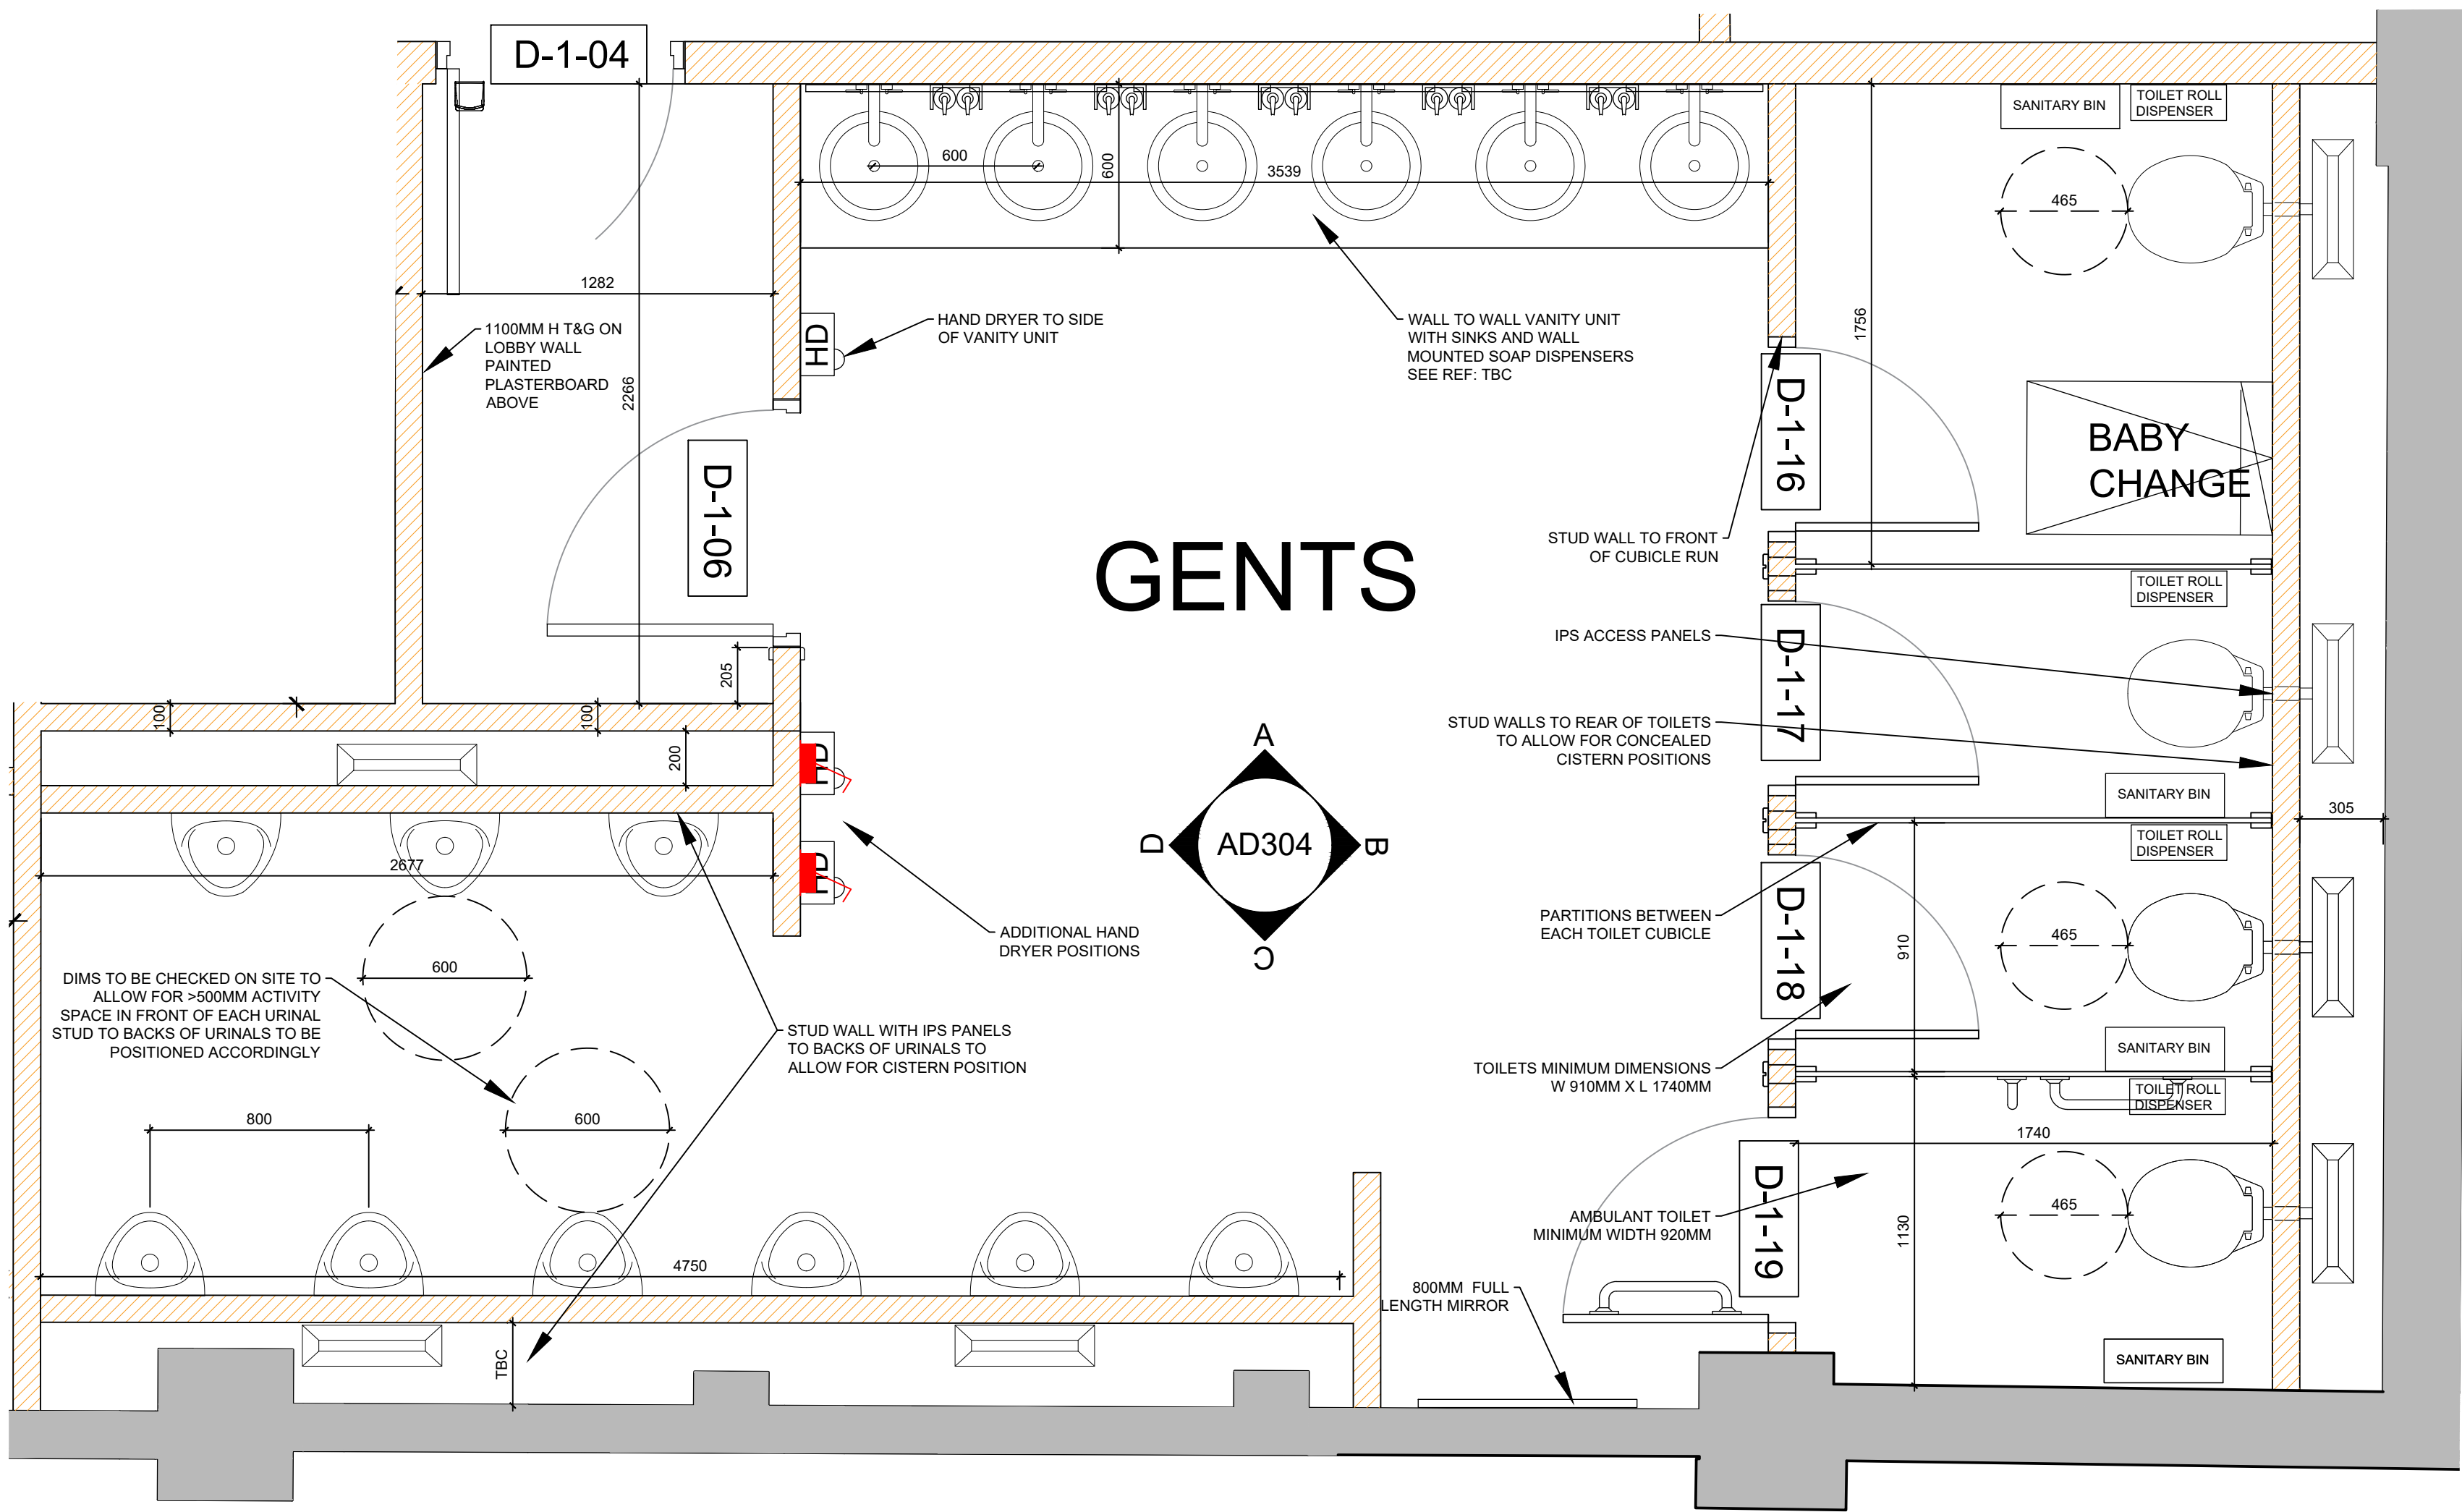

GENTS TOILETS - PLAN
1:20

WALL TILES		
NAME	TYPE	
FLOORING: WAXMAN CERAMIC AIRE ROBLE 200X1200MM		
WALL TILES 1: HARMONY GLINT GREEN 50 X150MM		
25MM D SHAPE TRIM PAINTED IN WHITE		
25MM D SHAPE TRIM PAINTED IN MUSTARD YELLOW TO MATCH SIGNAGE		
BESPOKE WATERPROOF VINYL WALLPAPER WITH VINTAGE SPORTS MAGAZINES		
T&G PANELLING PAINTED IN F&B CALKE GREEN		
VANITY STAINED IN BOARD B		
VANITY TOP REF: PROSTONE RIVER VALLEY		
DOORS: STAINED IN DARK OAK		

FINISHES

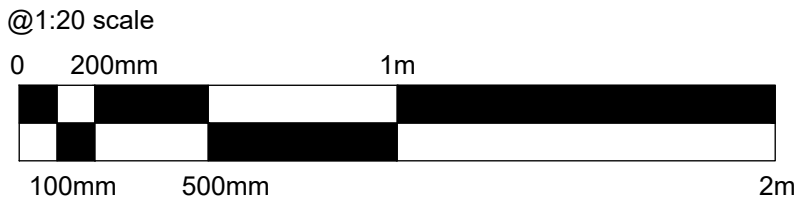

HARRISON INCE

ARCHITECTS INTERIOR DESIGNERS


CLIENT
PINS SOCIAL CLUB

PROJECT
SUNLIGHT HOUSE
LITTLE QUAY ST, MANCHESTER M3 3HP


TITLE
GENTS TOILETS - PLANS

DATE	APRIL 2025	SCALE	1:20 @ A1
JOB NO.	PINS	DWG. NO.	AD303 B
DRAWN	CAD/MSM-LEB	CHECKED	


SECOND FLOOR
EASTGATE
2 CASTLE STREET
MANCHESTER
M3 4L2
TEL: 0161 236 3650
EMAIL: enquiries@harrisonince.co.uk

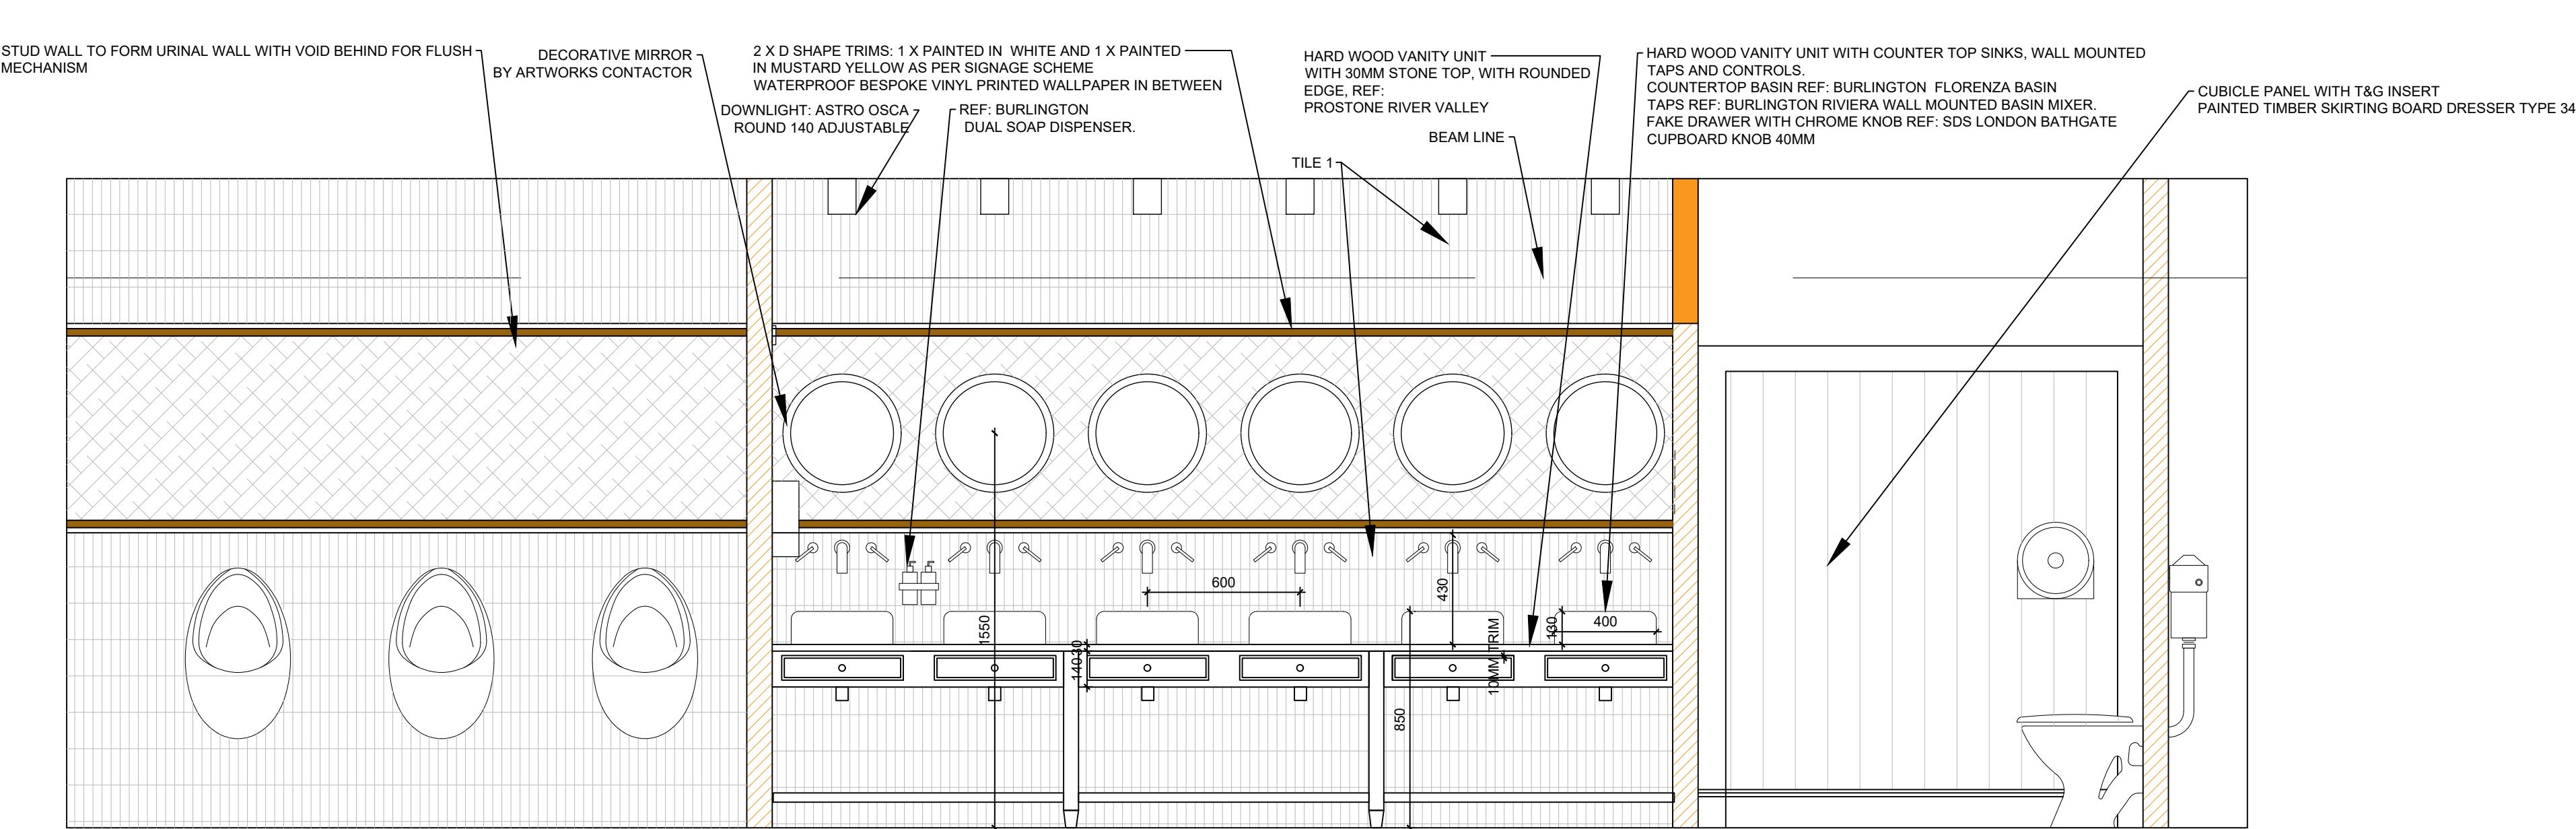


GENTS TOILETS - SECTION A
1:20

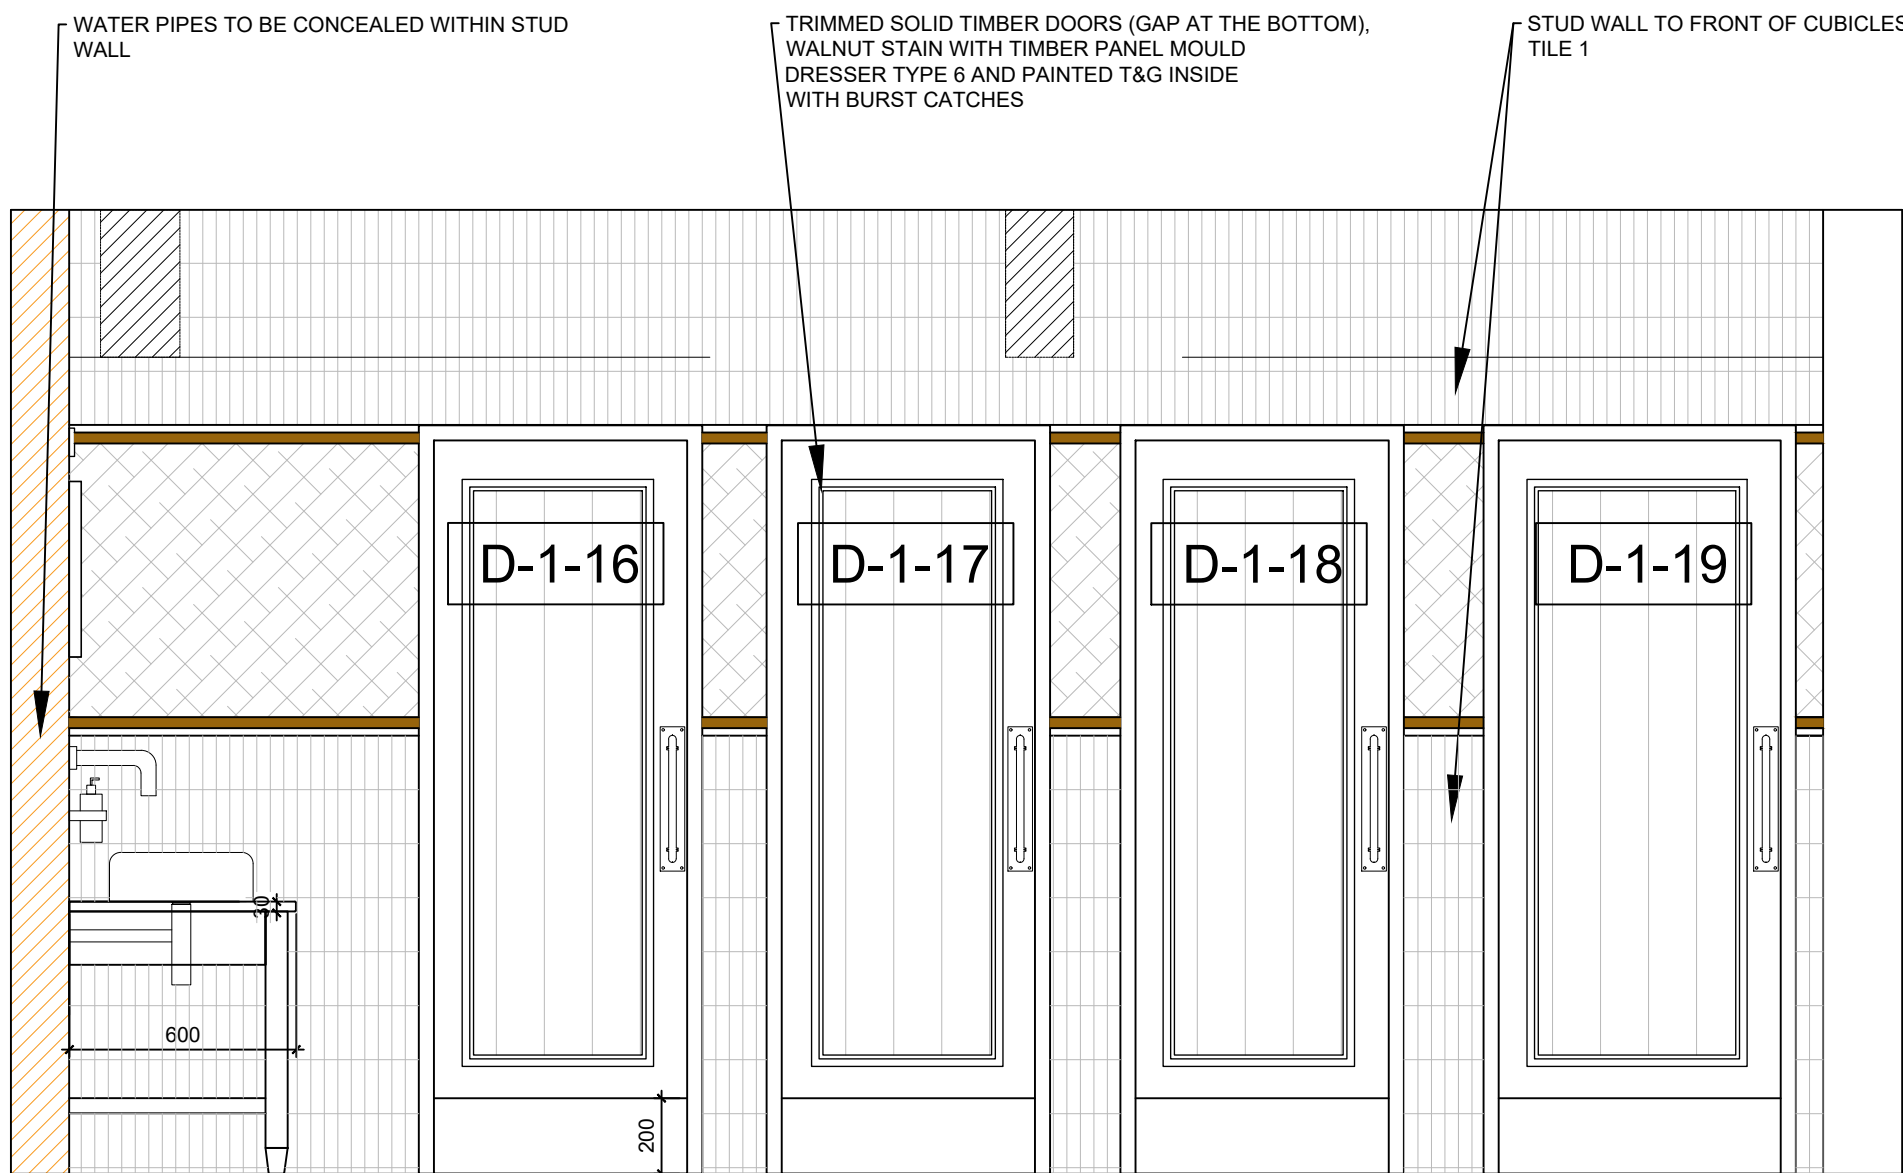

GENTS TOILETS - SECTION B
1:20

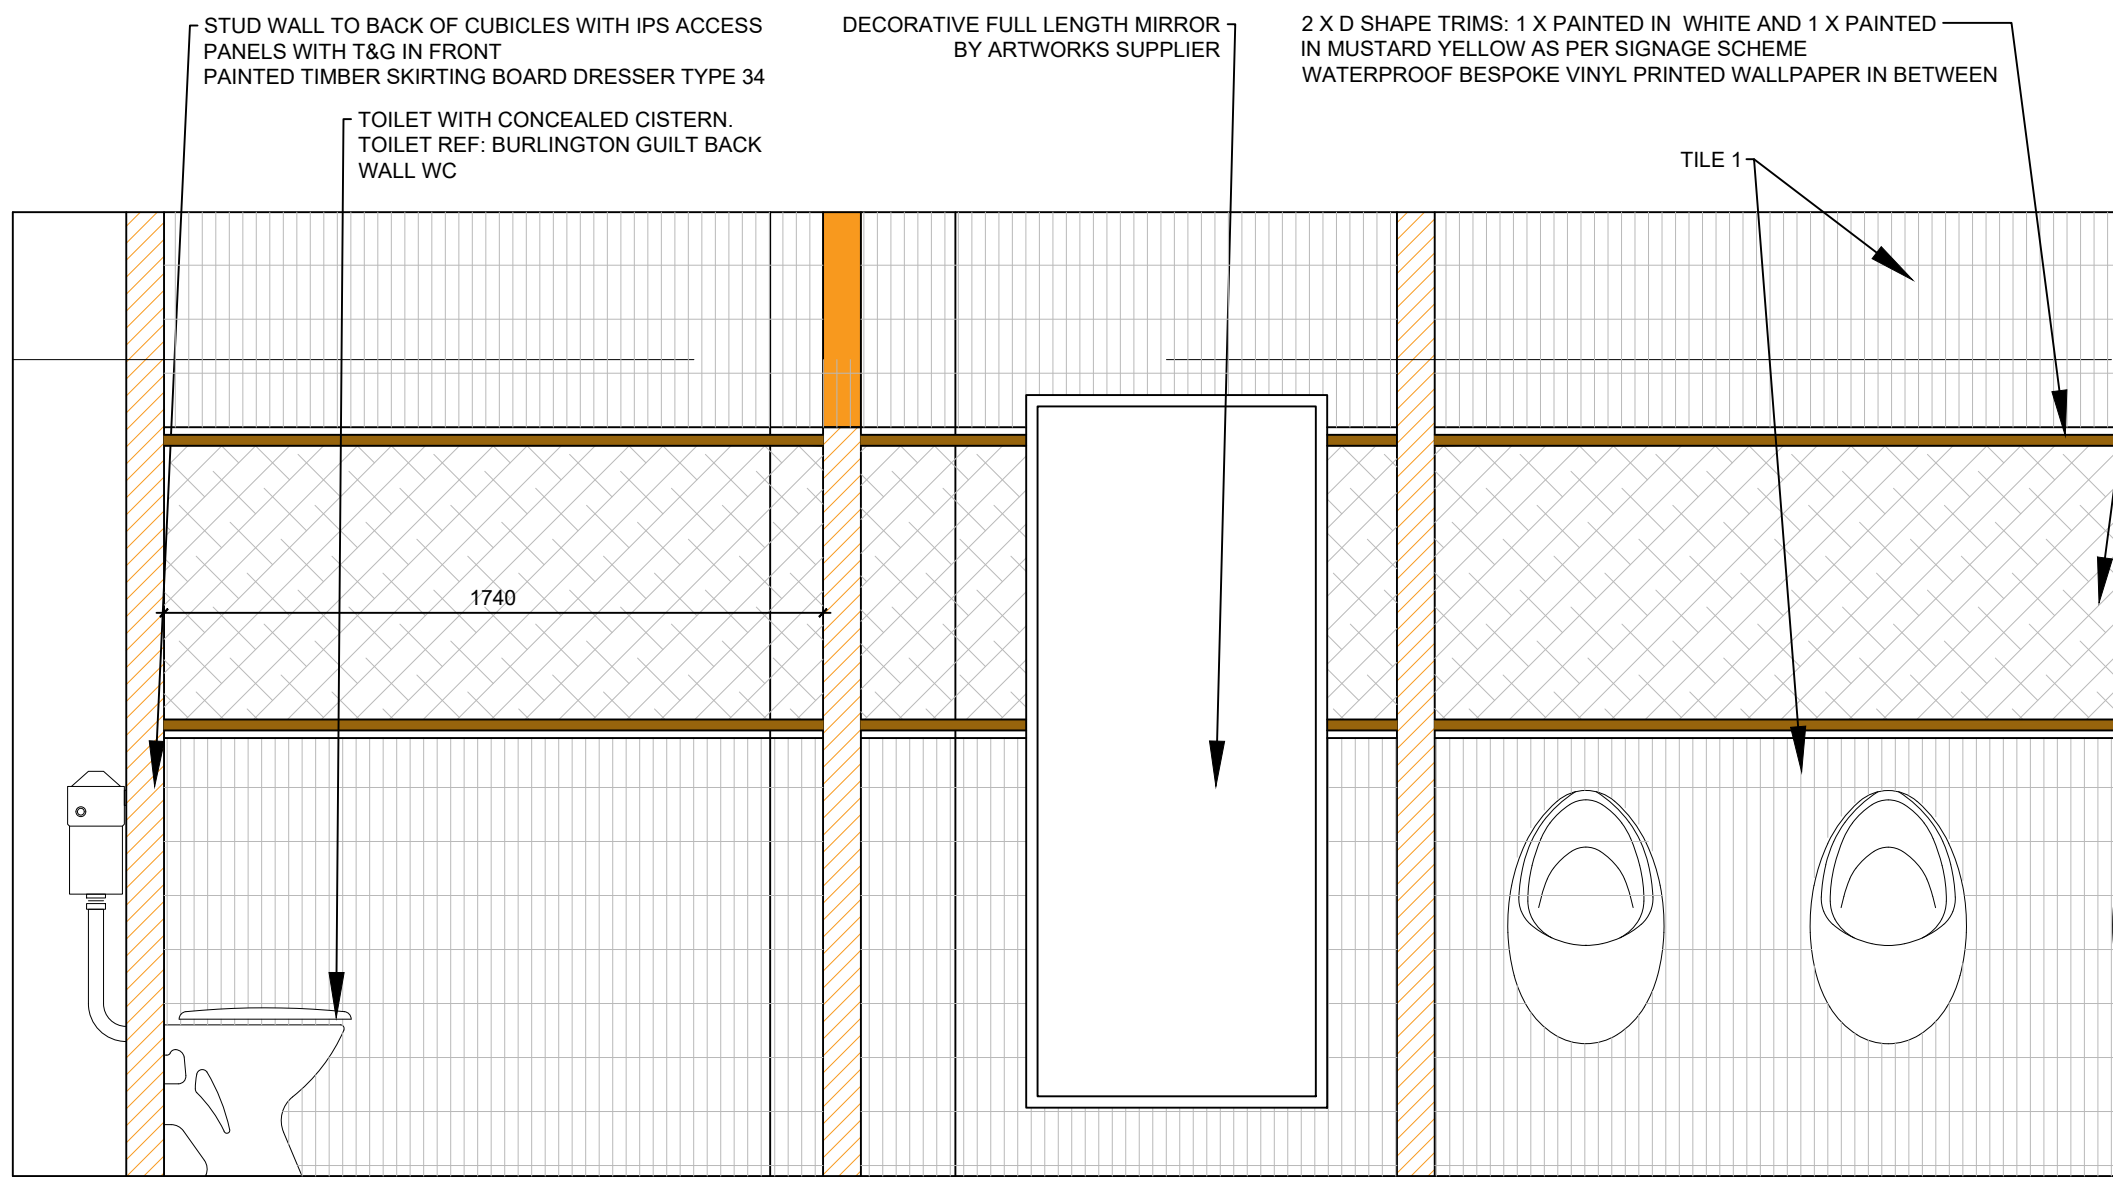

GENTS TOILETS - SECTION B
1:20

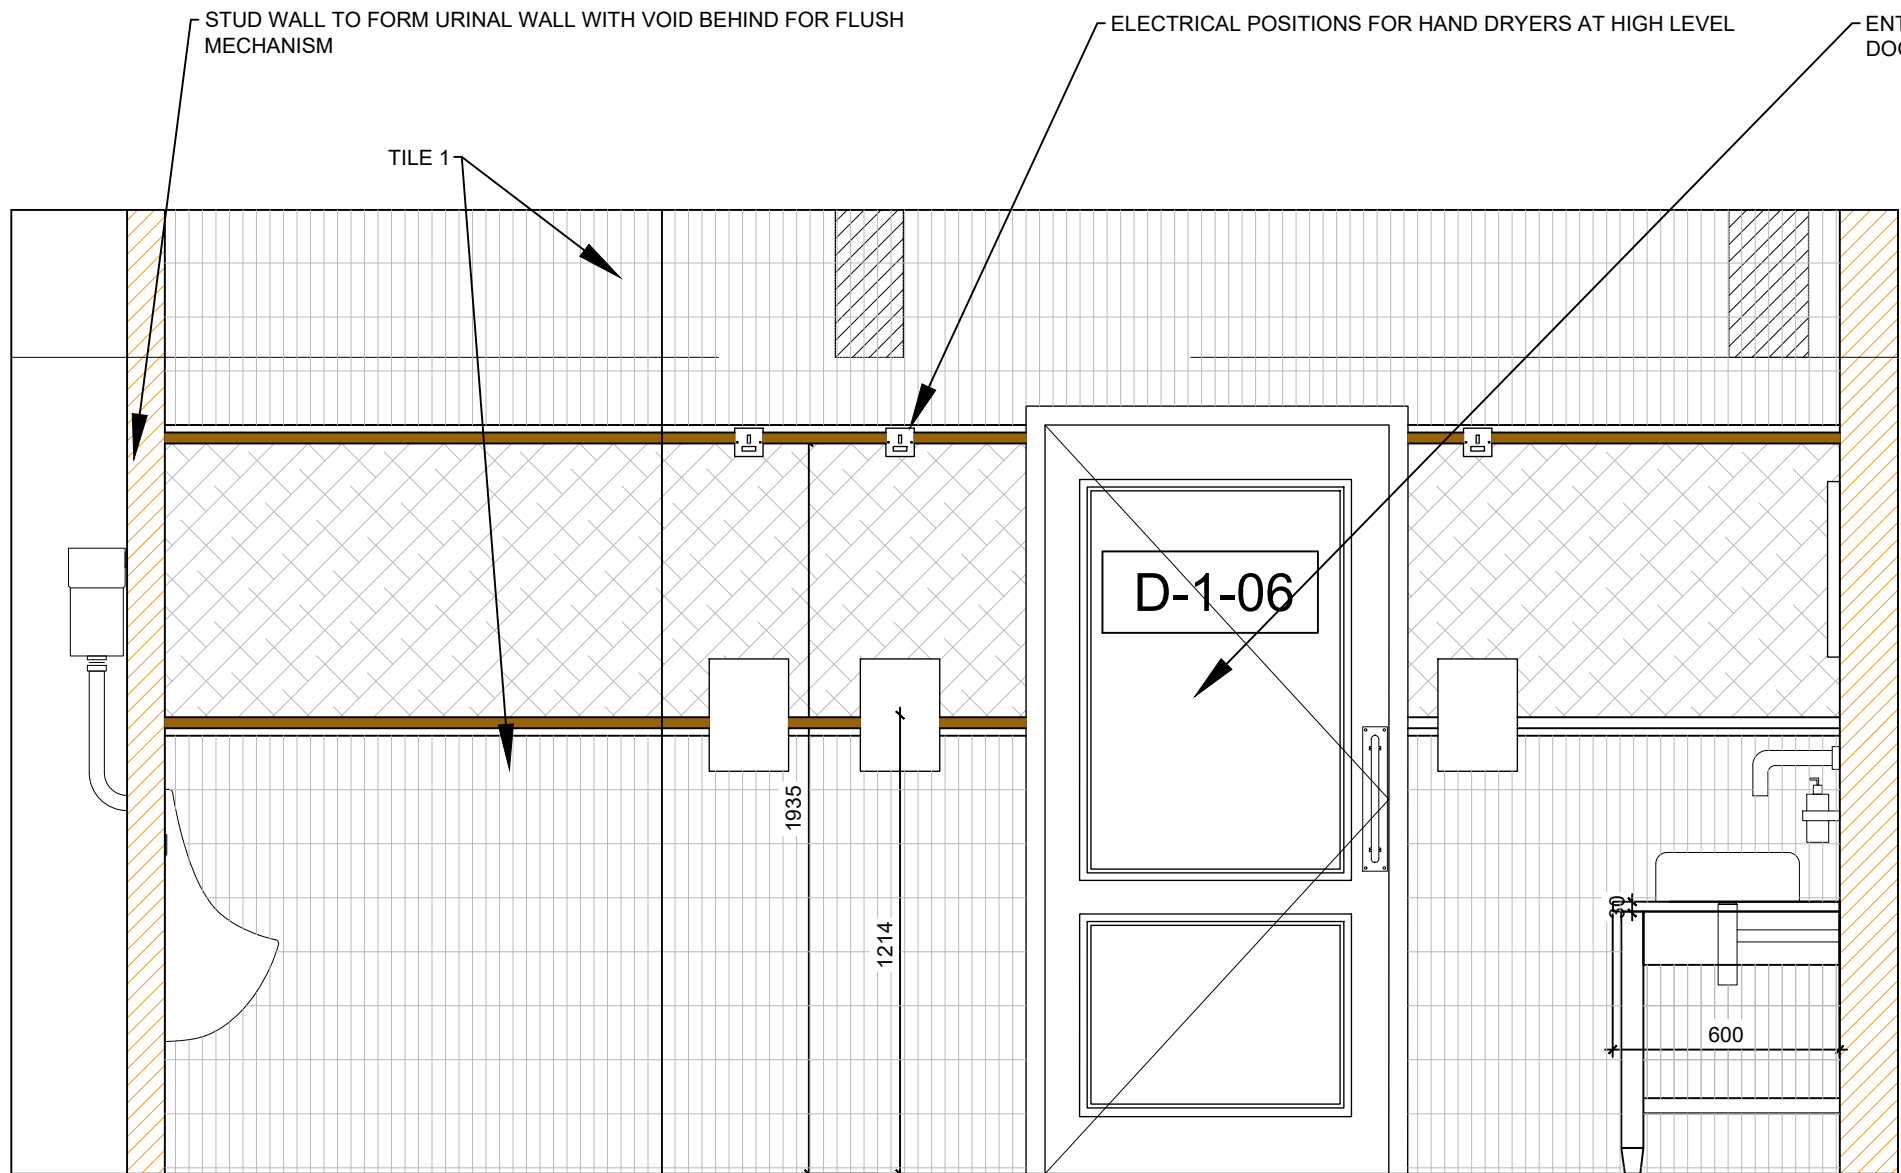

GENTS TOILETS - SECTION B
1:20


Do not scale from this drawing. All dimensions to be checked on site prior to manufacture and construction. This drawing is the property of Harrison Ince Holdings Limited and should not be reproduced without permission. All discrepancies to be brought to the attention of the architect immediately. This drawing is to be read in conjunction with the specification / bill of quantities and related drawings.

REVISIONS

-	FIRST ISSUE	31.03.2025	LEB
A	REVISED	22.04.2025	MSM
B	PLANNING ISSUE	29.04.25	GW

WALL TILES		
NAME	TYPE	
FLOORING: WAXMAN CERAMIC AIRE ROBLE 200X1200MM		
WALL TILES 1: HARMONY GLINT GREEN 50 X150MM		
25MM D SHAPE TRIM PAINTED IN WHITE		
25MM D SHAPE TRIM PAINTED IN MUSTARD YELLOW TO MATCH SIGNAGE		
BESPOKE WATERPROOF VINYL WALLPAPER WITH VINTAGE SPORTS MAGAZINES		
T&G PANELLING PAINTED IN F&B CALKE GREEN		
VANITY STAINED IN BOARD B		
VANITY TOP REF: PROSTONE RIVER VALLEY		
DOORS: STAINED IN DARK OAK		

FINISHES

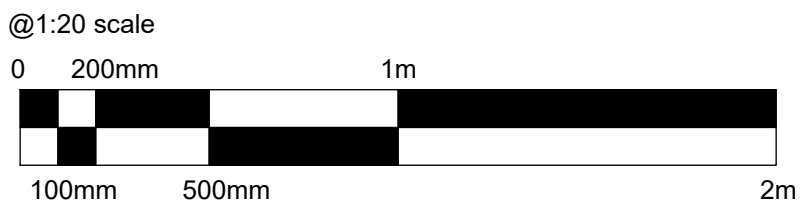

HARRISON INCE

ARCHITECTS INTERIOR DESIGNERS


CLIENT PINS SOCIAL CLUB

PROJECT SUNLIGHT HOUSE
LITTLE QUAY ST, MANCHESTER M3 3HP

TITLE GENTS TOILETS - SECTIONS

DATE	APRIL 2025	SCALE	1:20 @ A1
JOB NO.	PINS	DWG. NO.	AD304 B
DRAWN	CAD/MSM-LEB	CHECKED	

SECOND FLOOR EASTGATE
2 CASTLE STREET
MANCHESTER M3 4LZ
TEL: 0161 236 3650
EMAIL: enquiries@harrison-ince.co.uk

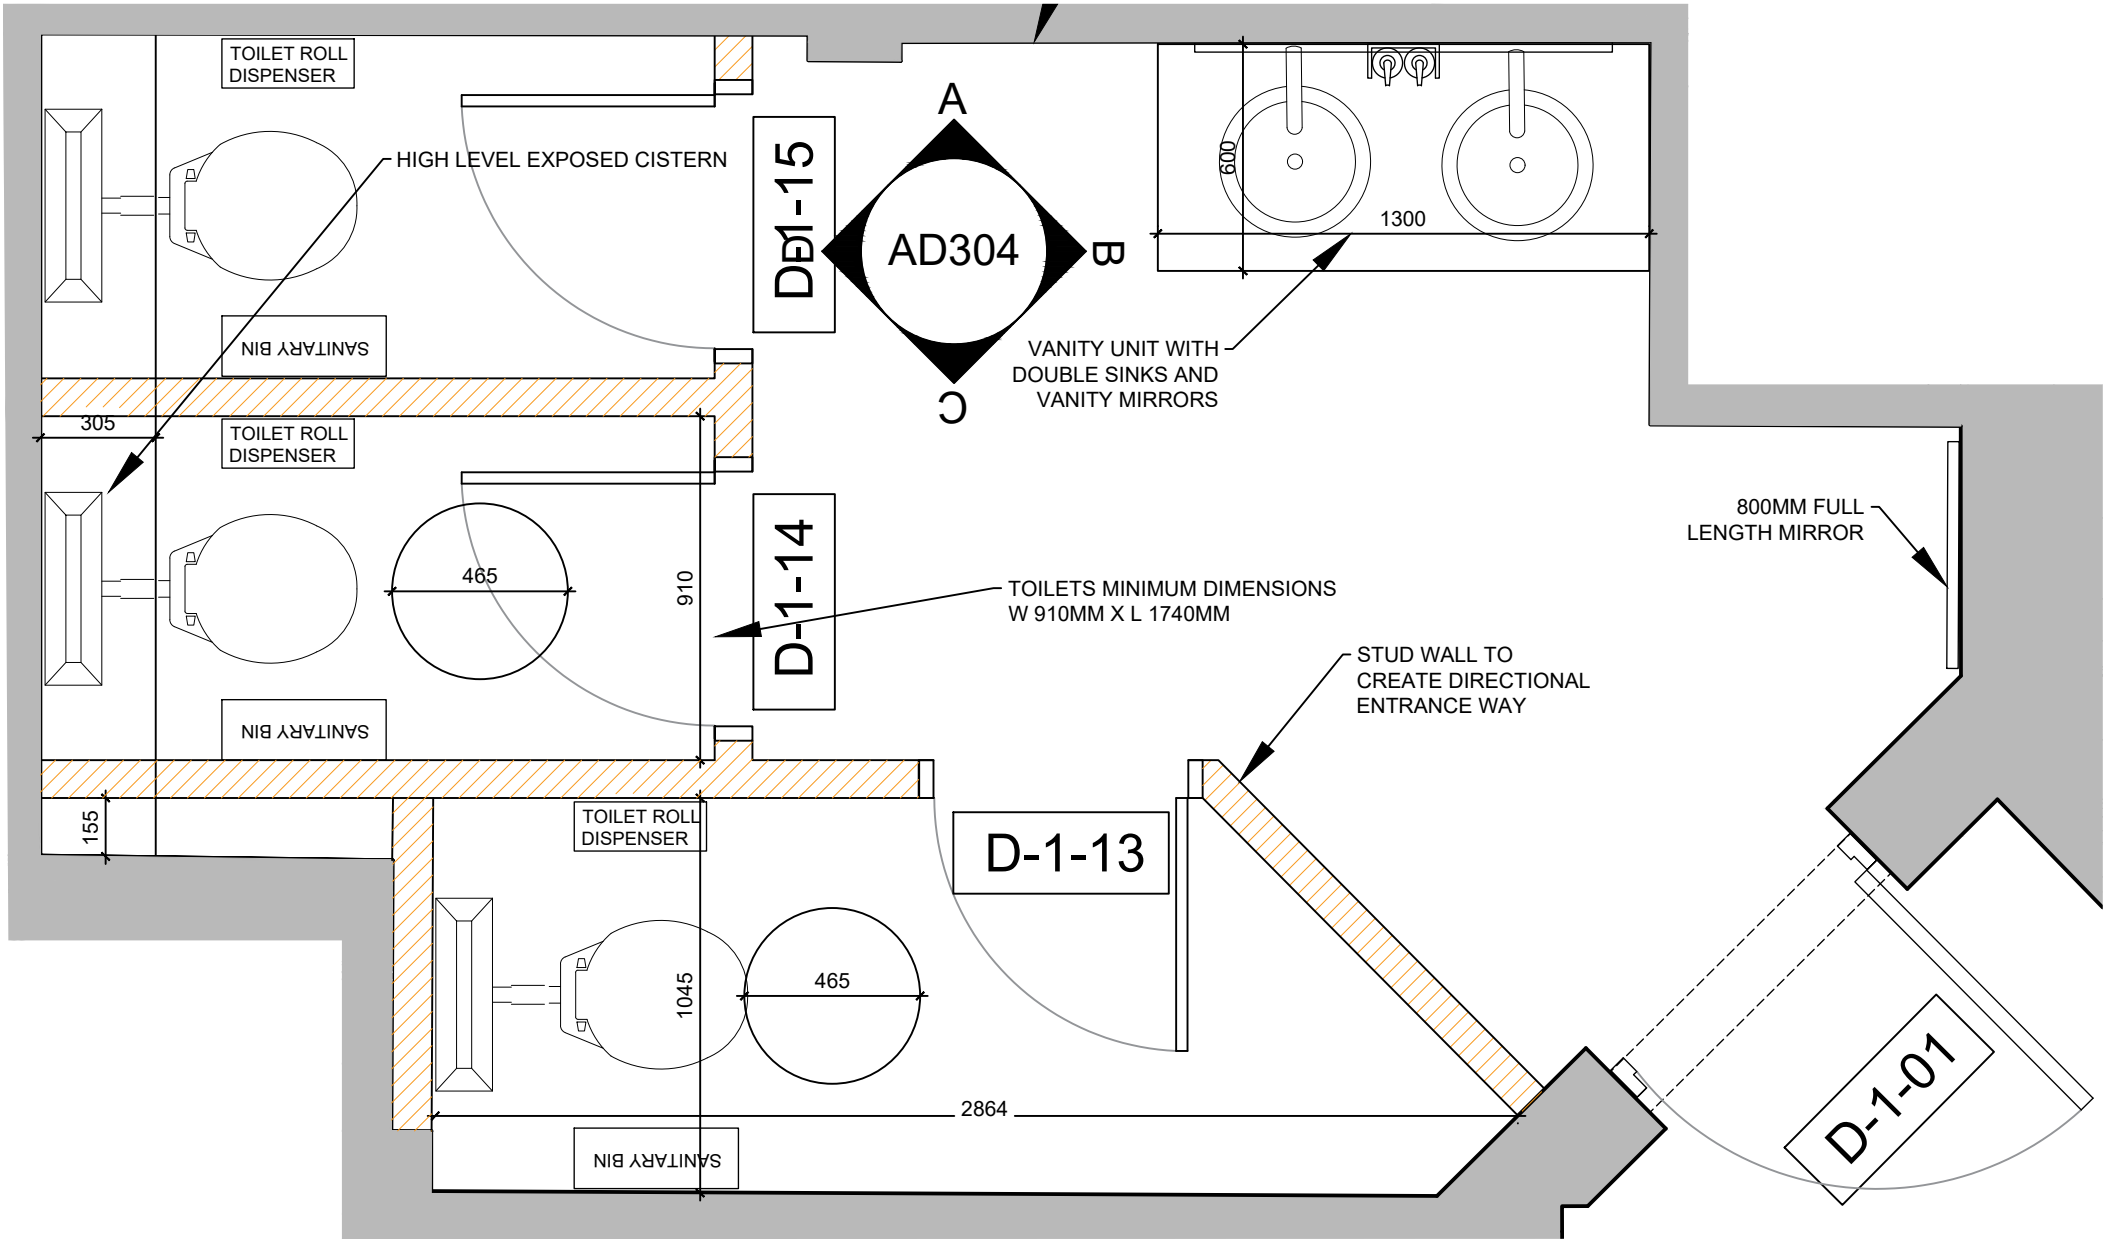


VIP TOILETS - PLAN
1:20


WALL TILES		
NAME	TYPE	
FLOORING: AMTICO CHEQUER MONO		
DADO RAIL MOULDING DRESSER TYPE 86 - TIMBER - PAINTED IN GREEN TO MATCH TILES		
T&G PANELLING ABOVE TILE STAINED IN DARK OAK		
HERRINGBONE TILES: JOHNSON TILES NIN06A RICHARD GREEN GLOSS 245X75X8 GROUT: MAPEI MUD		
DOORS: STAINED IN DARK OAK		

FINISHES


REVISIONS			
-	FIRST ISSUE	31.03.2025	LEB
A	REVISED FINISHES	17.04.2025	MSM
B	PLANNING ISSUE	29.04.25	GW

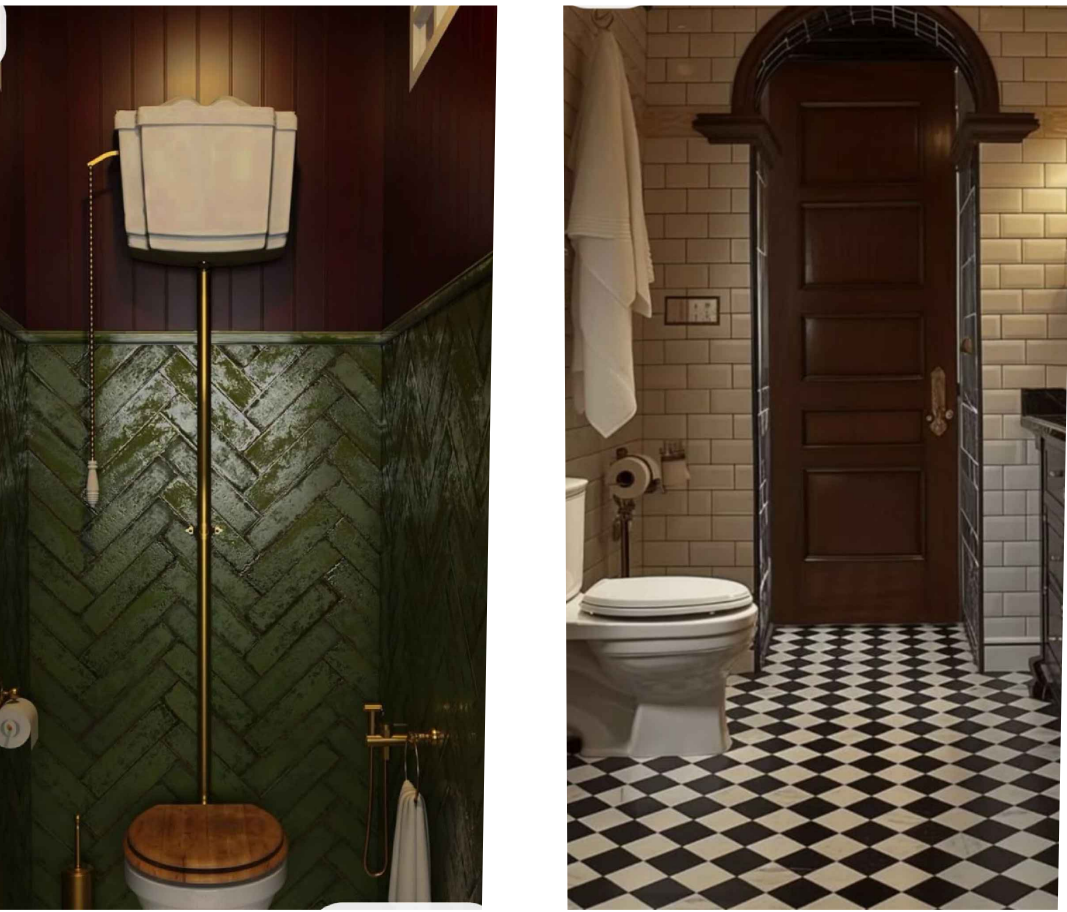


INSPIRATION IMAGES

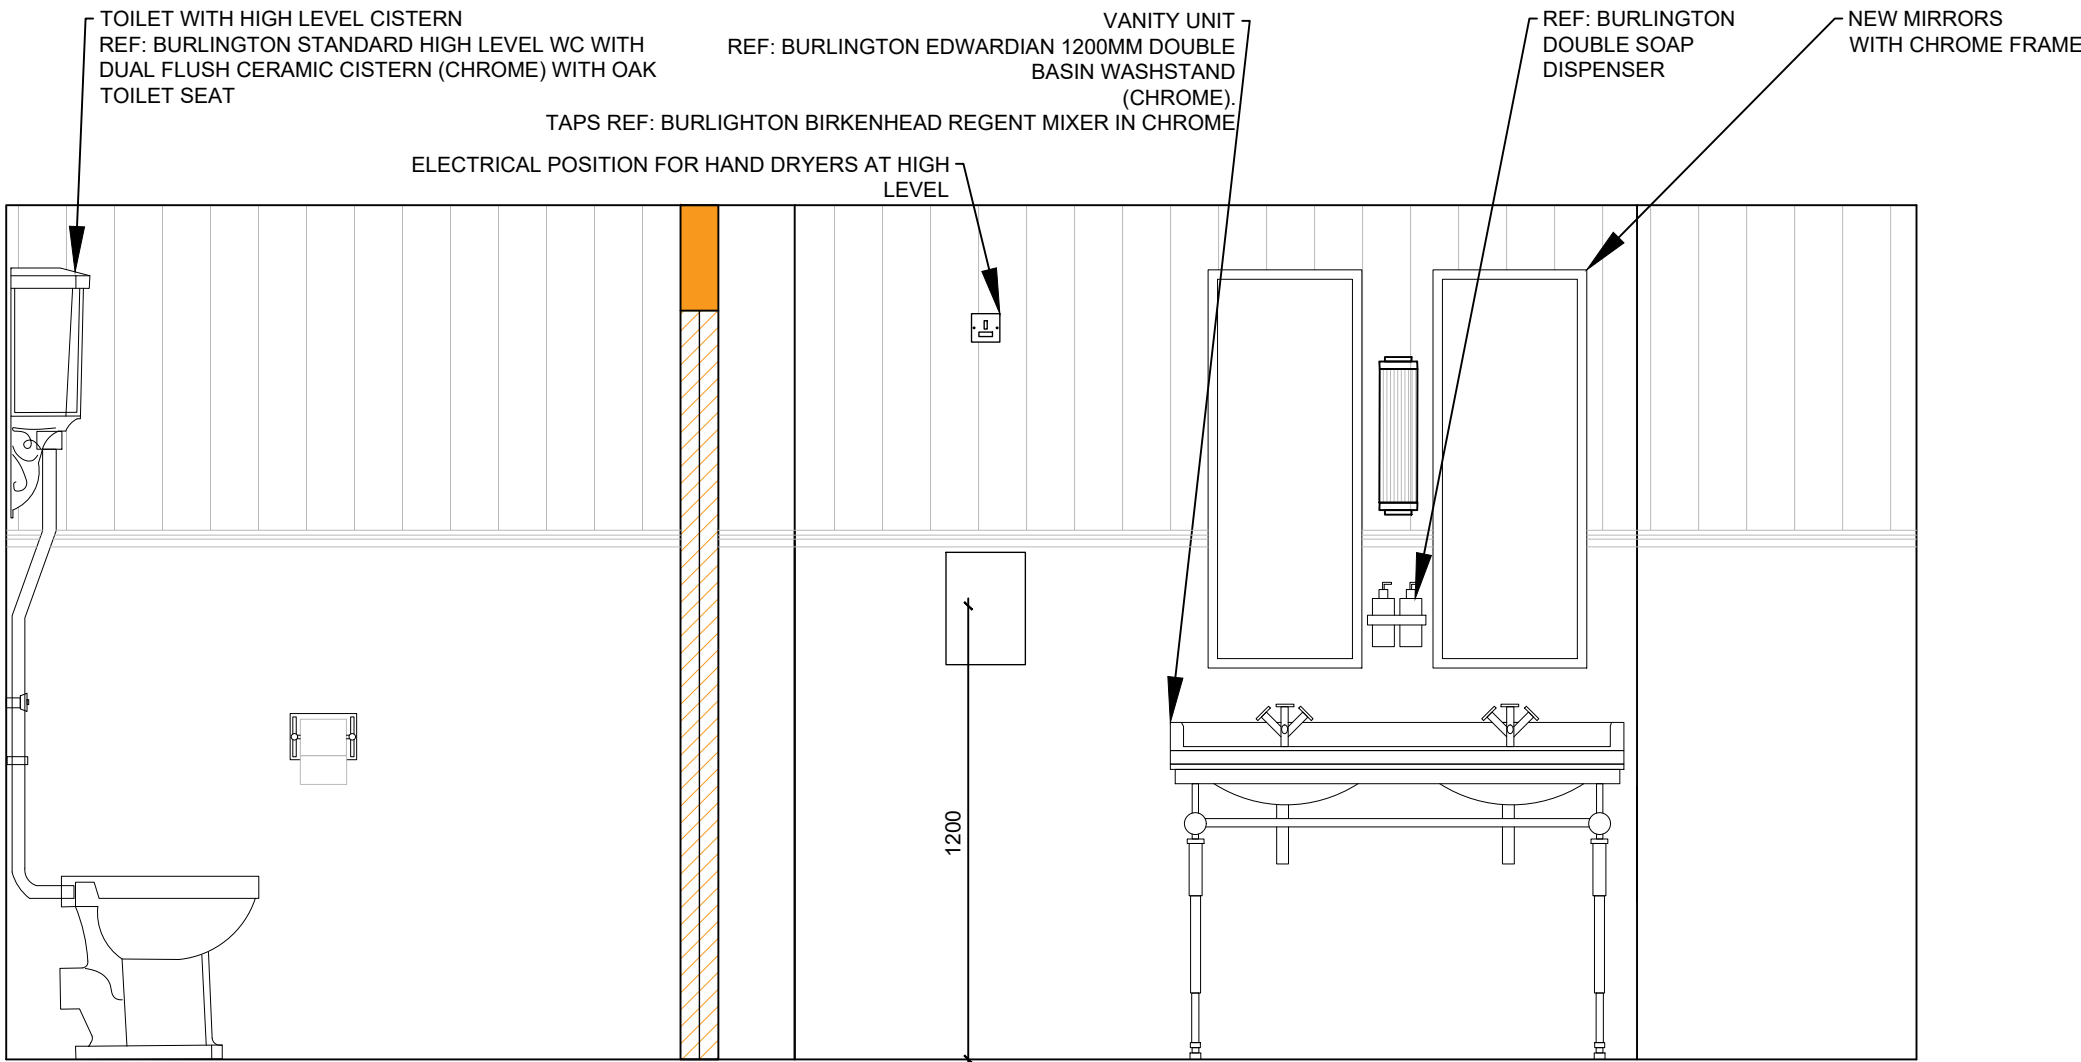


ELEVATION A
1:50

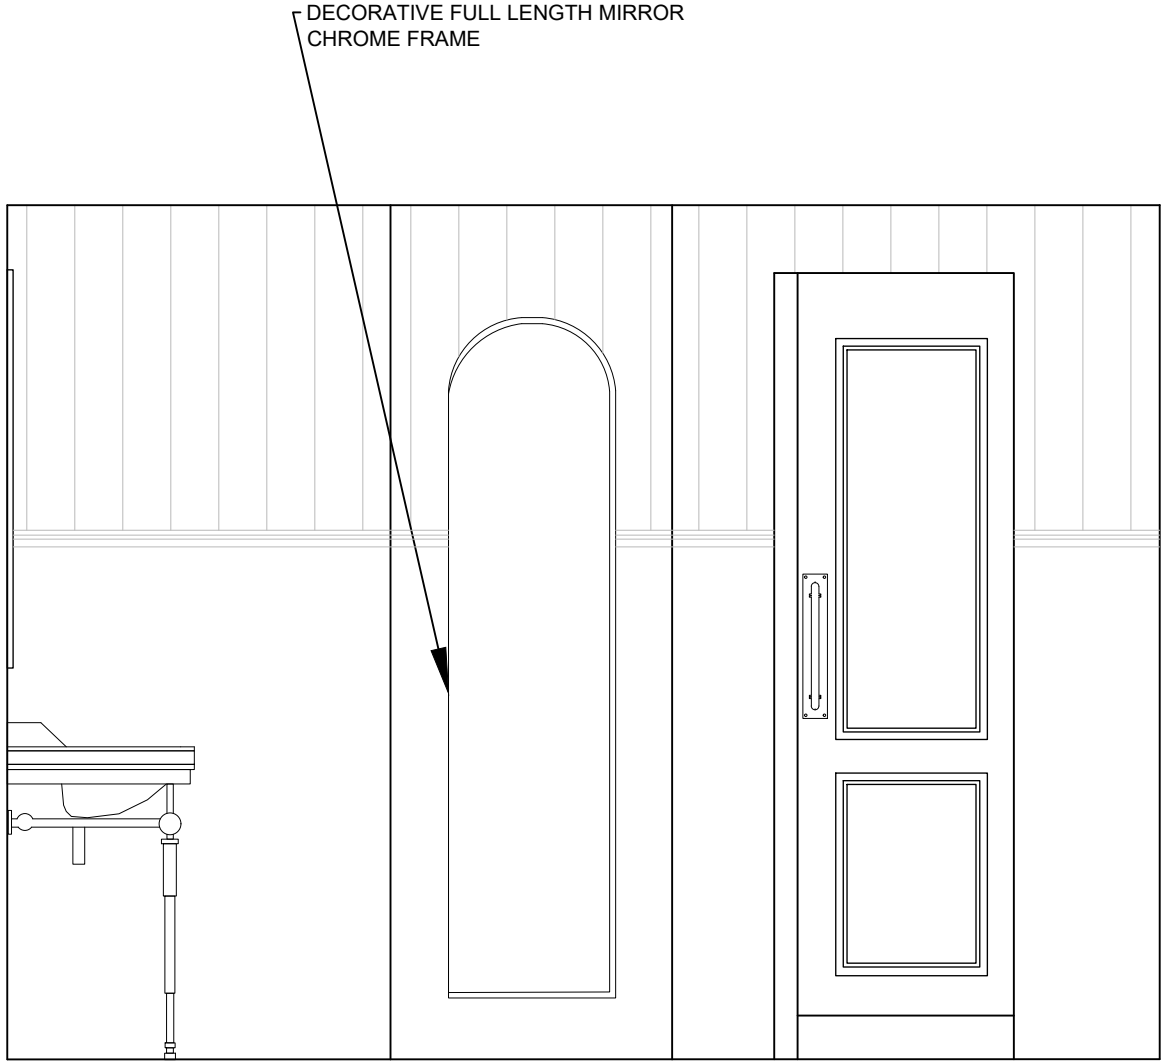


ELEVATION B
1:50

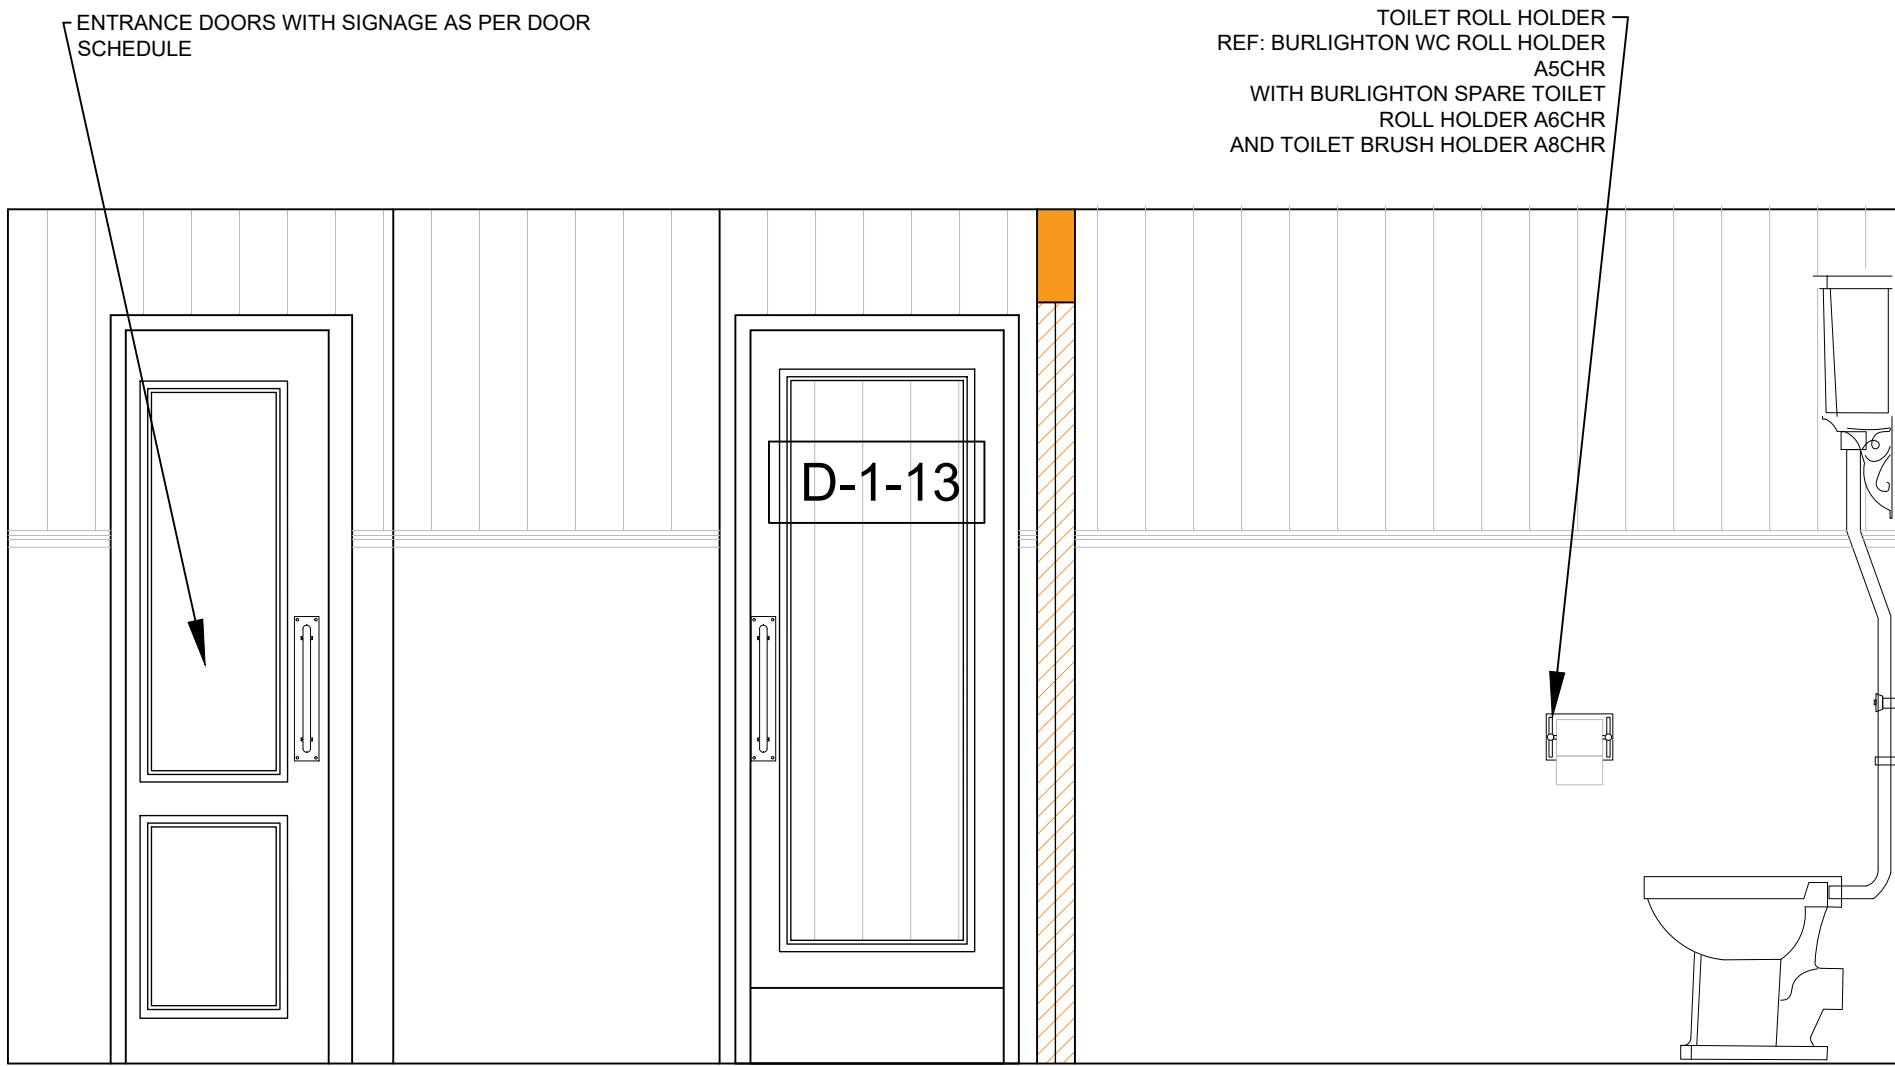

ELEVATION C
1:50

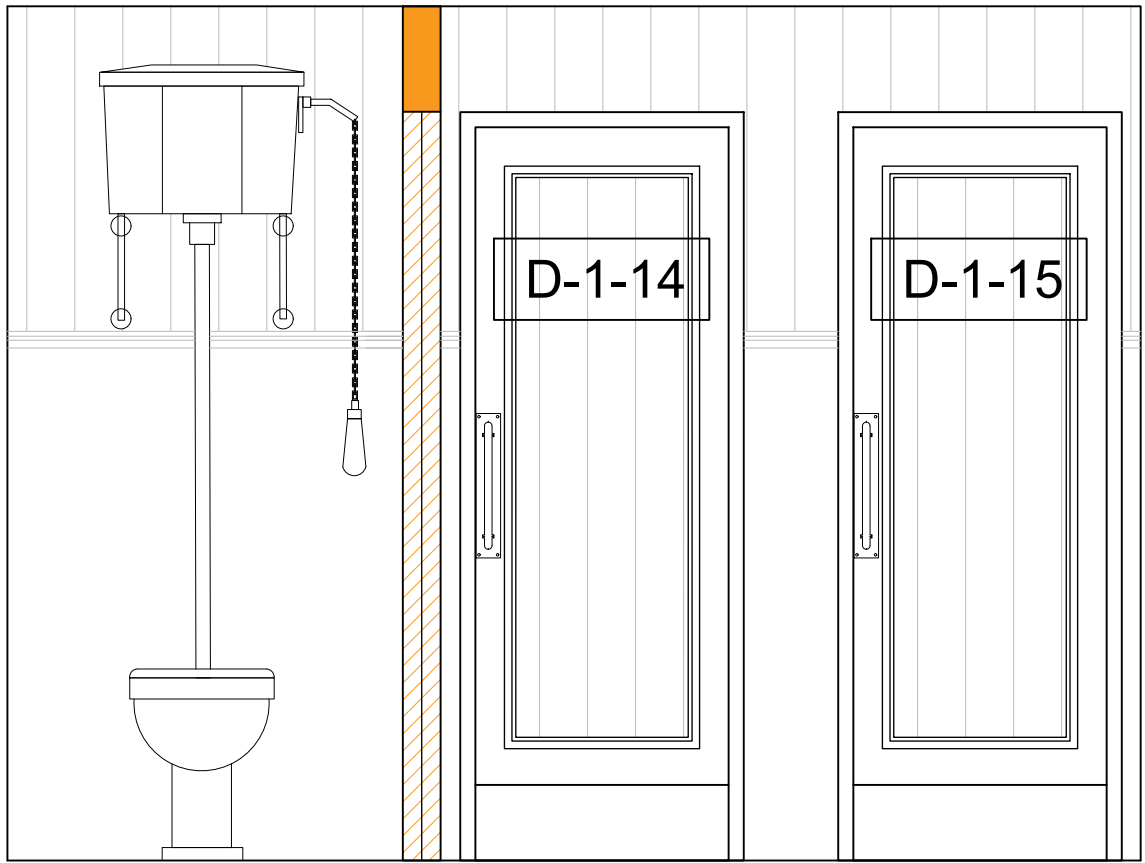

ELEVATION D
1:50

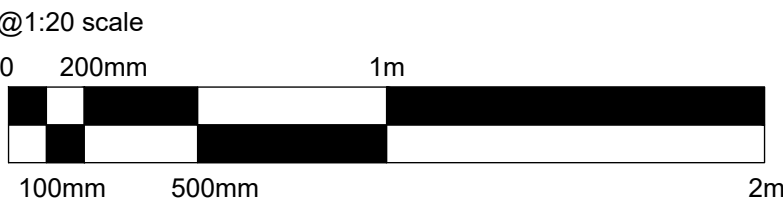

	HARRISON INCE	
	ARCHITECTS INTERIOR DESIGNERS	
	PINS SOCIAL CLUB	
	CLIENT	
	SUNLIGHT HOUSE	
	PROJECT LITTLE QUAY ST, MANCHESTER M3 3HP	
	VIP TOILETS	
	TITLE	
	DATE	MARCH 2025
	SCALE	1:20 @ A1
	JOB NO.	PINS
	DWG. NO.	AD305 A
	DRAWN	CAD/LEB
	CHECKED	

SECOND FLOOR
EASTGATE
2 CASTLE STREET
MANCHESTER
M3 4LZ
TEL: 0161 236 3650
EMAIL: enquiries@harrison-ince.co.uk