






Basement Floor Plan

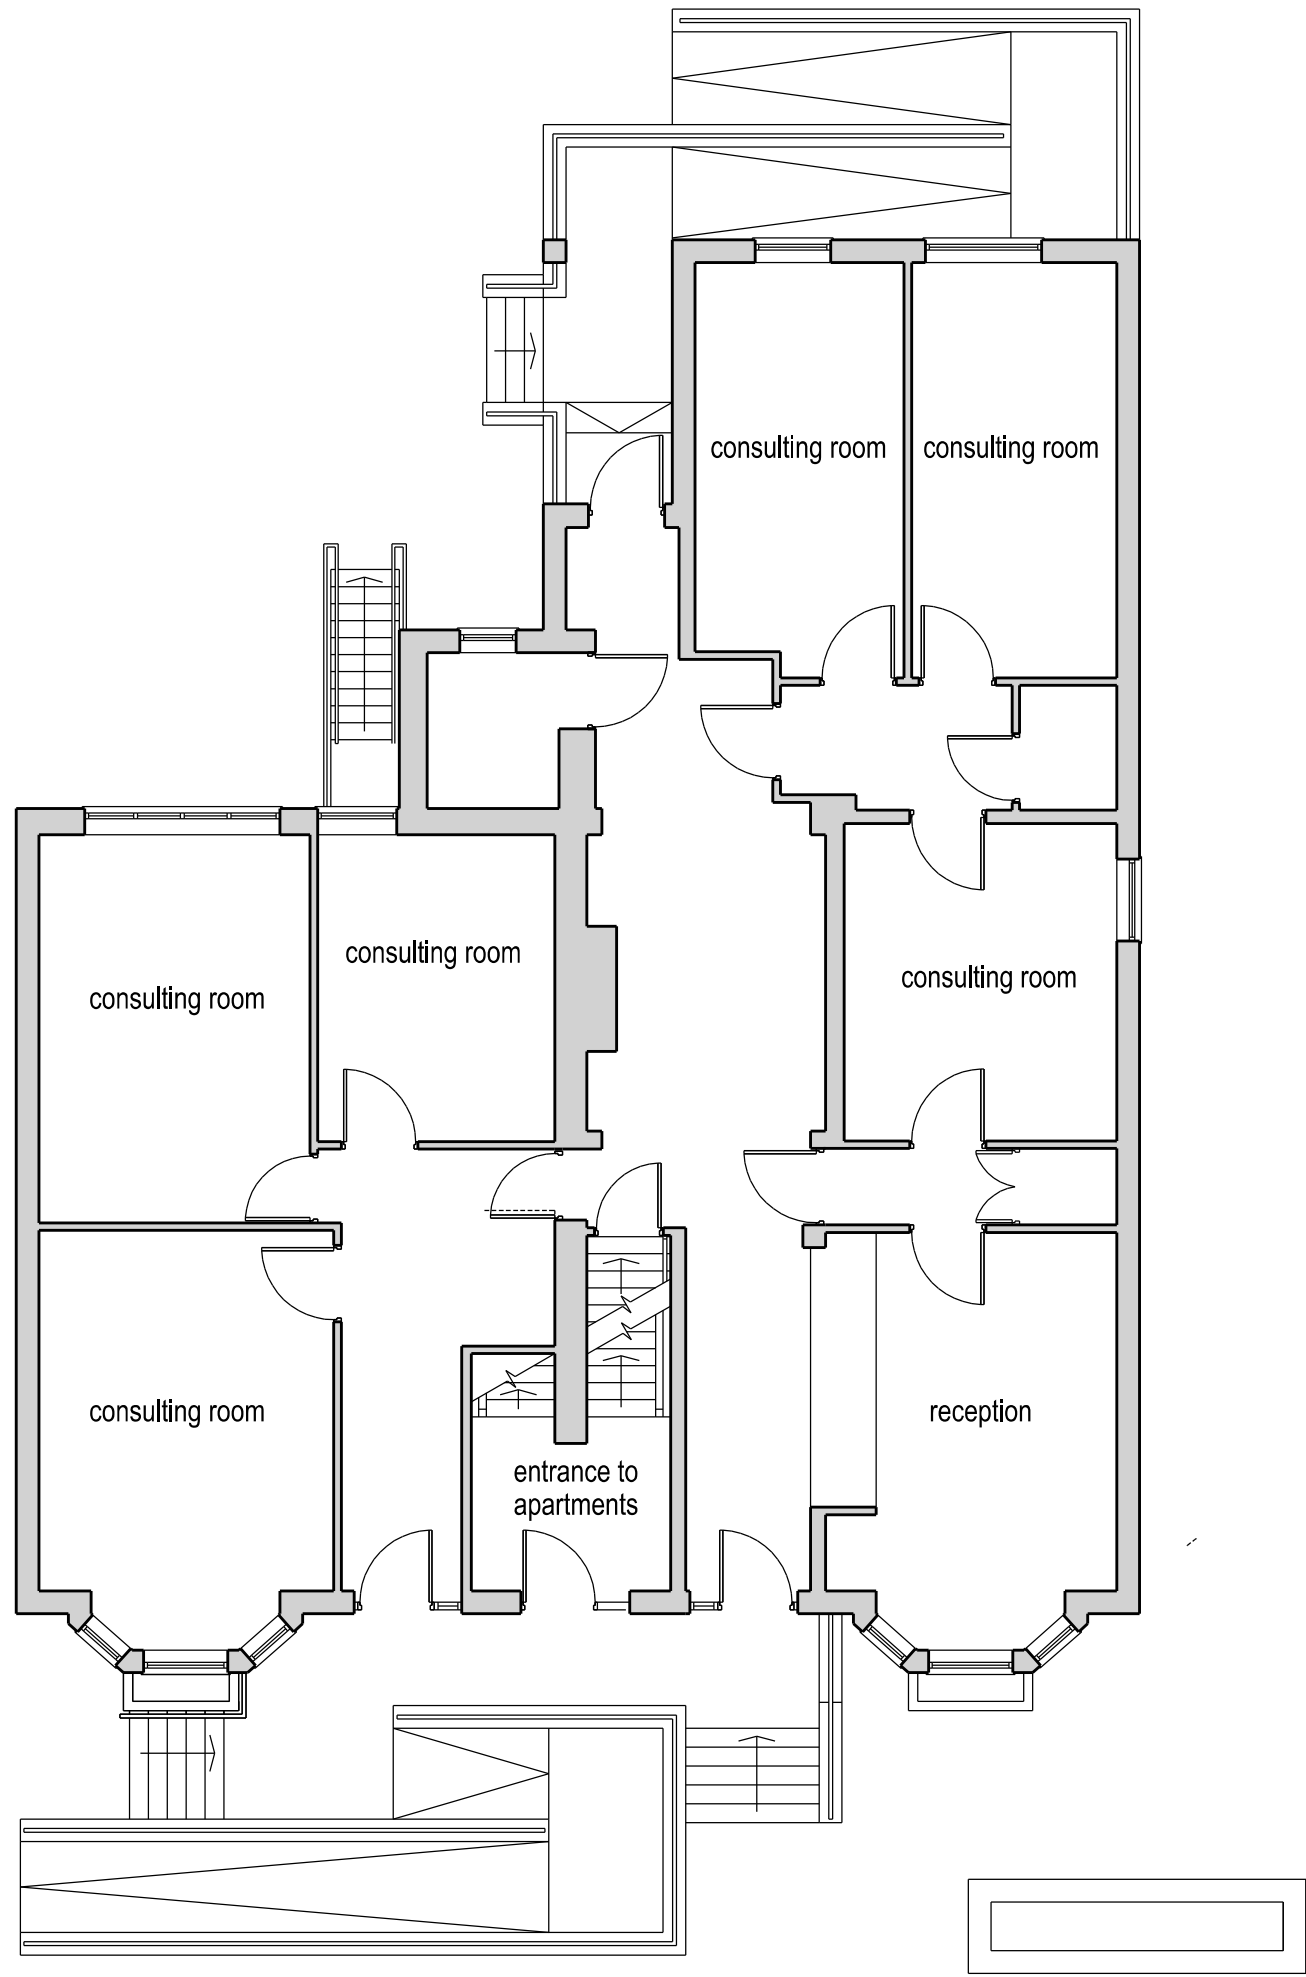



Ground Floor Plan

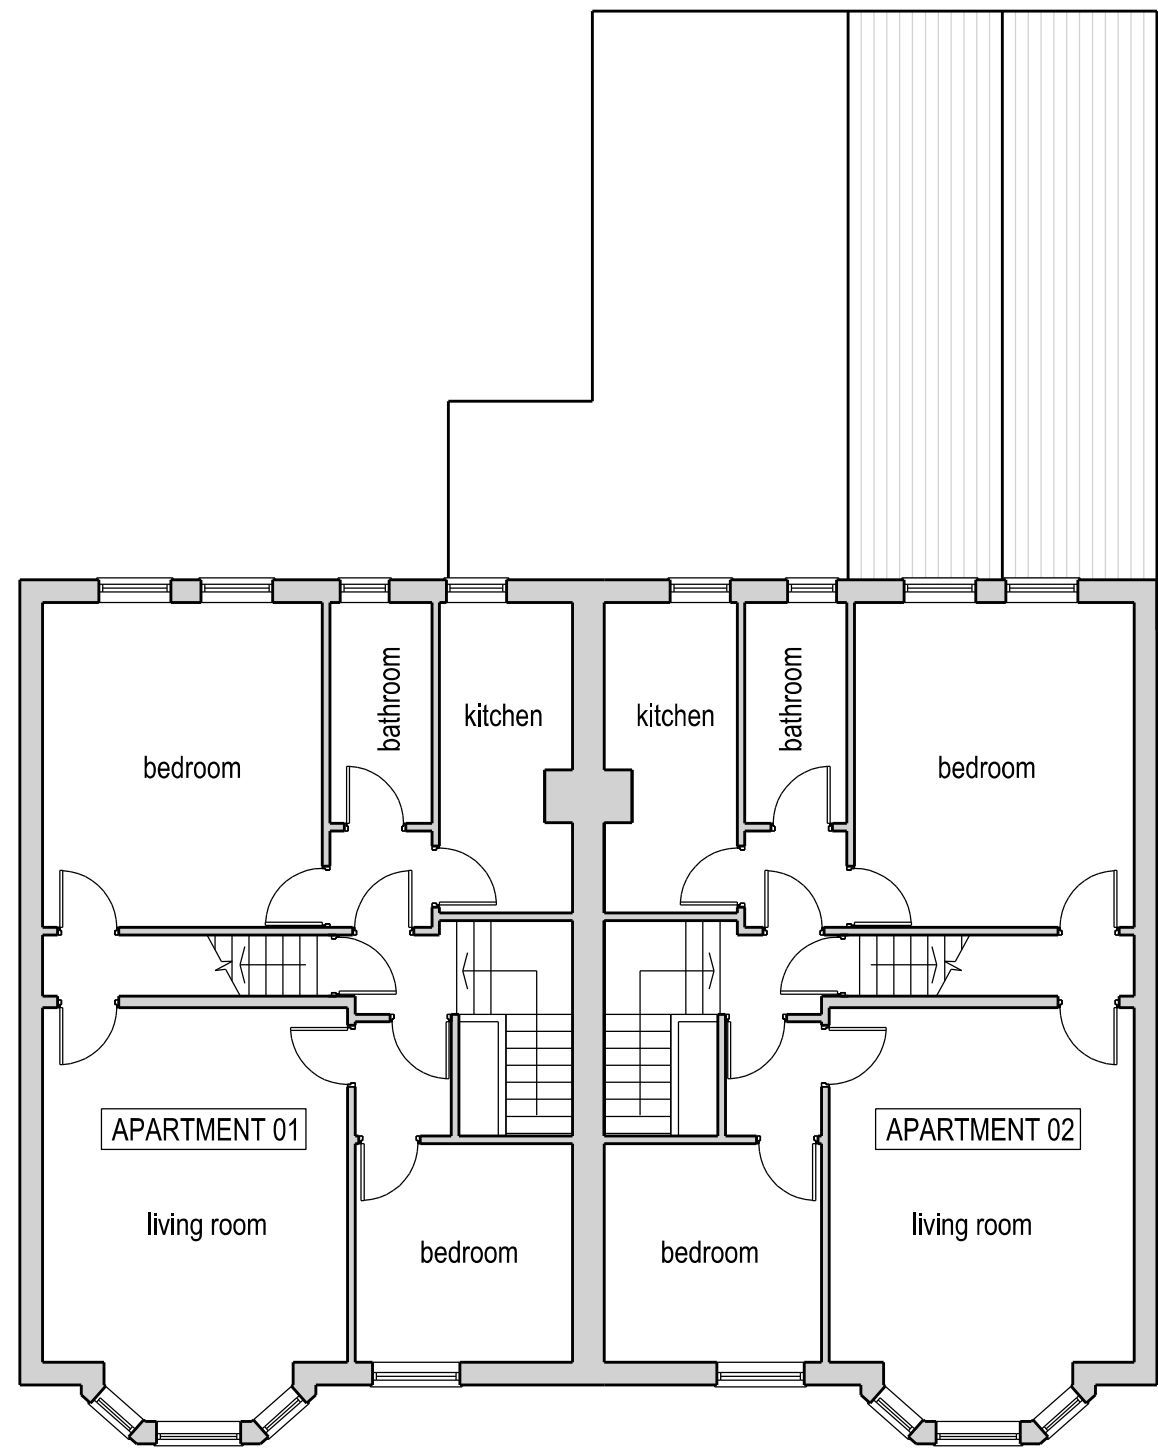

First Floor Plan

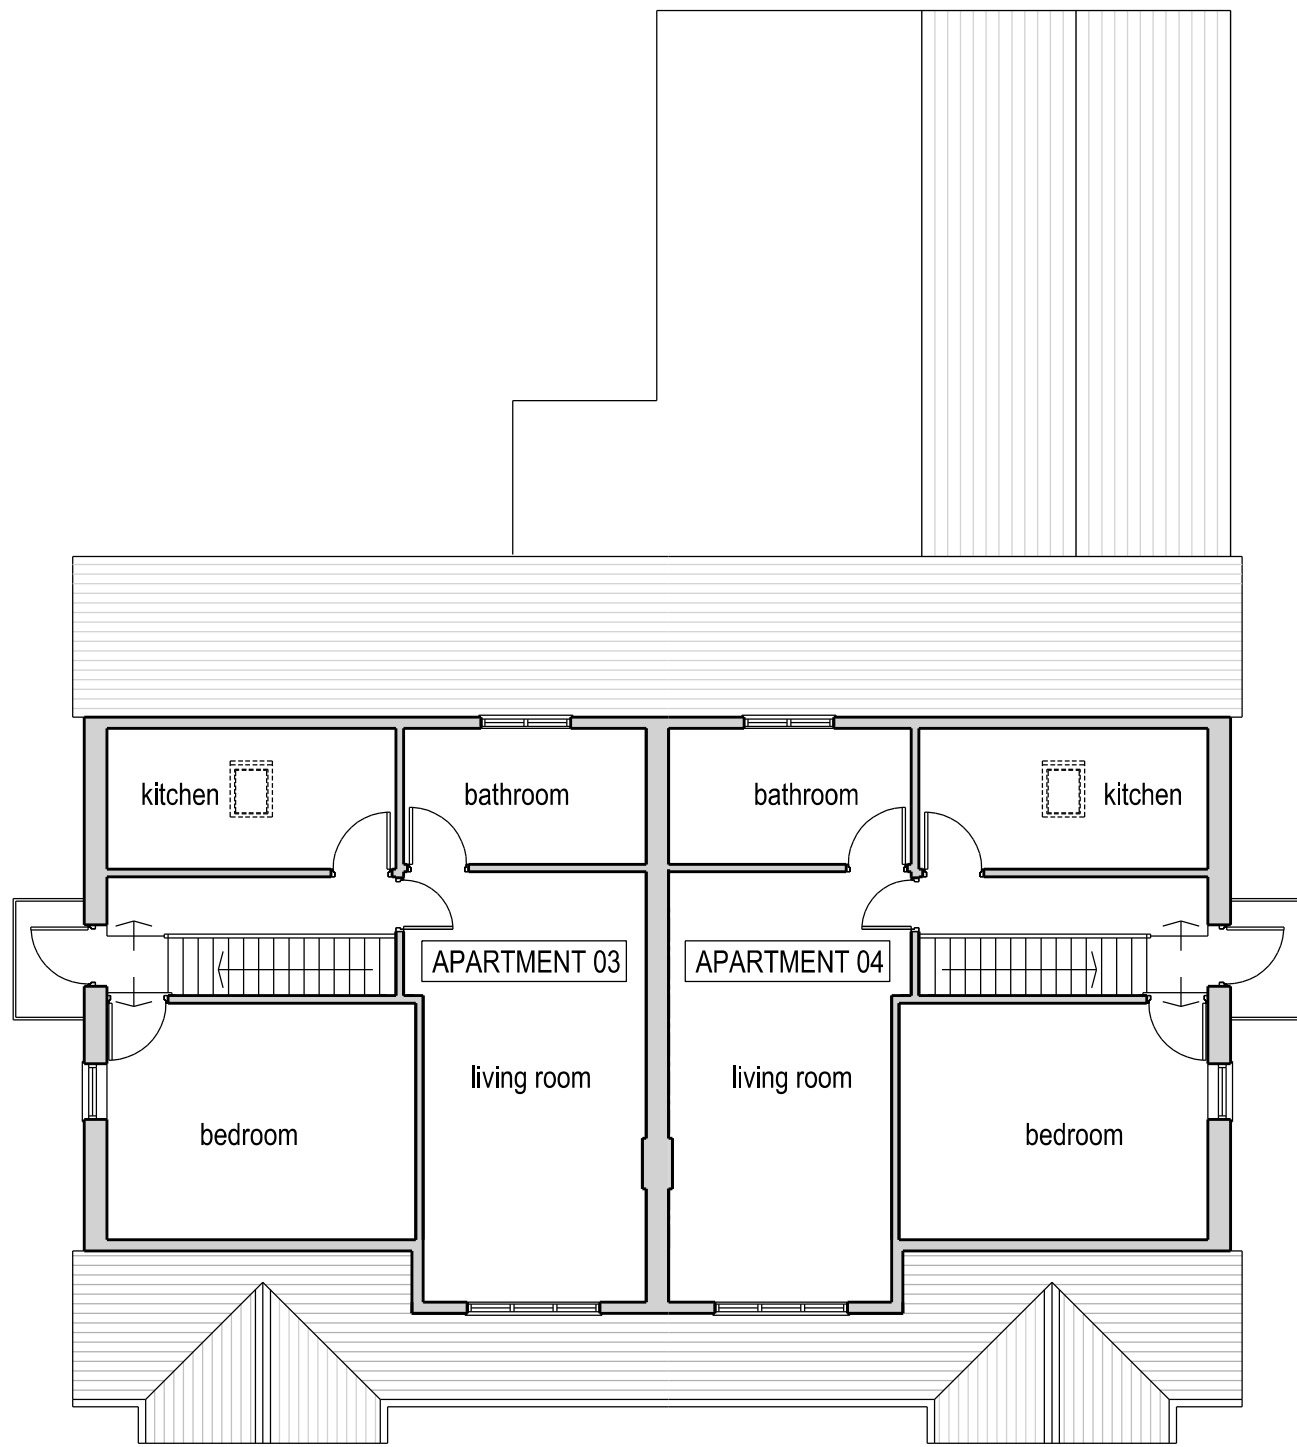

Second Floor Plan

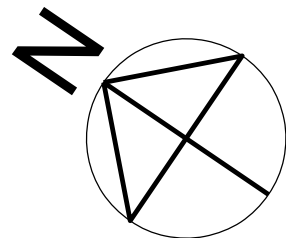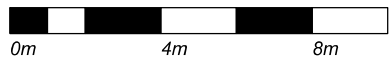

Do not scale this drawing
All given dimensions are in millimetres
Contractors must check all dimensions from site

This drawing is copyright and is for use on this site only

No	Date
Revision	

Project
7/9 Corkland Road Chorlton

Title
Existing Floor Plans

Project.	Drawing.	Scale @A1.	Rev.
2014	004	1/100	

Drawing Status
PLANNING