




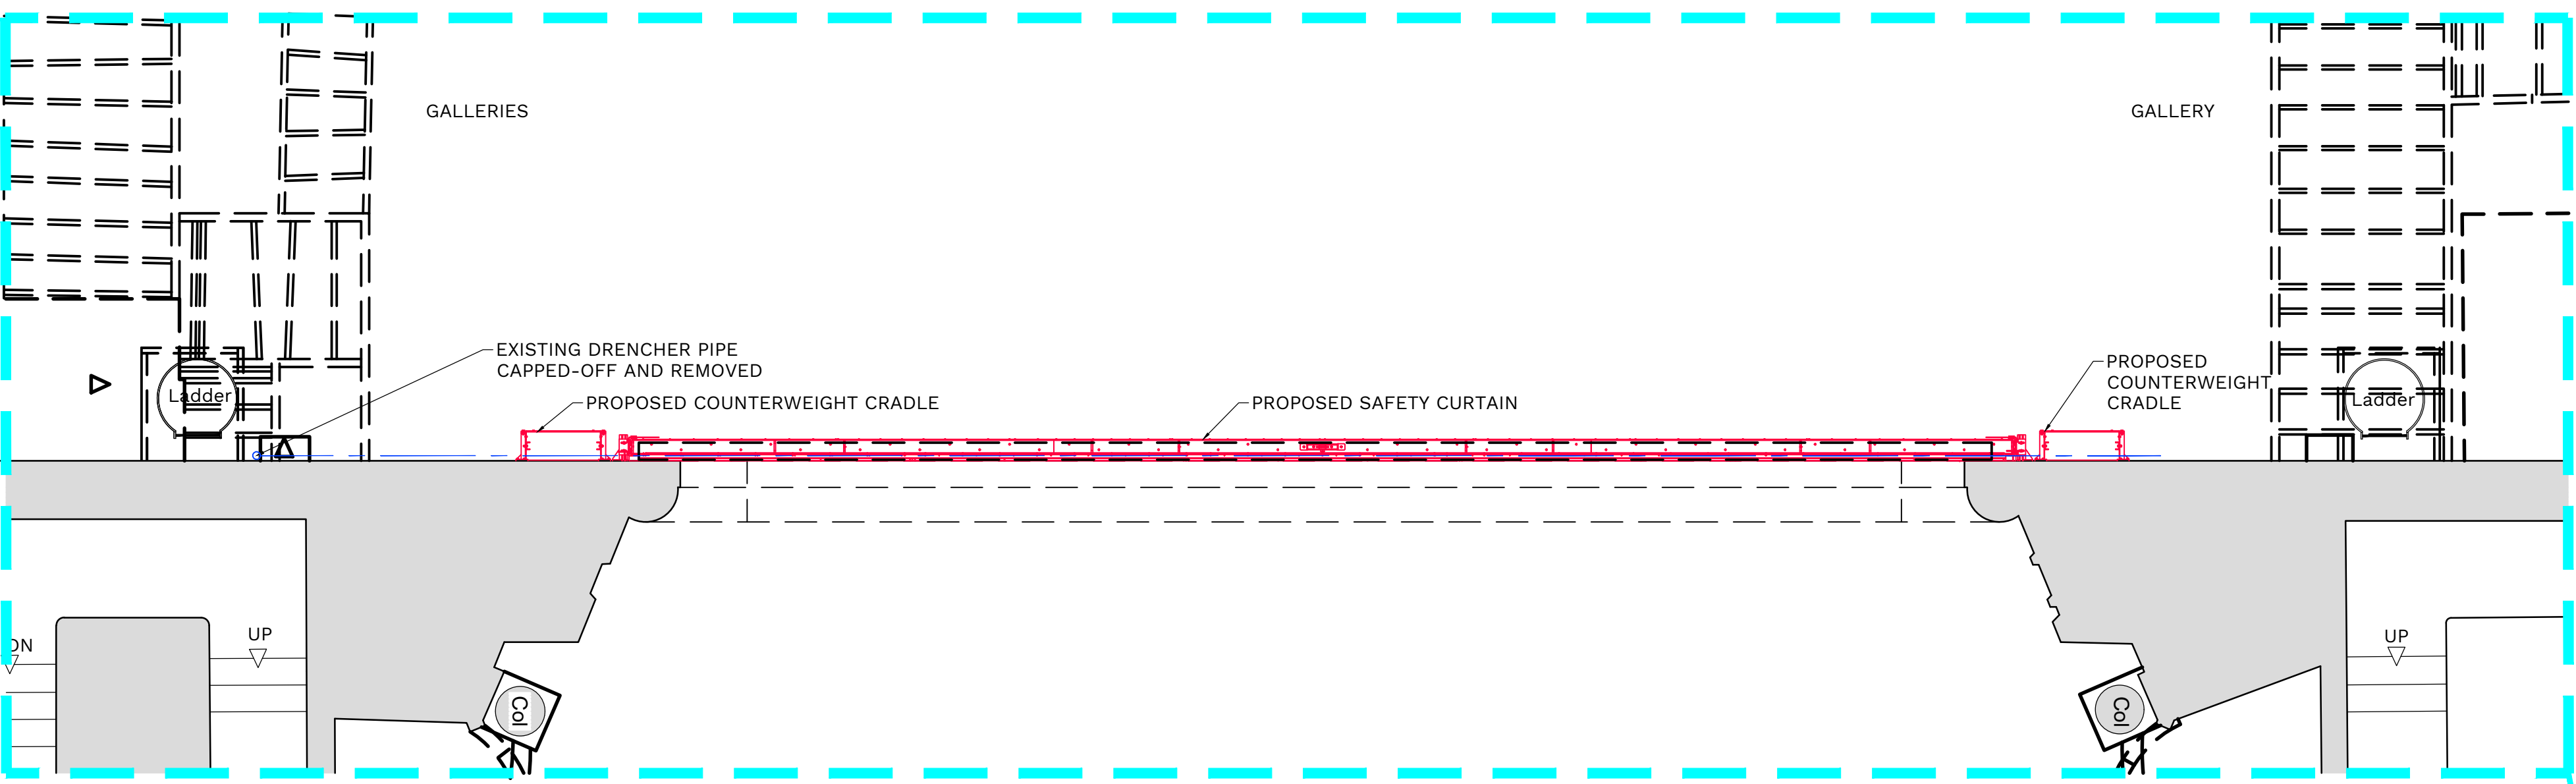

PROPOSED ENLARGED PART CIRCLE PLAN
(SCALE 1:50 AT A1)

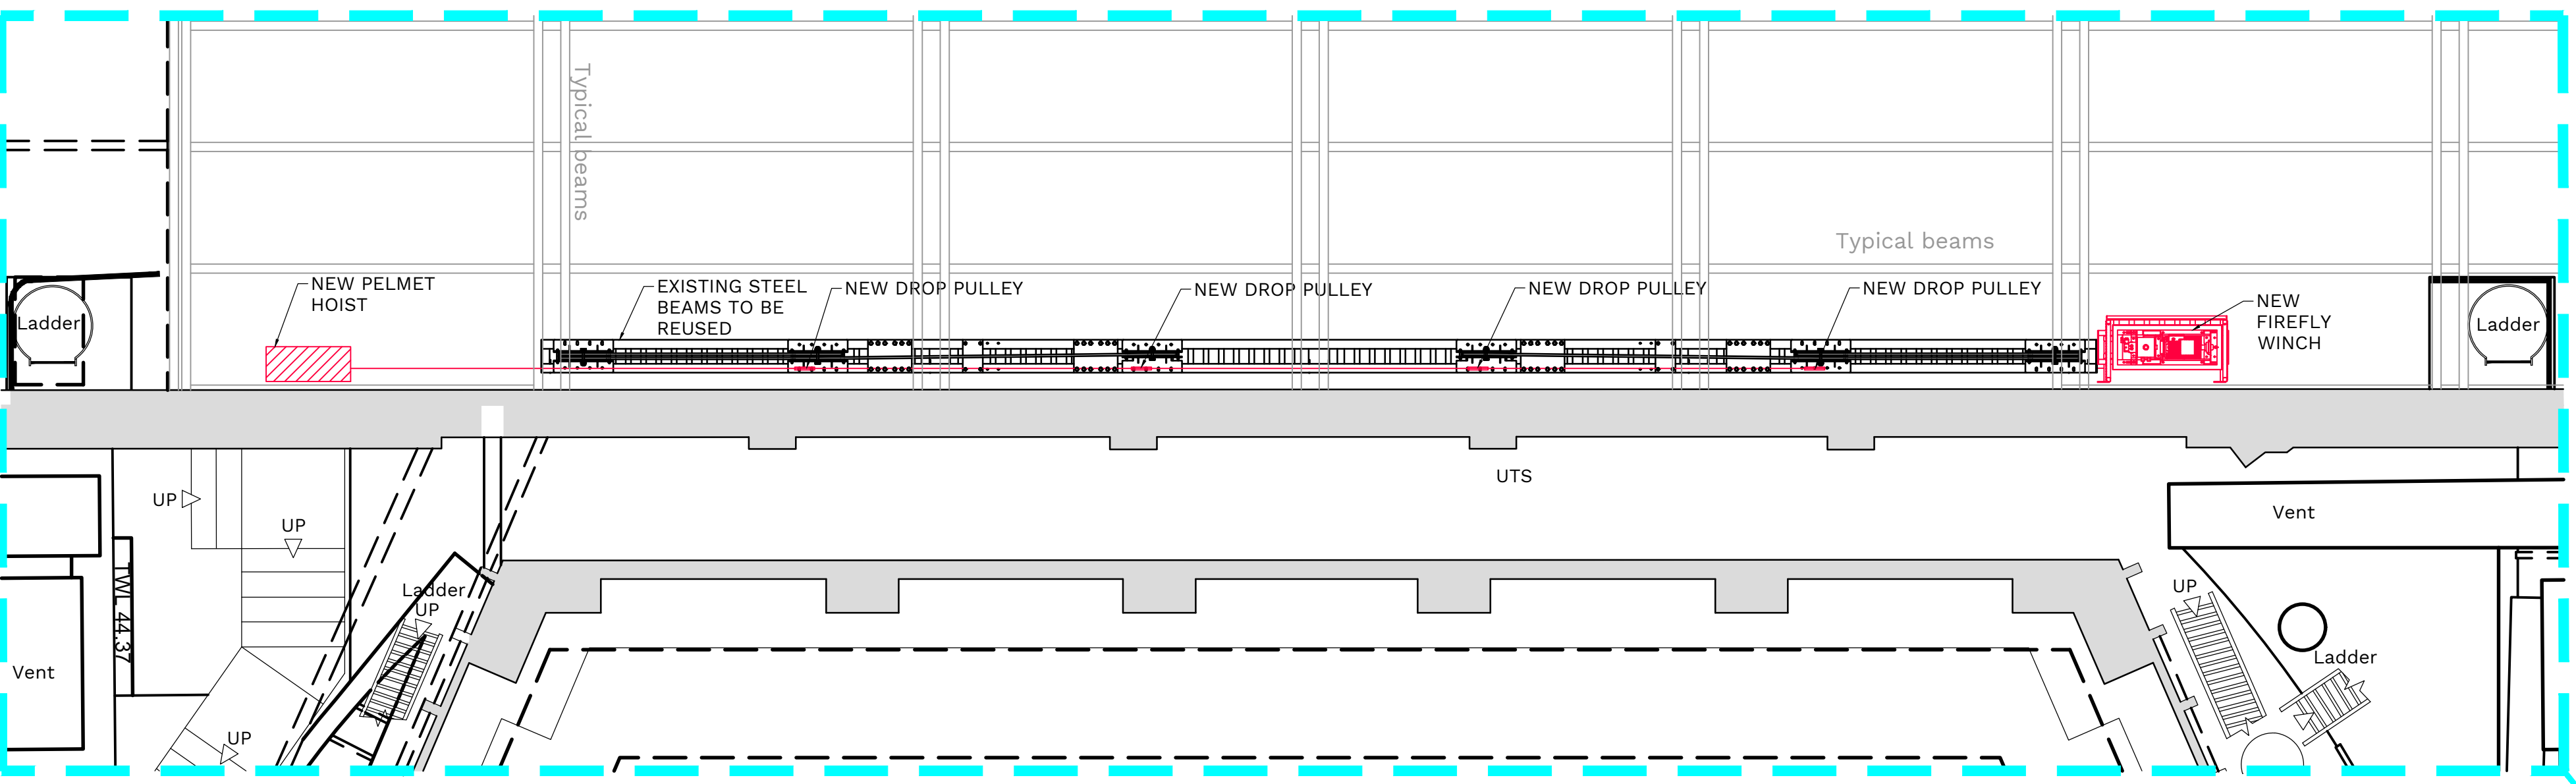

PROPOSED ENLARGED PART GRID PLAN
(SCALE 1:50 AT A1)

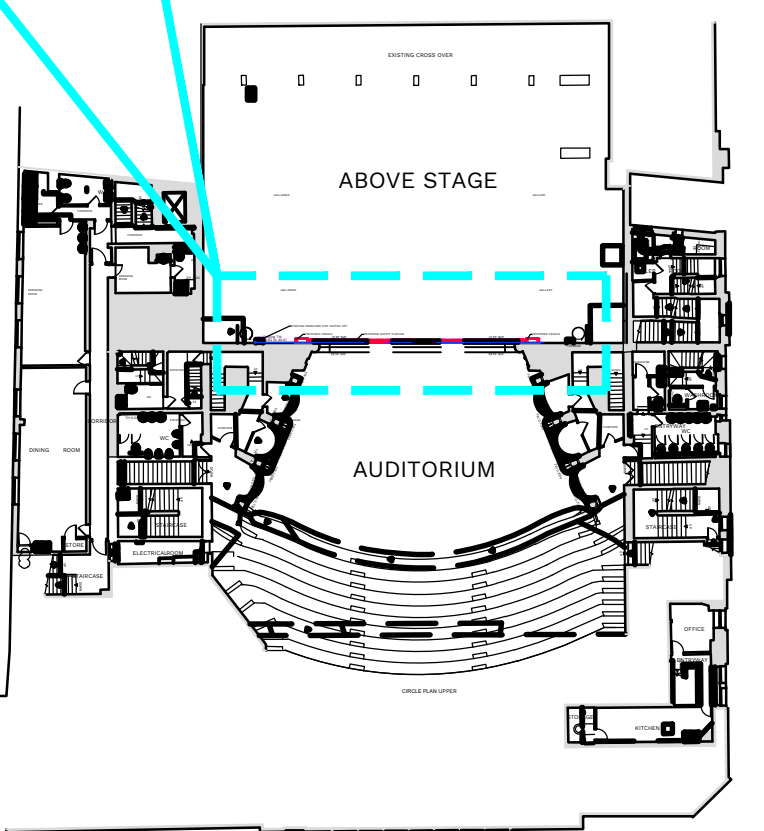

LOCATION PLAN (NTS)



DO NOT SCALE THIS DRAWING.

Original Drawing Size A1

Notes

Rev.	Date	Description	By
---	---	---	---



ISSUING OFFICE
204 Bolton Road, Walkden
Manchester, M28 3BN
TEL: 0161 790 4404



Client

Project
PALACE THEATRE,
MANCHESTER
- SAFETY CURTAIN

Drawing Title
PROPOSED ENLARGED
PART CIRCLE AND GRID
LEVEL PLANS

Scale	Date	Drawn	Checked	Passed
AS SHOWN	JAN 2025	GT	---	---

Drawing No.
MJC25_01_016-021

PLANNING