

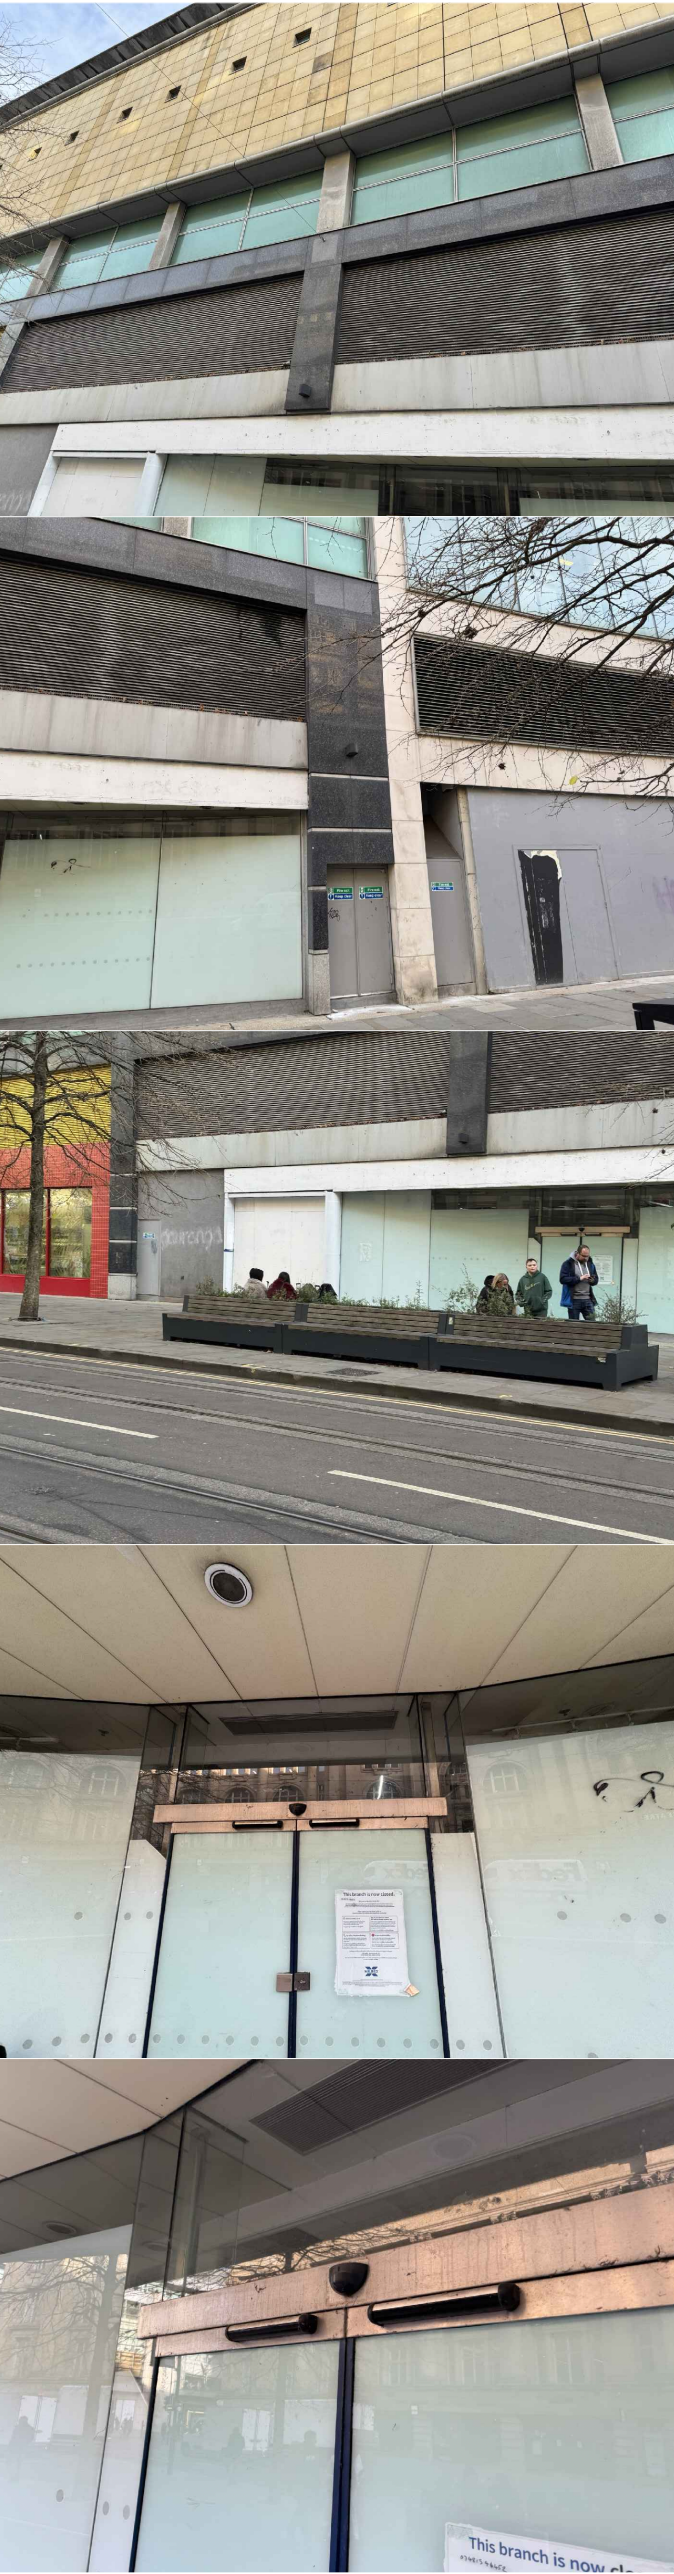
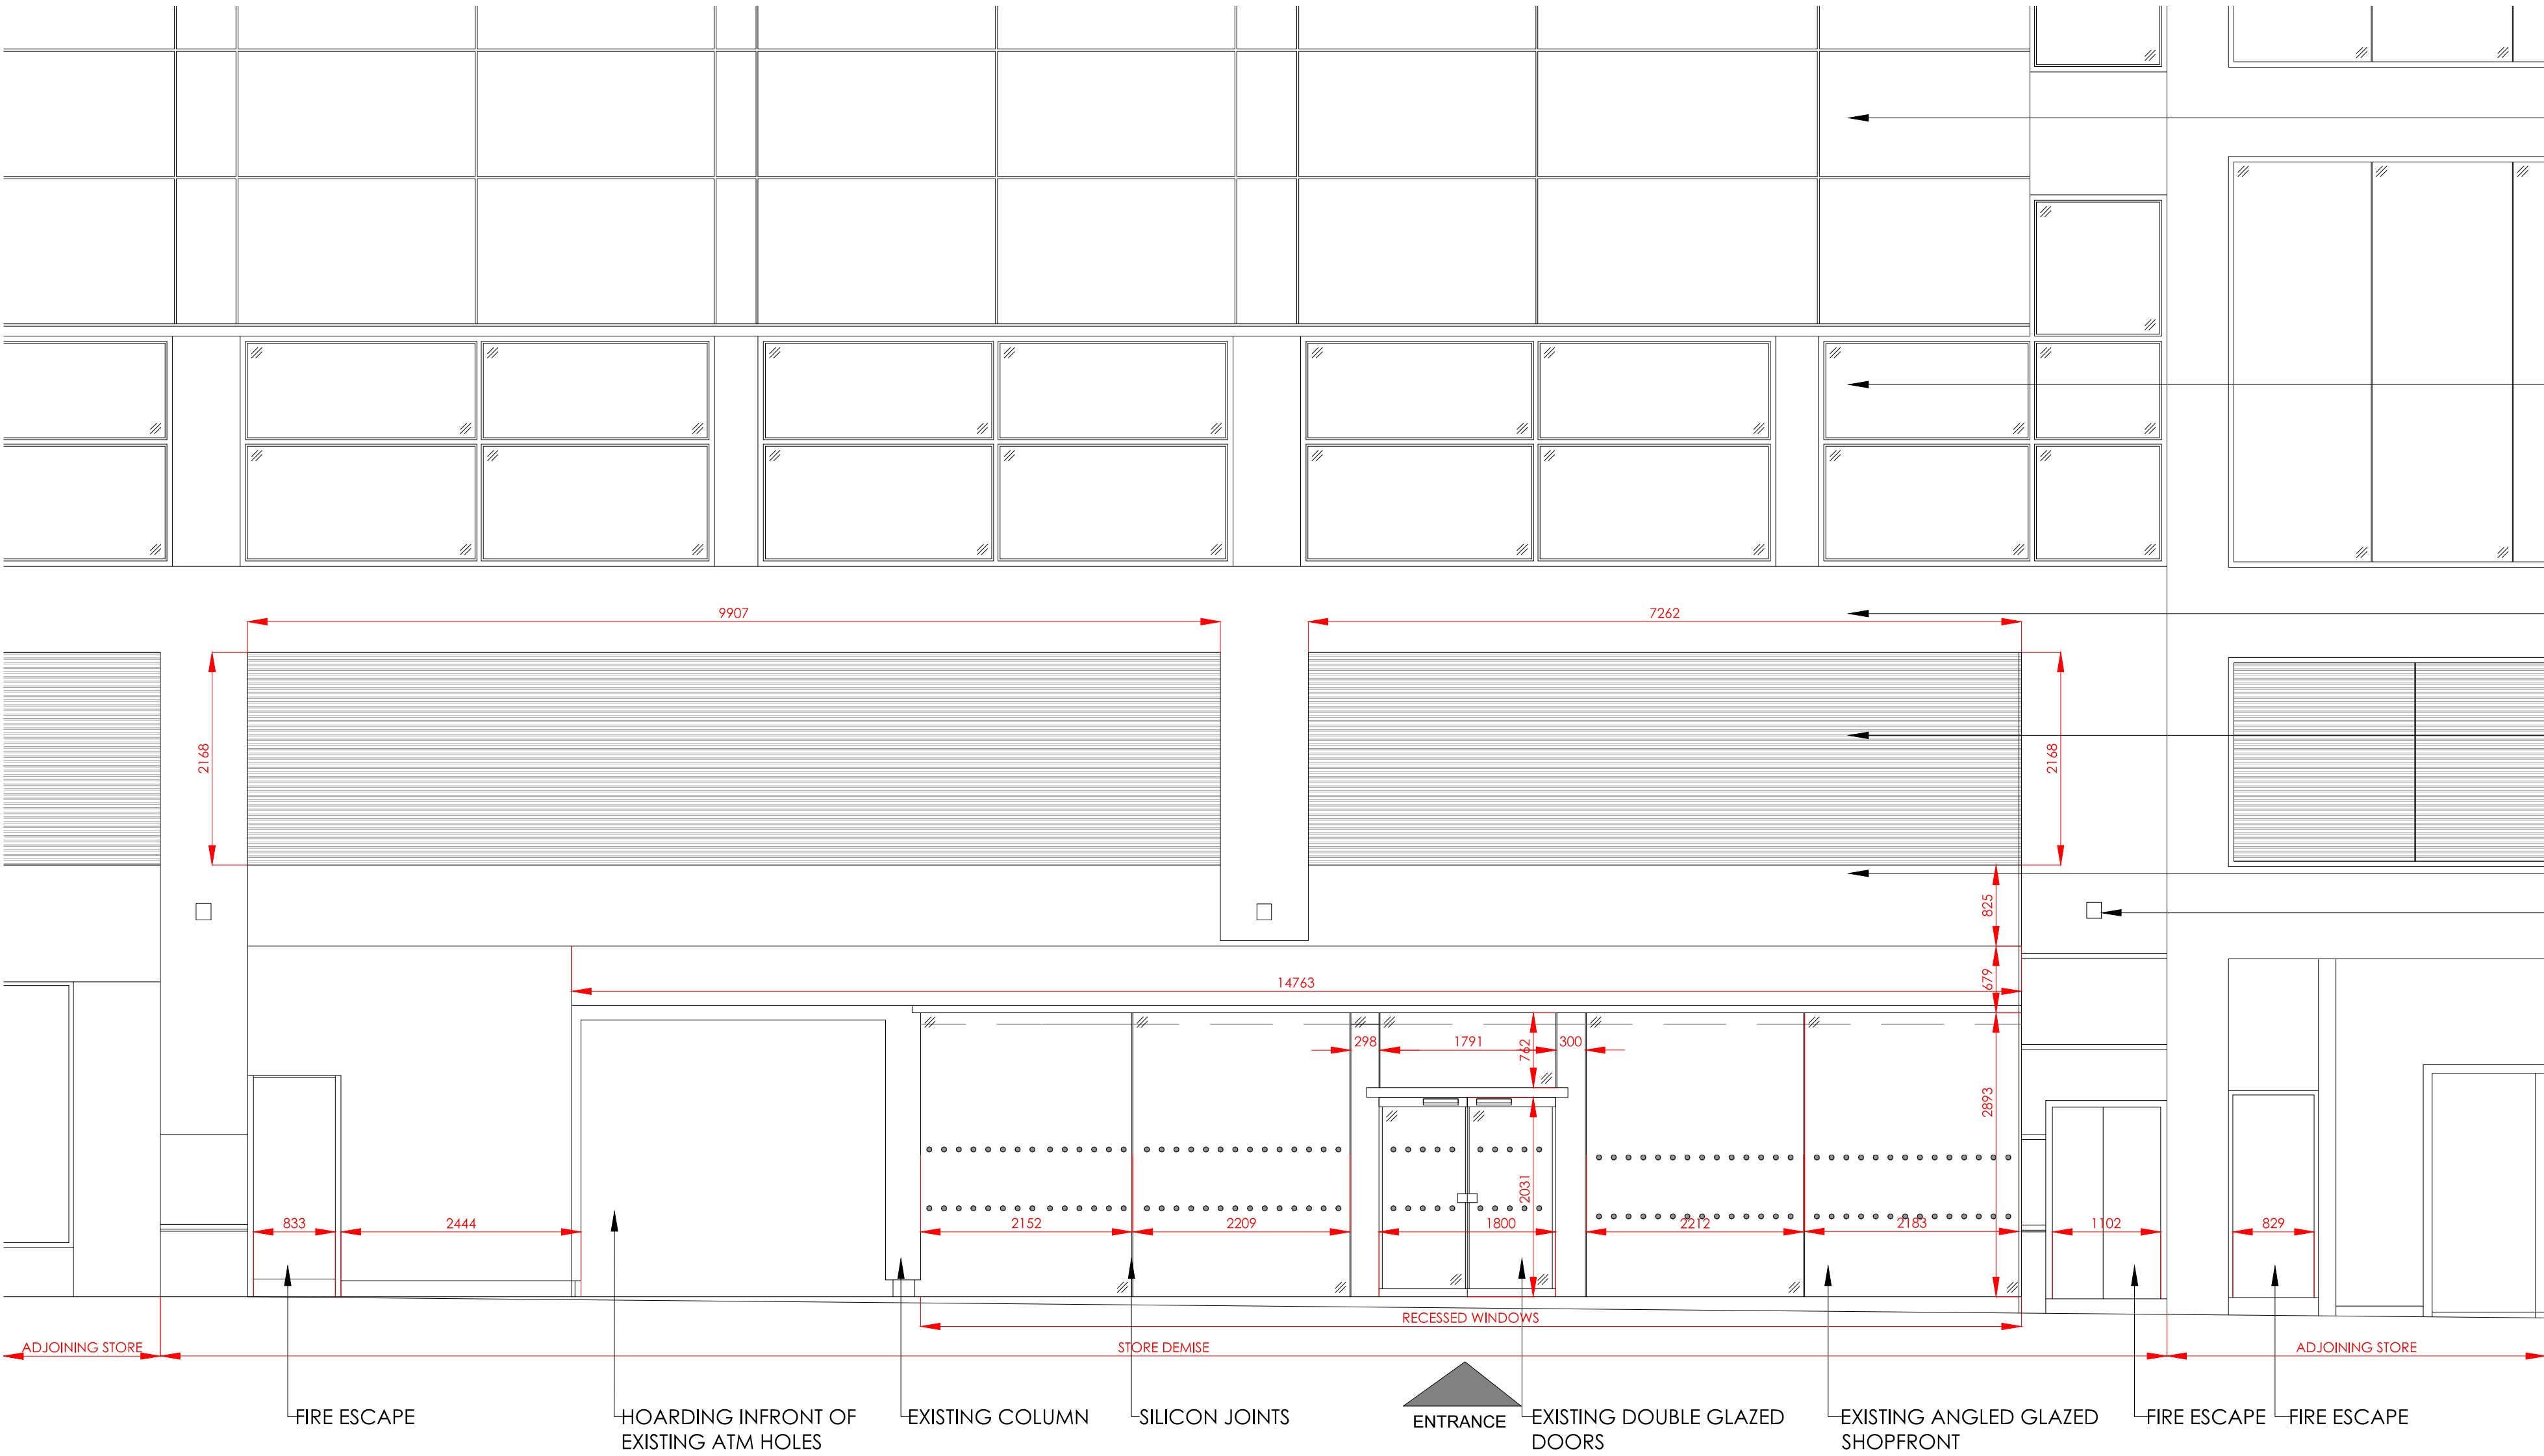
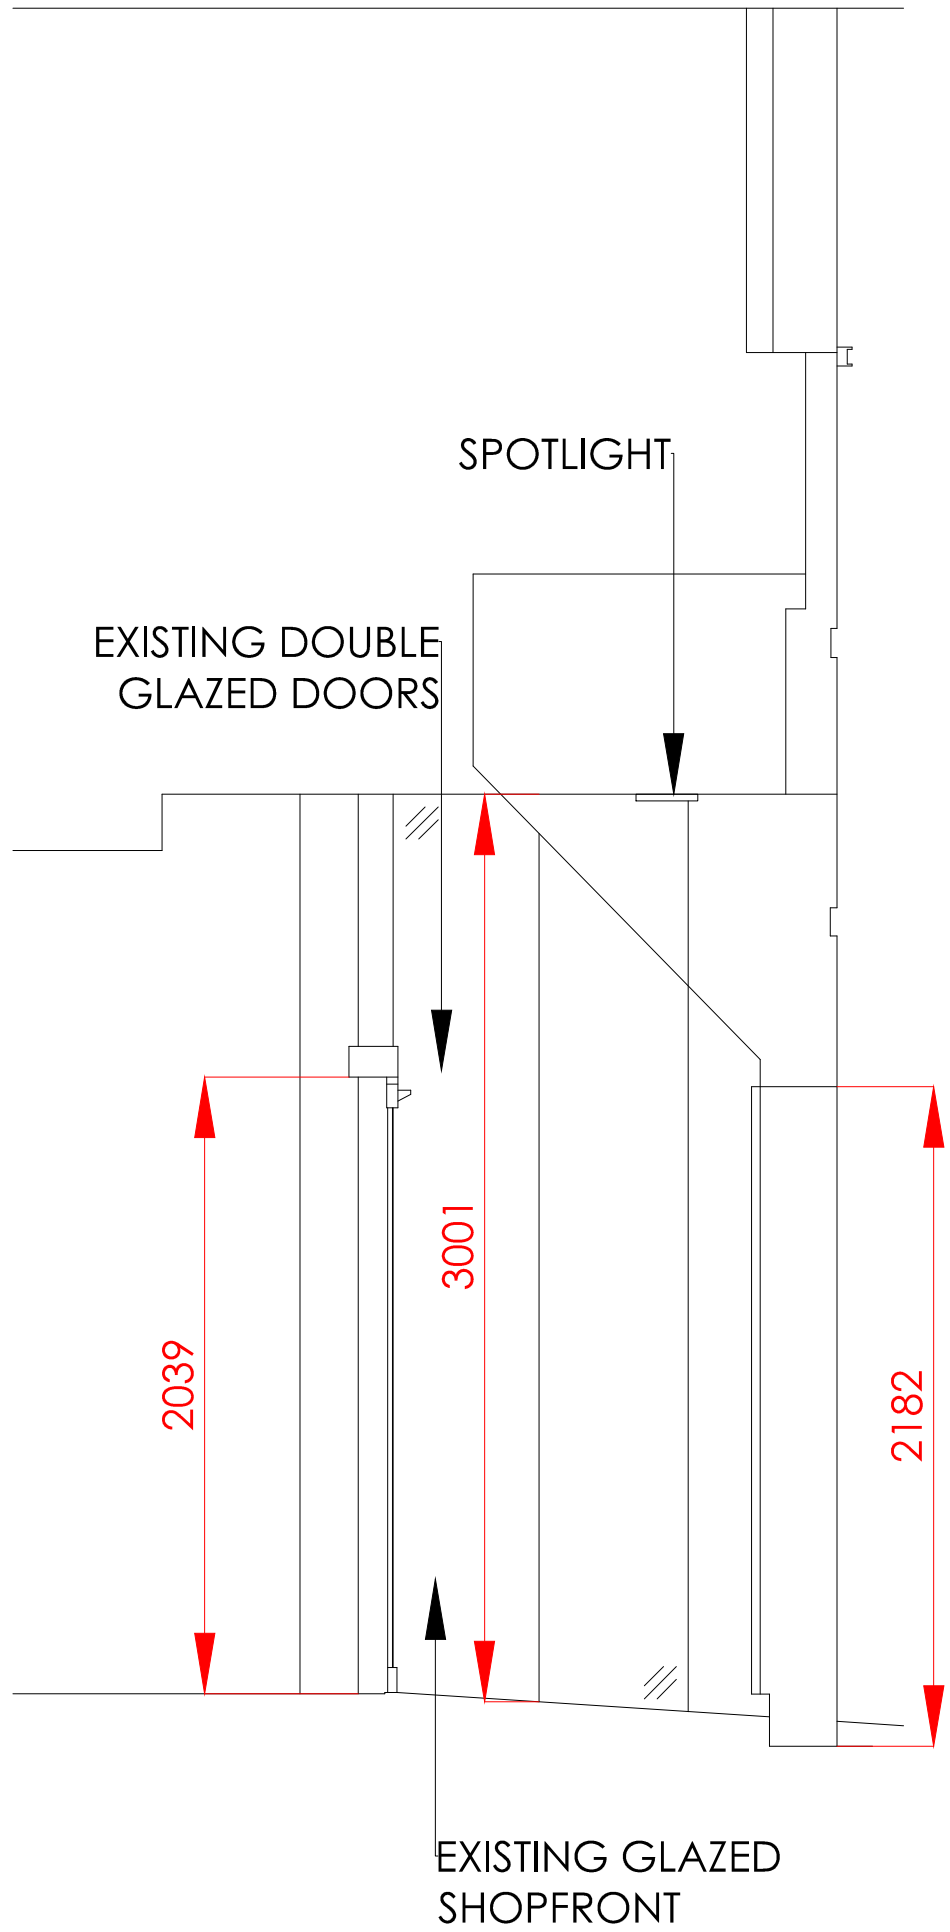



EXISTING SITE PHOTOS

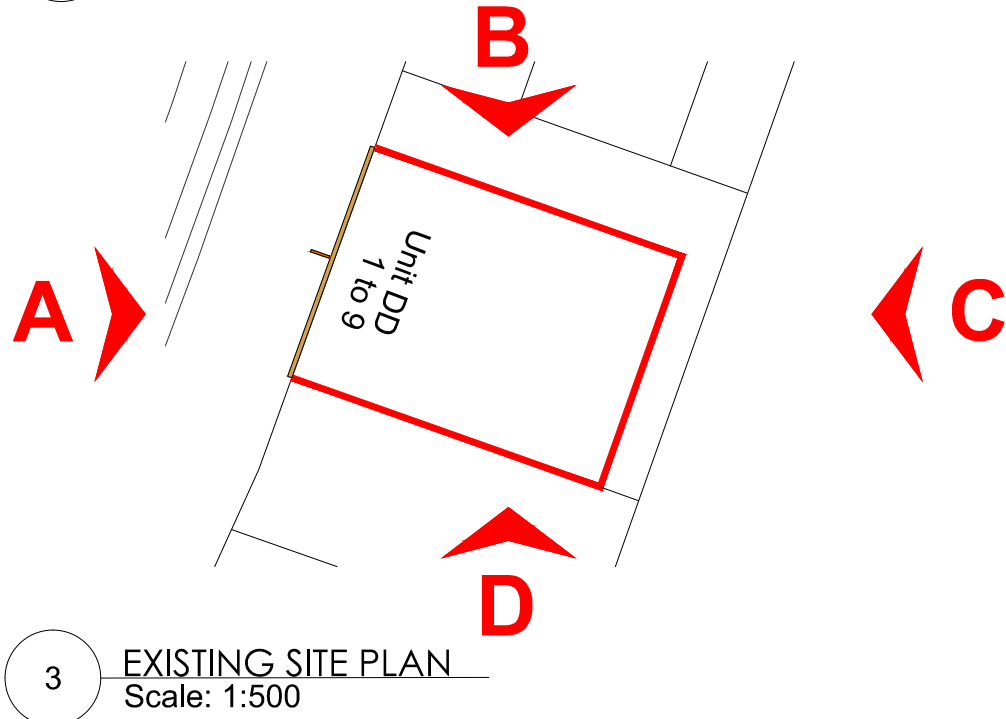

EXISTING CONCRETE BLOCKWORK FACADE
EXISTING HIGH LEVEL WINDOWS
EXISTING FEATURE STONE FACADE
VENTILLATION GRILL
EXISTING FASCIA
SPOTLIGHT

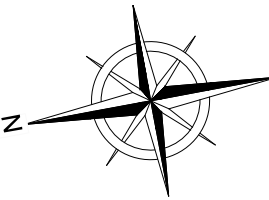

SCALE BAR 1:50

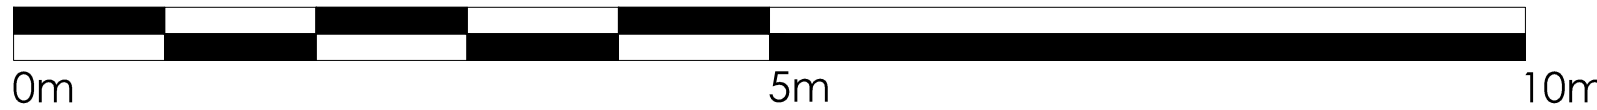

SCALE BAR 1:25

