


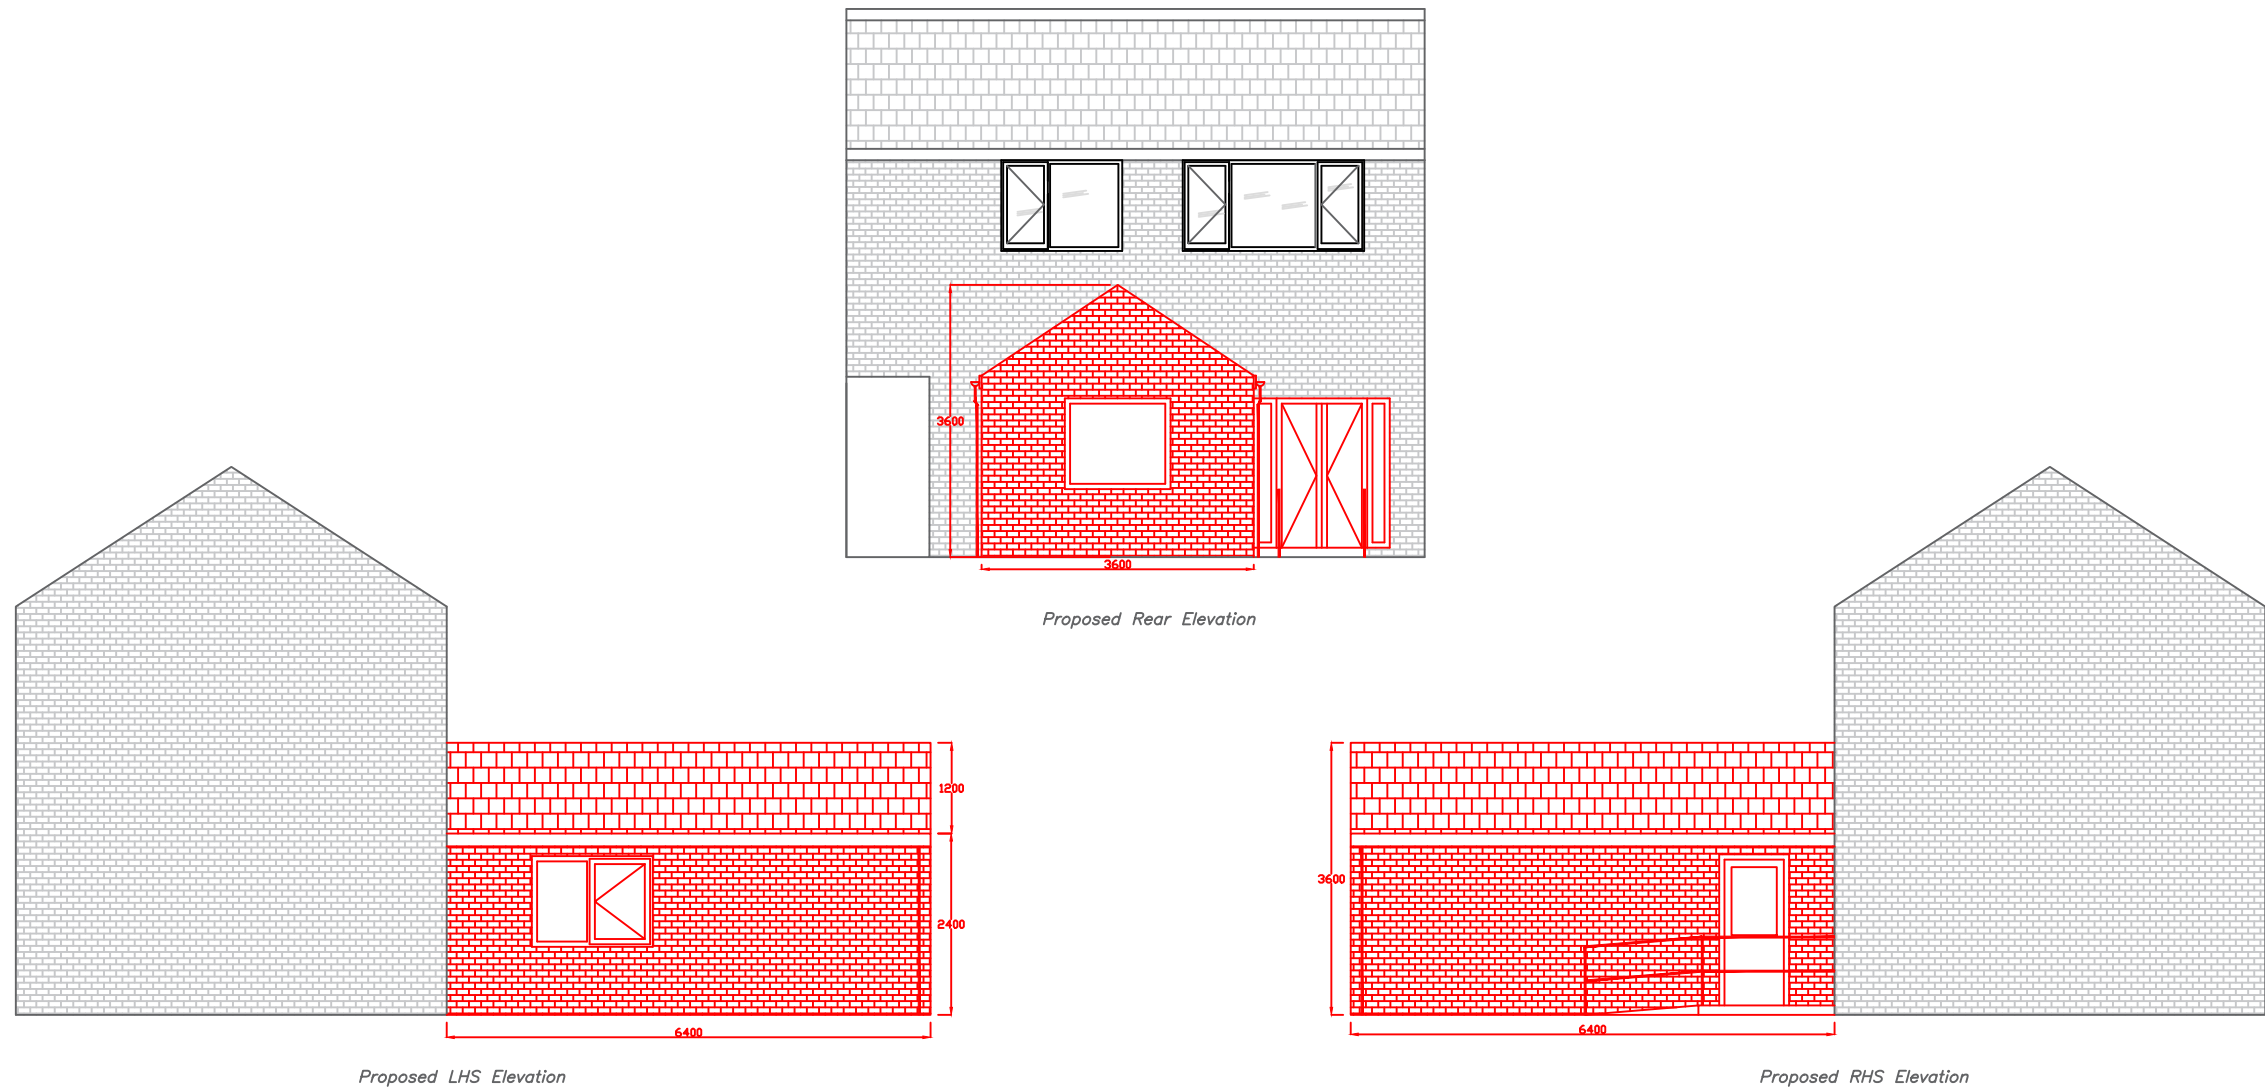

Manchester Equipment and Adaptation Partnership Phillips Park Road Beswick Manchester M11 3FU	Project: Bed/Bathroom Extension Master Kayden Condron 30 Garland Road Sharston Manchester M22 5EG	Drawn By: DS	Date: 05/09/2024	 Manchester Equipment & Adaptations Partnership
		Scale: 1/50	Drawing No: 1	