


HATCHED AREA INDICATES
EXTENT OF PROPOSED
EXTENSION

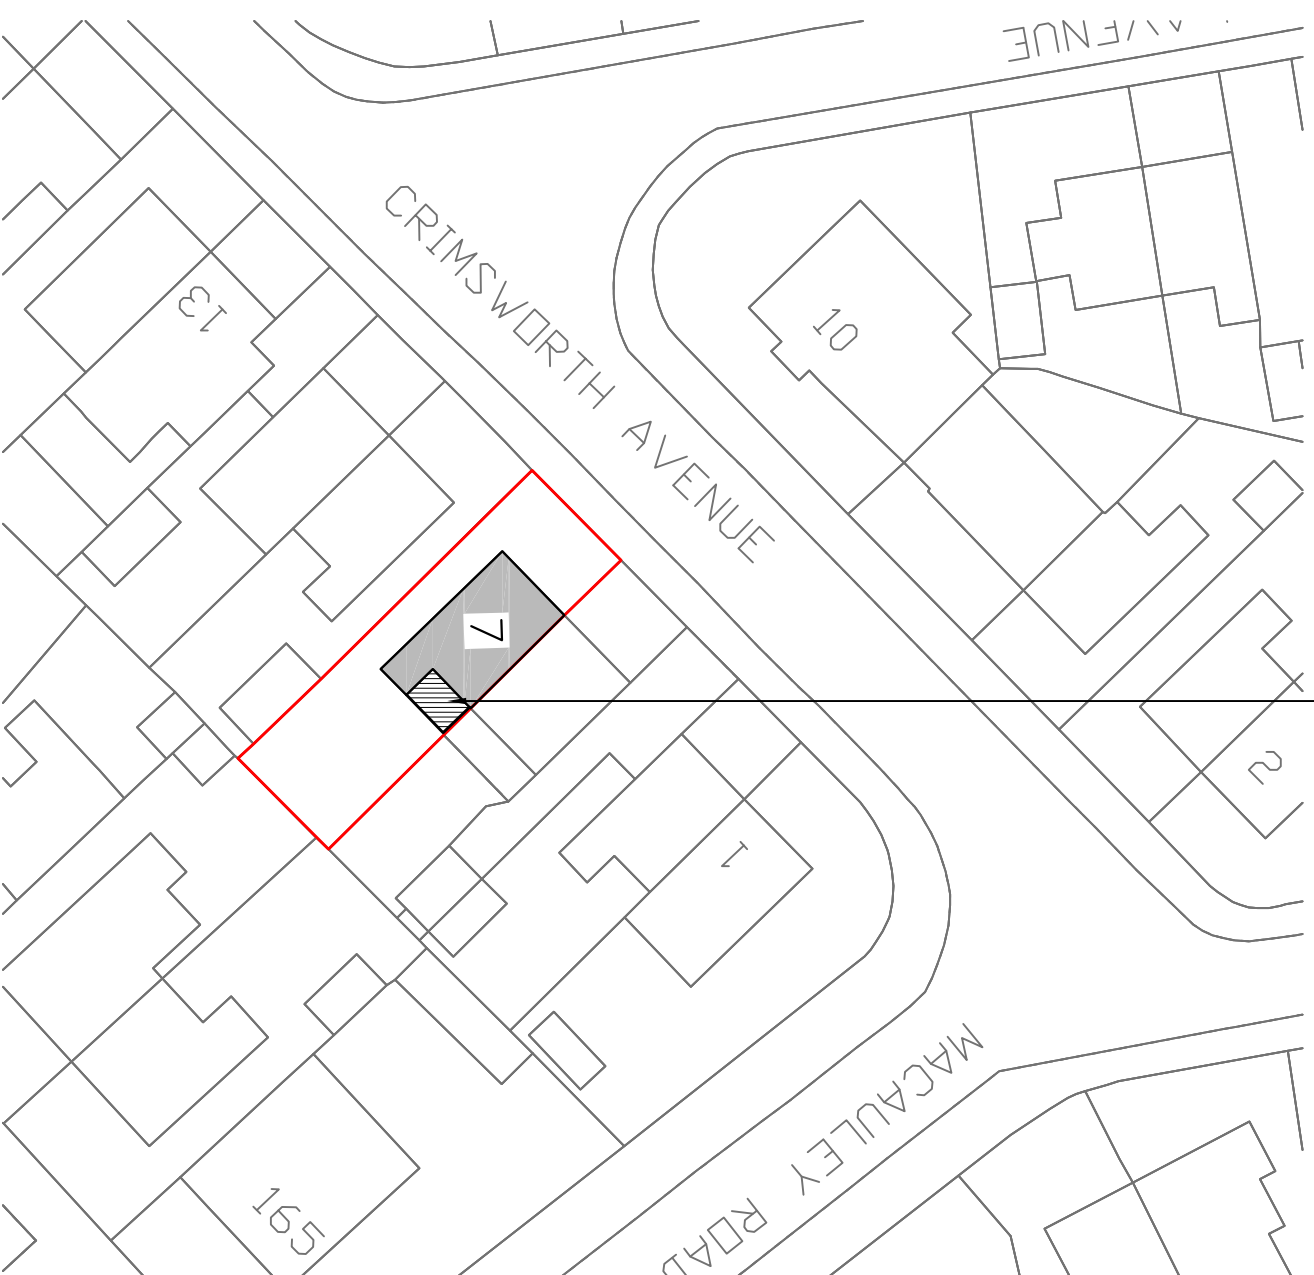


BLOCK PLAN SHOWING EXTENSION @ 1:500 scale



LOCATION PLAN @ 1:1250 scale

Revision	Description	Date	Issued

Revision Schedule

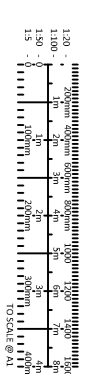

CLIENT

Jack & Am

PROJECT

Chorlito

7 Crimsworth Avenue, Chorlton

DRAWING TITLE

Location Plan and Block Plan



PROJECT No: B0125	DRAWING No: 00
Revision: A	
Scale: 1:1250 @ A3	
Date: May 2025	
Drawn by: -	



BRIGHTER
architecture • interiors

