


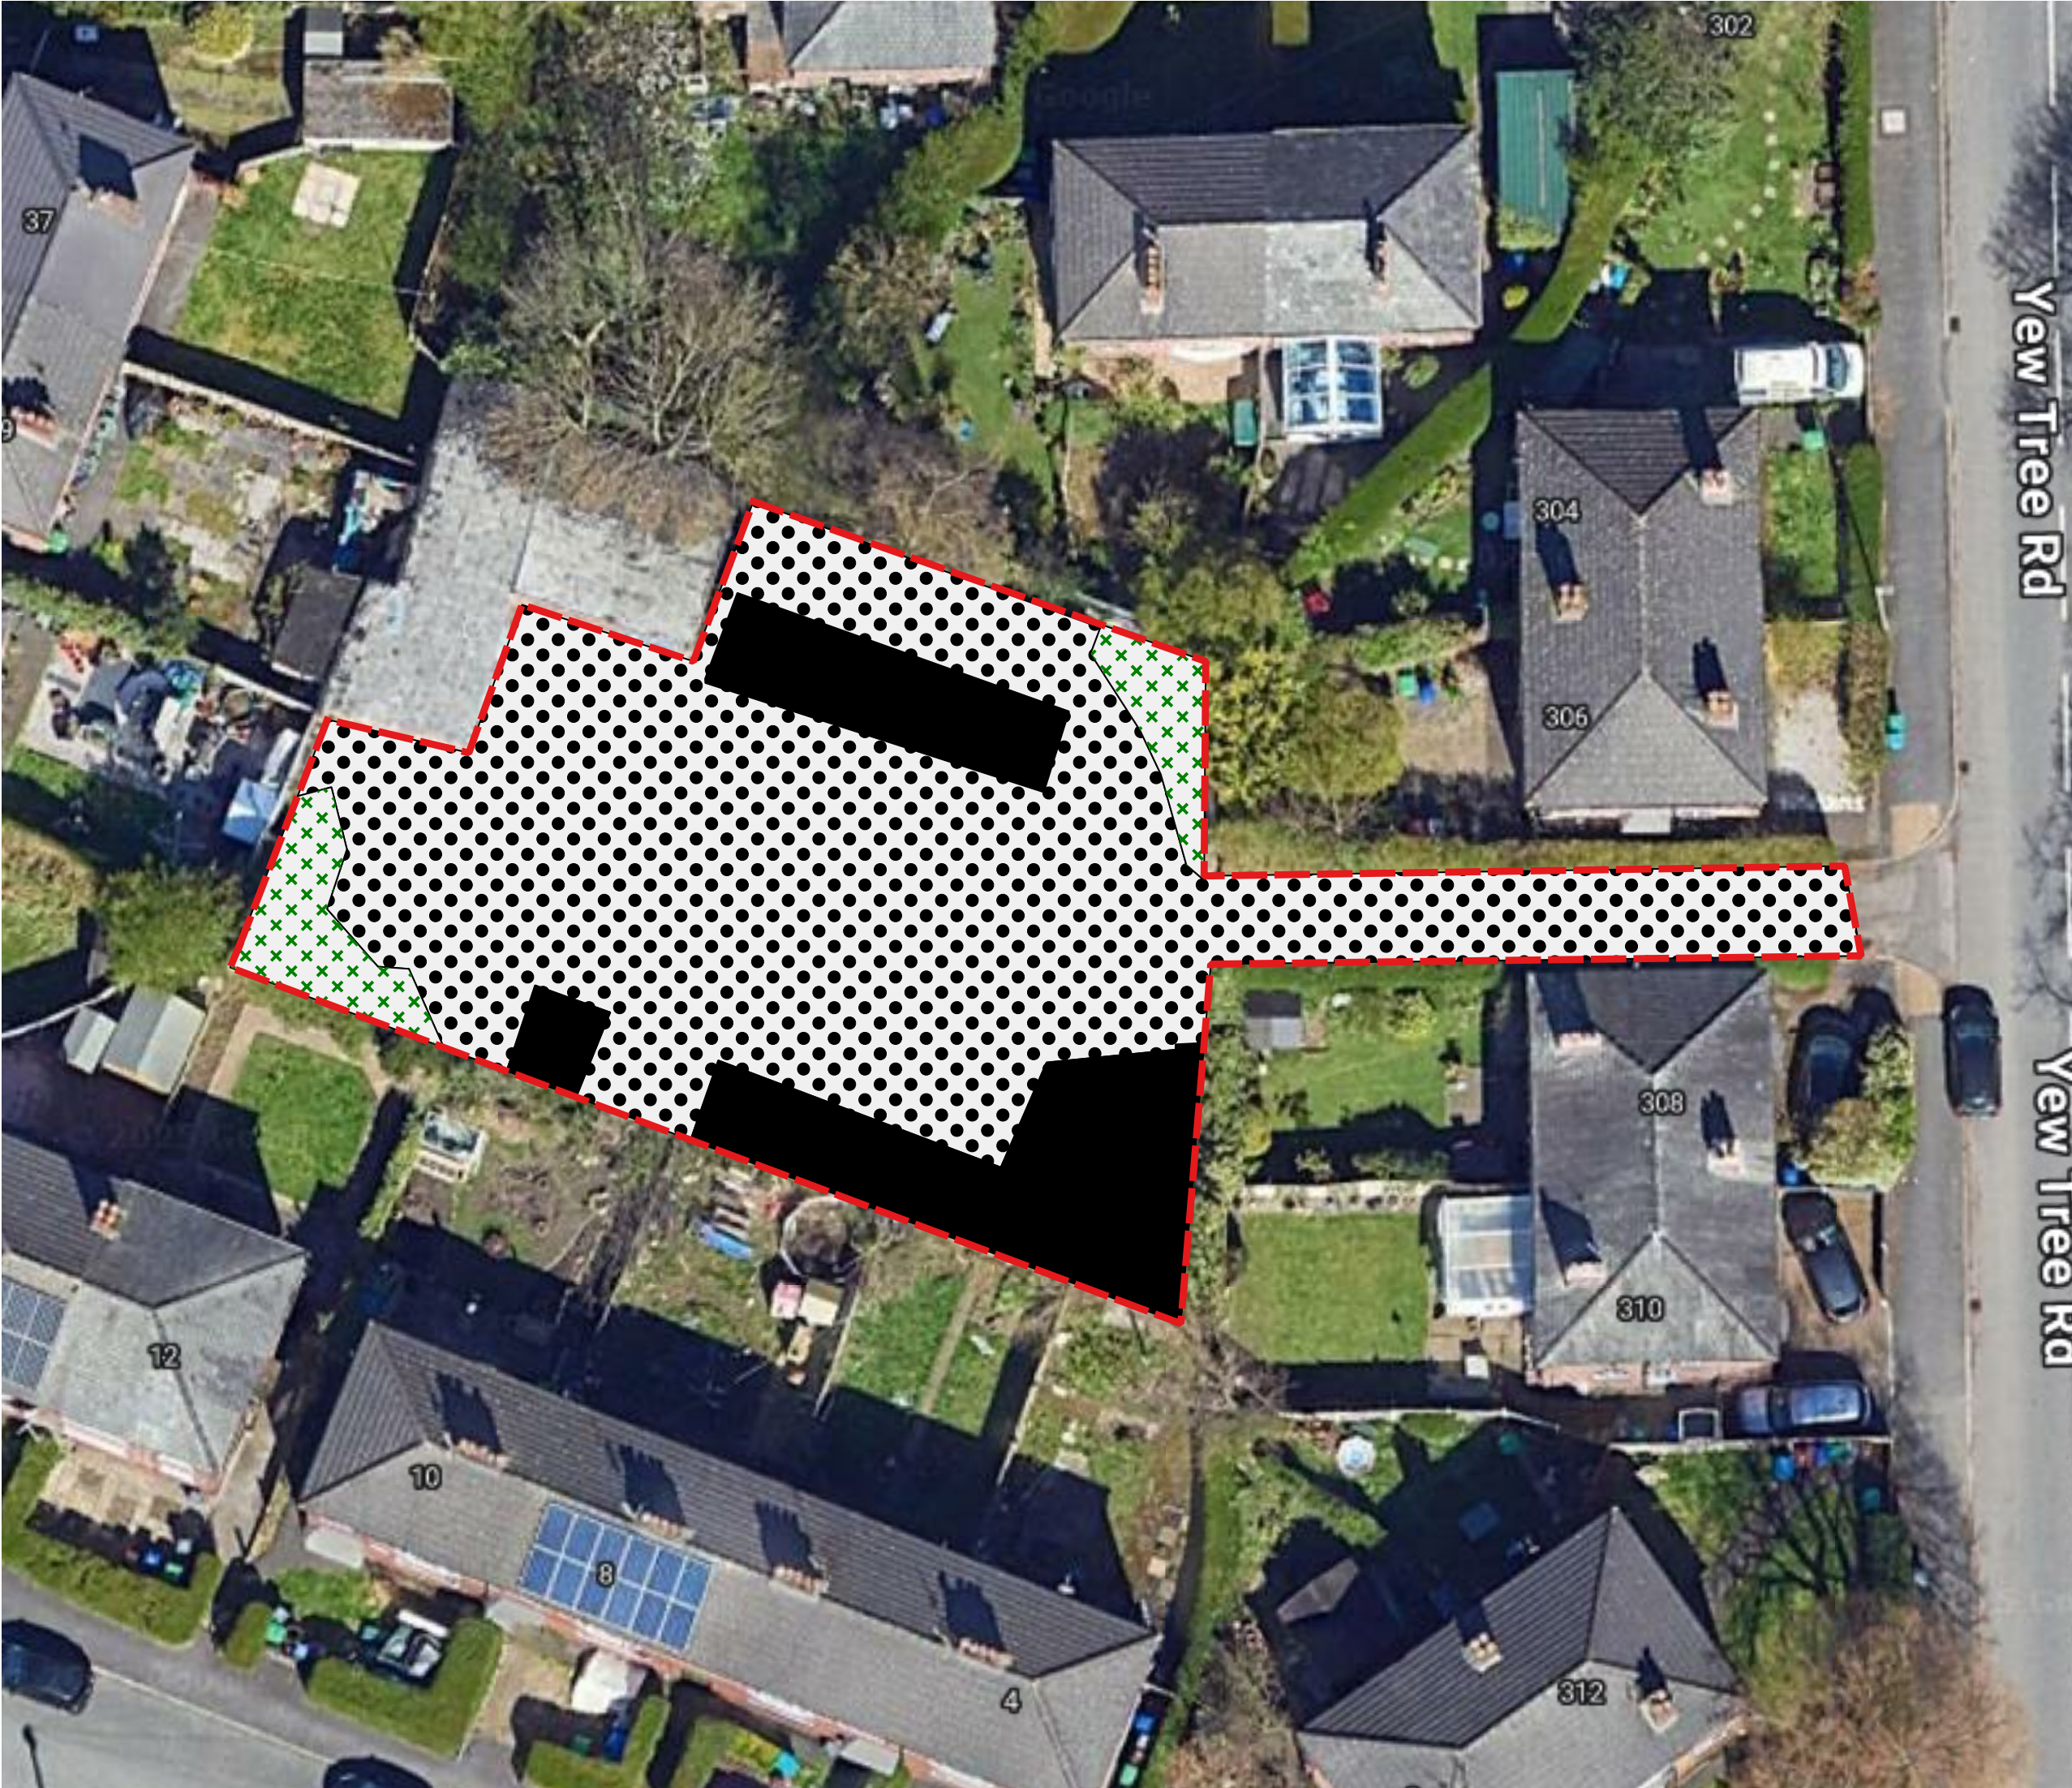

Key

- Survey area
- Developed land sealed surface
- Mixed scrub
- Developed land sealed surface

DO NOT SCALE.
ALL COORDINATES RELATED TO LOCAL GRID.
LOCATED TO NG BY BEST FIT TO DETAIL.
EXTRACTED FROM OS DIGITAL DATA.

© This drawing, including the design and technical information contained on it, is the property of Ascerta. The drawing may only be used for the specific purpose for which it has been intended and may not be reproduced or copied without prior permission.

 **ASCERTA**
LANDSCAPE | TREES | ECOLOGY

t: 0845 463 4404
e: Info@landscapetreeseecology.com
www.landscapetreeseecology.com

CLIENT:
Corstorphine and Wright

PROJECT:
Site 21, OMYOP Depot, Depot, 306a
Yew Tree Road, Manchester, M20 3GF

DRAWING TITLE:
Baseline Habitats

SCALE: NTS@A3	DRAWN BY: KL	DRAWING No: P.2065.24.E02
DATE: 04/11/2024	CHKD BY: LK	REV: B