




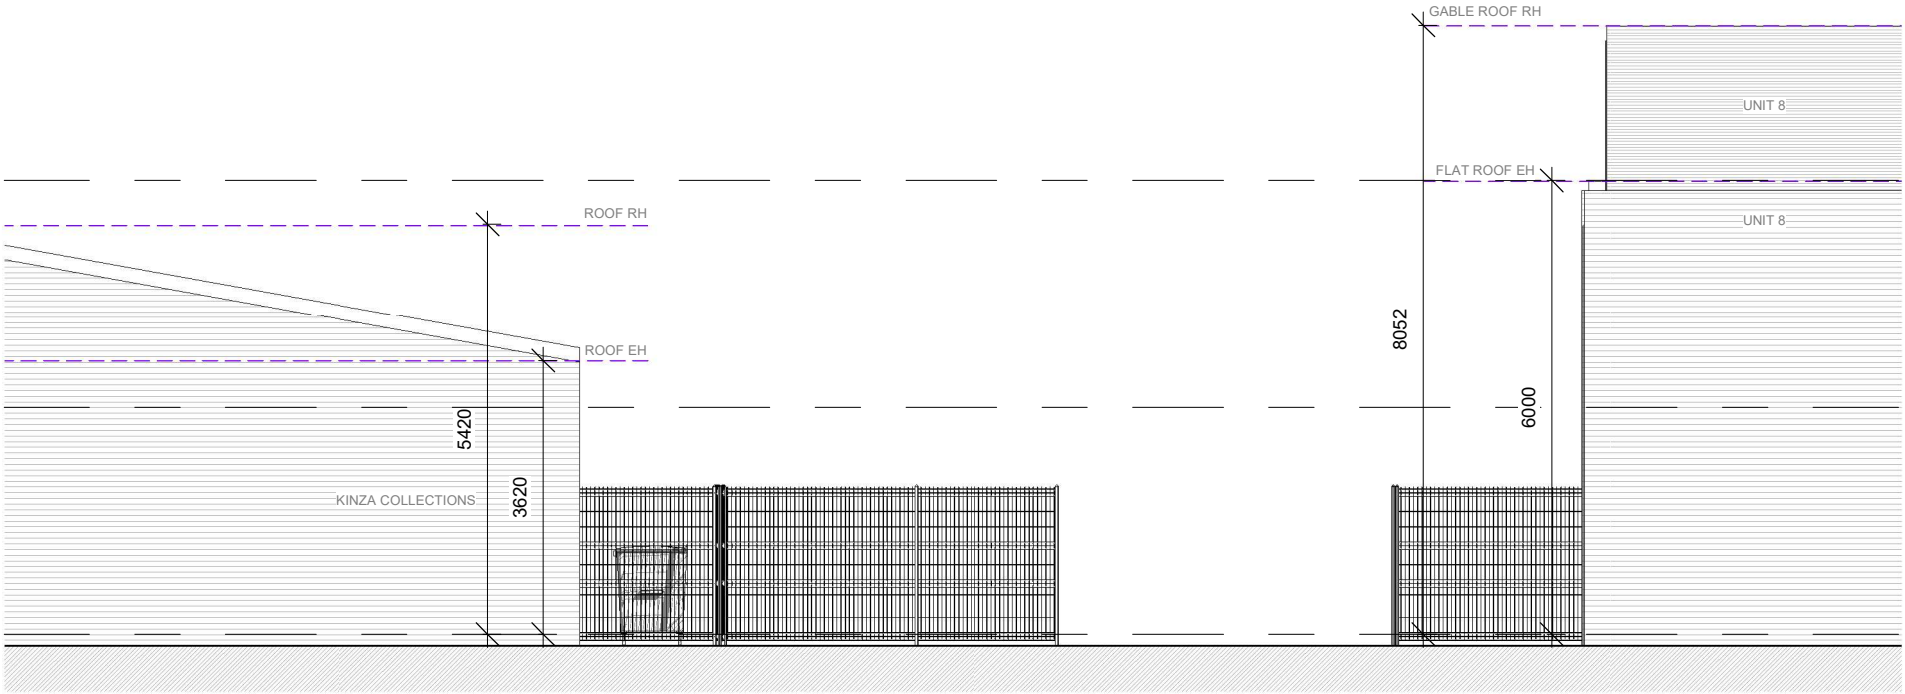

1 Rear - Existing  
1 : 100

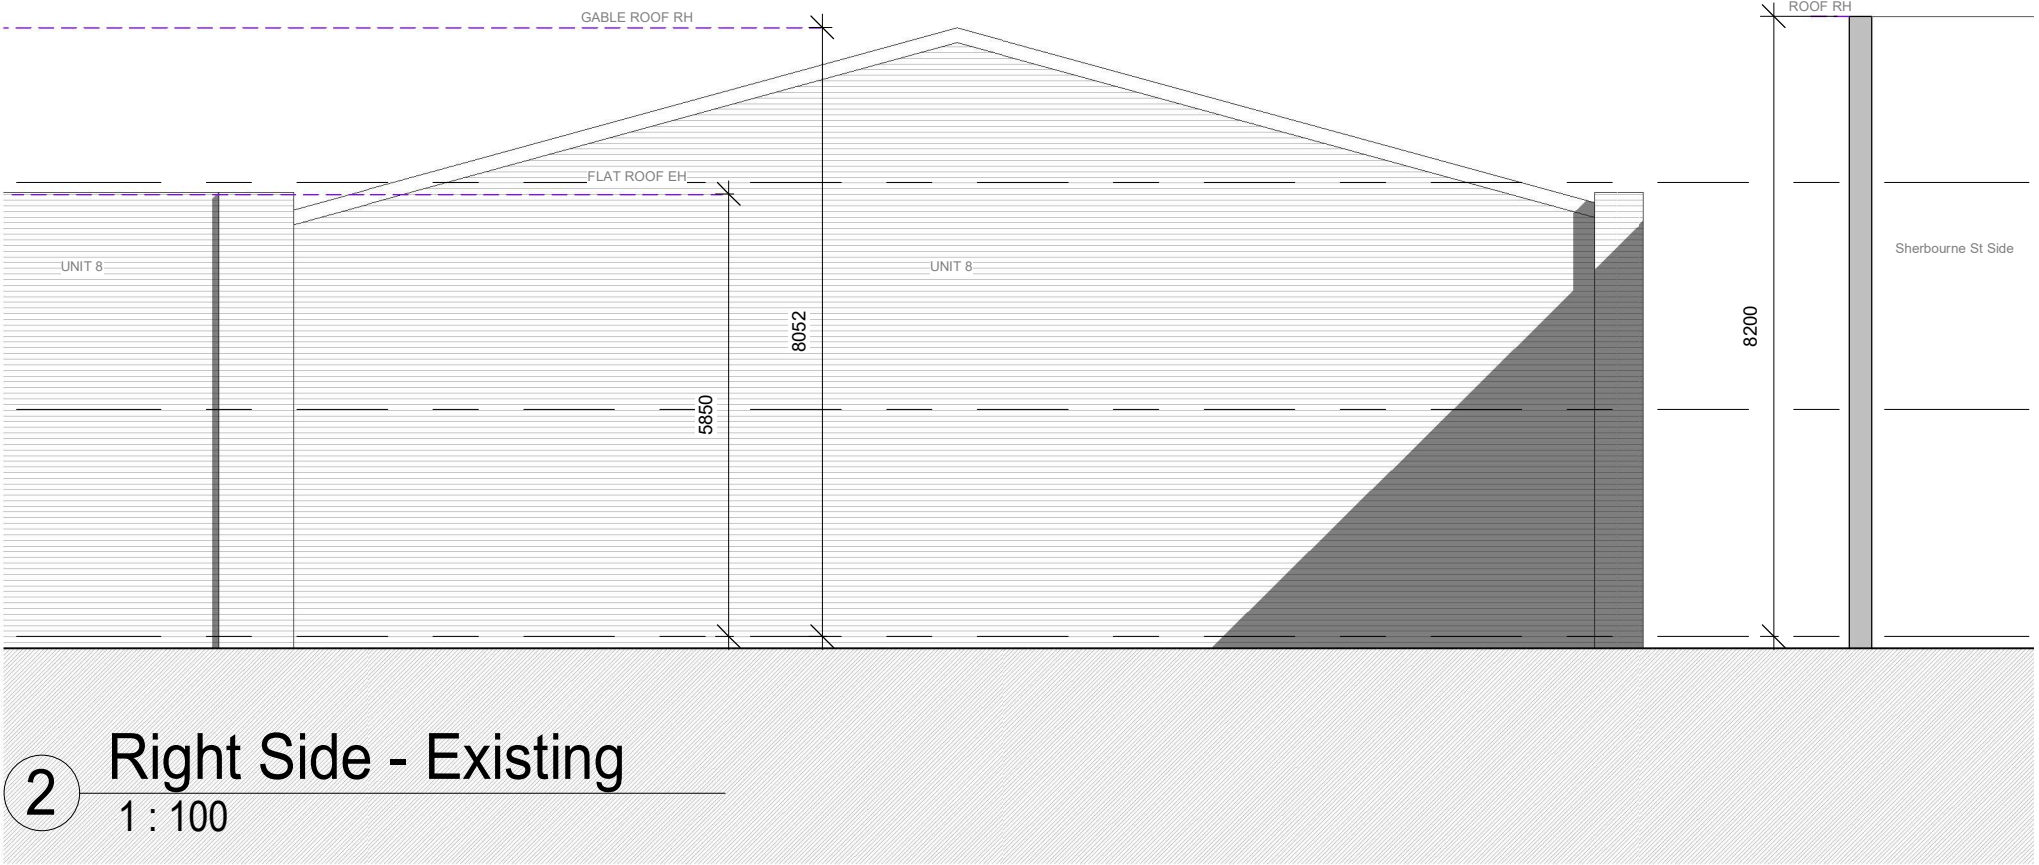

2 Right Side - Existing  
1 : 100

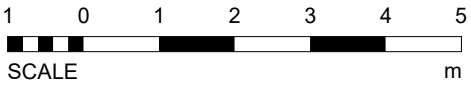

- Status
- ☐ FEASIBILITY
  - ☒ PLANNING APPROVAL
  - ☐ BUILDING REGULATIONS
  - ☐ TENDER
  - ☐ CONSTRUCTION

Project Land at Bradstone Road  
M8 8WA

Client Mr A

Drawing title Existing Rear & Side Elevations

| Project No | Drawing No | Rev No | Scale   | Date  |
|------------|------------|--------|---------|-------|
| MAPXXX     | 004        |        | 1 : 100 | 02.25 |

**MUNSHI+**  
**PARTNERS**  
ARCHITECTURE & PROPERTIES

No 3 Caxton Road, Fulwood. Preston. PR2 9ZZ.  
Tel- 01772 342570  
Email- info@munshiandpartners.com