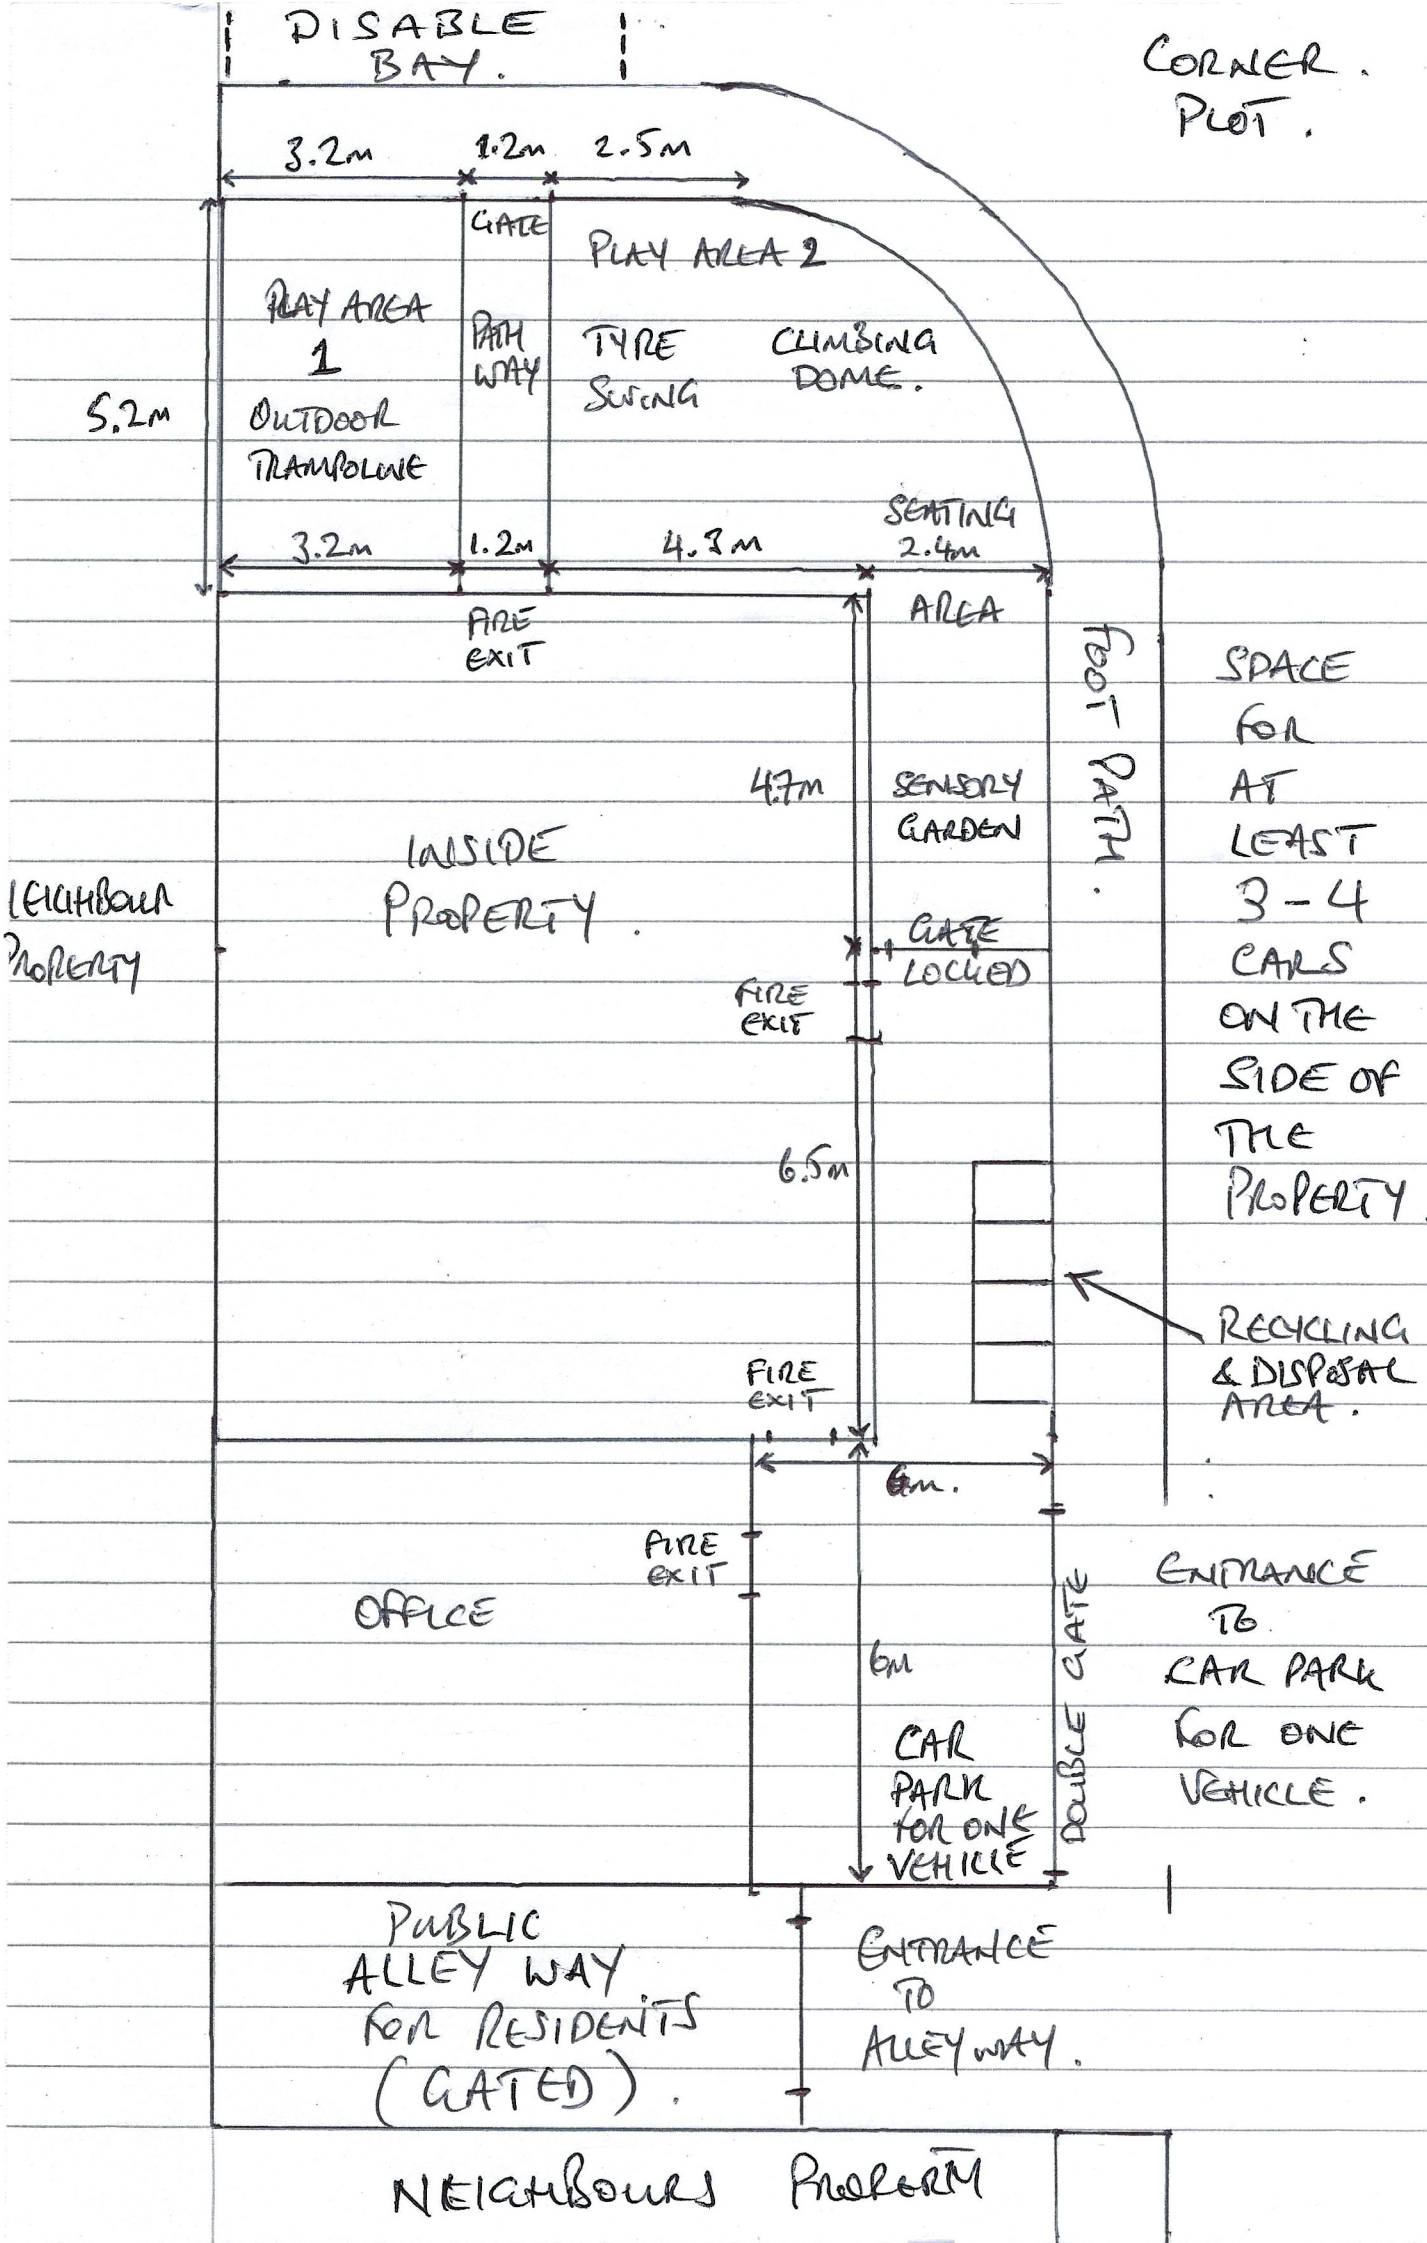

DISABLE BAY.
CORNER PLOT.
3.2m
1.2m
2.5m
GATE
PLAY AREA 2
PLAY AREA 1
PATH WAY
TYRE SWING
CLIMBING DOME.
5.2m
OUTDOOR TRAMPOLINE
SEATING AREA
2.4m
3.2m
1.2m
4.3m
FIRE EXIT
FOOT PATH.
SPACE FOR AT LEAST 3-4 CARS ON THE SIDE OF THE PROPERTY.
4.7m
SENSORY GARDEN
INSIDE PROPERTY.
NEIGHBOUR PROPERTY
GATE LOCKED
FIRE EXIT
6.5m
RECYCLING & DISPOSAL AREA.
FIRE EXIT
6m.
FIRE EXIT
OFFICE
6M
DOUBLE GATE
ENTRANCE TO CAR PARK FOR ONE VEHICLE.
CAR PARK FOR ONE VEHICLE
PUBLIC ALLEY WAY FOR RESIDENTS (GATED).
ENTRANCE TO ALLEY WAY.
NEIGHBOURS PROPERTY