


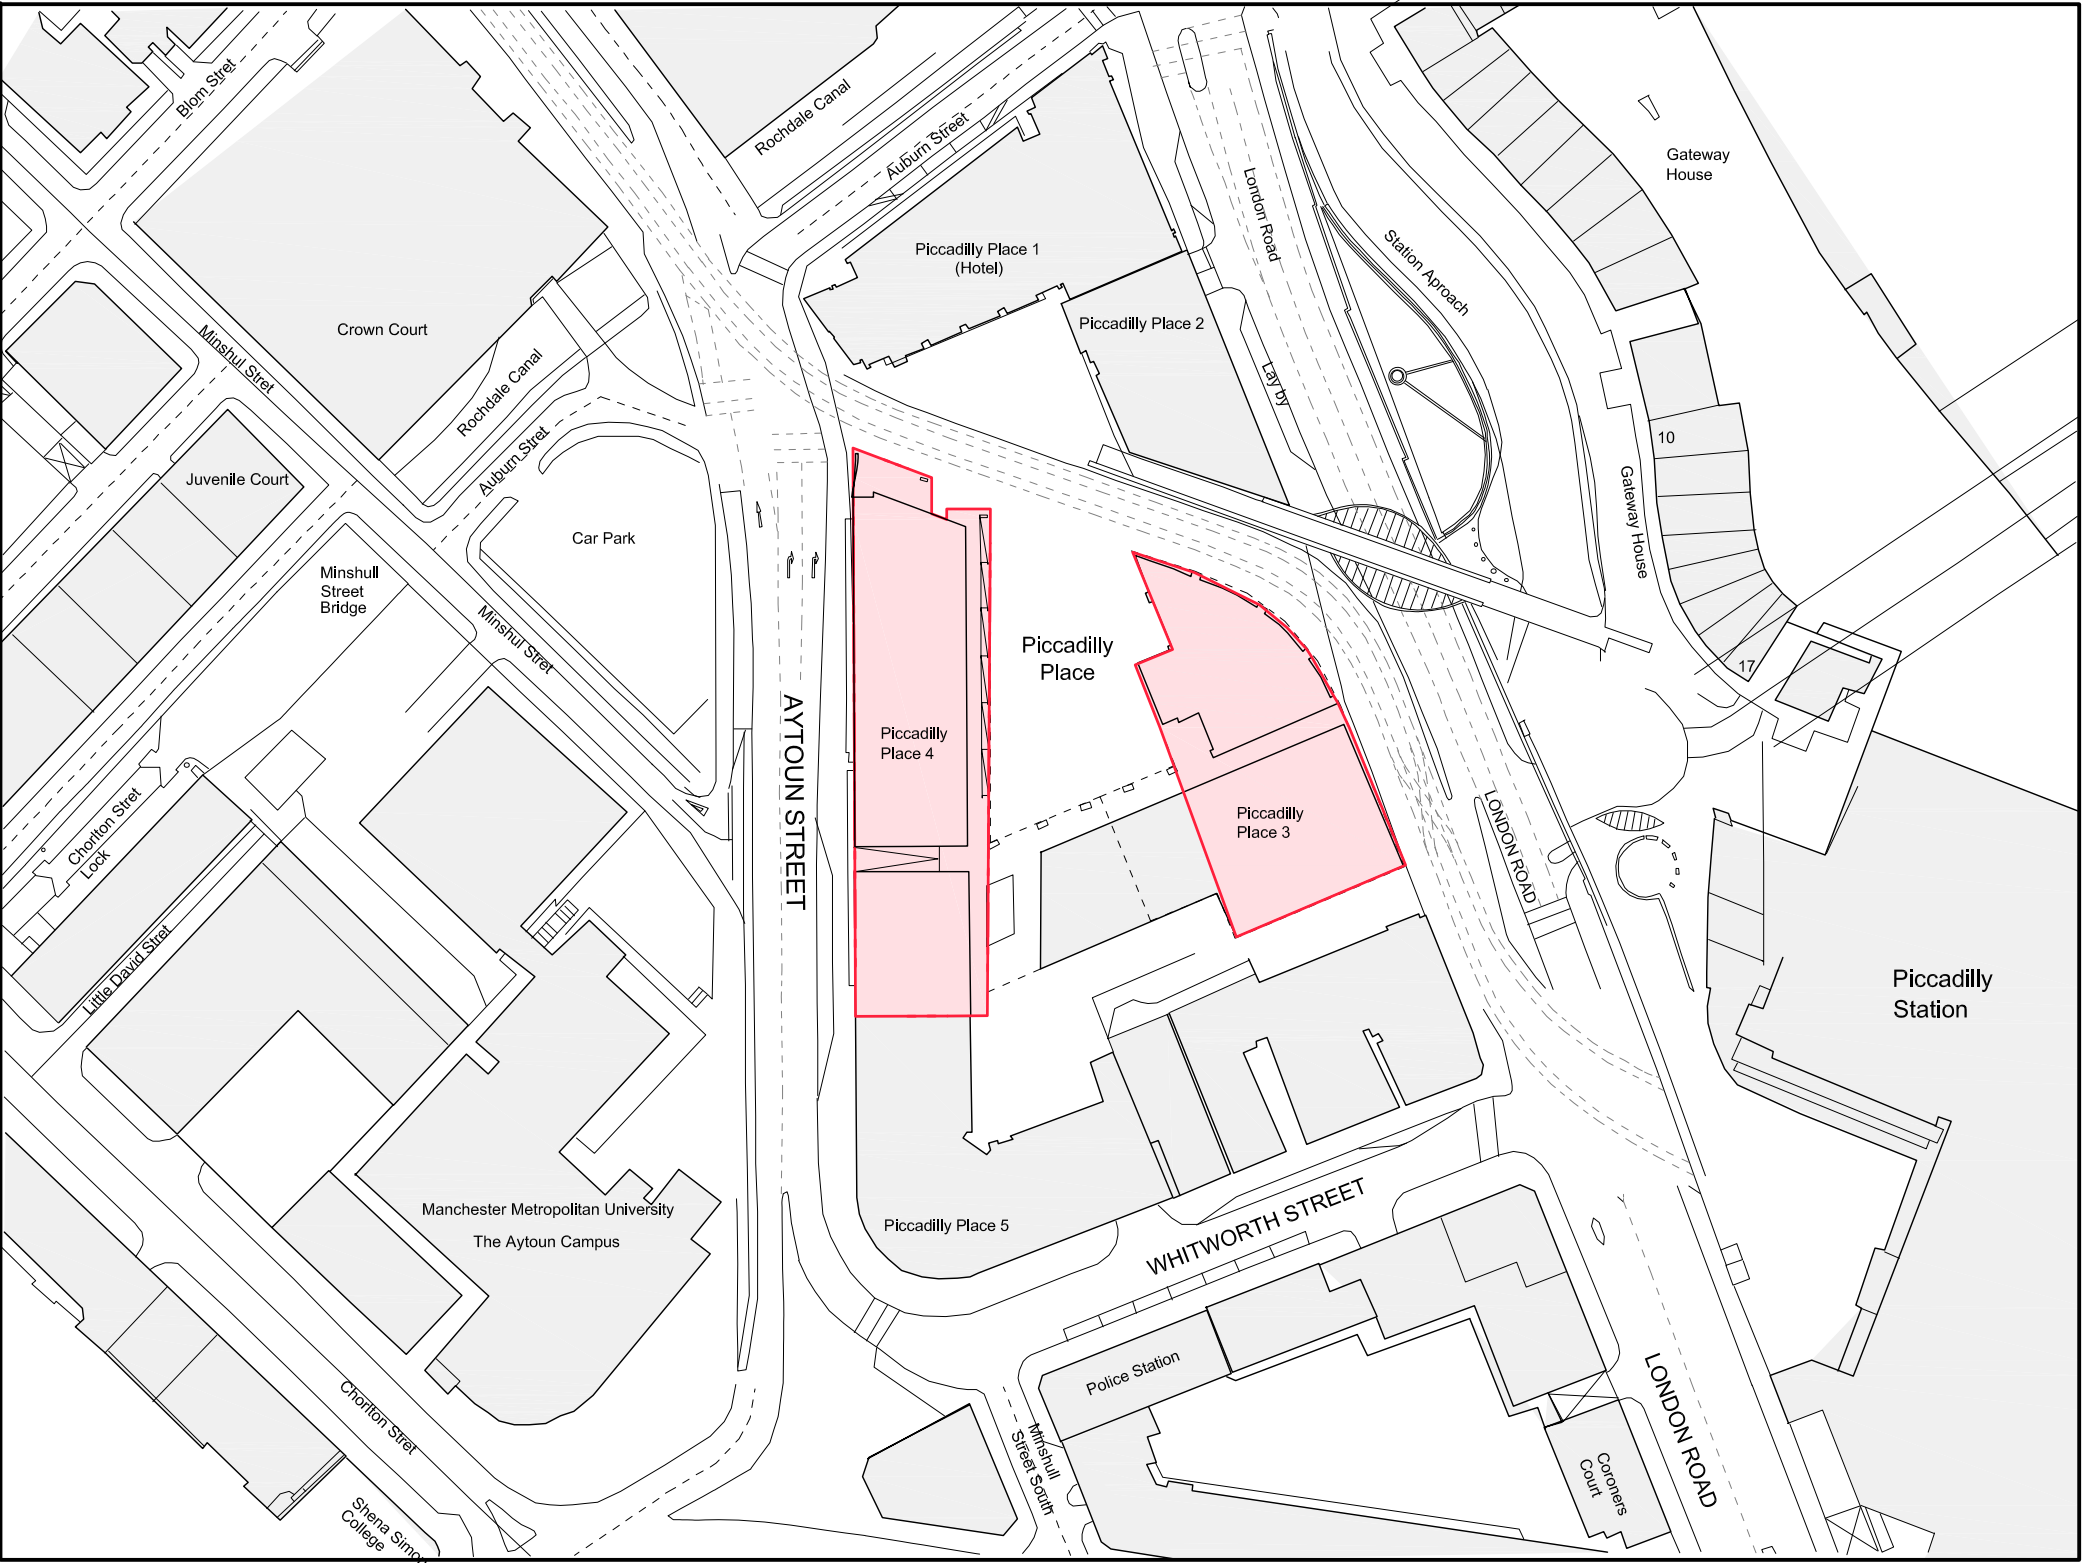

LOCATION PLAN
SCALE 1:1250 @ A3

Key

 APPLICATION SITE

THIRD PARTY DRAWINGS ISSUED FOR
PLANNING PURPOSES ONLY

A	25/04/25	Redline added to 3PP building	KR	PP
Rev	Date	Description	DR	CH
 				
Project 4 Piccadilly Place, Manchester				
Client				
Title Site Location Plan				
Drawn	Checked	Date		
Scale	Project no. RP11700-	Drawing no. 001	Rev. A	

