



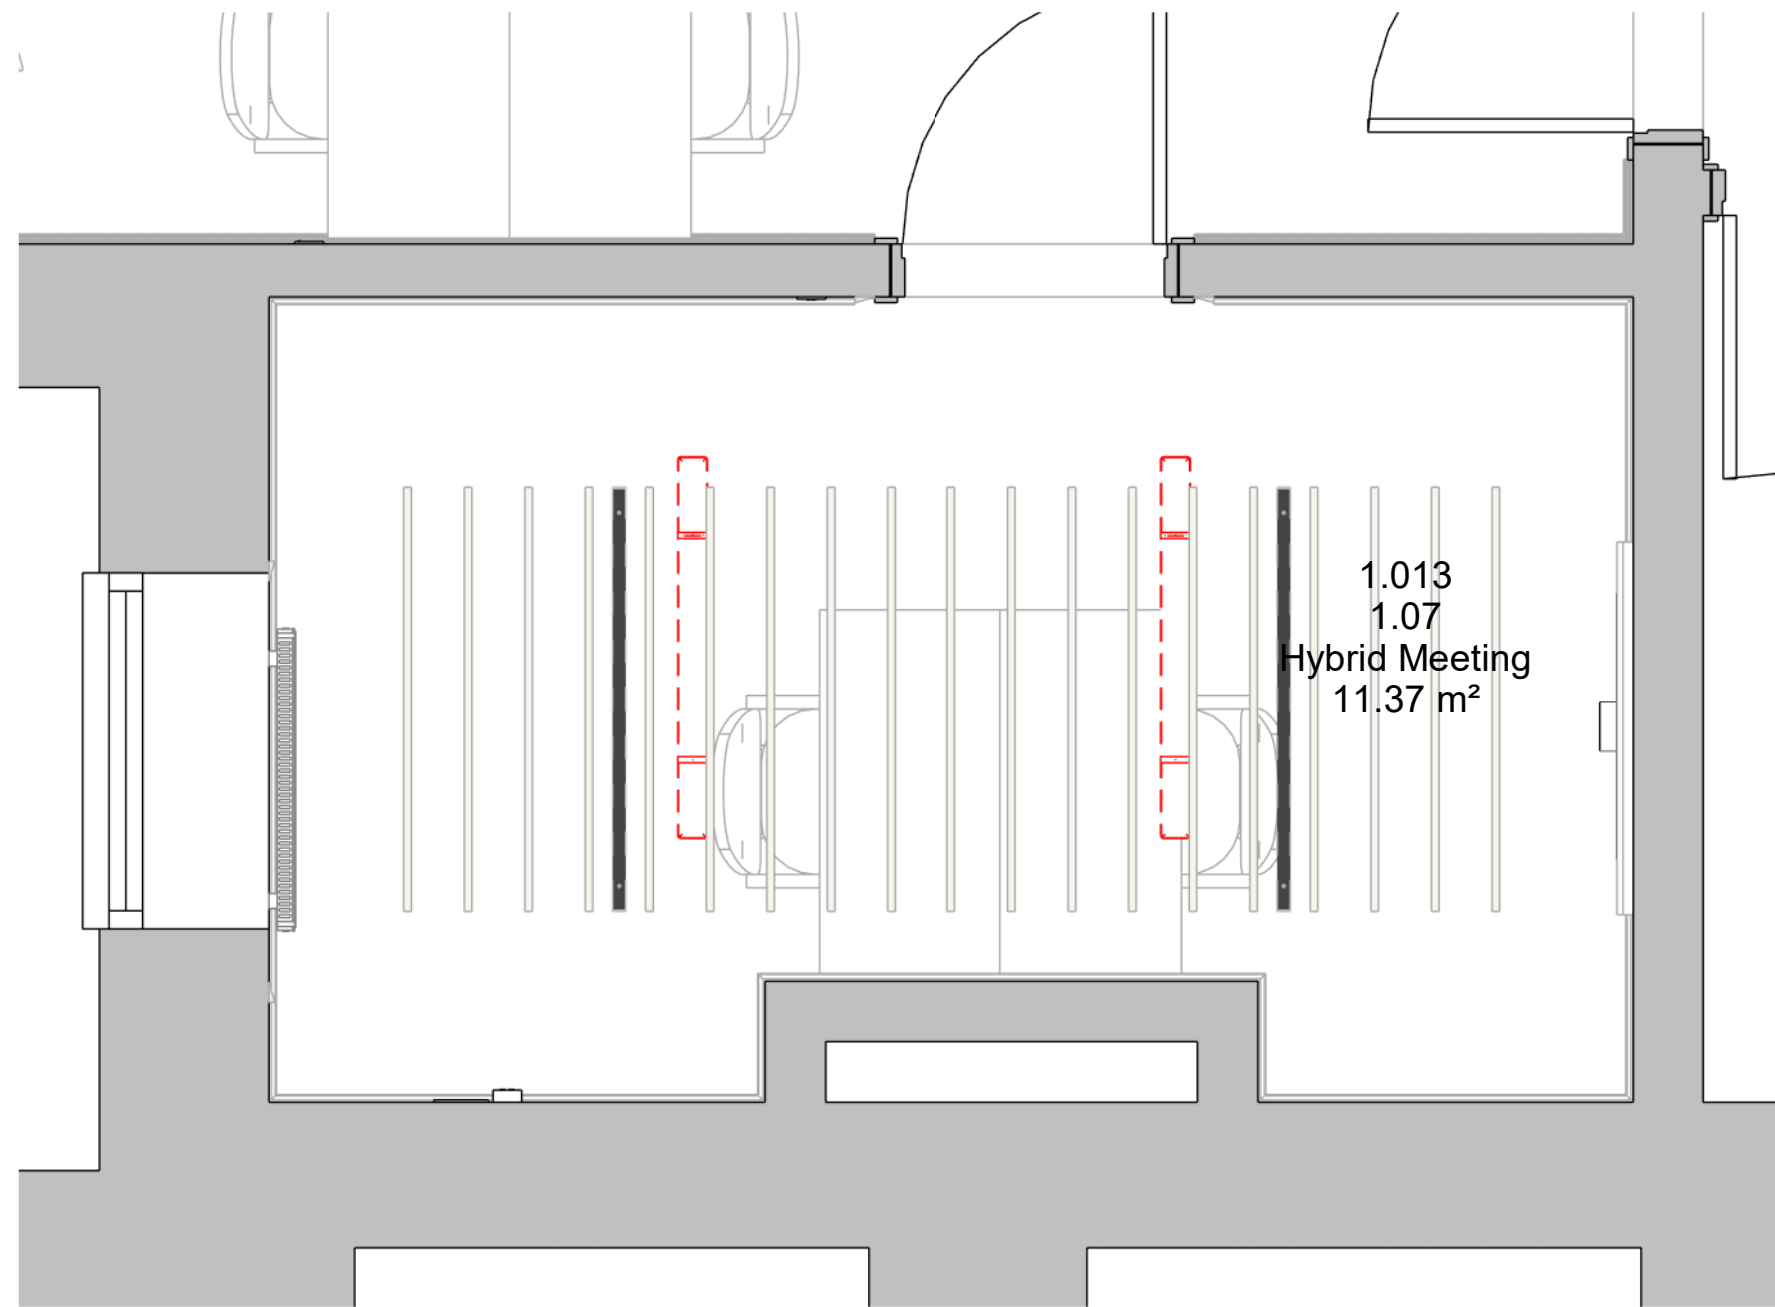


1.07 Hybrid Meeting

1 : 25 @ A1

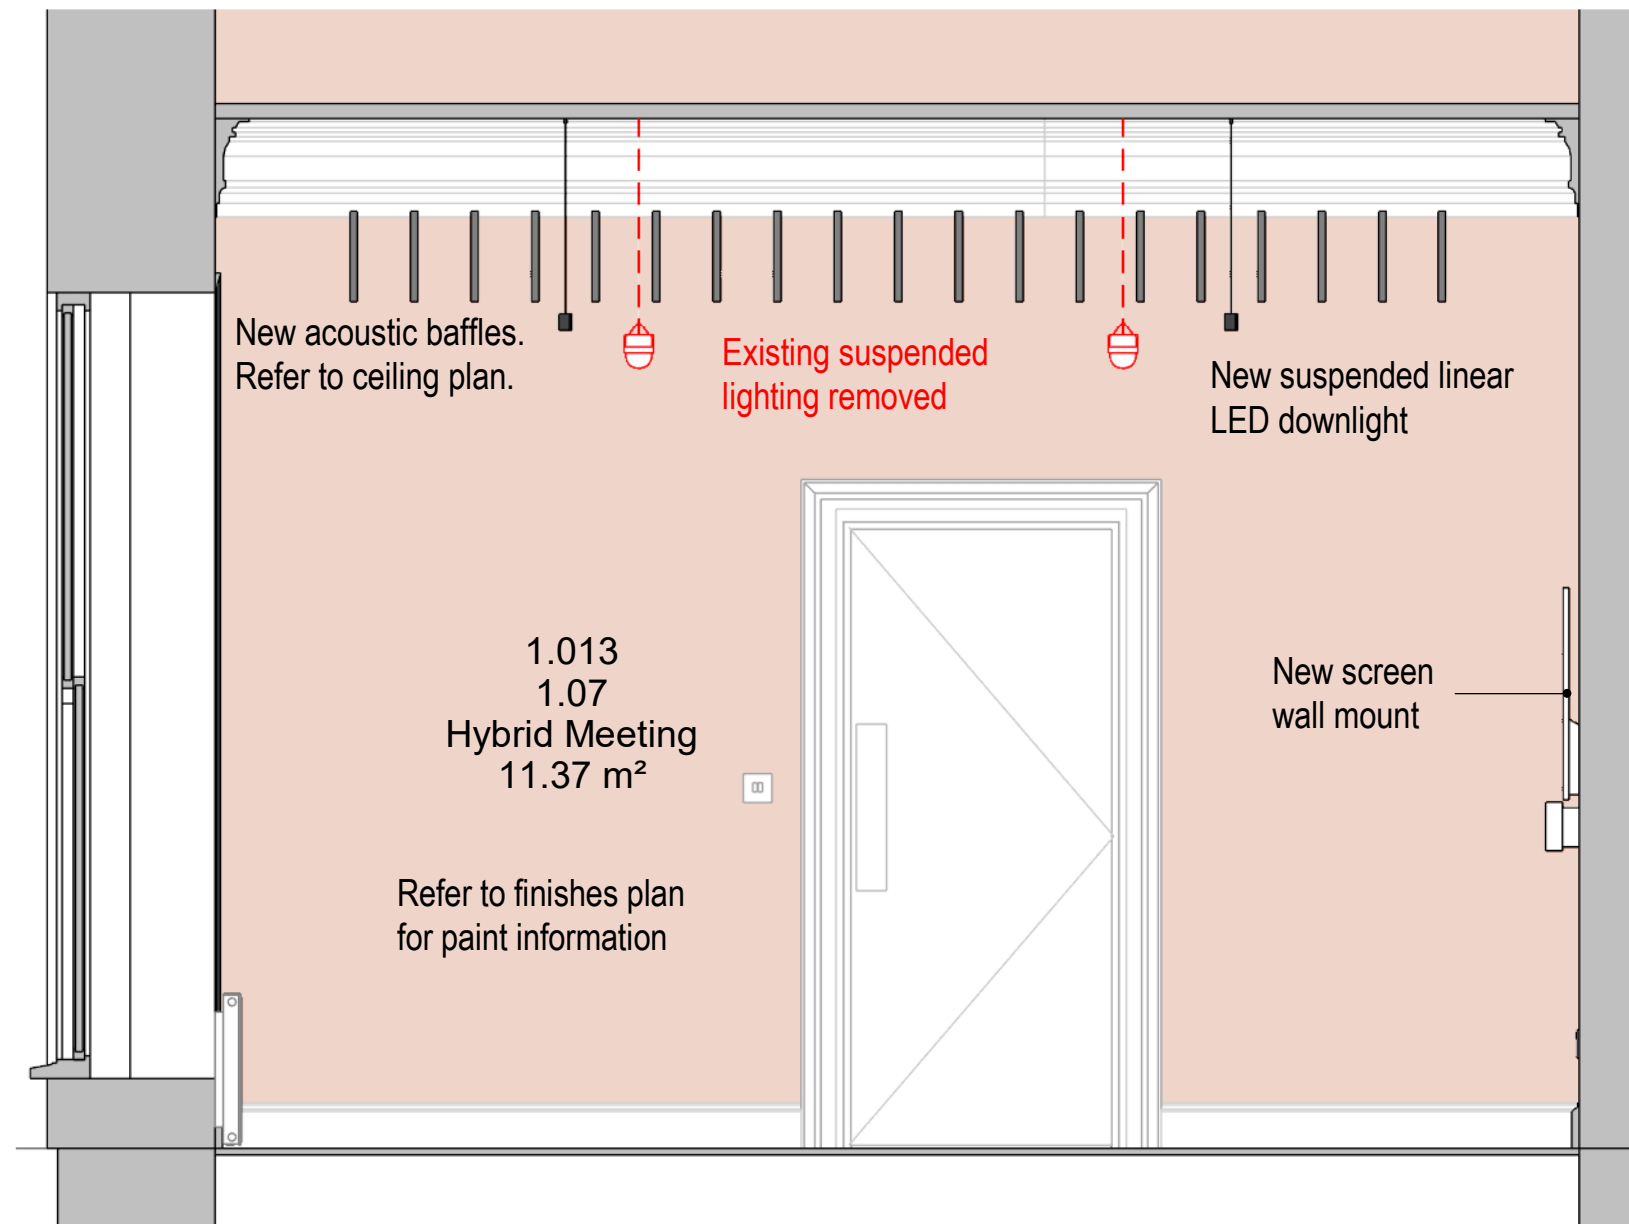


1.07 Hybrid Meeting - Elevation A

1 : 25 @ A1

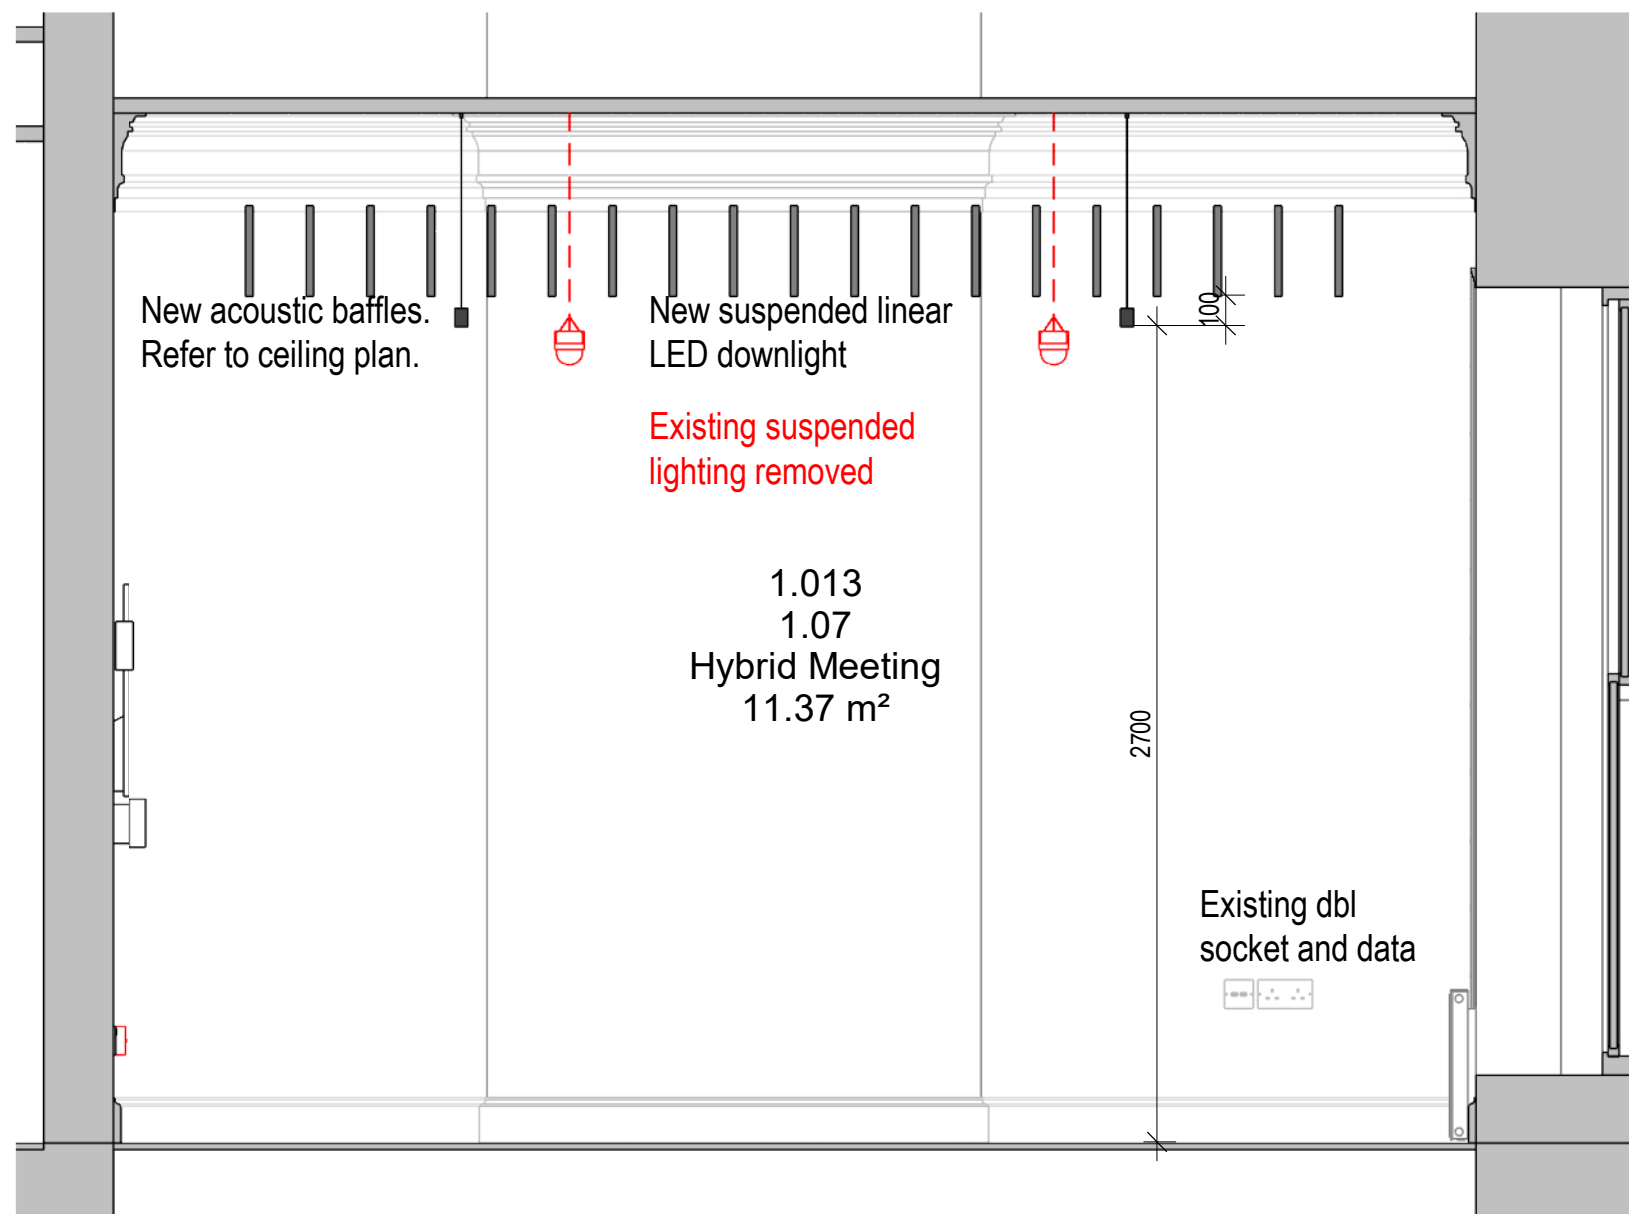


1.07 Hybrid Meeting - Elevation C

1 : 25 @ A1

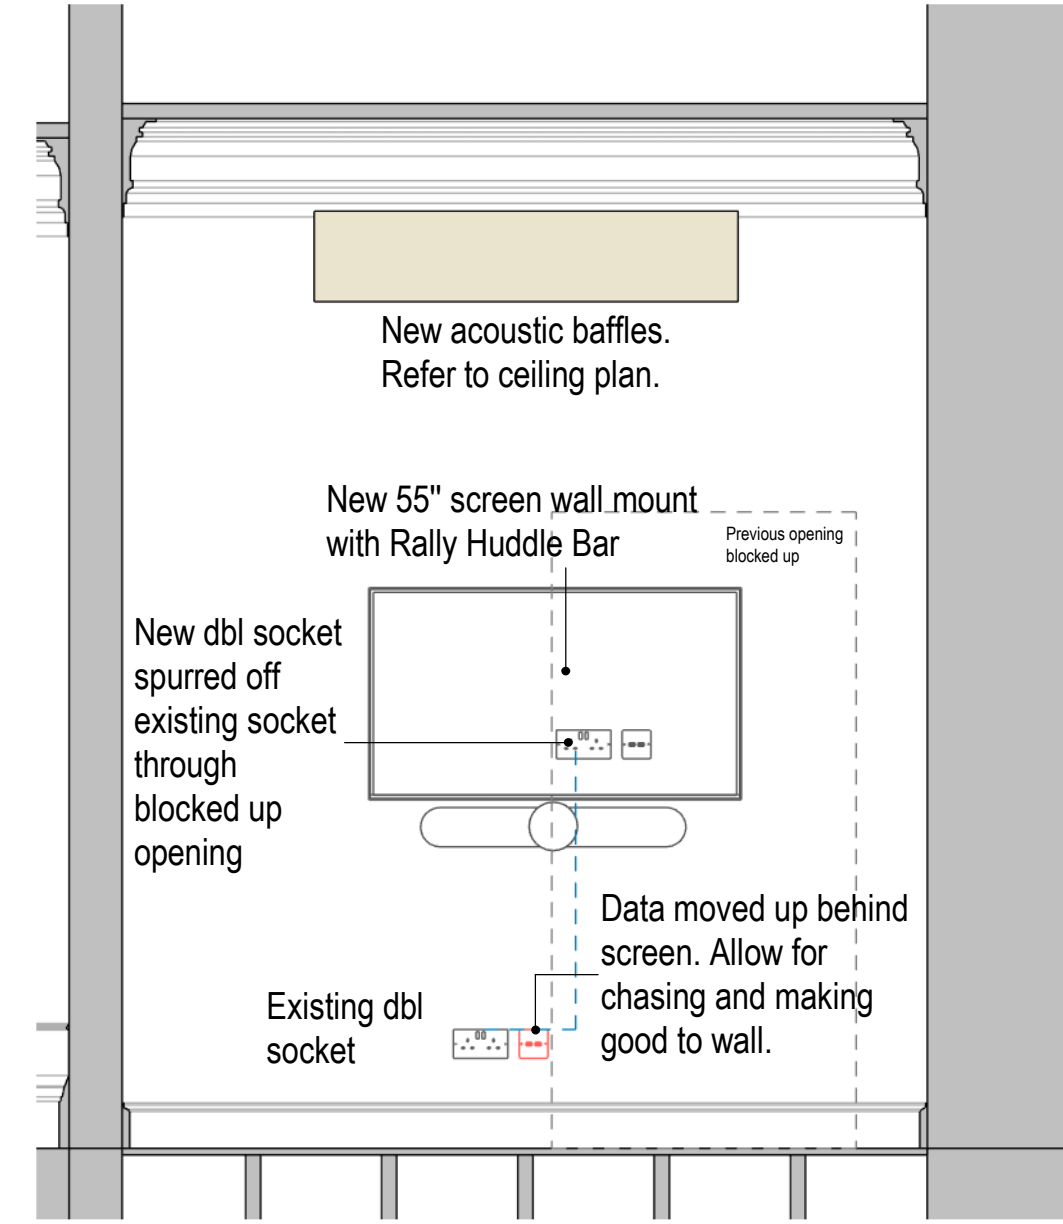

1.07 Hybrid Meeting - Elevation B

1 : 25 @ A1

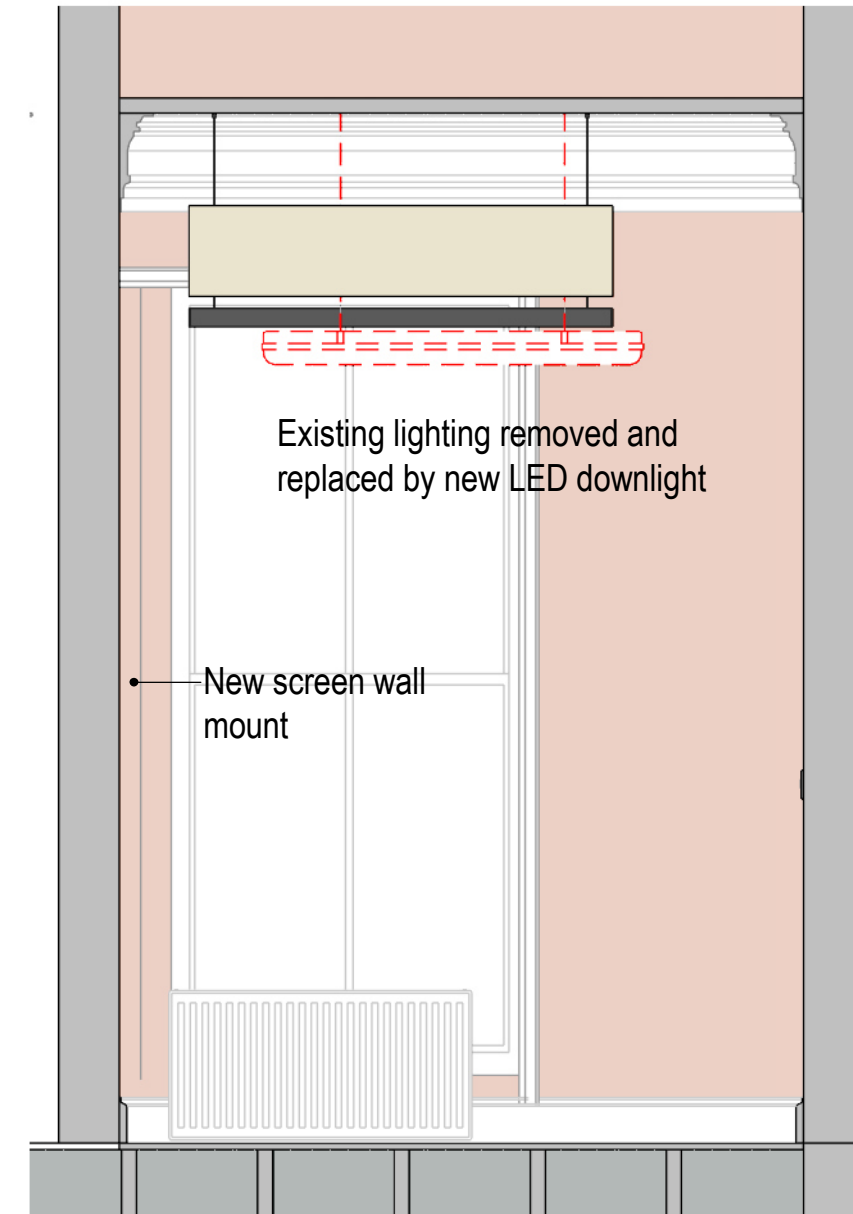


1.07 Hybrid Meeting - Elevation D

1 : 25 @ A1

NOTES

1. Do not scale from this drawing.
2. All measurements are in millimetres unless stated otherwise.
3. This drawing is to be read in conjunction with the specification and all relevant Architectural, Electrical, Mechanical and Structural drawings.
4. (c) University of Manchester this drawing must not be reproduced without permission.
5. Directorate of Estates and Facilities to be notified of any discrepancies.

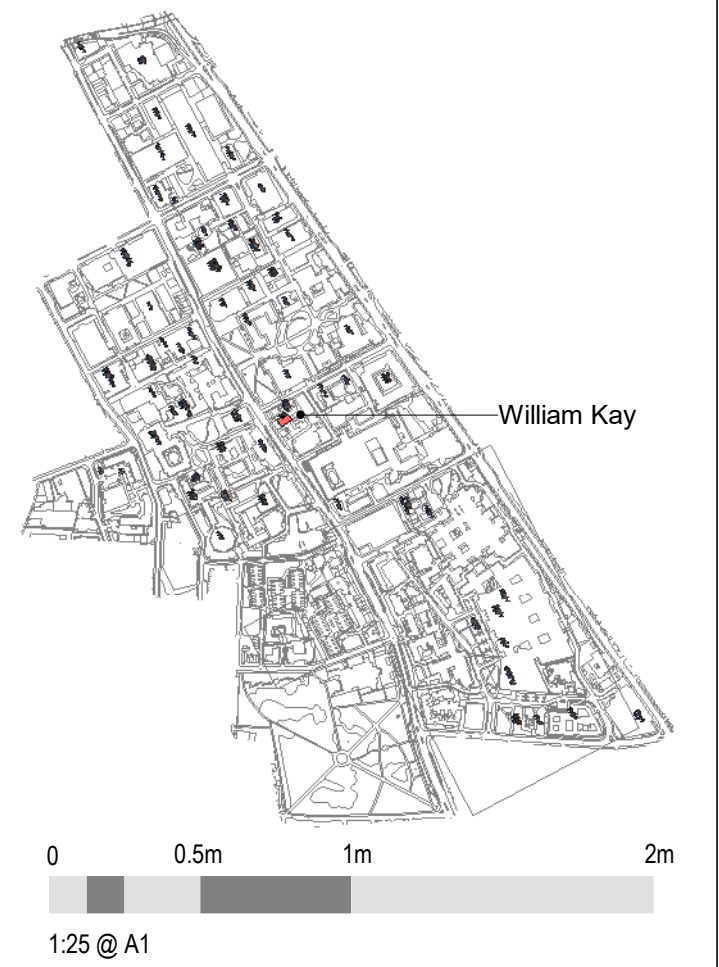

P02	Issued for planning.	08-06-25	JL	JL
P01	First issue. Issue for comments.	19-02-25	JL	JL
Rev	Description	Date	By	Auth

MANCHESTER
1824

The University of Manchester

Directorate of Estates and Facilities
Beyer Building
The University of Manchester
Oxford Road
Manchester
M13 9PL

HALLIDAY MEECHAM ARCHITECTS

Halliday Meecham Architects Limited
111 Piccadilly Manchester M1 2HY
+44 (0)161 461 5565
4 Devonshire Street London W1W 5DT
+44 (0)203 440 5175
hma@hallidaymeecham.com
www.hallidaymeecham.com

Drawing Status		STAGE 4			
Project William Kay House - 5807					
Building Name William Kay House				Building No. 016AA	
Site Name William Kay House					
Sub Site Name Oxford Road					
Drawing Title William Kay L1 1.07 Hybrid Meeting					
PM	Drawn	Checked	Authorised		
DS	CB	JL	HMA		
Scale @A1 1:25/1:50	Date 07-02-25	Date 07-02-25	Date 07-02-25		
Drawing Number 5807-HMA-WK-L1-DR-A-0123			Revision P02		