


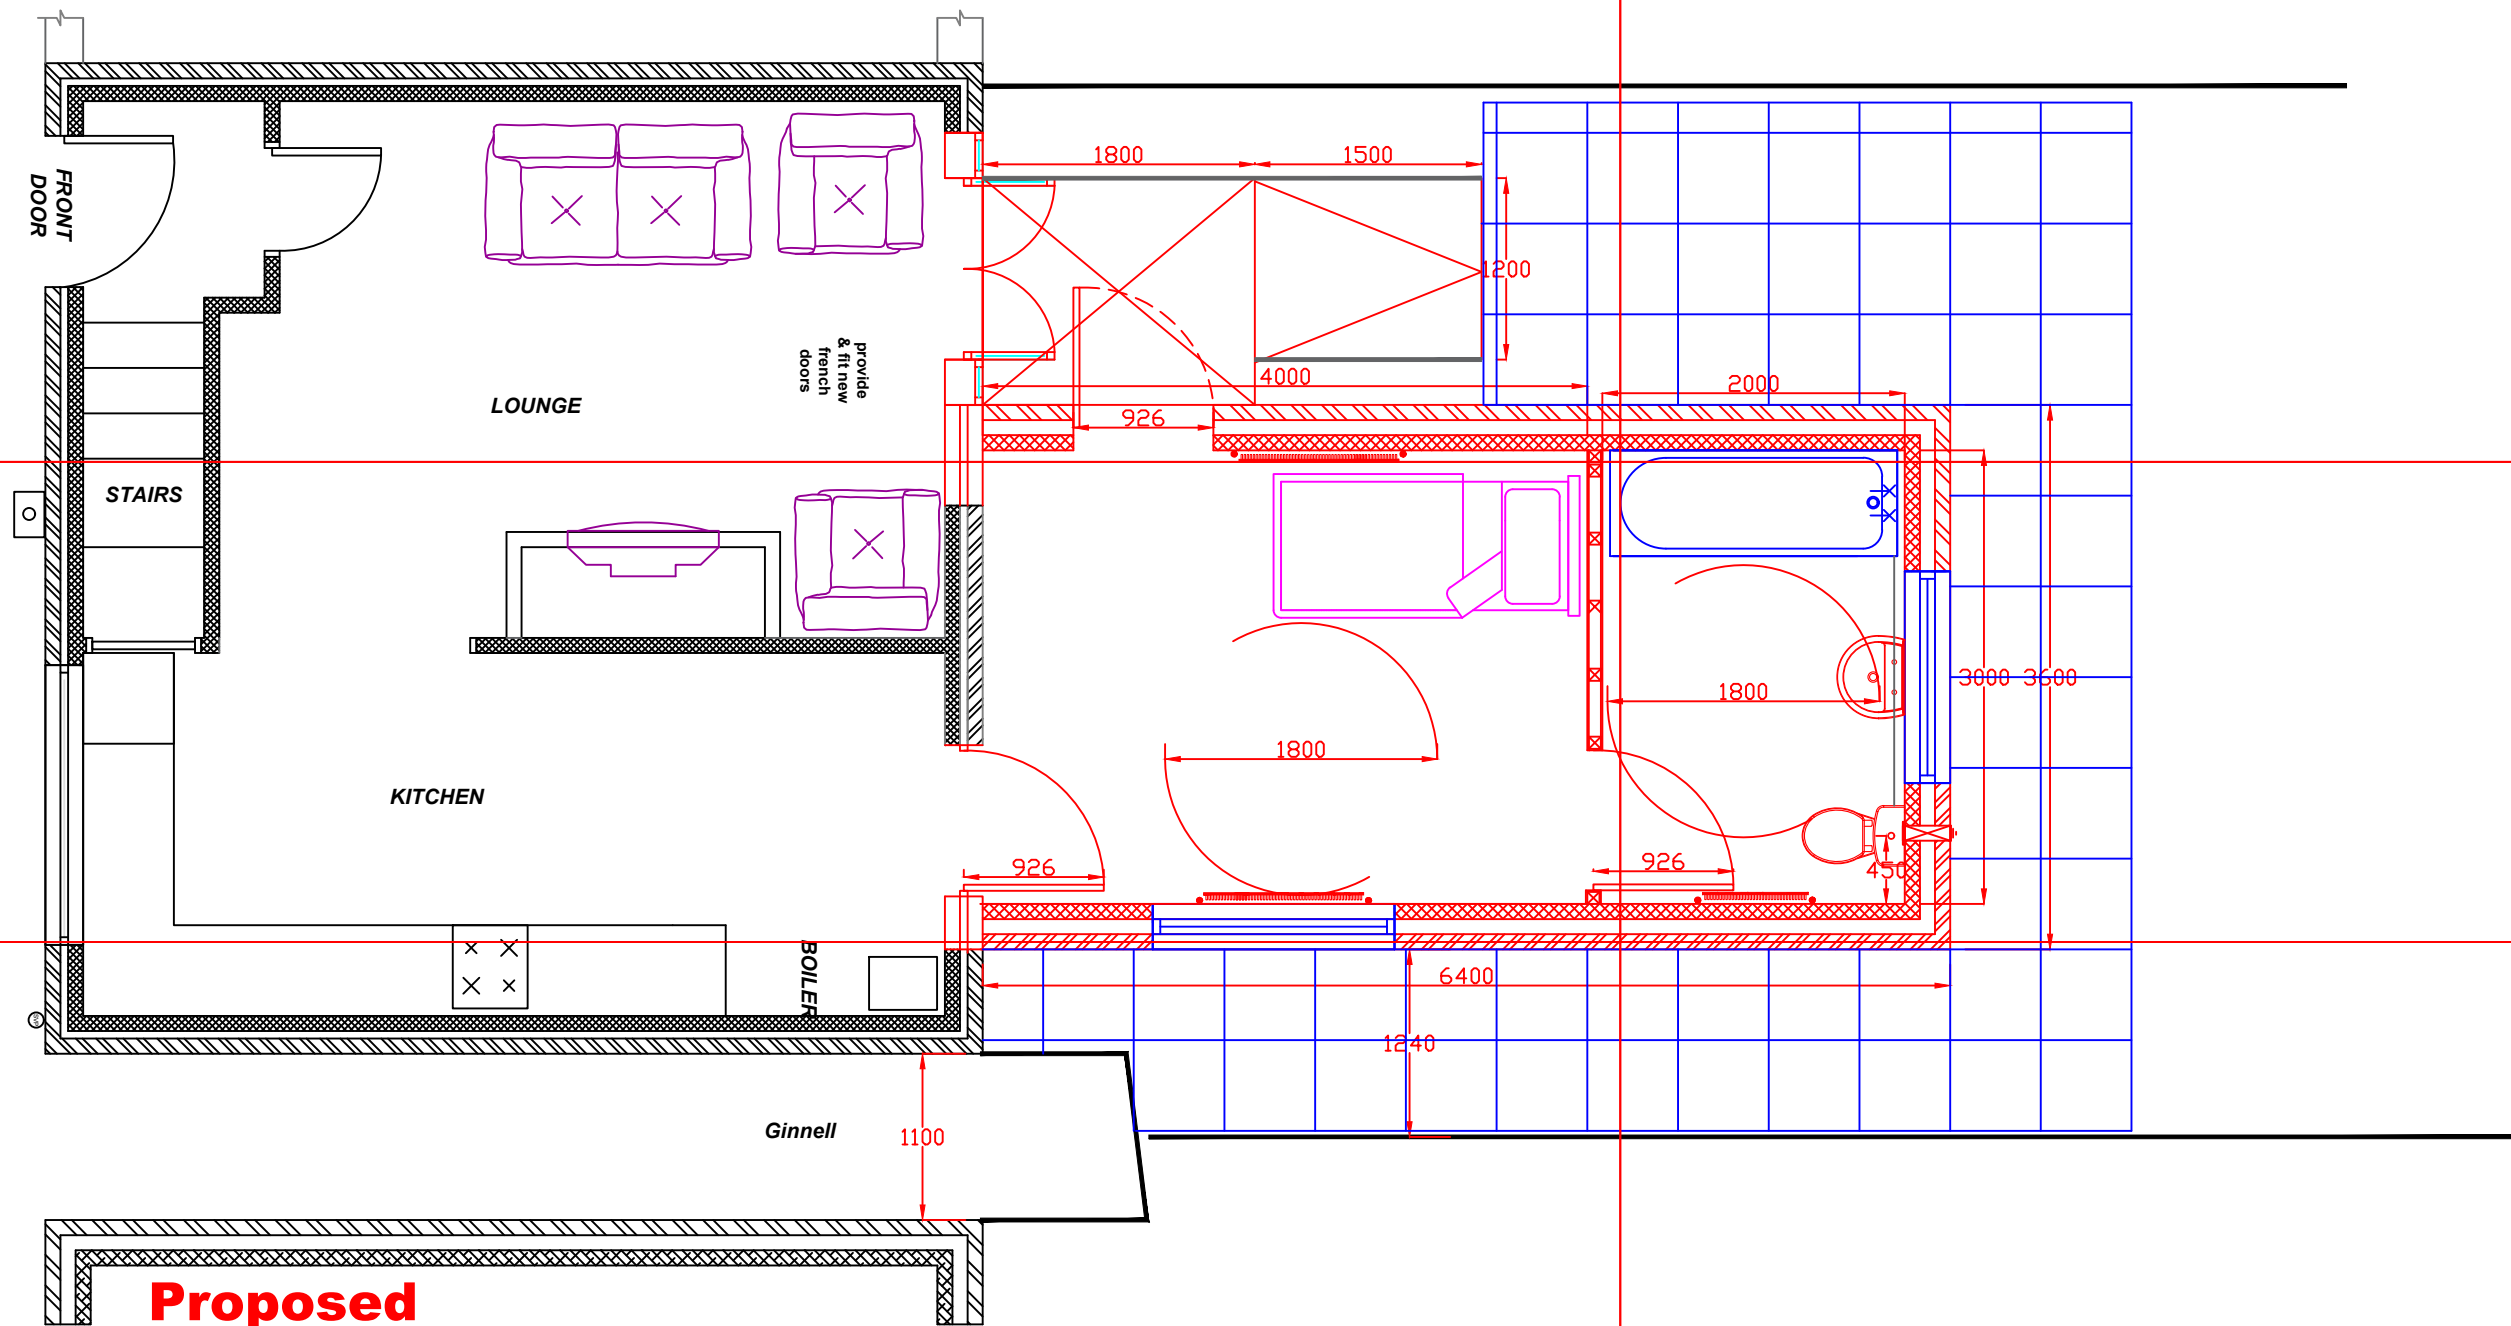

**Proposed  
GROUND FLOOR LAYOUT  
OPTION 2**

|   |   |                                   |                                    |   |
|---|---|-----------------------------------|------------------------------------|---|
| <p>Manchester<br/>Equipment and<br/>Adaptation<br/>Partnership<br/>Phillips Park Road<br/>Beswick<br/>Manchester<br/>M11 3FU</p> | <p>Project: Bed/Bathroom Extension</p> <p>Master Kayden Condron<br/>30 Garland Road<br/>Sharston<br/>Manchester<br/>M22 5EG</p> | <p>Drawn By:</p> <p><b>DS</b></p> | <p>Date:</p> <p>05/09/2024</p>     |  <p>Manchester<br/>Equipment &amp;<br/>Adaptations<br/>Partnership</p> |
|   |   | <p>Scale:</p> <p><b>1/50</b></p>  | <p>Drawing No:</p> <p><b>1</b></p> |   |