
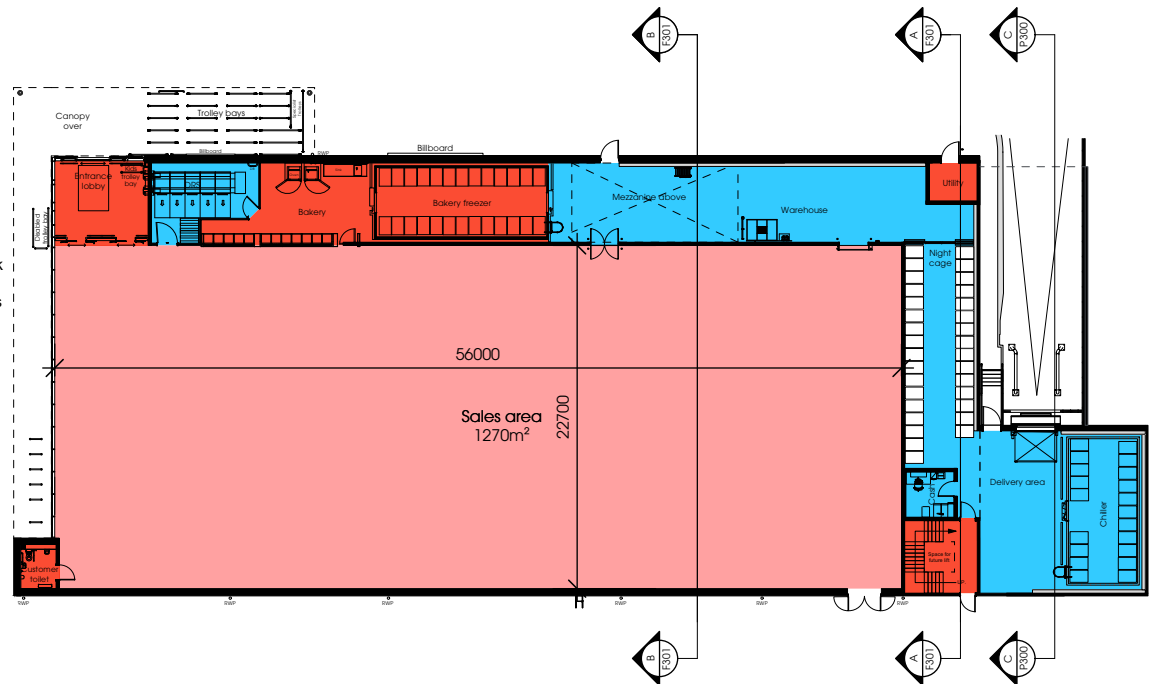
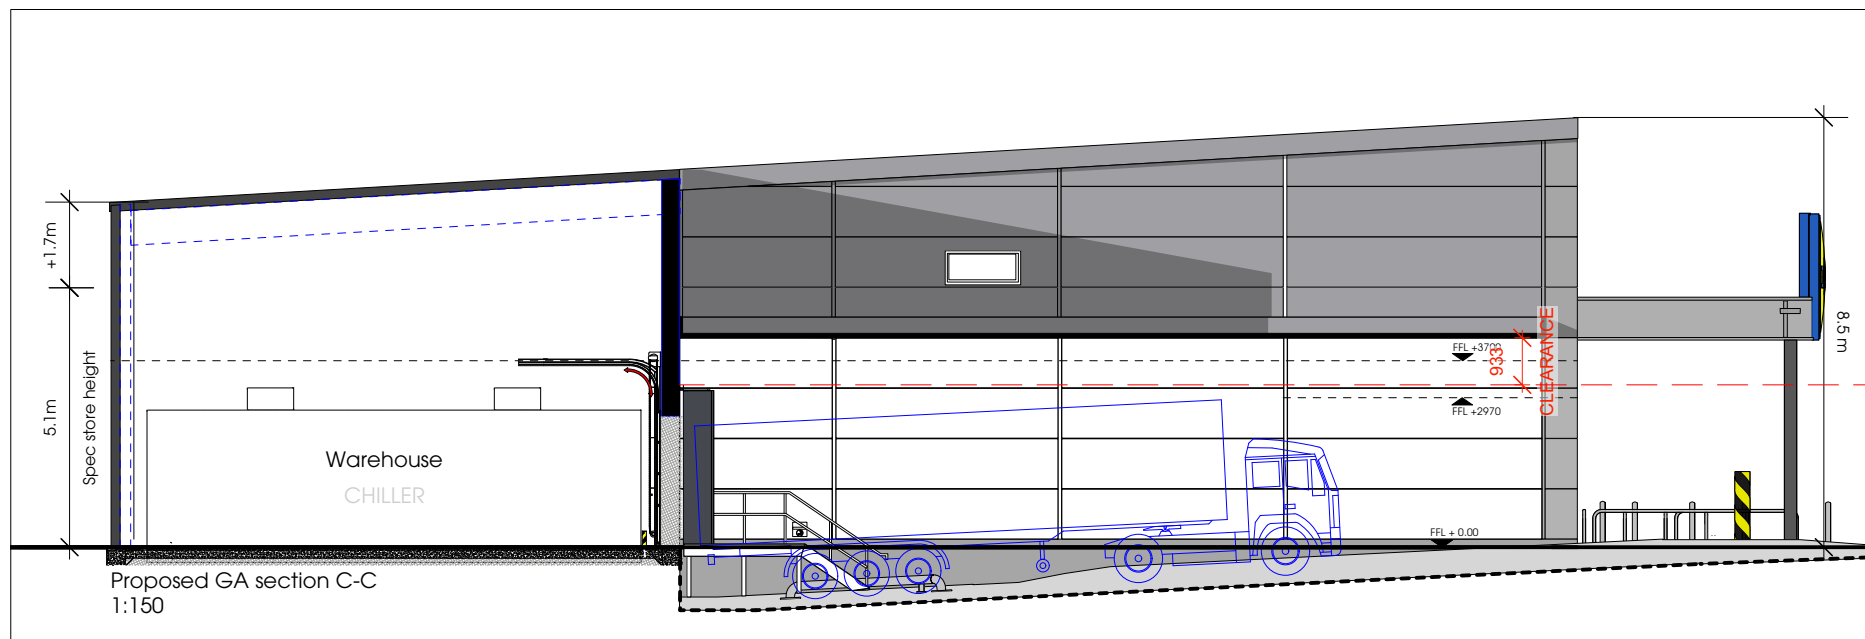
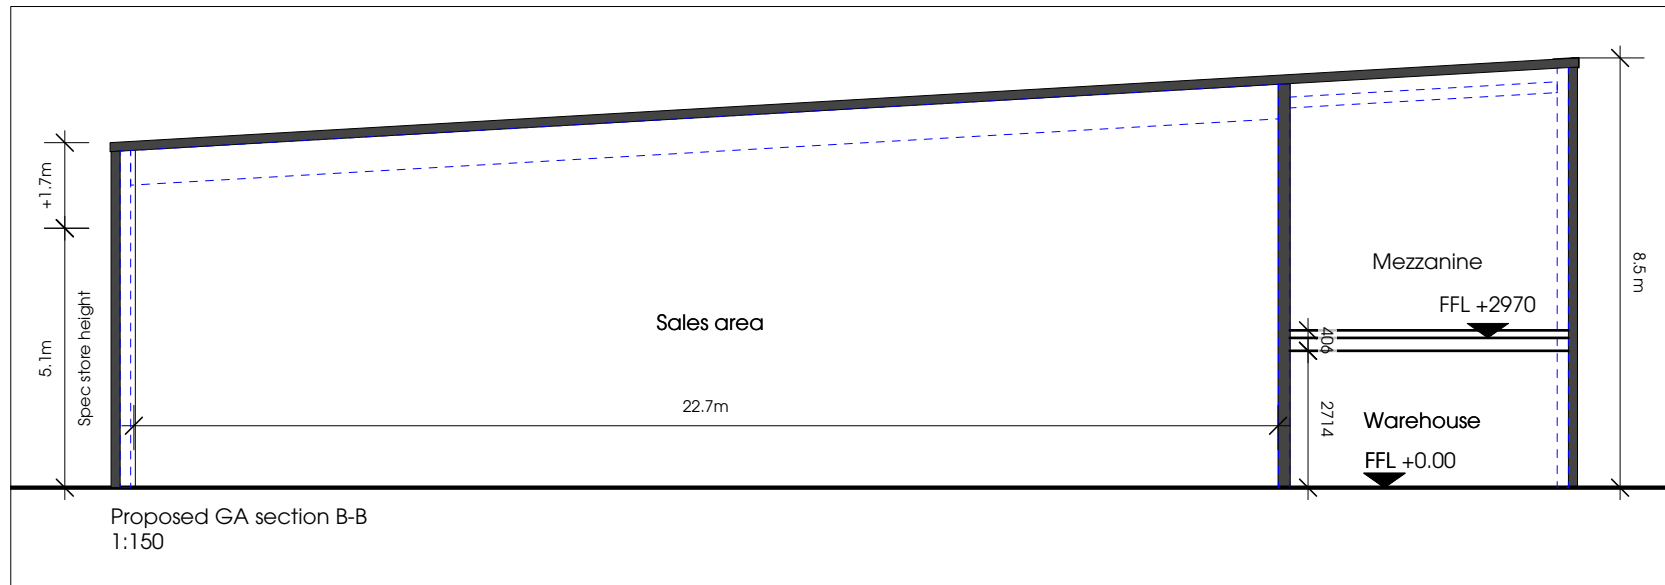


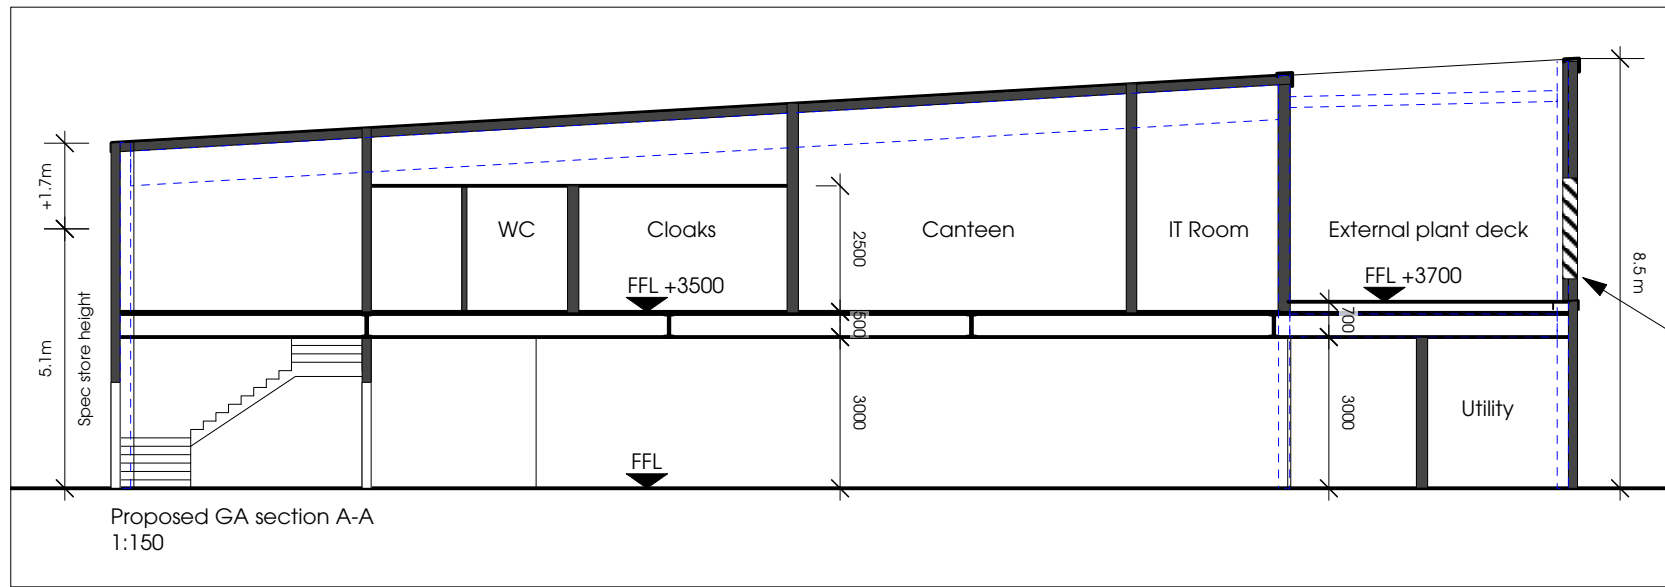

STEEL SIZES INDICATIVE BASED ON SKETCH RECEIVED FROM
TOPPING ENGINEERS 02.08.2024 SUBJECT TO FURTHER
DETAILED DESIGN DEVELOPMENT

THIS DRAWING IS COPYRIGHT, AND REMAINS THE PROPERTY
OF HTC ARCHITECTS. IT MUST NOT BE REPRODUCED, USED,
DISCLOSED OR TRANSMITTED TO THIRD PARTIES IN ANY
FORM, IN WHOLE OR IN PART, WITHOUT PRIOR WRITTEN
PERMISSION.

DO NOT SCALE!
ALL DIMENSIONS SHOULD BE CHECKED ON SITE BEFORE
WORK COMMENCES

A	28/07/2025	Updated FF wall heights, added section CC, various additional updates in line with design changes made on P402D, 200C and 100C	JBH
Rev.	Date	Description	Drawn

client



Lidl GB Ltd

project

Wilmslow Rd, Rusholme

drawing title

Proposed Sections

date August 2024

status Planning

scale 1:150 @ A3

drawn JBH checked MH

job no. 2594 dwg no. P300

rev. A

htcarchitects

York Place Studio
8 Britannia Street
Leeds
LS1 2DZ
T: (0113) 244 3457
W: www.htcarchitects.co.uk
E: info@htcarchitects.co.uk