
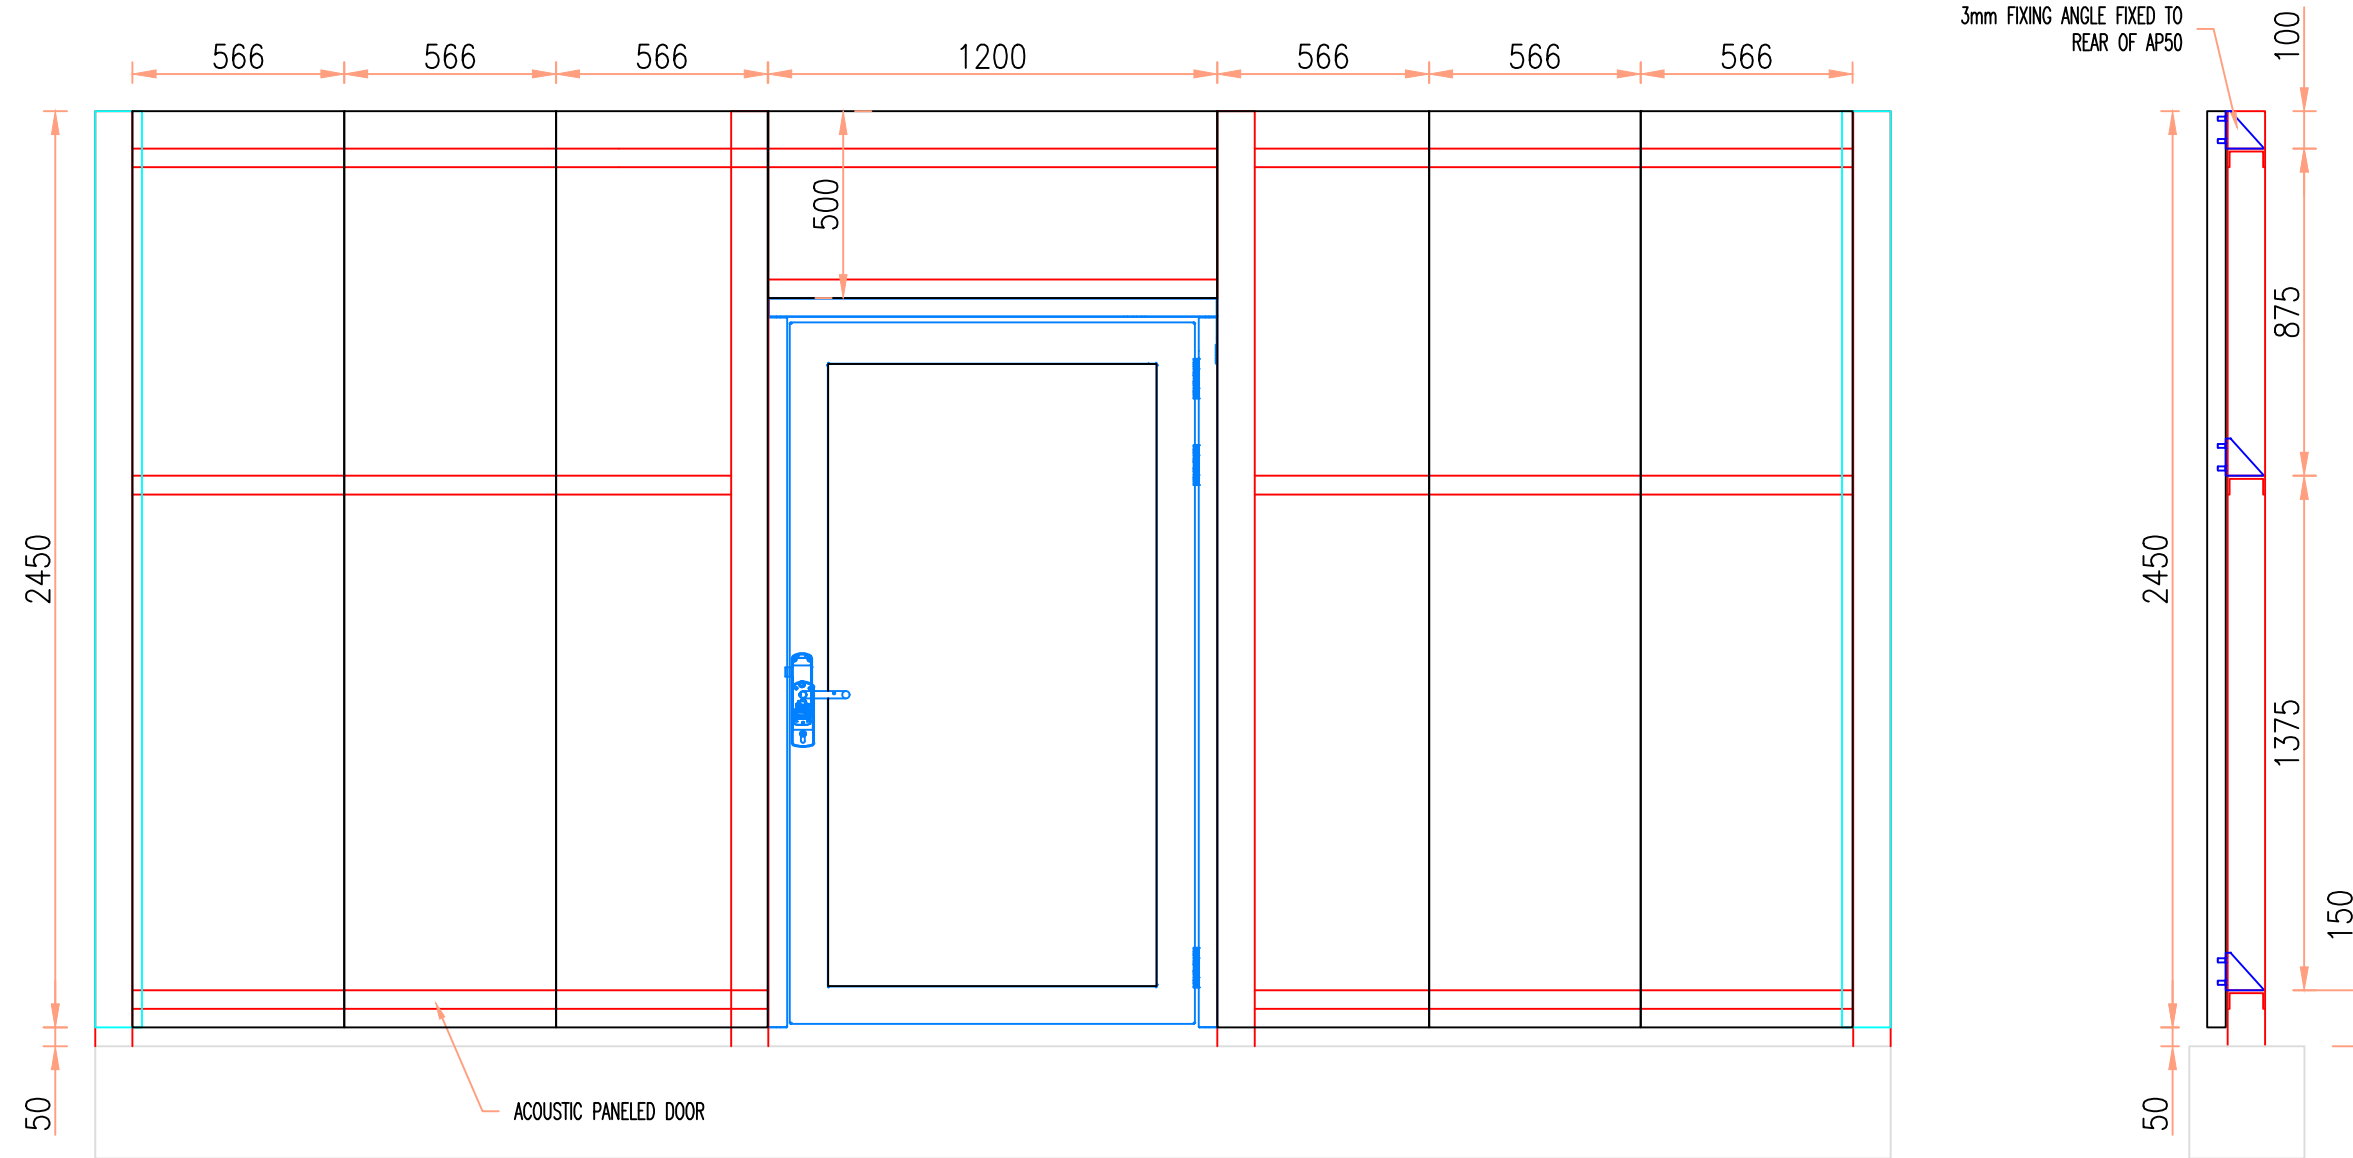


IF IN DOUBT ASK

3rd ANGLE PROJECTION

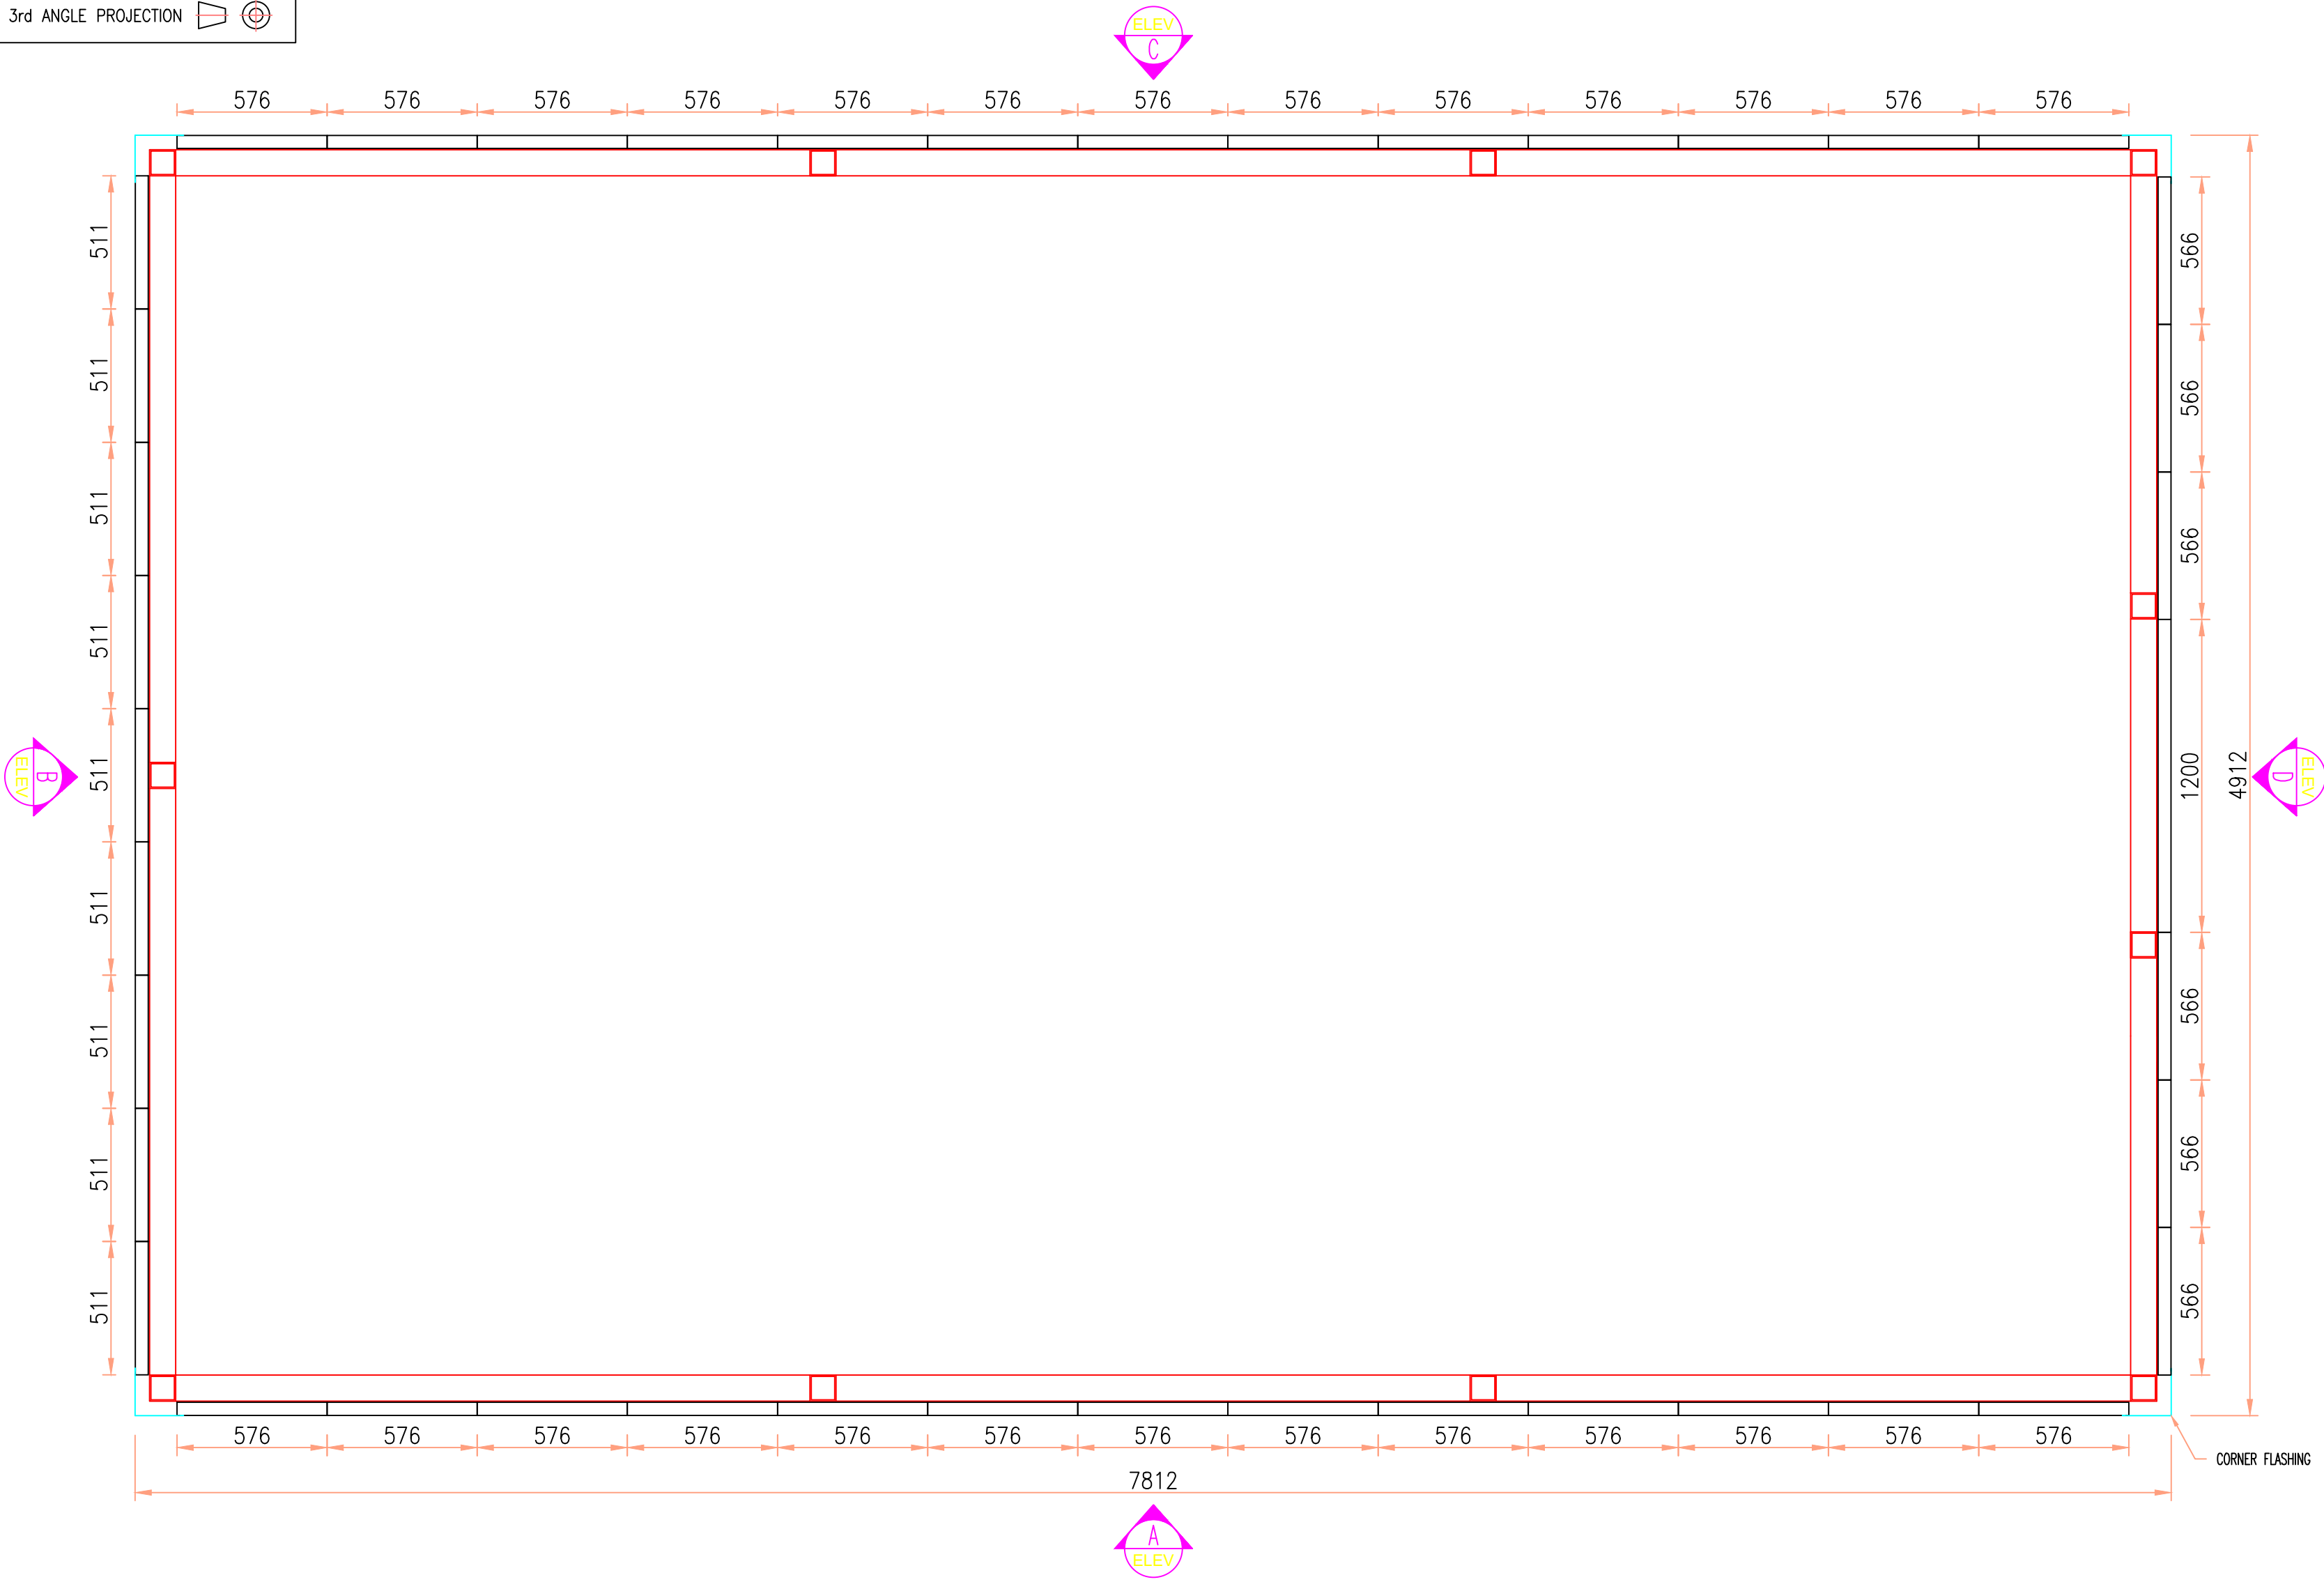

### ELEVATION D


SET ONTO SUPPORT STEEL WORK

RAL COLOUR TBC

6no - 566 x 2450 AP50

1no - 1200 x 500 AP50

1no - SINGLE DOORSET 1200 x 1950

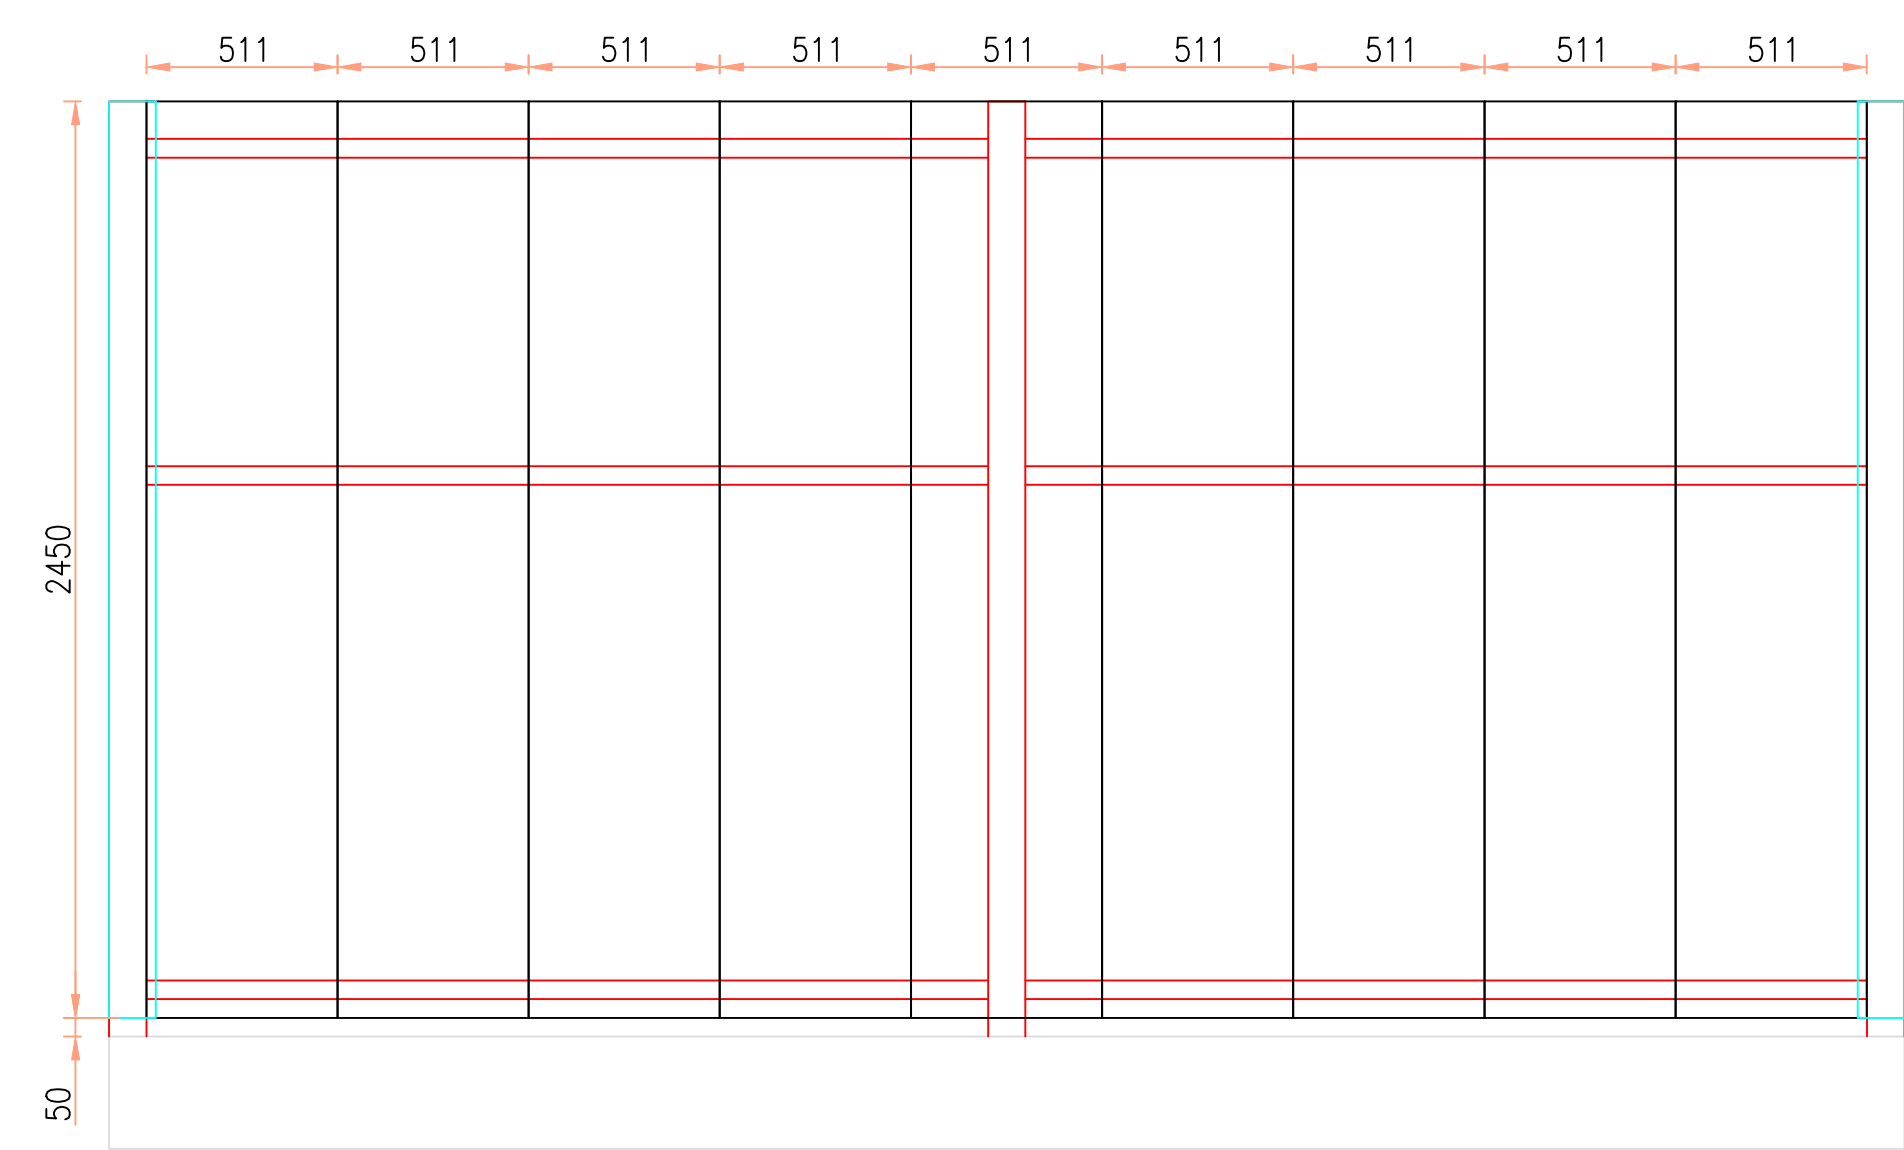


### ELEVATION B

SET ONTO SUPPORT STEEL WORK

RAL COLOUR TBC

9no - 511 x 2450 AP50

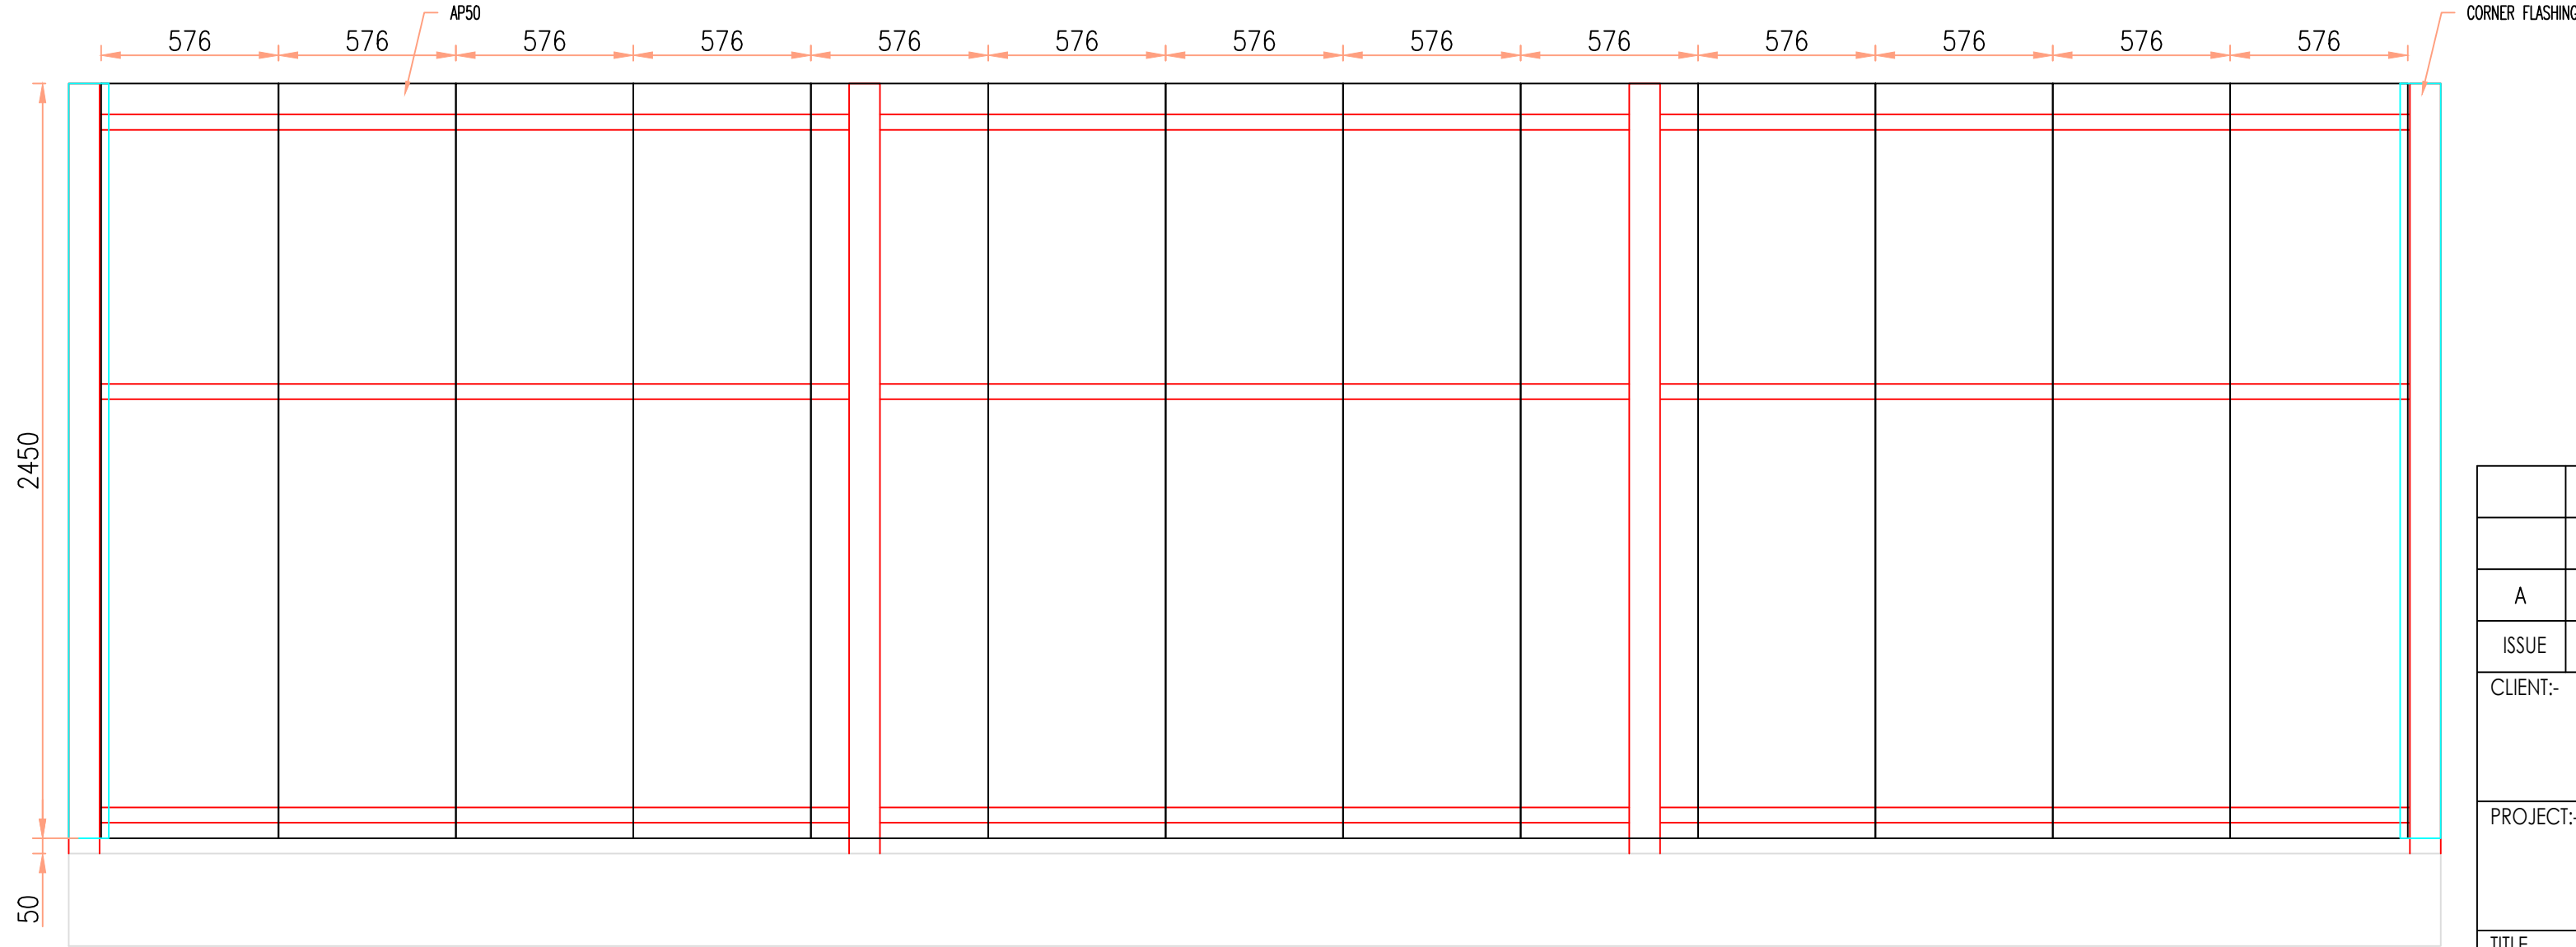

### ELEVATION A/C

SET ONTO SUPPORT STEEL WORK

RAL COLOUR TBC

13no - 576 x 2450 AP50

| ISSUED FOR APPROVAL |                                       |            |
|---------------------|---------------------------------------|------------|
| DATE                | 23/04/25                              |            |
| STATUS              | PLEASE INDICATE STATUS WITH SIGNATURE | SIGN BELOW |
| A                   | NO COMMENTS, PROCEED WITH MANUFACTURE |            |
| B                   | PROCEED TO MANUF. SUBJECT TO COMMENTS |            |
| C                   | REVISE AS PER COMMENTS AND RESUBMIT   |            |

|   |             |                         |     |      |          |  |  |  |  |
|---|-------------|-------------------------|-----|------|----------|--|--|--|--|
|   |             |                         |     |      |          |  |  |  |  |
| A   | FIRST ISSUE | BH                      | BH  | AW   | 23.04.25 |  |  |  |  |
| ISSUE   | DESCRIPTION | ENG                     | DRN | CHKD | DATE     |  |  |  |  |
| CLIENT:-   |             | CONTRACT No<br>72925    |     |      |          |  |  |  |  |
|   |             | SCALE<br>NTS            |     |      |          |  |  |  |  |
| PROJECT:-   |             | DRAWING No<br>72925-003 |     |      |          |  |  |  |  |
|   |             | PARK INN RADISSON       |     |      |          |  |  |  |  |
| TITLE<br>AP50 SCREENS W/ SINGLE DOOR                                                                                    |             |                         |     |      |          |  |  |  |  |
| Bespoke Acoustic Solutions LTD                                                                                          |             |                         |     |      |          |  |  |  |  |
| Unit 12 Wardley Industrial Estate<br>Shield Drive,Worsley<br>M28 2QB<br>Tel: 0161 804 4440<br>E-MAIL: ben@bas-ltd.co.uk |             |                         |     |      |          |  |  |  |  |
| Bespoke Acoustic Solutions                                                                                              |             |                         |     |      |          |  |  |  |  |