




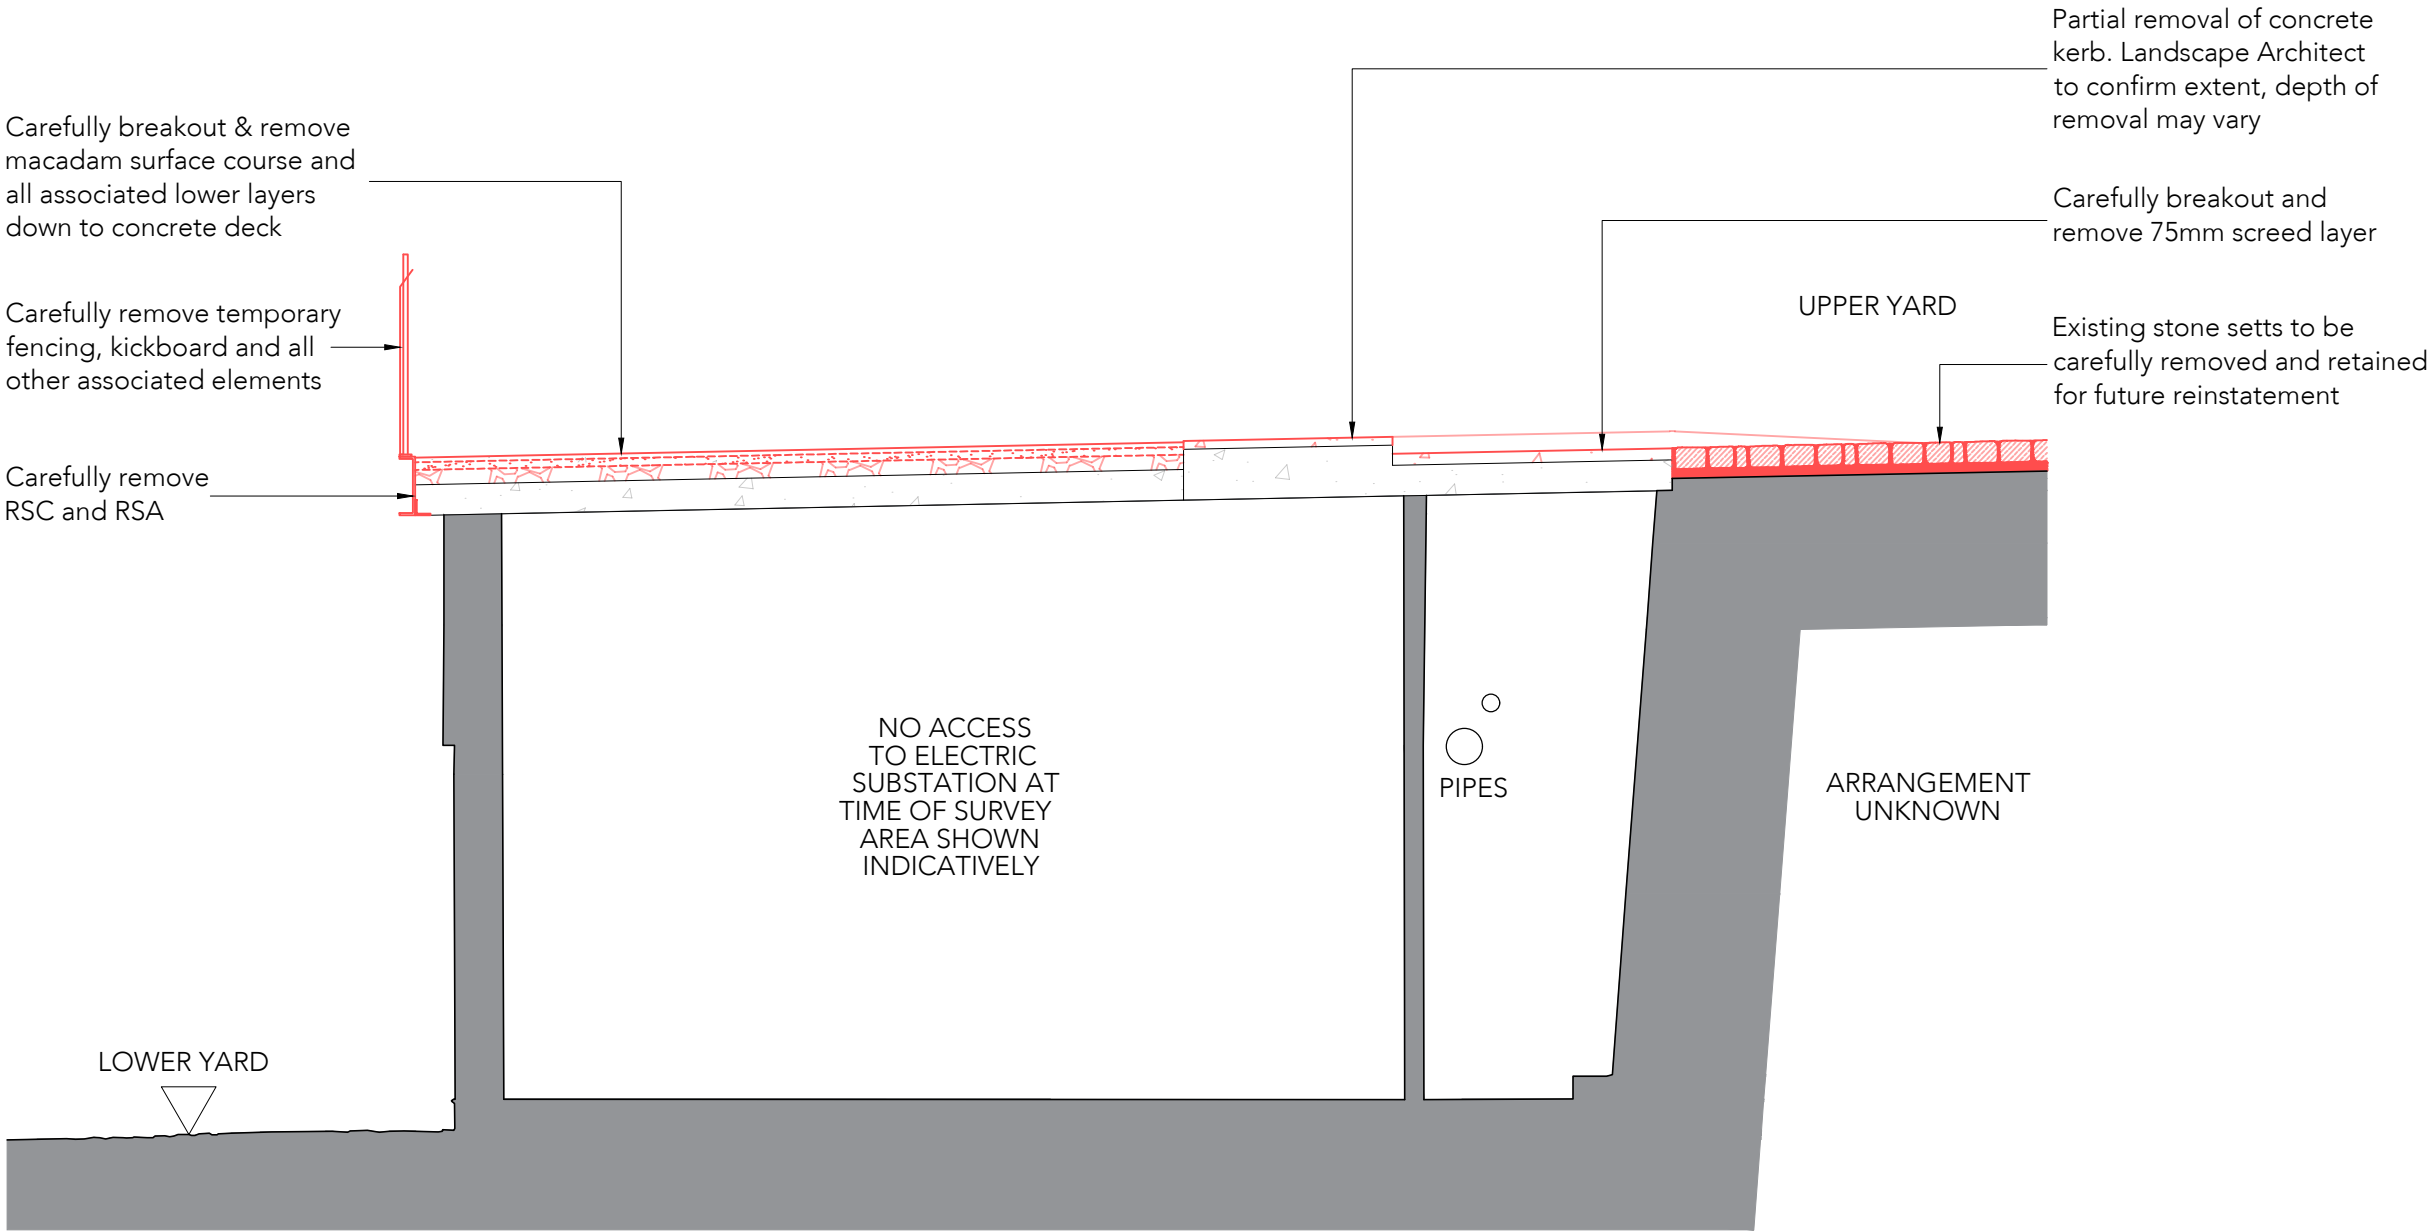


Section A-A Demolition
Scale 1:50

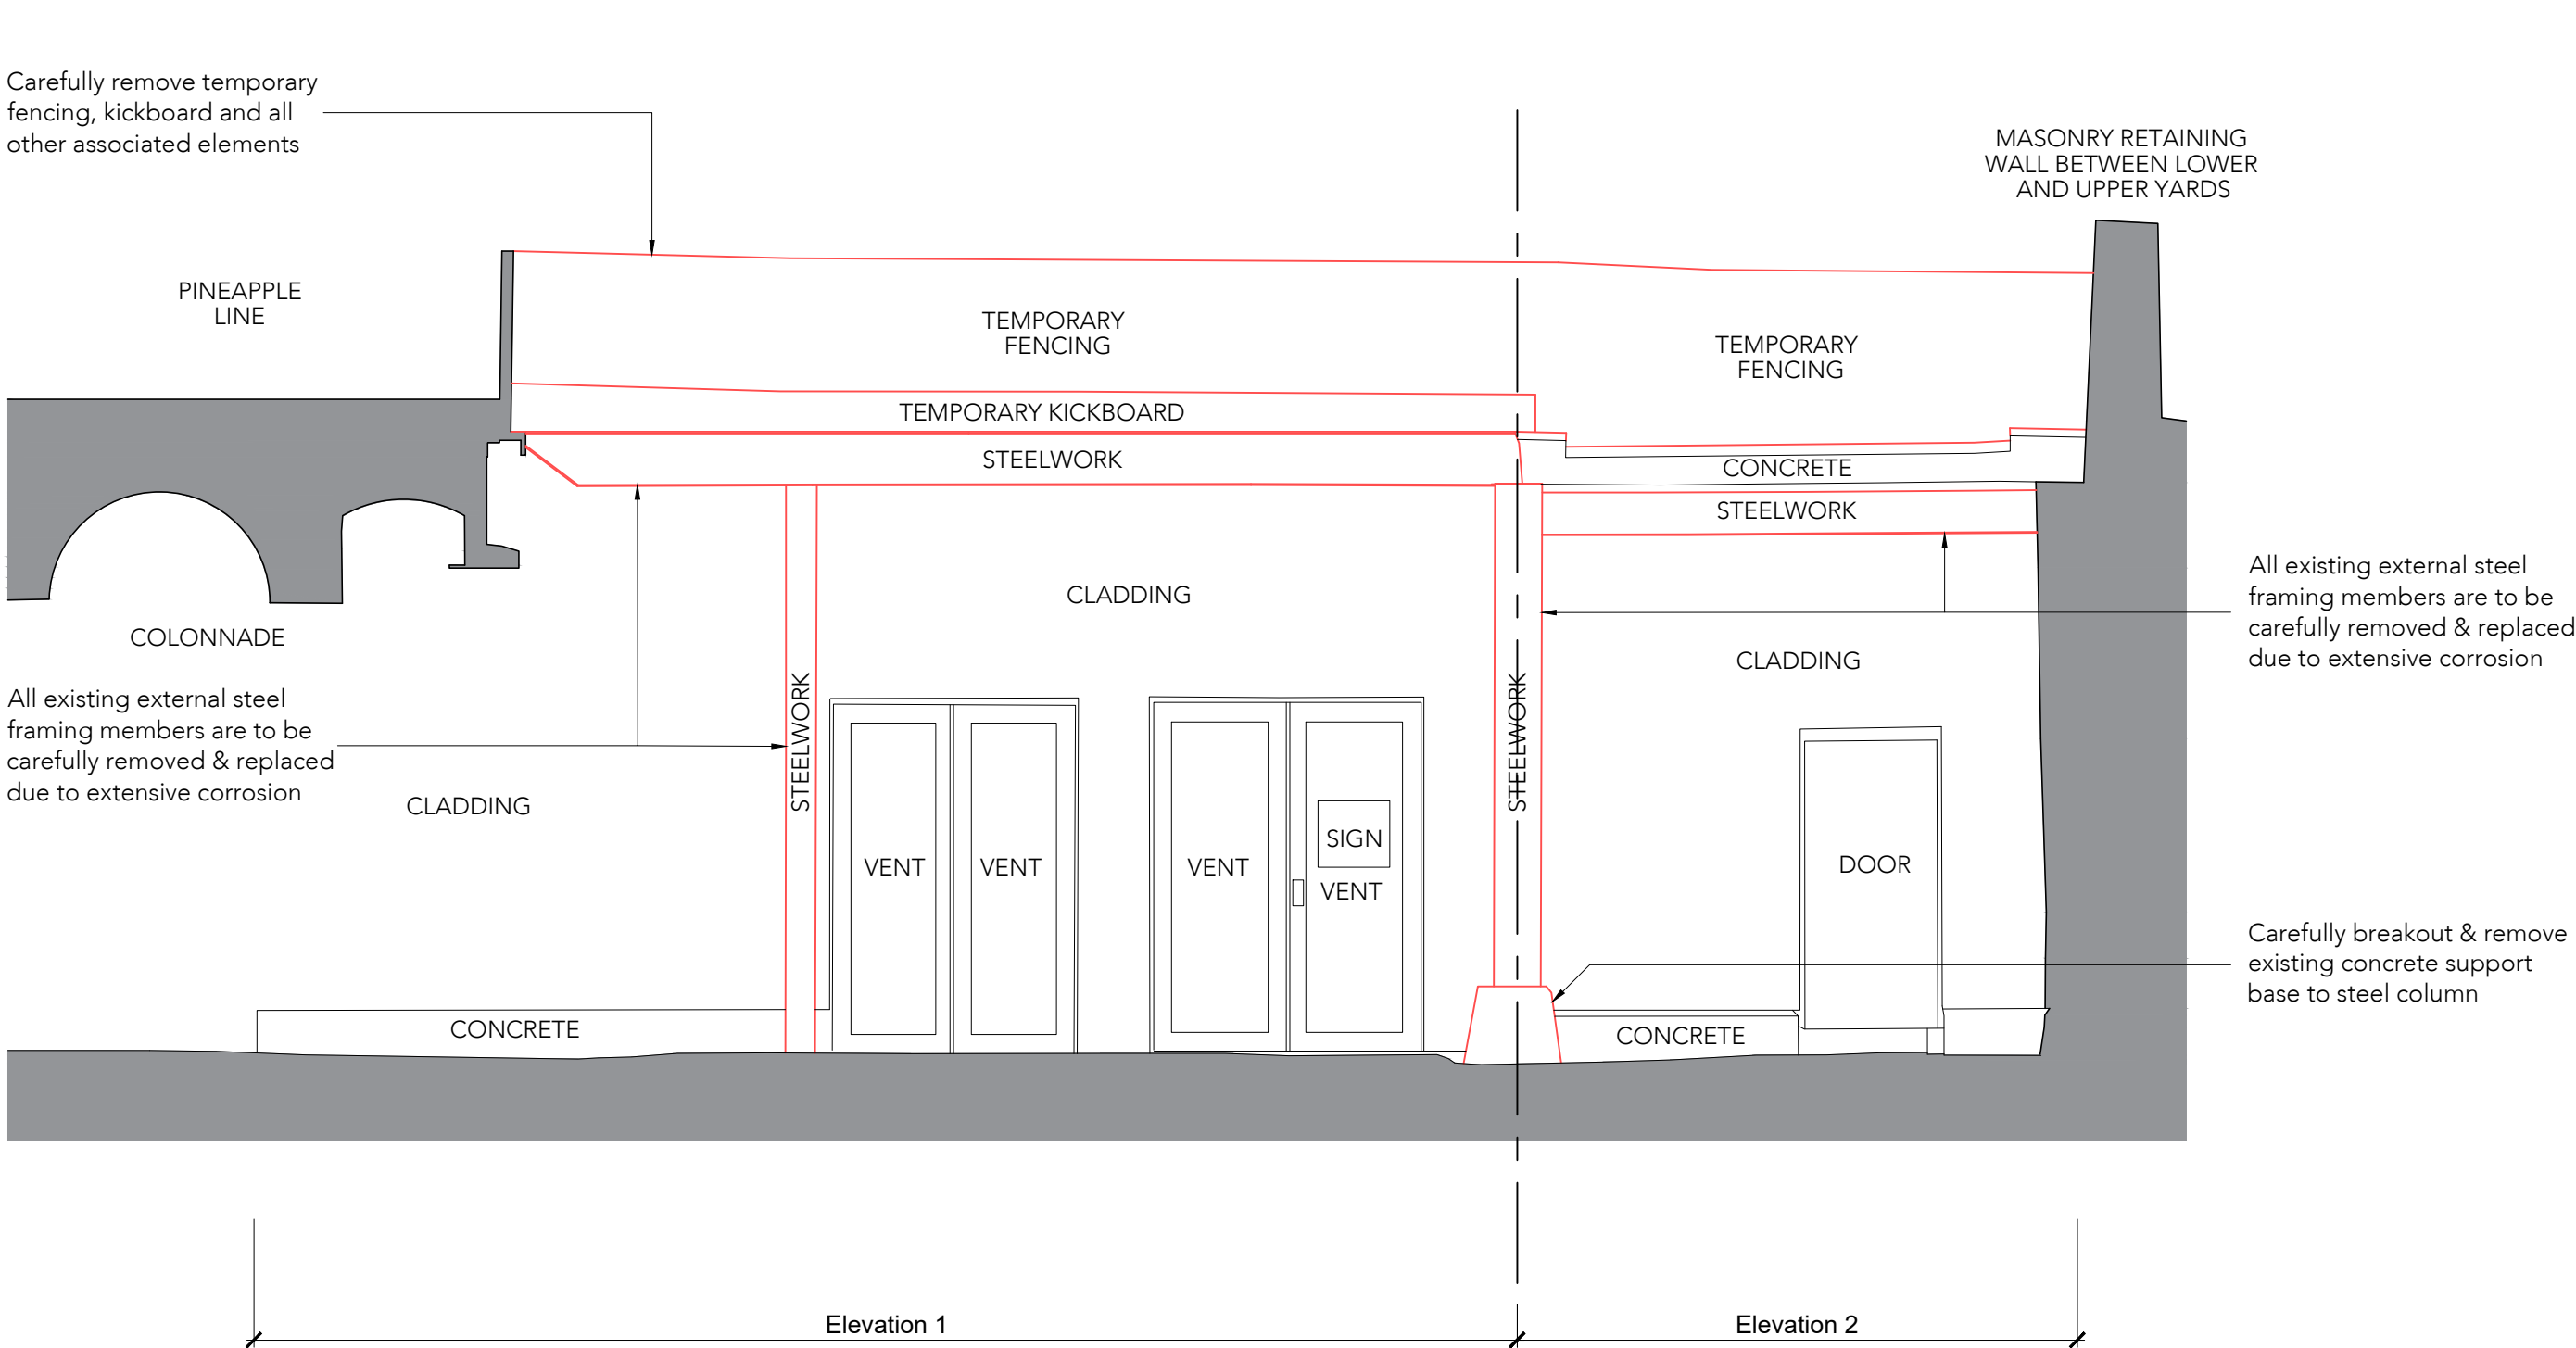

Plant Room Demolition Elevations
Scale 1:50

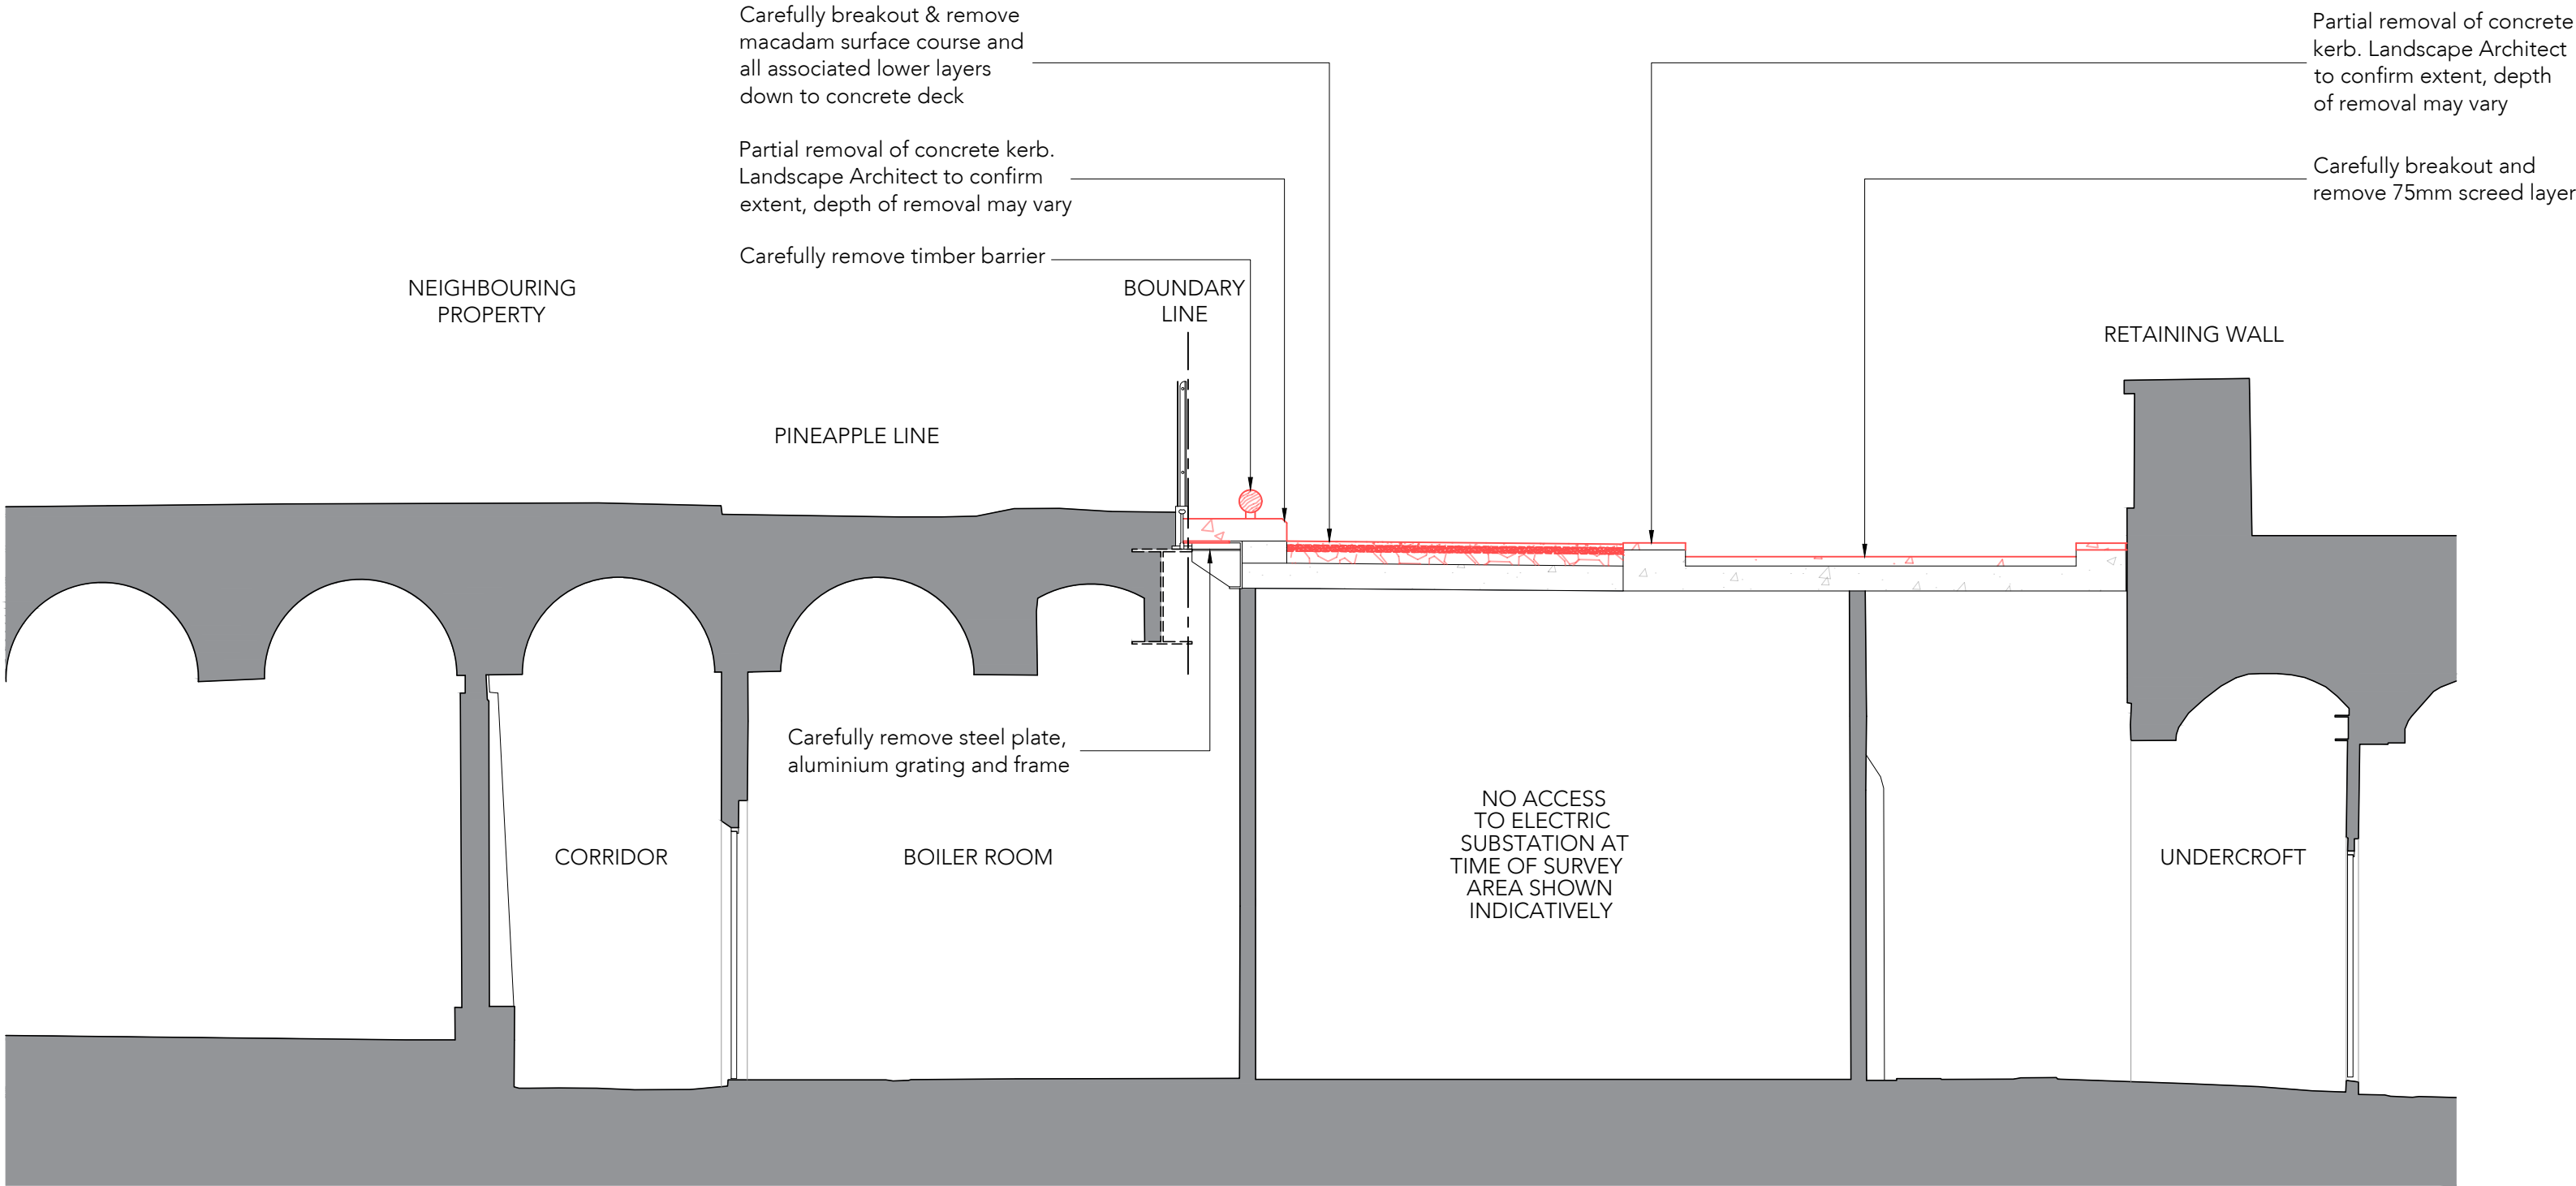

Section B-B Demolition
Scale 1:50

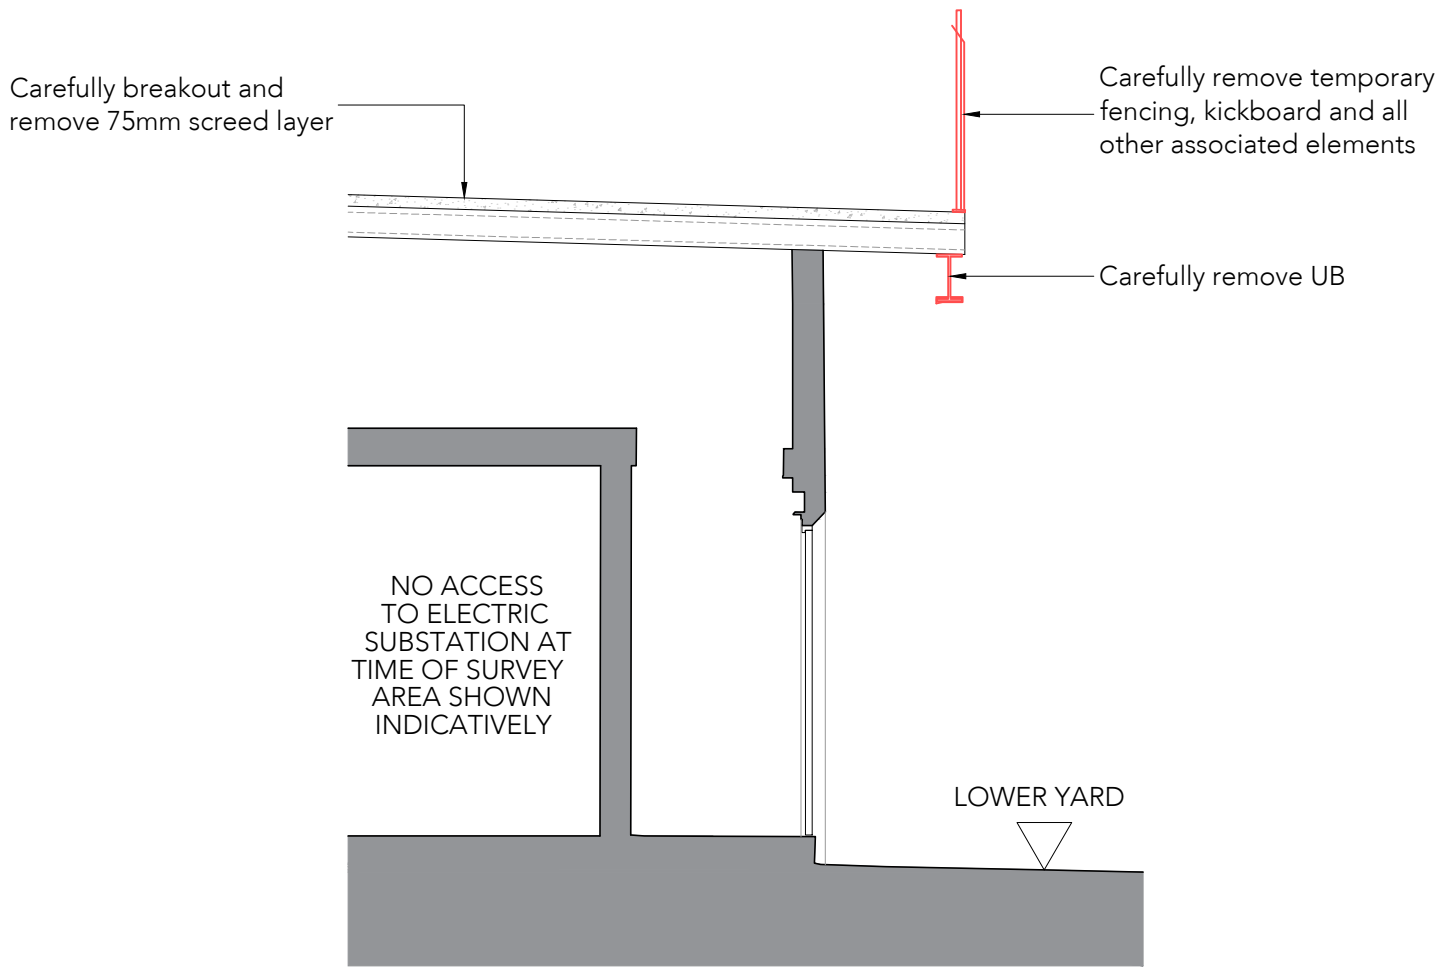

Section C-C Demolition
Scale 1:50

Note:
Do not scale from this drawing.
Dimensions are to be checked on site.
If in doubt please ask.

General Notes

The existing general arrangement base drawings (plans, sections and elevations) are based upon 2010 data and in some instances, may not reflect the current arrangement. Dimensions and arrangements must be checked for accuracy onsite by the contractor, prior to any works commencing, ordering or manufacture / fabrication of any elements or components.

Any discrepancies / irregularities must be reported to the CA immediately.

No work shall commence until any such discrepancies have been resolved.

Limitations

The drawings are based upon existing data and no concealed and / or hidden spaces have been exposed and / or opened up for inspection, unless specifically highlighted. Therefore, the arrangement and interfacing illustrated across details are purely indicative / approximate only. The accuracy of the survey data graphically presented cannot be confirmed. These drawings are for tender purposes only.

KEY

Demolition

All existing external steel framing members are to be carefully removed & replaced due to extensive corrosion

Carefully breakout & remove existing concrete support base to steel column

P1 15/04/25
PL Issued for planning

Rev Date/Ints Details

© The moral rights of the author are hereby asserted.
This drawing and design is the sole property of Buttress Ltd and must not be reproduced without permission.
Buttress Ltd is Registered in England and Wales. 1360373

SCIENCE+
INDUSTRY
MUSEUM

Buttress

41 Bengal St
Manchester
M4 6AF

0161 236 3303
E contact@buttress.net
W www.buttress.net

Clockwise, Yorkshire House
Green Street, Leeds
LS1 5SH

Project Title PLANT ROOM
Client SCIENCE & INDUSTRY MUSEUM
Location MANCHESTER

Drawing Title Plant Room
Demolition Sections & Elevations
As Existing

Date 03/01/25 Scale 1:50
Checked AS Orig Paper Size A1

Status PLANNING

Project: Origin: Zone: Level: Type: Disc: Number: Rev:

9488 - BUT - PR - XX - DR - A - (03)003 - P1

