




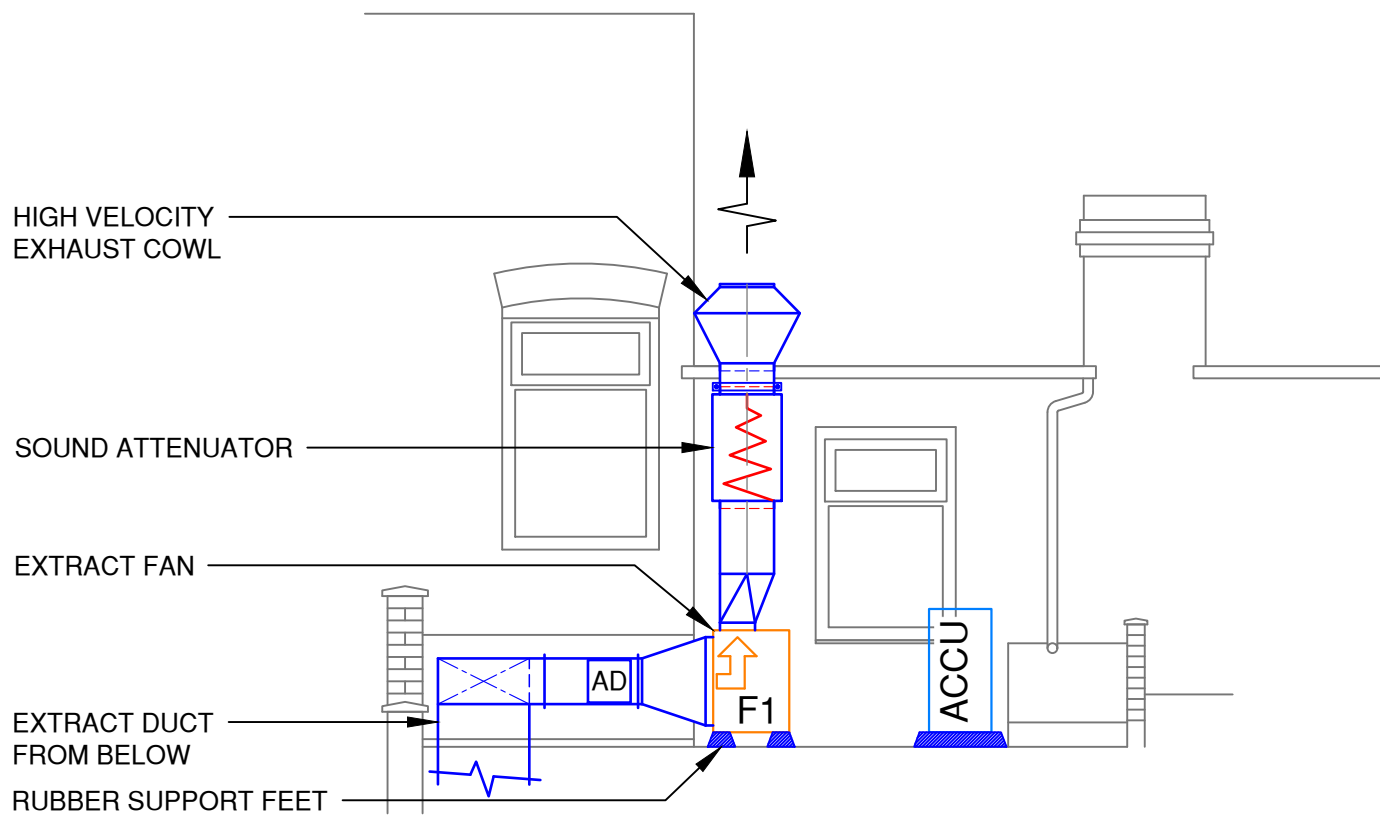


ELEVATION A (ROOF LEVEL)

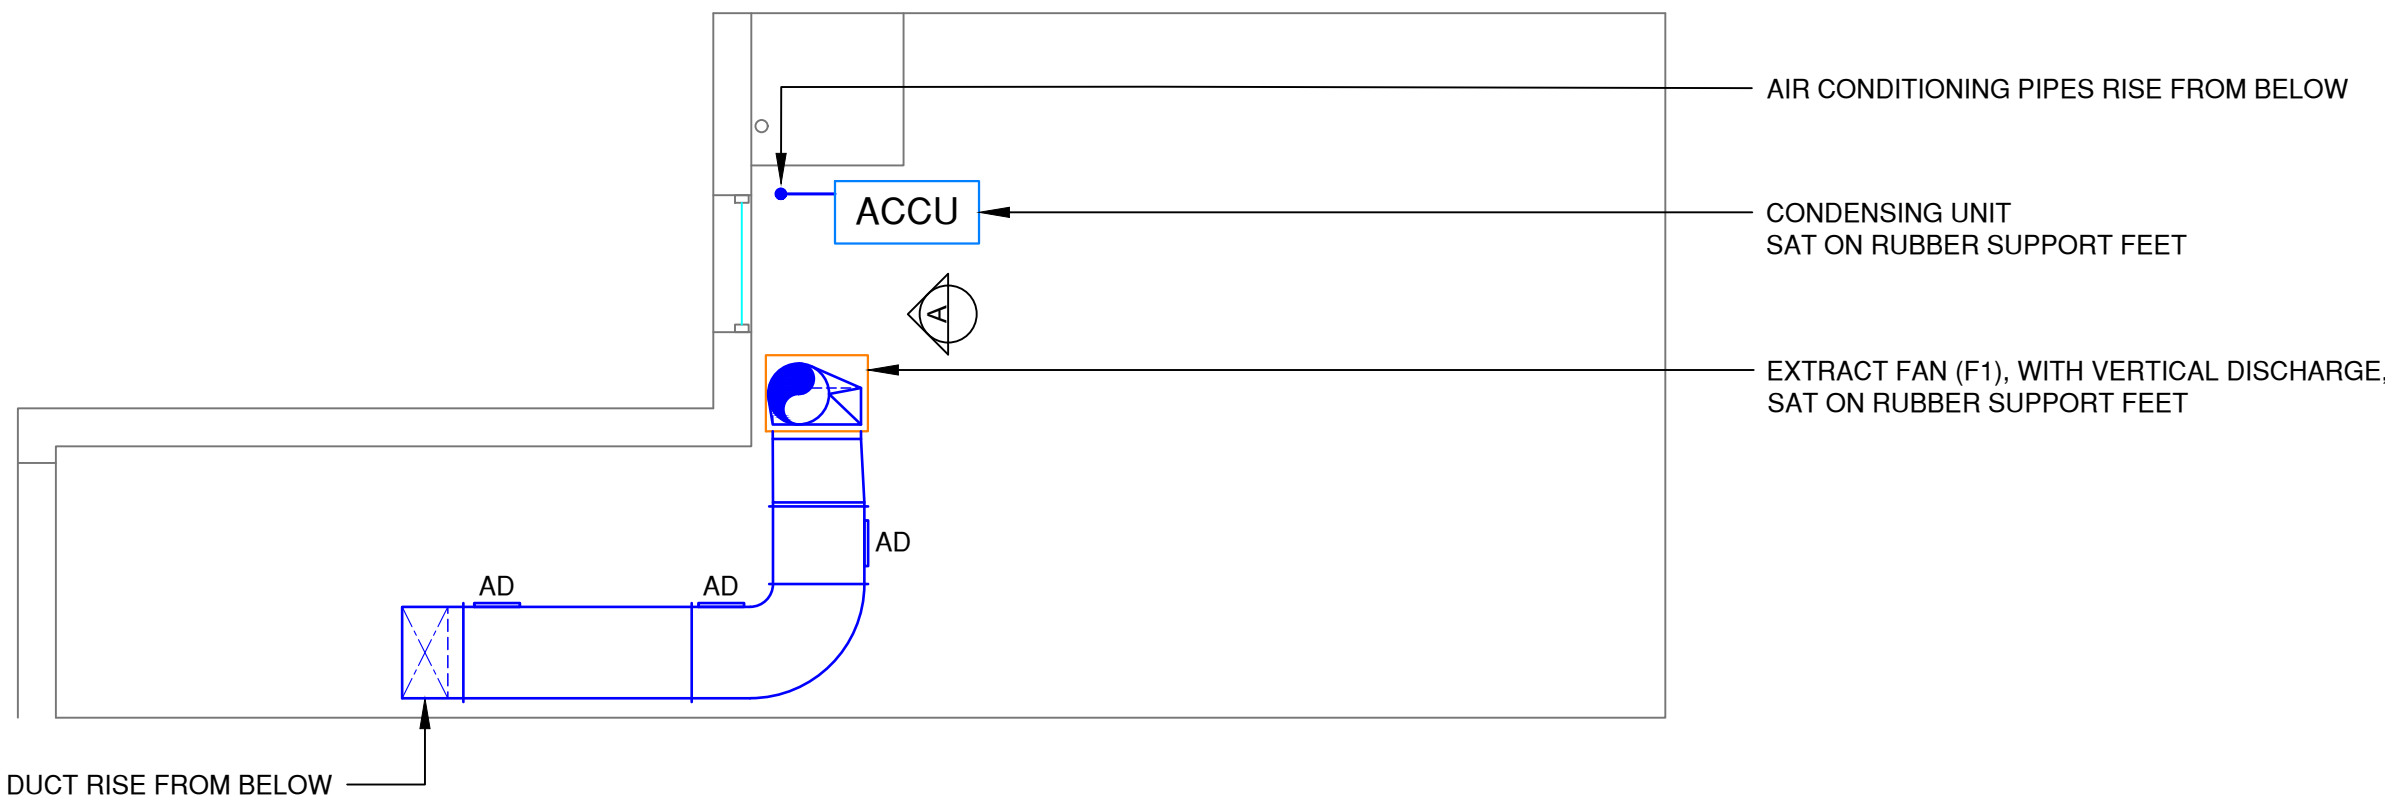


PLAN OF FLAT ROOF AREA

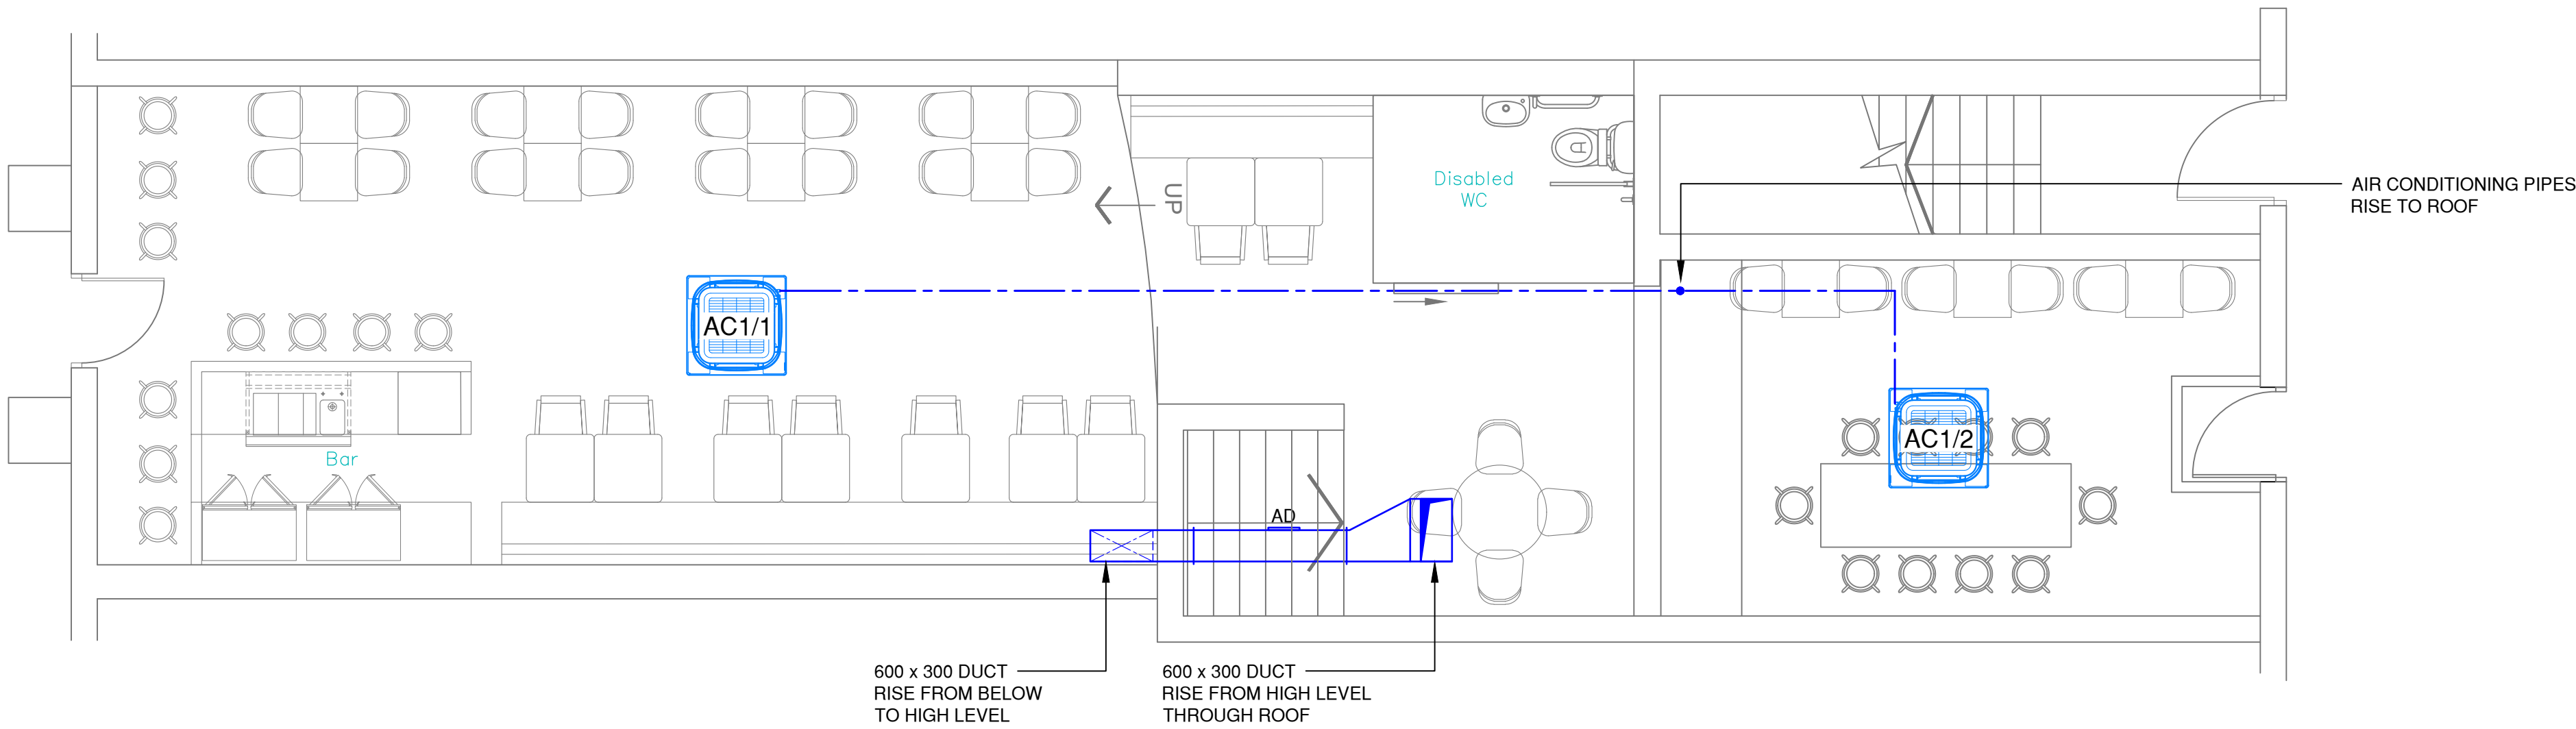


GROUND FLOOR

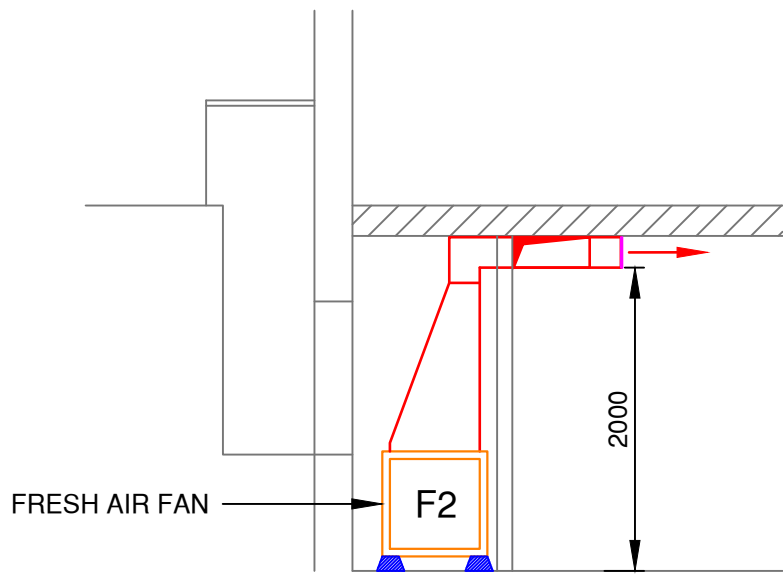

SECTION Y-Y

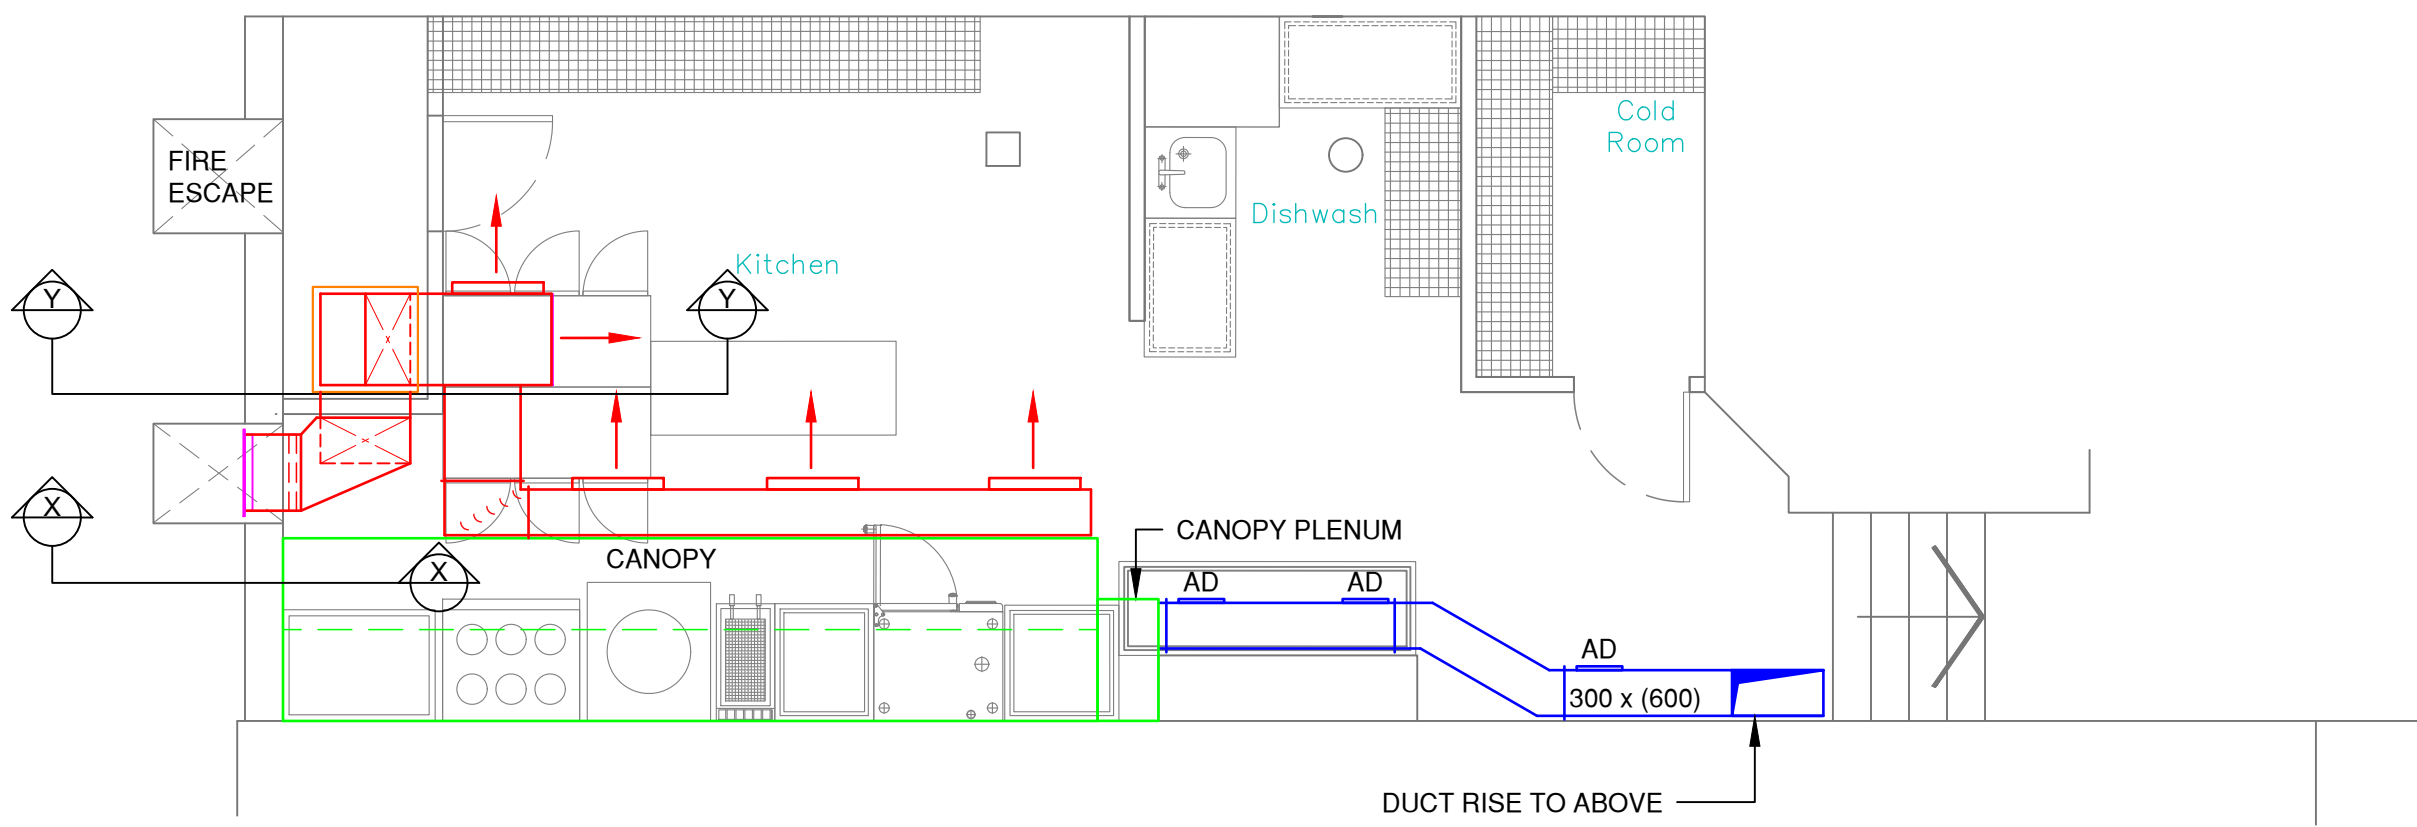

BASEMENT

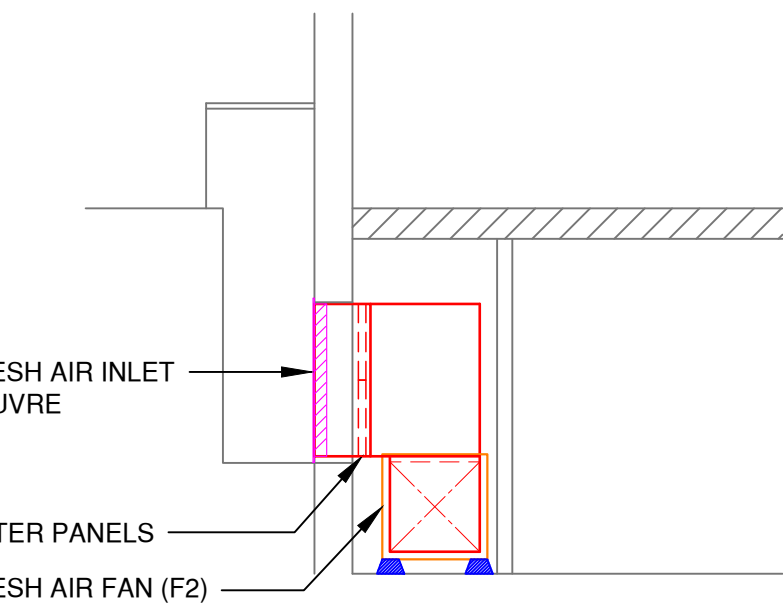

SECTION X-X

EQUIPMENT SCHEDULE					
REF	MAKER	MODEL	DESCRIPTION	POWER	NOTES
ACCU	MIDEA	MOD30U-42HFN8-Q(GA)	CONDENSING UNIT	220-240V / 1PH / 50Hz 32A	
AC1/1	MIDEA	MCD1-24HRFNX(GA)	CEILING CASSETTE	220-240V / 1PH / 50Hz 5A	
AC1/2	MIDEA	MCD1-24HRFNX(GA)	CEILING CASSETTE	220-240V / 1PH / 50Hz 5A	
F1	RUCK	MPC560D4 T40	KITCHEN EXTRACT FAN	240V / 1PH / 50Hz 20A	240V SUPPLY-INVERTER CONTROLLER-400V/3PH OUTPUT
F2	SYSTEMAIR	MUB042-500D4	KITCHEN FRESH AIR FAN	400V / 3PH / 50Hz 6A	

C	07.05.25	KITCHEN FRESH AIR FAN RELOCATED TO NEW PLANT ROOM, CANOPY EXTRACT DUCT MODIFIED, CONDENSING UNIT RELOCATED.	PAS
B	23.04.25	KITCHEN FRESH AIR & CANOPY EXTRACT DUCT MODIFIED	PAS
A	18.04.25	ROOF LEVEL ELEVATION ADDED	PAS
Rev	Date	Description	By

SWAN Projects

tel: 0161 300 3465E mail: info@swan-projects.com

Client	HOUSE OF BIRYANI		
Project	125 MANCHESTER ROAD, CHORLTON, M21 9PG		

Title

KITCHEN VENTILATION & AIR CONDITIONING SERVICES

Scale	1:50	Drawing Number	Rev
Date	17.04.25	C853/1	C
Drawn	PAS		
Checked			

