


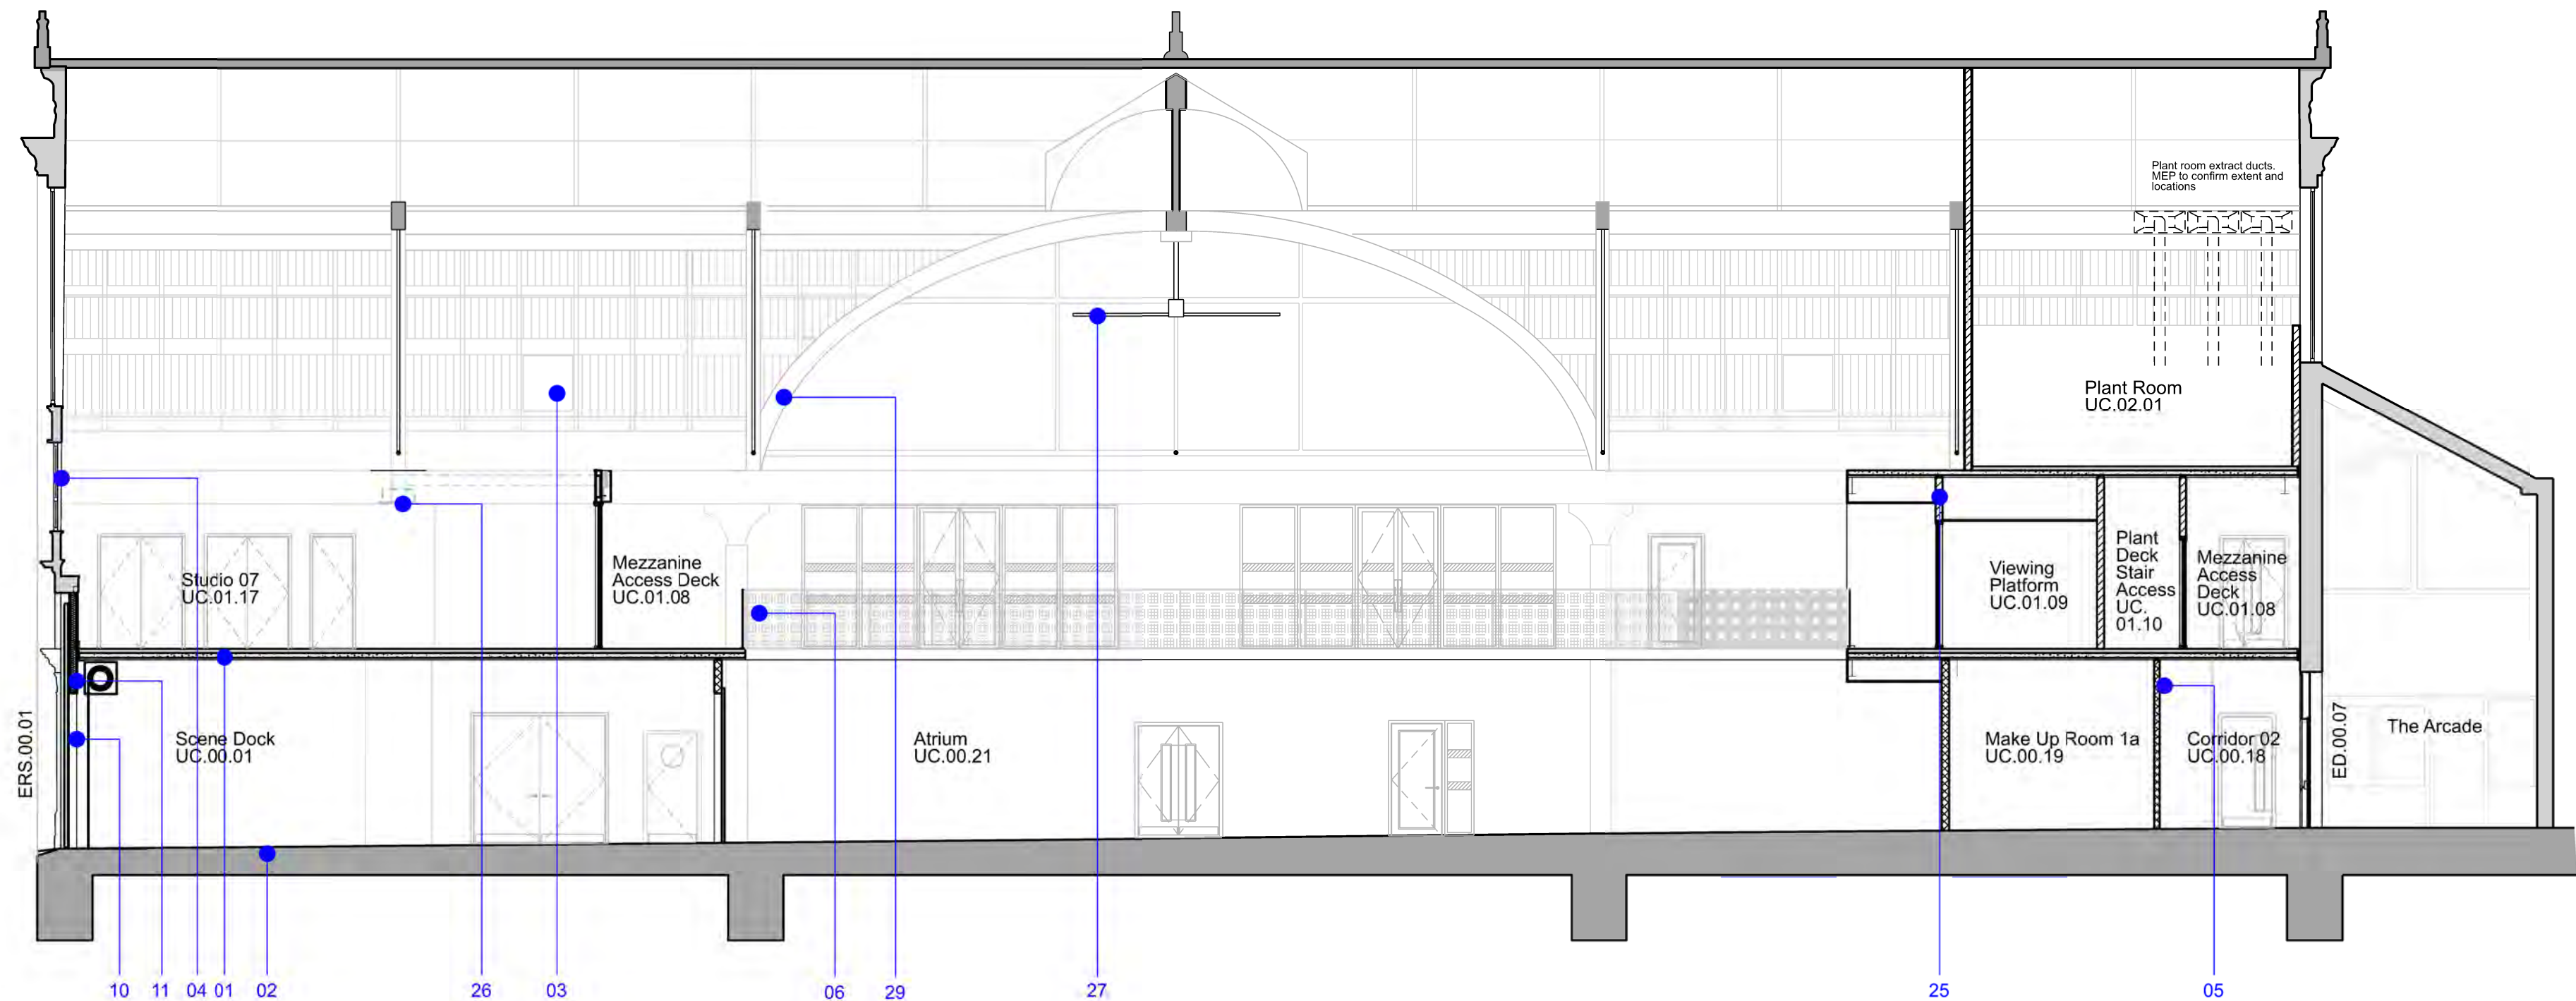

UPPER CAMPFIELD
Proposed sections: Section A-A

LEGEND	
01	Proposed Mezzanine Deck: Concrete metal and mezzanine structure to SE detail and specification: 75mm screed topping to deck. Floor finishes to HART specification.
02	Existing ground floor slab. Floor finishes to HART specification. Any leveling requirements TBC.
03	Roof access TBC
04	Existing glazing replaced where damaged with like for like; all glazing to be cleaned and made good.
05	Proposed internal walls: refer to (22) series for further details.
06	Proposed metal guarding: refer to (20) and (29) series for further details.
07	Indicative proposed lighting to design and spec by HART.
08	Indicative suspended acoustic panels to conceal services TBC . Ceiling design by HART.
09	New corrugated metal cladding above / around new doors openings, to match existing.
10	Proposed roller shutter, black to match corrugated cladding, refer to (31) series for further details.
11	Proposed louvers, black to match cladding, Refer to (30) series for further details.
12	Proposed solid door, black to match cladding, refer to (31) series for further details.
13	Existing corrugated metal cladding, cleaned and painted black; spec TBC.
14	Illuminated signage above main entrance door; design intent by Allied London.
15	New solid door, clad in corrugated metal to match the existing cladding, black finish, refer to (31) series for further details.
16	Guarding to outward opening door; refer to HART's FF&E Schedule (UC-sFFE, item ref MI-04).
17	Mechanical services to underside of slab. Web opening to new steel beams for services to be coordinated with SE and MEP.
18	Proposed external doors, refer to (30) series for further details.
19	Proposed internal doors, refer to (31) series for further details.
20	Proposed internal glazing, refer to (23) series for further details.
21	Proposed metal staircase, refer to (24) series for further details.
22	Proposed platform lift to HART specification.
23	Kitchen and reception design to details by HART.
24	Access control to MEP specification and details.
25	Proposed ceiling layouts / configuration by HART.
26	VRF cassette units to MEP design and specification. Refer to MEP drawings for proposed locations
27	De-stratification fans to MEP design and specification. Refer to MEP drawings for proposed locations
28	Feature Central Studio: refer to (26) series for further details.
29	Existing Structure: decorative columns, beams.

Notes:
Do not scale from this drawing.
All dimensions are in millimetres unless otherwise noted.
All dimensions to be checked on site before proceeding with work.
All omissions and discrepancies to be reported in writing to Project 3 Architects Ltd.
Areas indicated on this drawing are approximate and indicative only.
© Project 3 Architects Limited Registered in England & Wales Number 08021795.

Rev:	Date:	Description:	By:
P01	12/03/25	Planning consent	CP

Key Plan



PROJECT3
architects

4 back grafton street
altrincham
cheshire
WA14 1DY
0161 233 0575
mail@project3architects.com
www.project3architects.com

Project:
Upper Campfield
Liverpool Road, Manchester
Title:
Proposed Sections
Section A-A (S1)
Status:
PLANNING
Drawing Number:
0798-P3A-XX-XX-DR-A-05101

Scale @ ISO A1:
1:100
Revision:
P01