




Ownership boundaries and title overlay drawings are produced using all reasonable endeavour and AGBCAD Services cannot be held responsible for any discrepancy of accuracy or scale of drawings supplied to them

KEY

EXTENT OF EXISTING DWELLING

EXTENT OF PROPOSED EXTENSION

SITE BOUNDARY

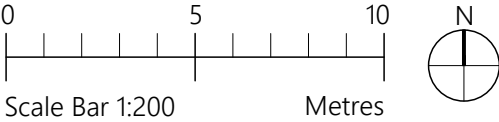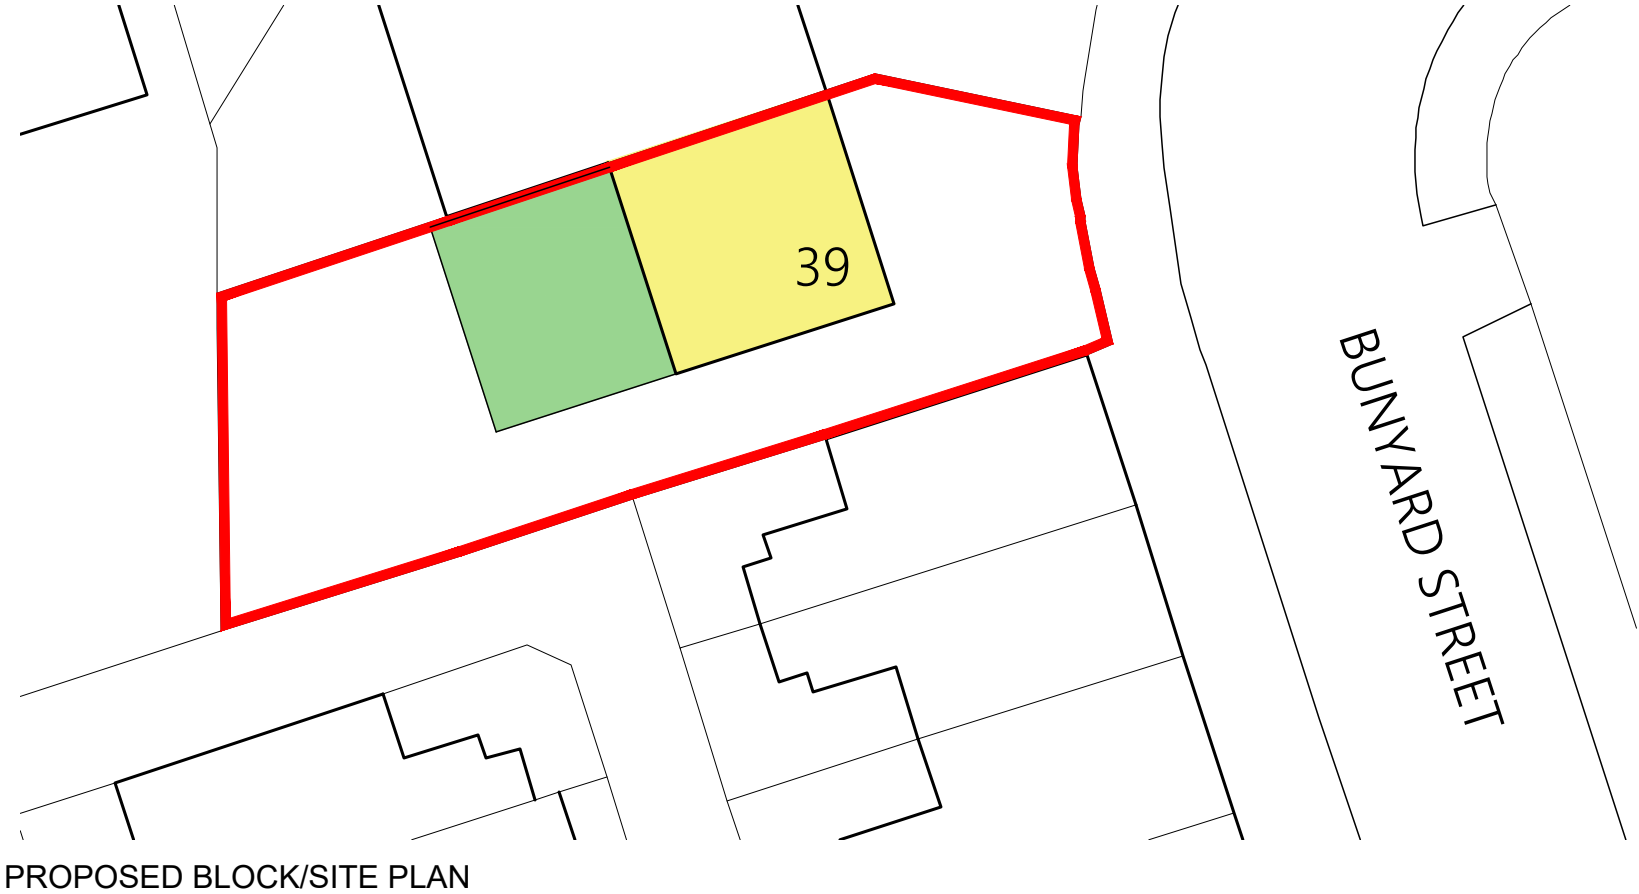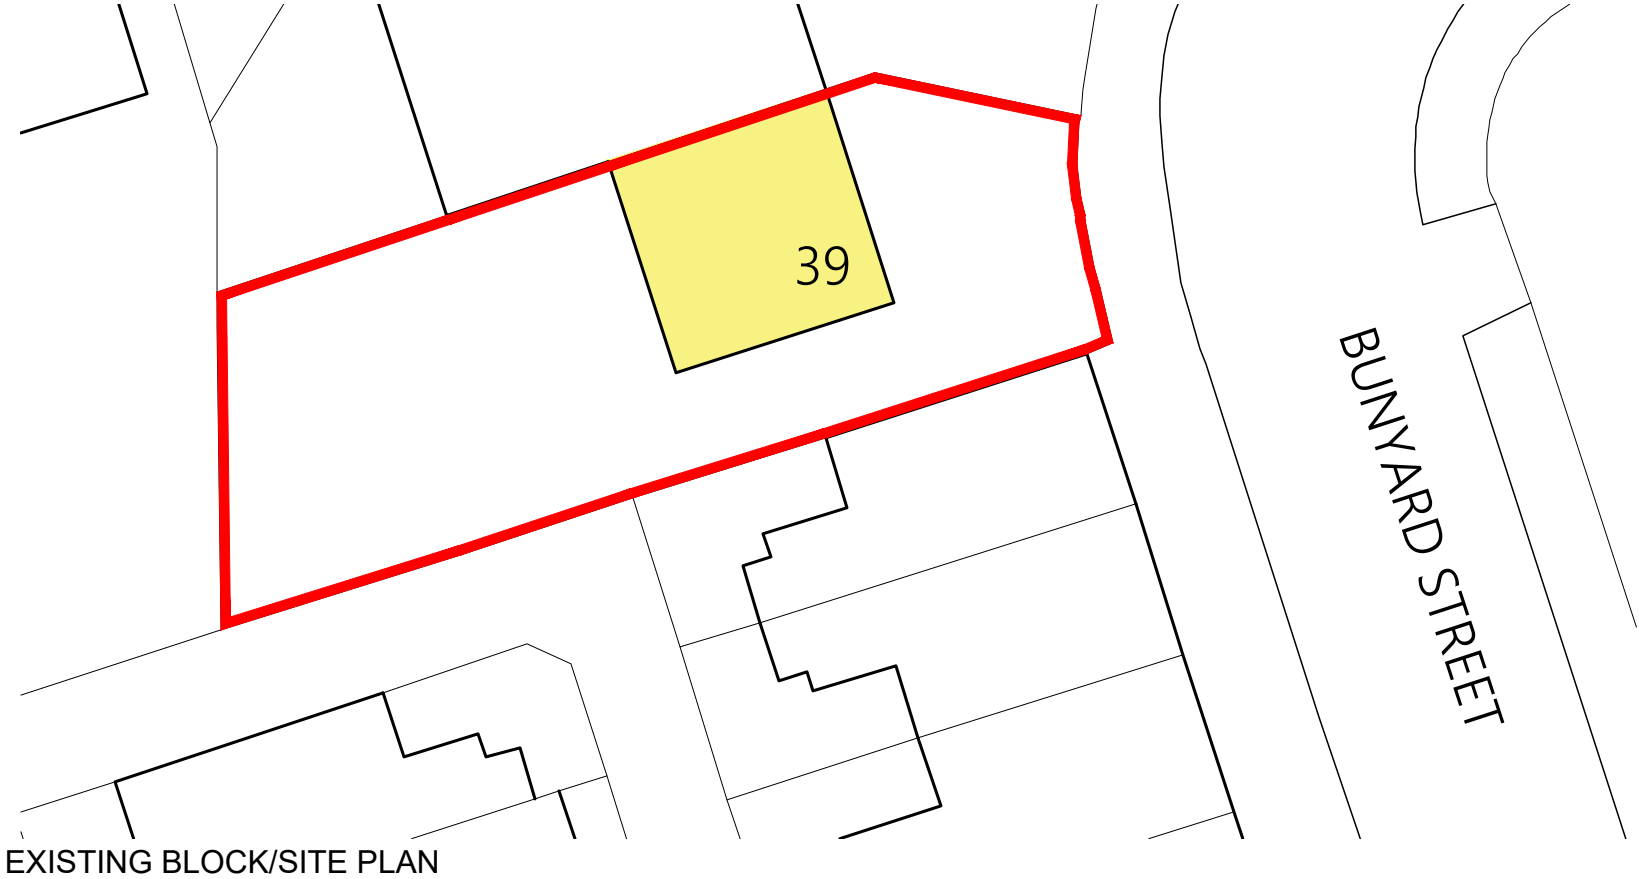

PROJECT	39 Bunyard Street Cheetham Hill M8 0RE		
CLIENT	K Nguyen		
STATUS	Information		
DRAWING	Block Plans		
DWG No.	2517-04	REV	
SCALE	1:200@A3	DATE	March '25

AGB
CAD
SERVICES

website: www.agbcad.co.uk
email: info@agbcad.co.uk
telephone: 07912 090 125