



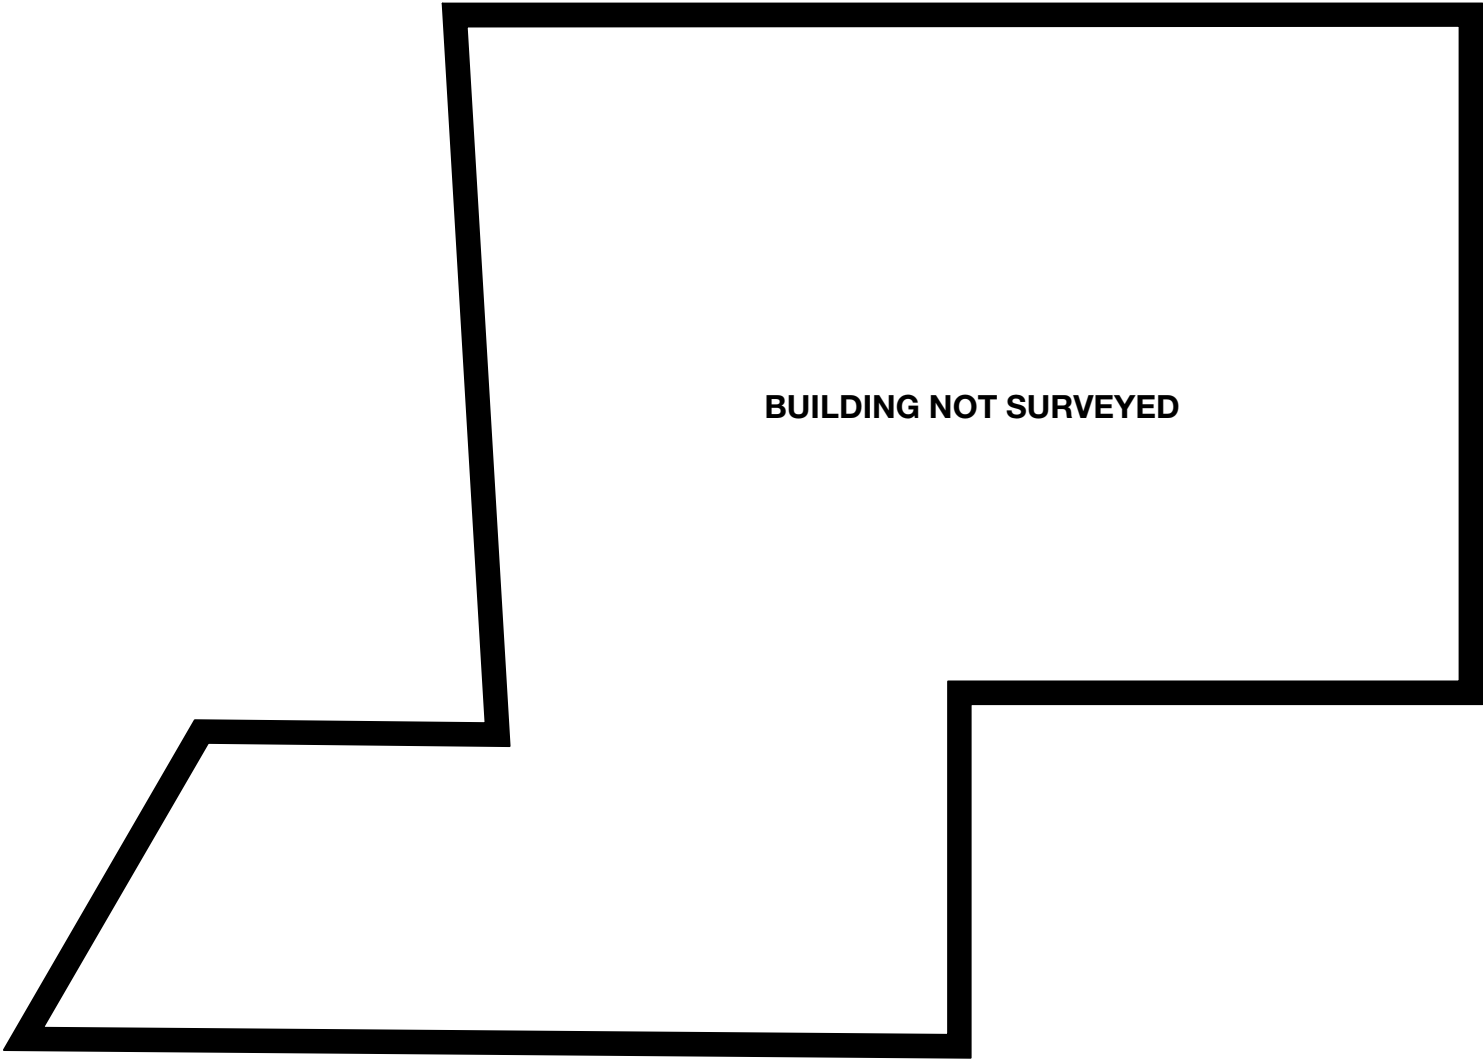

BUILDING NOT SURVEYED

GF PLAN
1:100@A3

EXISTING PLANS BUILDING 2
1:100@A3

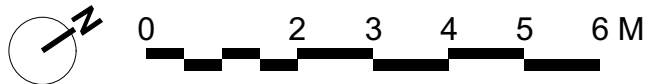

© Copyright Ollier Smurthwaite Architects

REVISION	DATE	DESCRIPTION

CLIENT: VIEWS	
PROJECT: PROPOSED RESIDENTIAL DEVELOPMENT	
ADDRESS: BURNAGE CRICKET CLUB, M19 1AX	
DRAWING TITLE: EXISTING PLANS BUILDING 2	
SCALE: 1:100@A3	DATE: AUGUST 2024
DRAWING NO: A815_P_011	

OLLIER SMURTHWAITE ARCHITECTS
40 King Street, Manchester, M2 6BA
T 0161 883 0838
F 0161 883 0839
E mail@olliersmurthwaite.com