
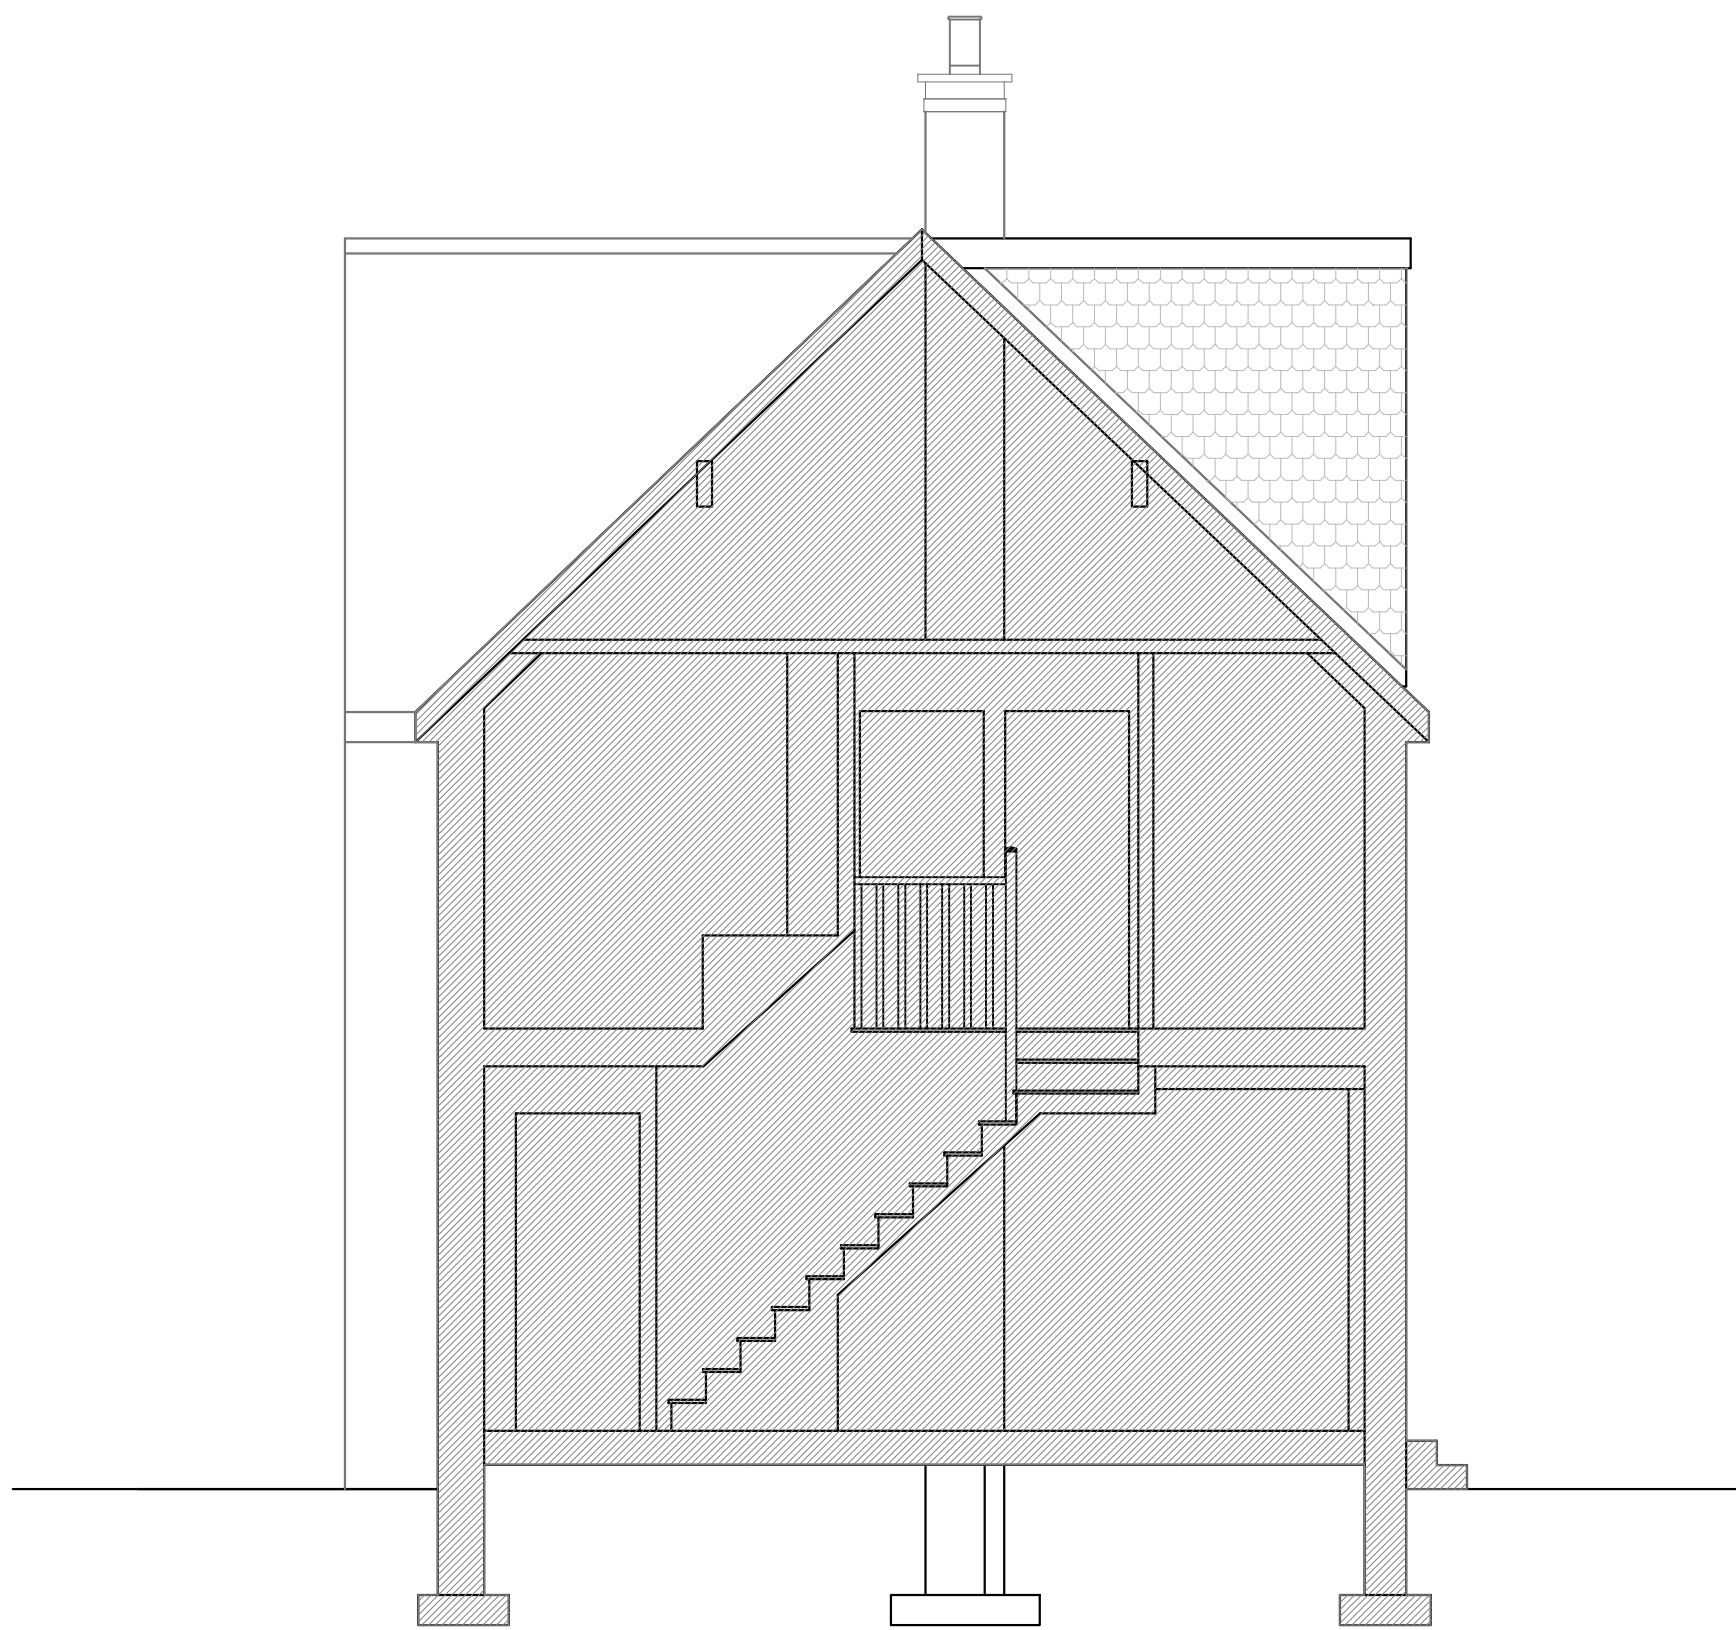
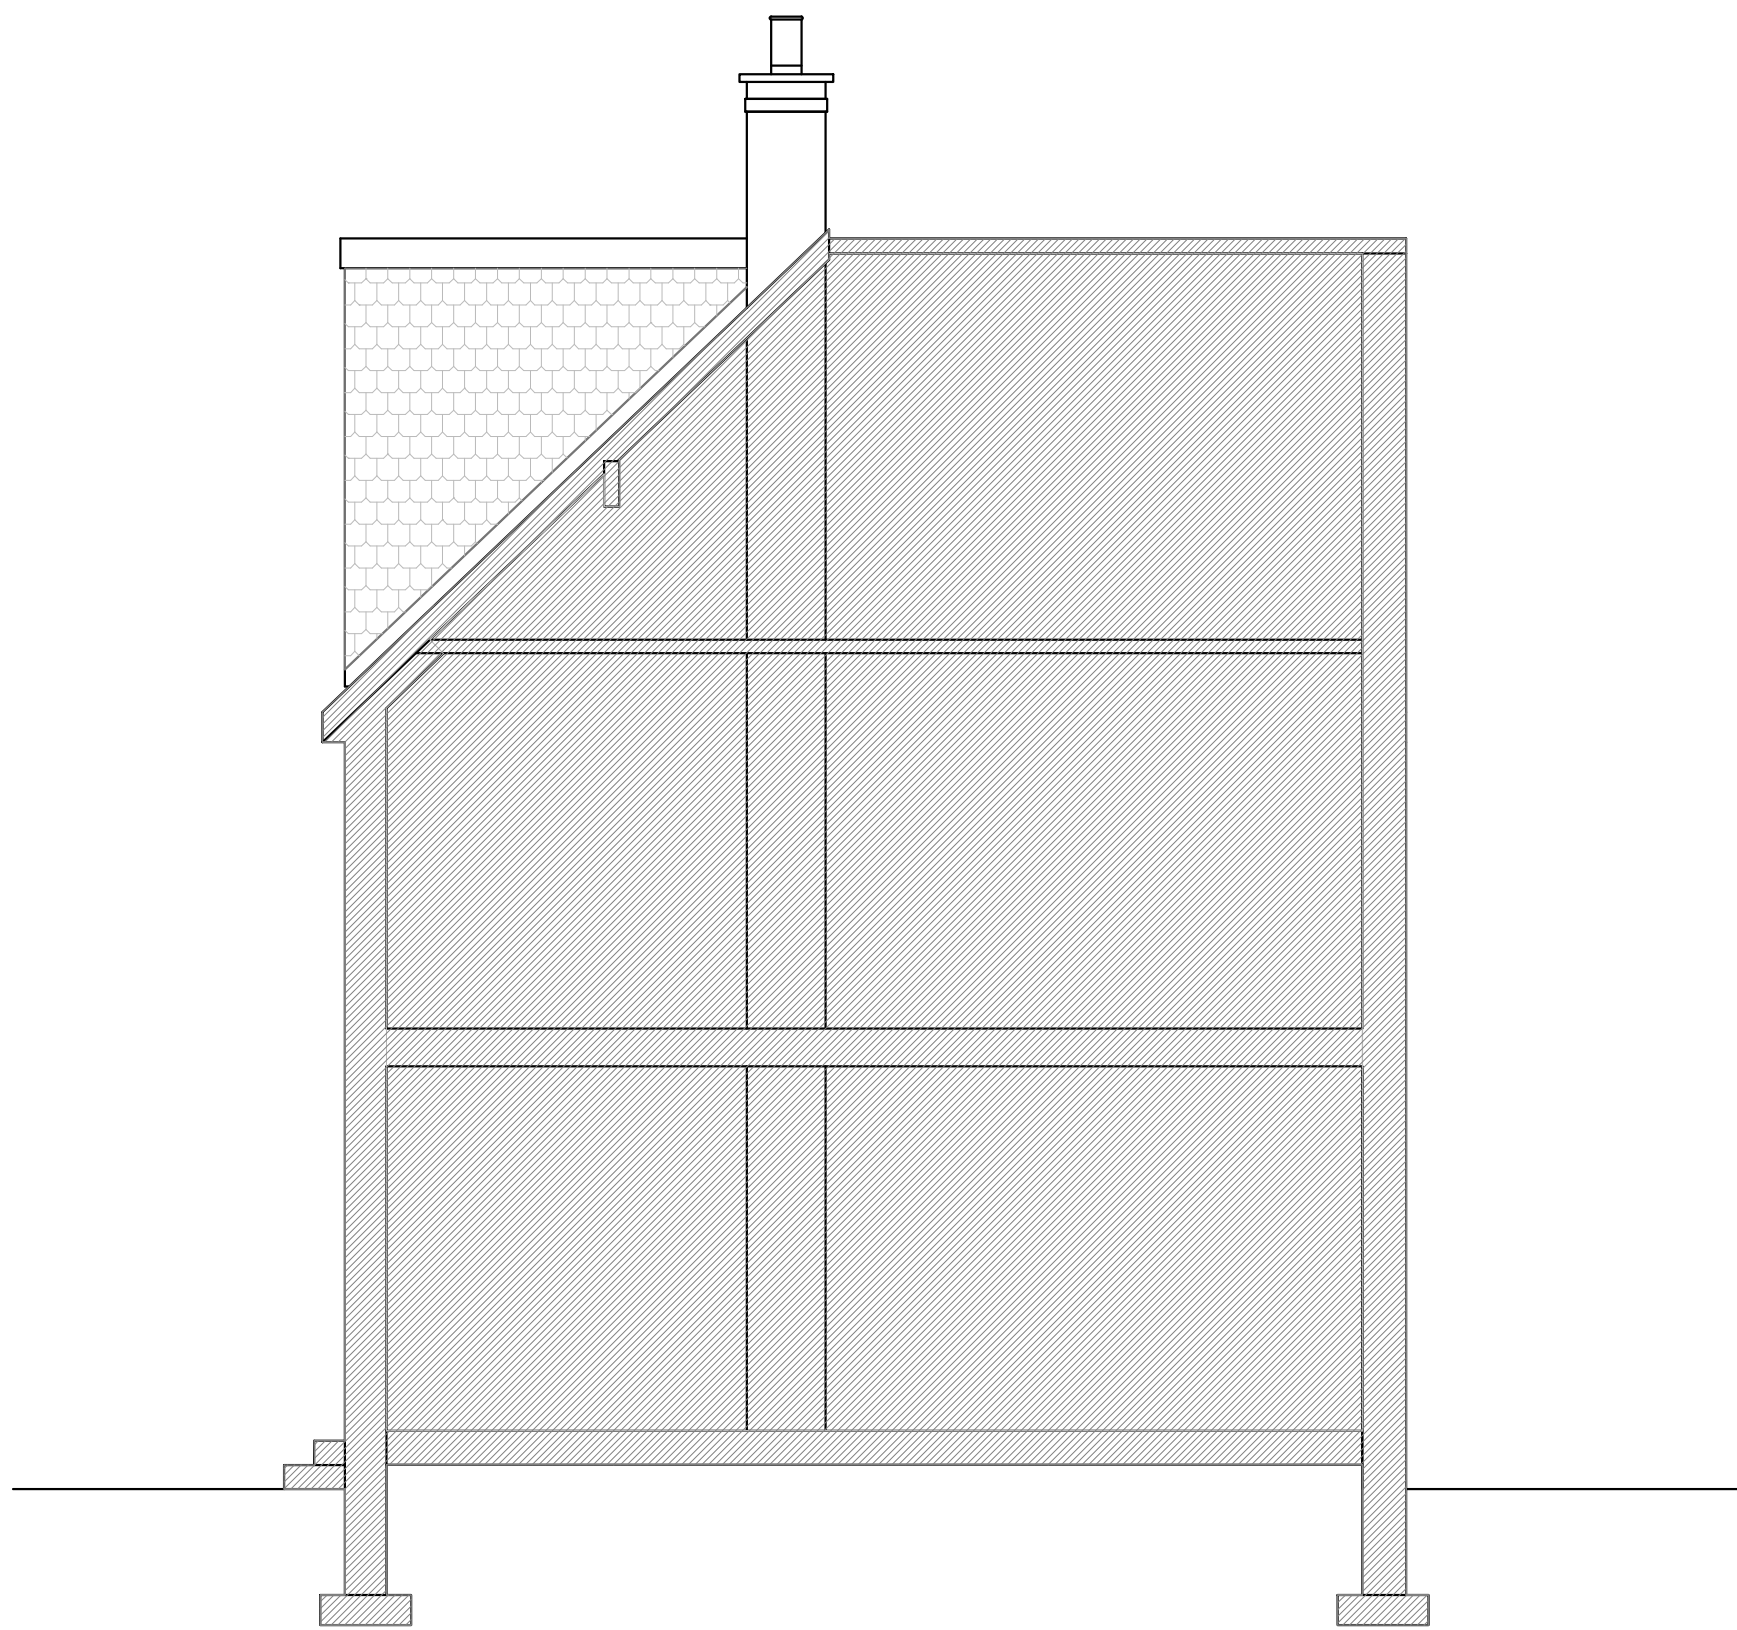
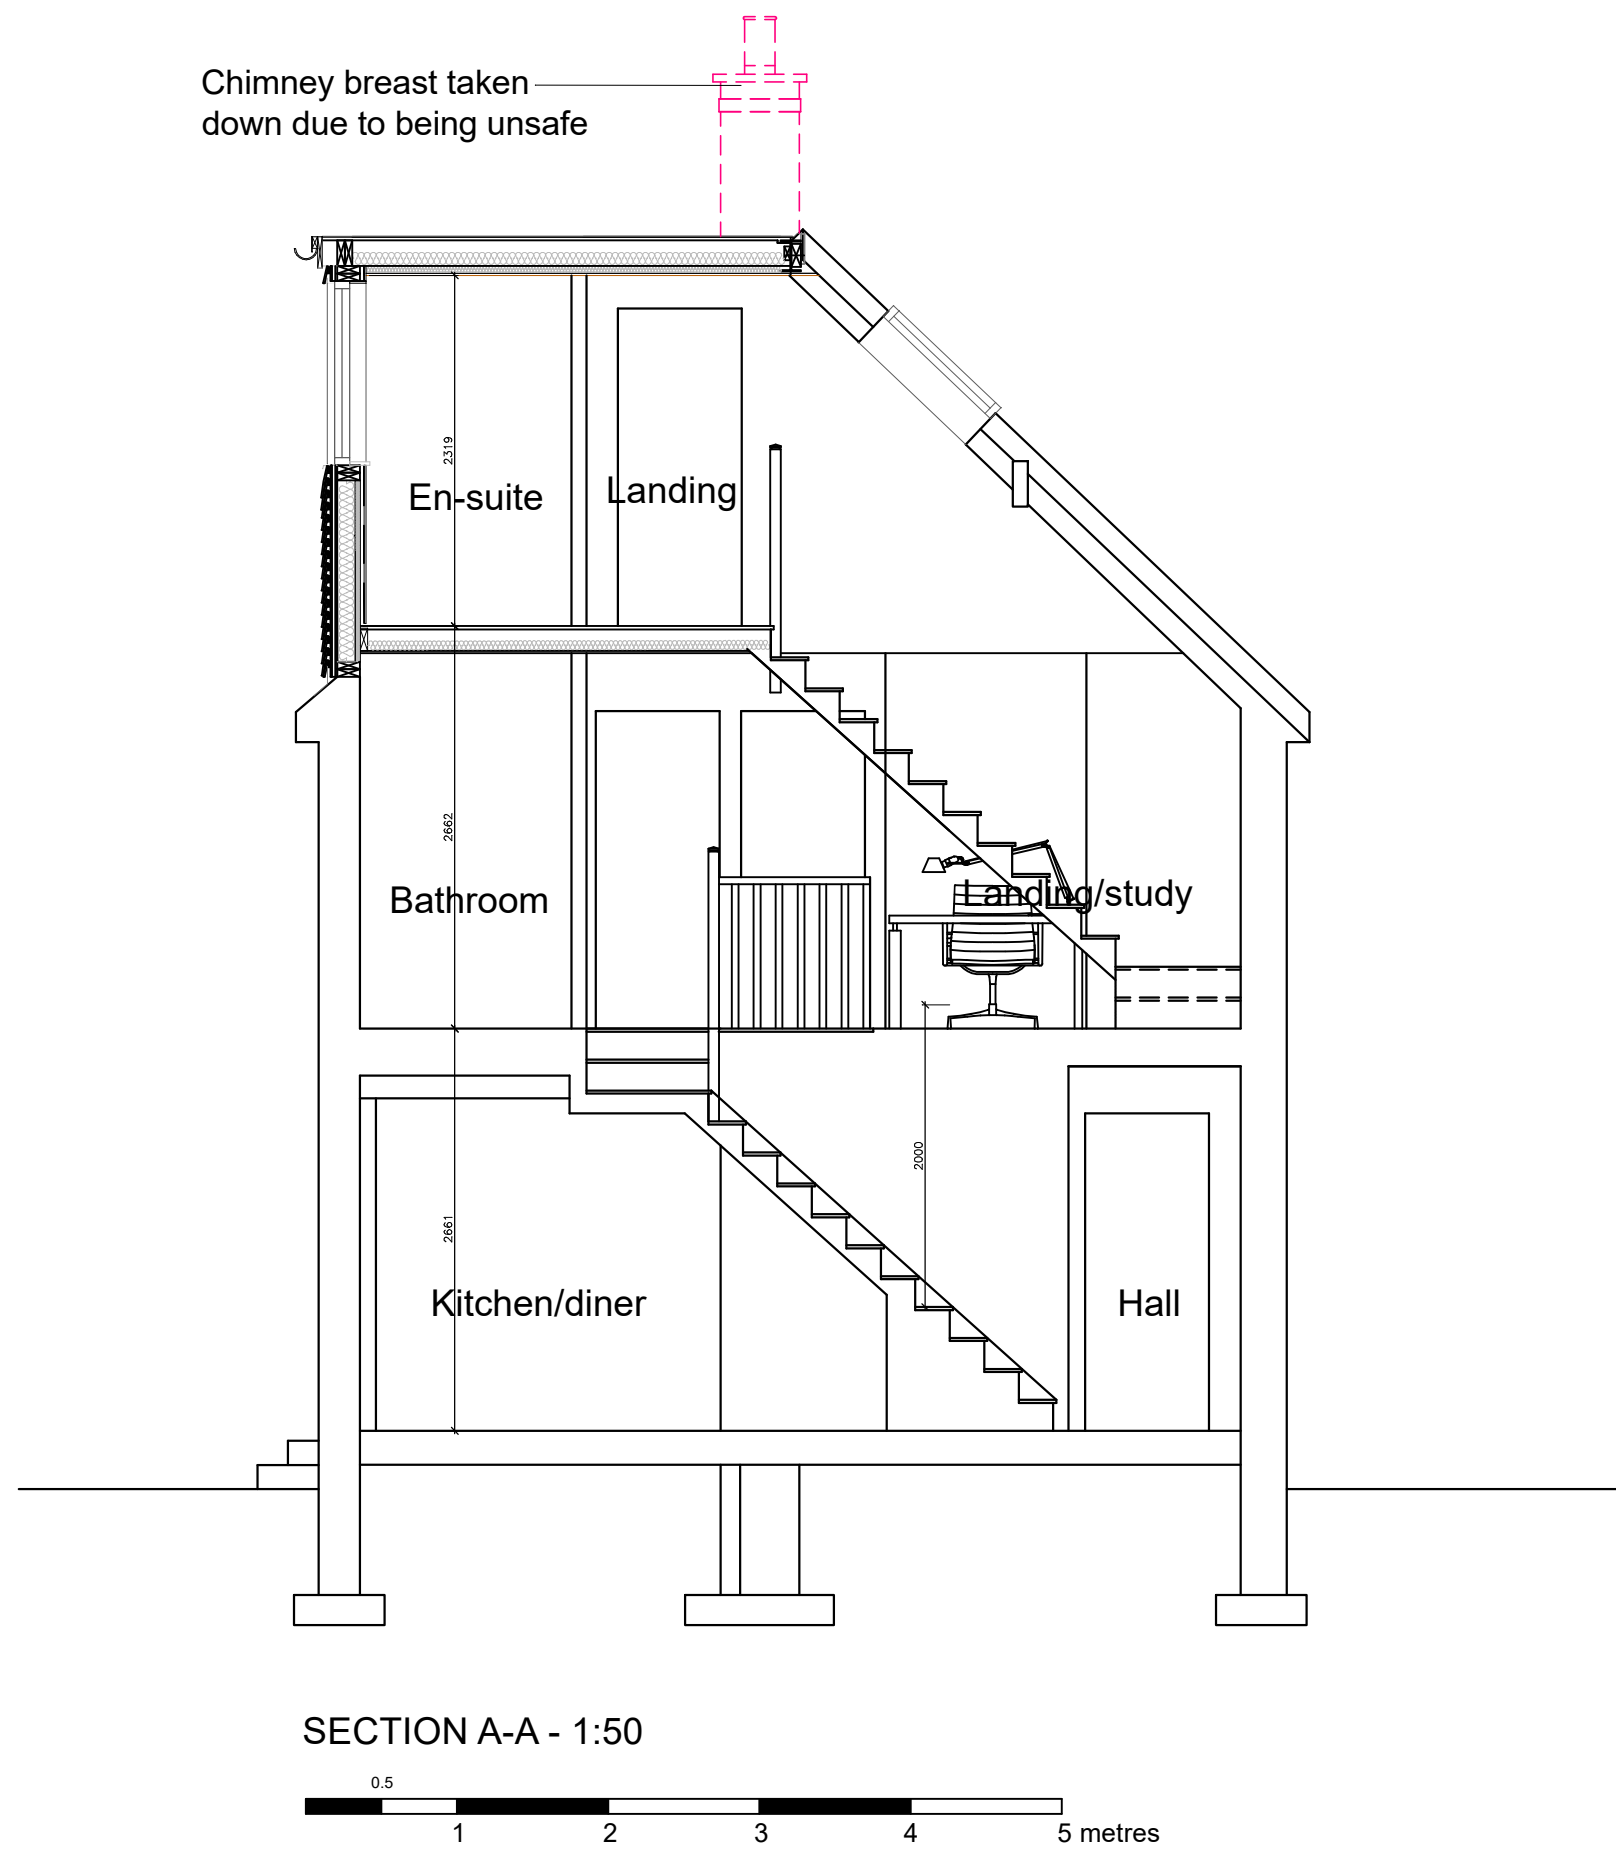
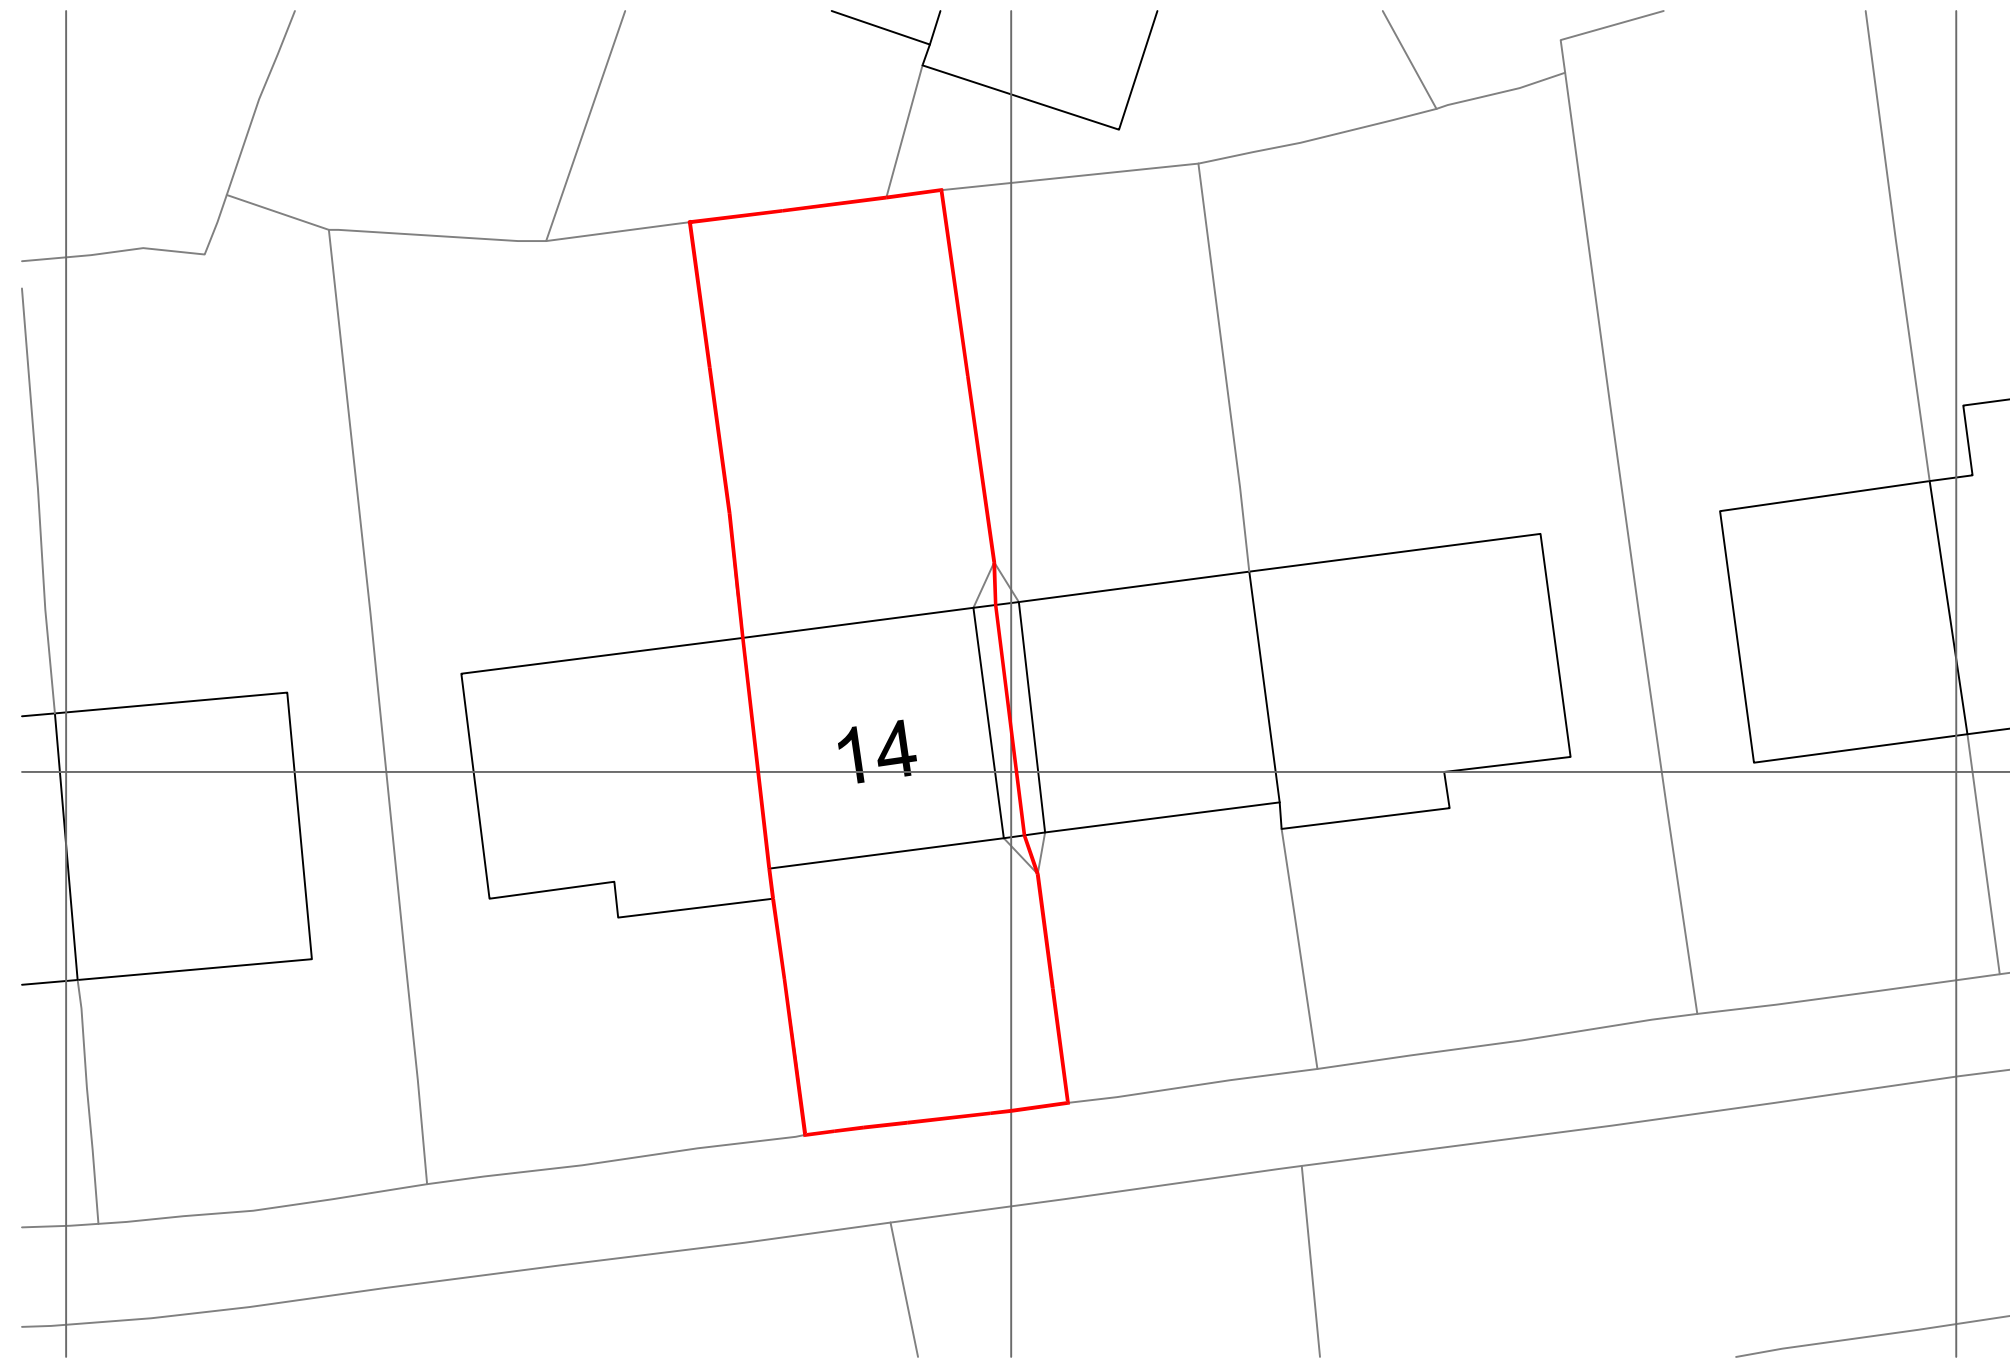


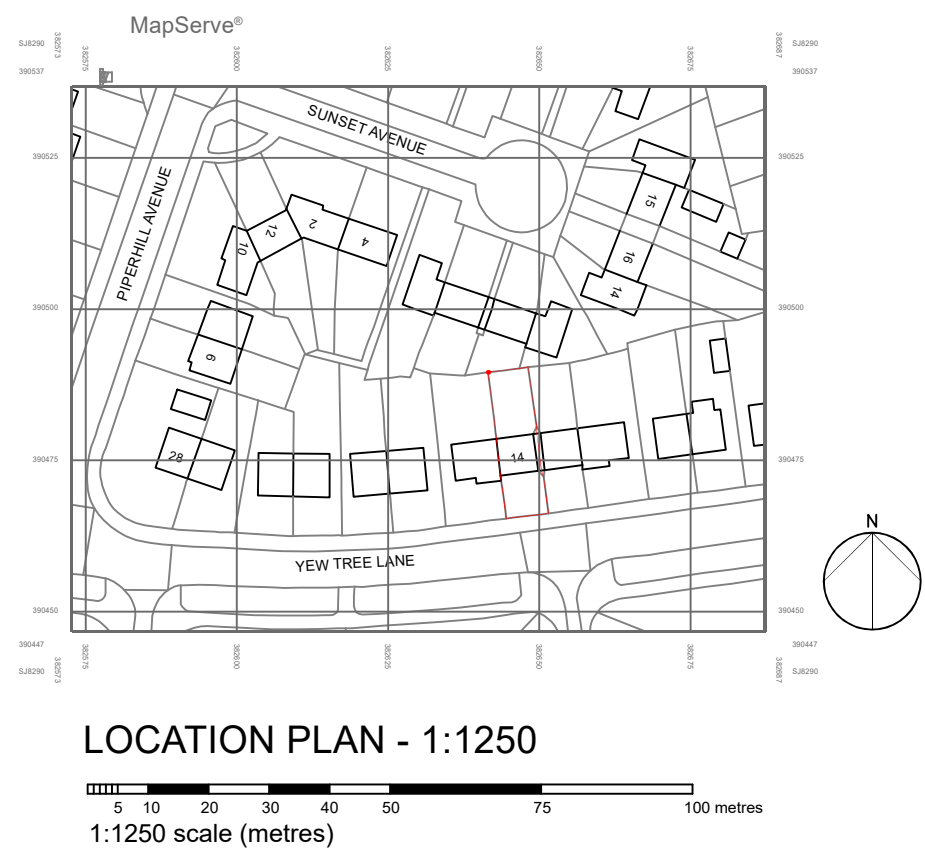

PROPOSED

Tim Payne
M: 07971 139 749

Do not scale. Contractors must check all dimensions on site before preparing production drawings or commencing any work. This drawing and its design is the copyright of Tim Payne and may not be reproduced in any form whatsoever without their prior express written consent.

Revision	Date	Revision note
-	-	-

Notes

Project :
14 Yewtree Lane, Northenden
Title :
Proposed Sections, Block & Location Plan
Drawing number :
087_PL02
Issue :
-
Client :
Mr. D. Tollington

Scale :
VAR @ A1
Date :
15.02.2025
CAD Ref :
PL01
Drawn by :
TRP

S8
DESIGN