
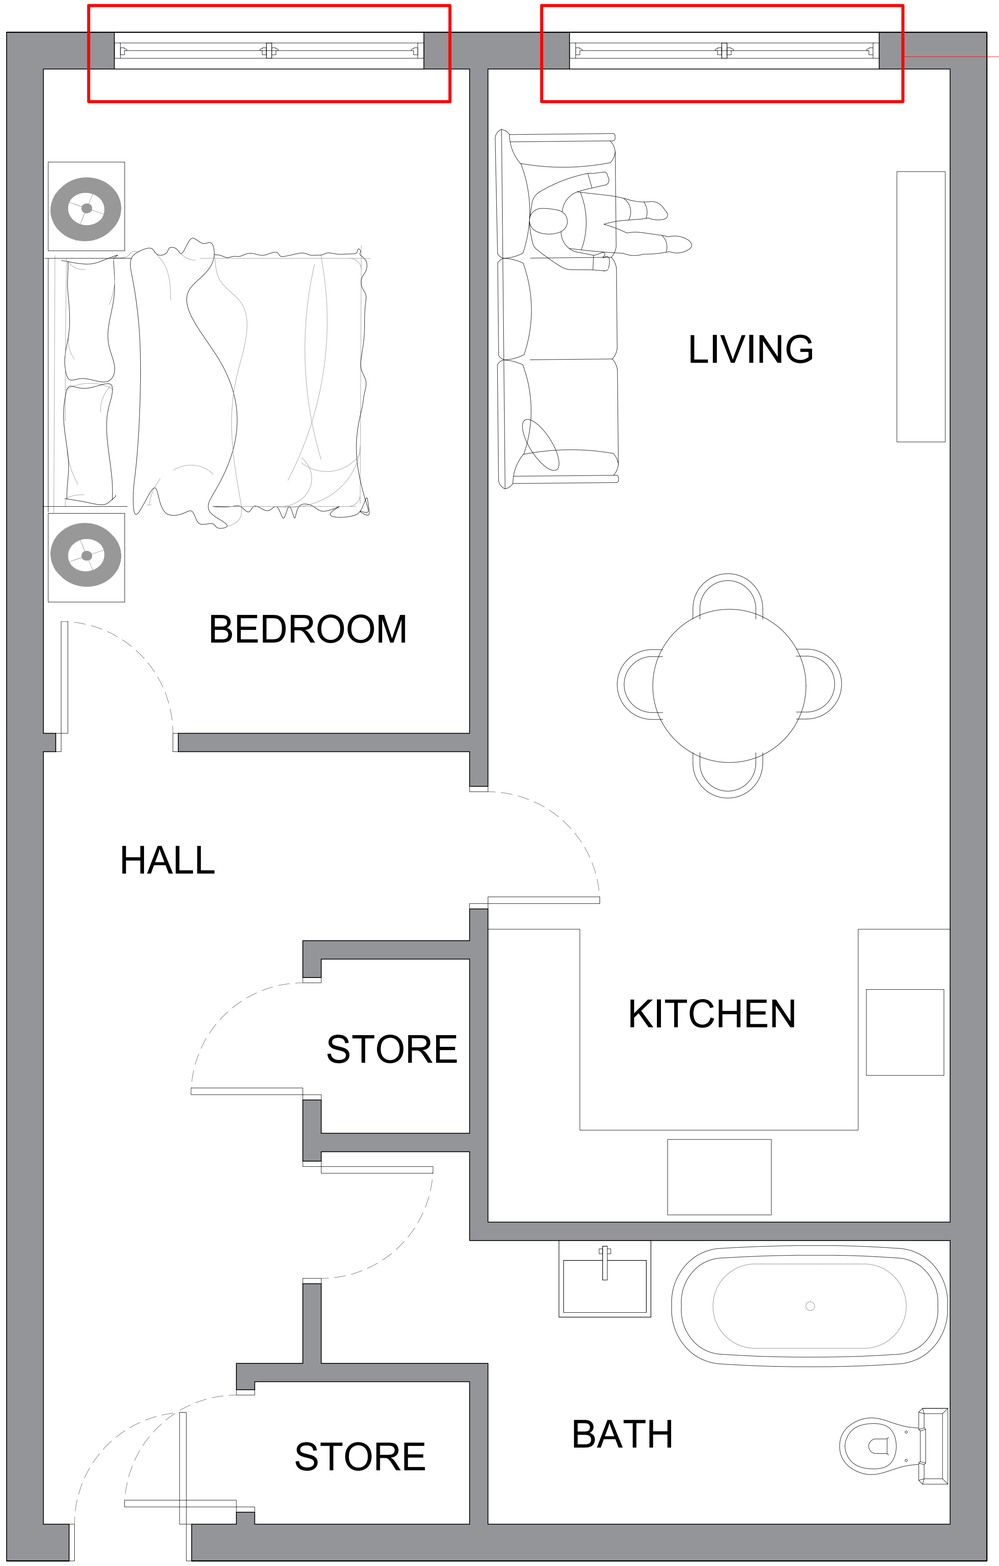


WINDOWS TO BE REPLACED WITH ORIGINAL REPLICAS
(see submitted details and scope of works from B.E.A.U Windows)

1 Property Plan
1:20 @ A1

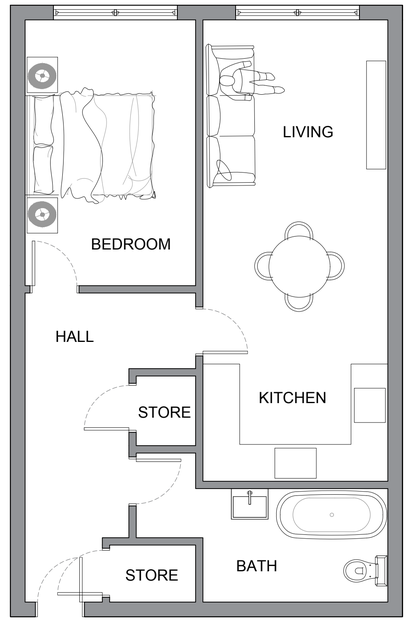

2 Property Plan
1:50 @ A1

Rev.	Drawn by	Comments	Date
00	NOH	PLANNING	02/05/2025

General Notes:
No dimensions to be scaled from this drawing, use figured dimensions only. All dimensions to be checked on site, any discrepancies found between this drawing and other documents should be referred immediately to the consultants.

0 0.5m 1m
Scale 1:10 @ A1

Project	Scale	Status
Flat 13, Victoria Mill, M40 7LJ	AS INDICATED	PLANNING
Drawing Title	**Drawing No.**	**Revision**
Property Plan	DR-1000	00