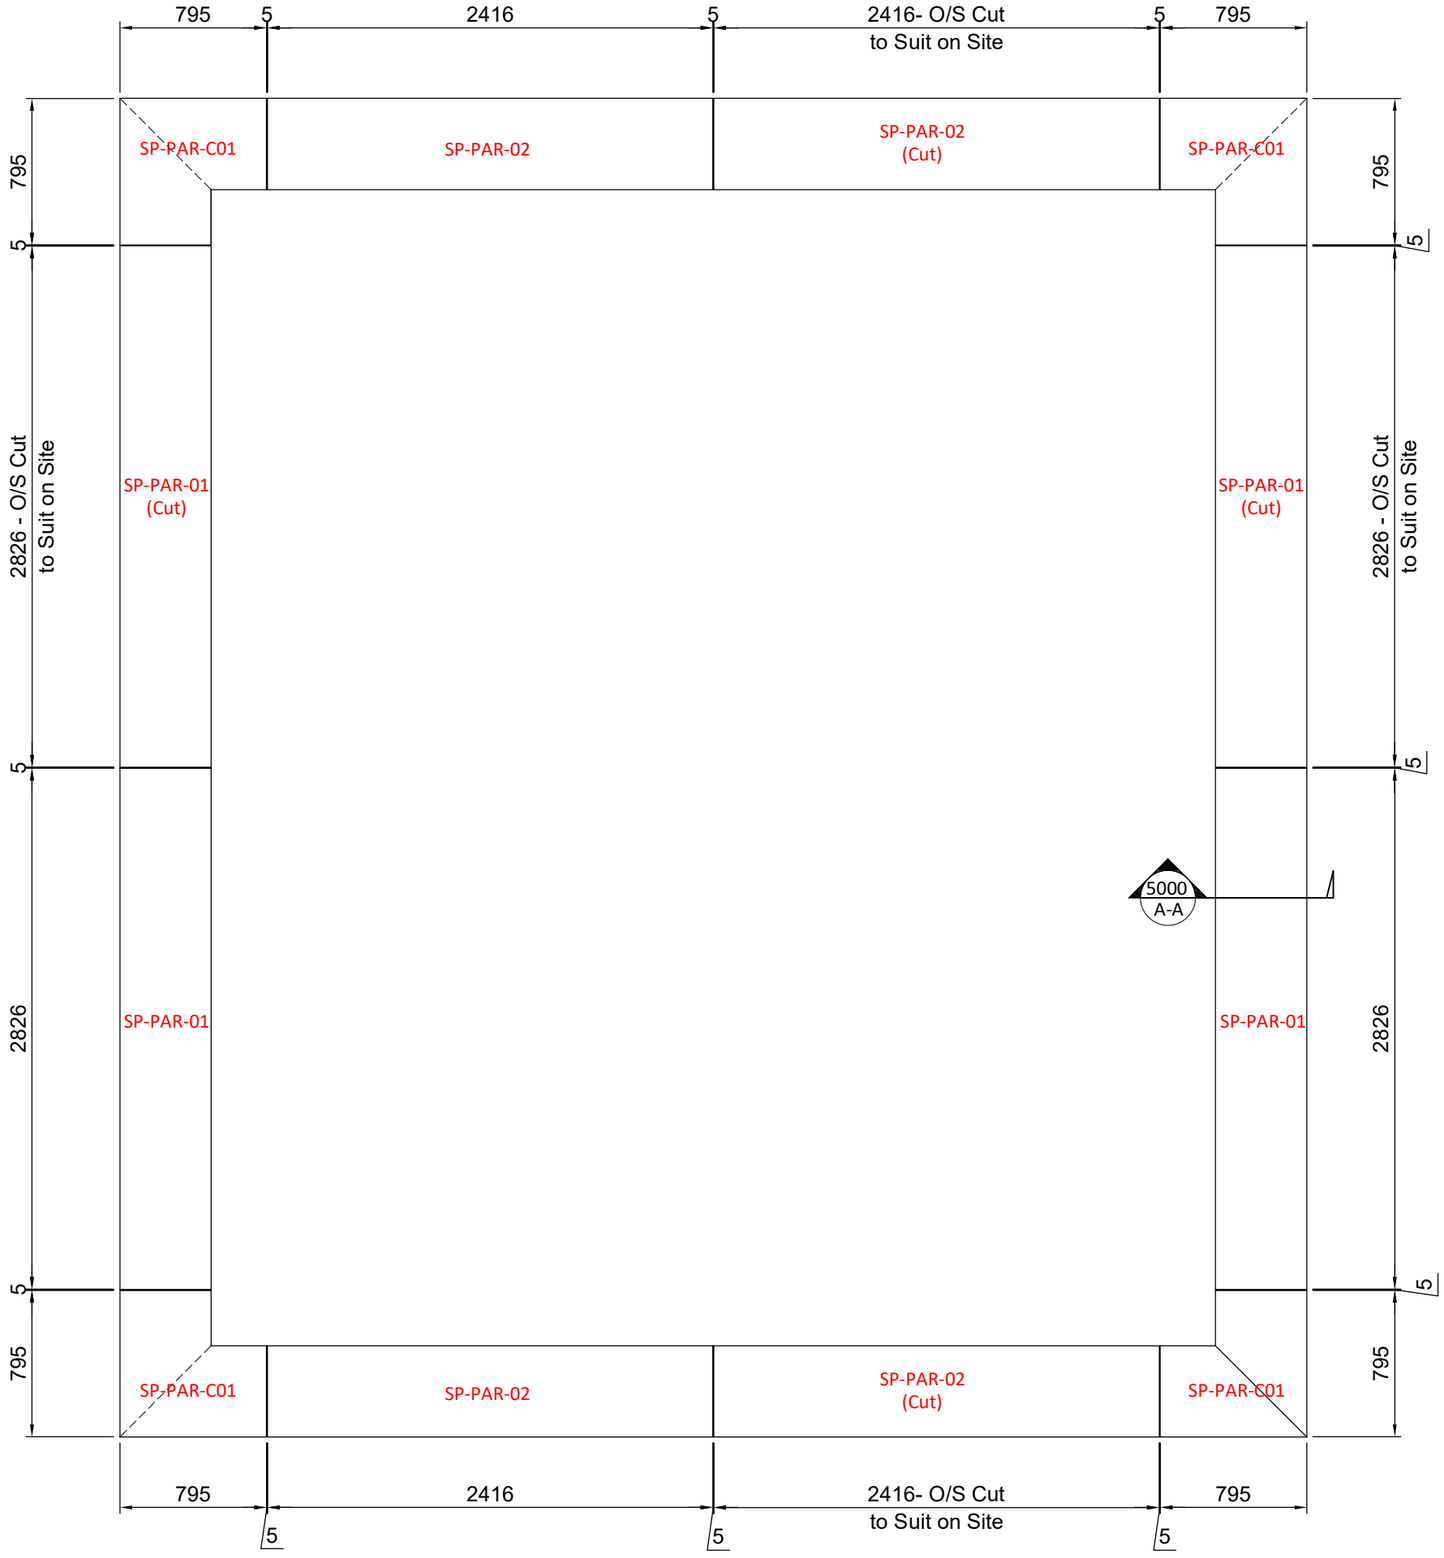

STAFF POD - PLAN ON CAPPING'S

PLYWOOD, WATERPROOFING AND ROOF UPSTAND ALL BY OTHERS - SHOWN INDICATIVE. REFER TO SEPARATE CONTRACTOR DETAILS

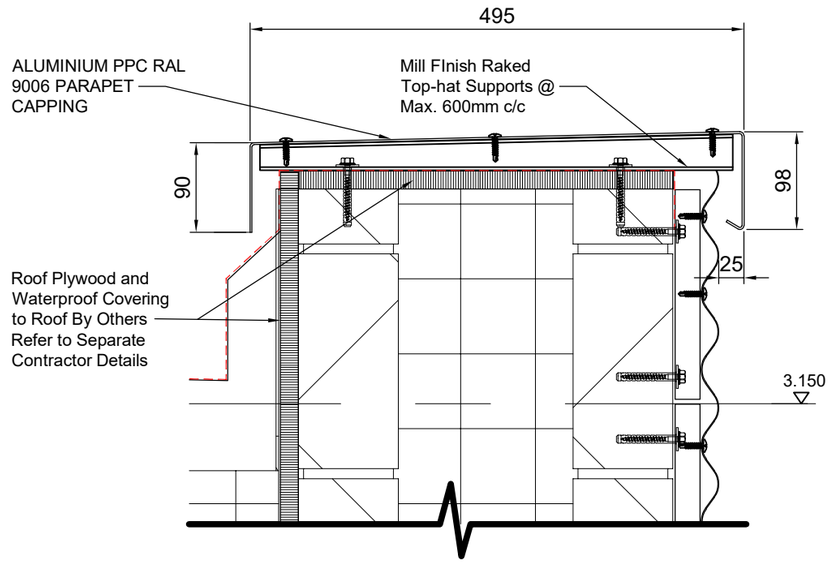

SECTION A-A THROUGH PARAPET CAPPING'S

Rev	Date	By	Reason for issue
P2	04.04.25	DB	For Approval
P1	21.03.25	DB	For Discussion

Client
VERMONT

Project
EMBASSY VILLAGE MANCHESTER

Title
STAFF POD -
PLAN SETTING OUT AND
SECTION ON PARAPET CAPPING

Drawing number
C140-EMB-5000

Rev.
P02

Date
March 2025

Scale
NTS@A3

Drawn by
DB

Checked
DB

Drawing status
For Approval

File C140-Embassy_Village_TASK-UK_DRAWINGS