




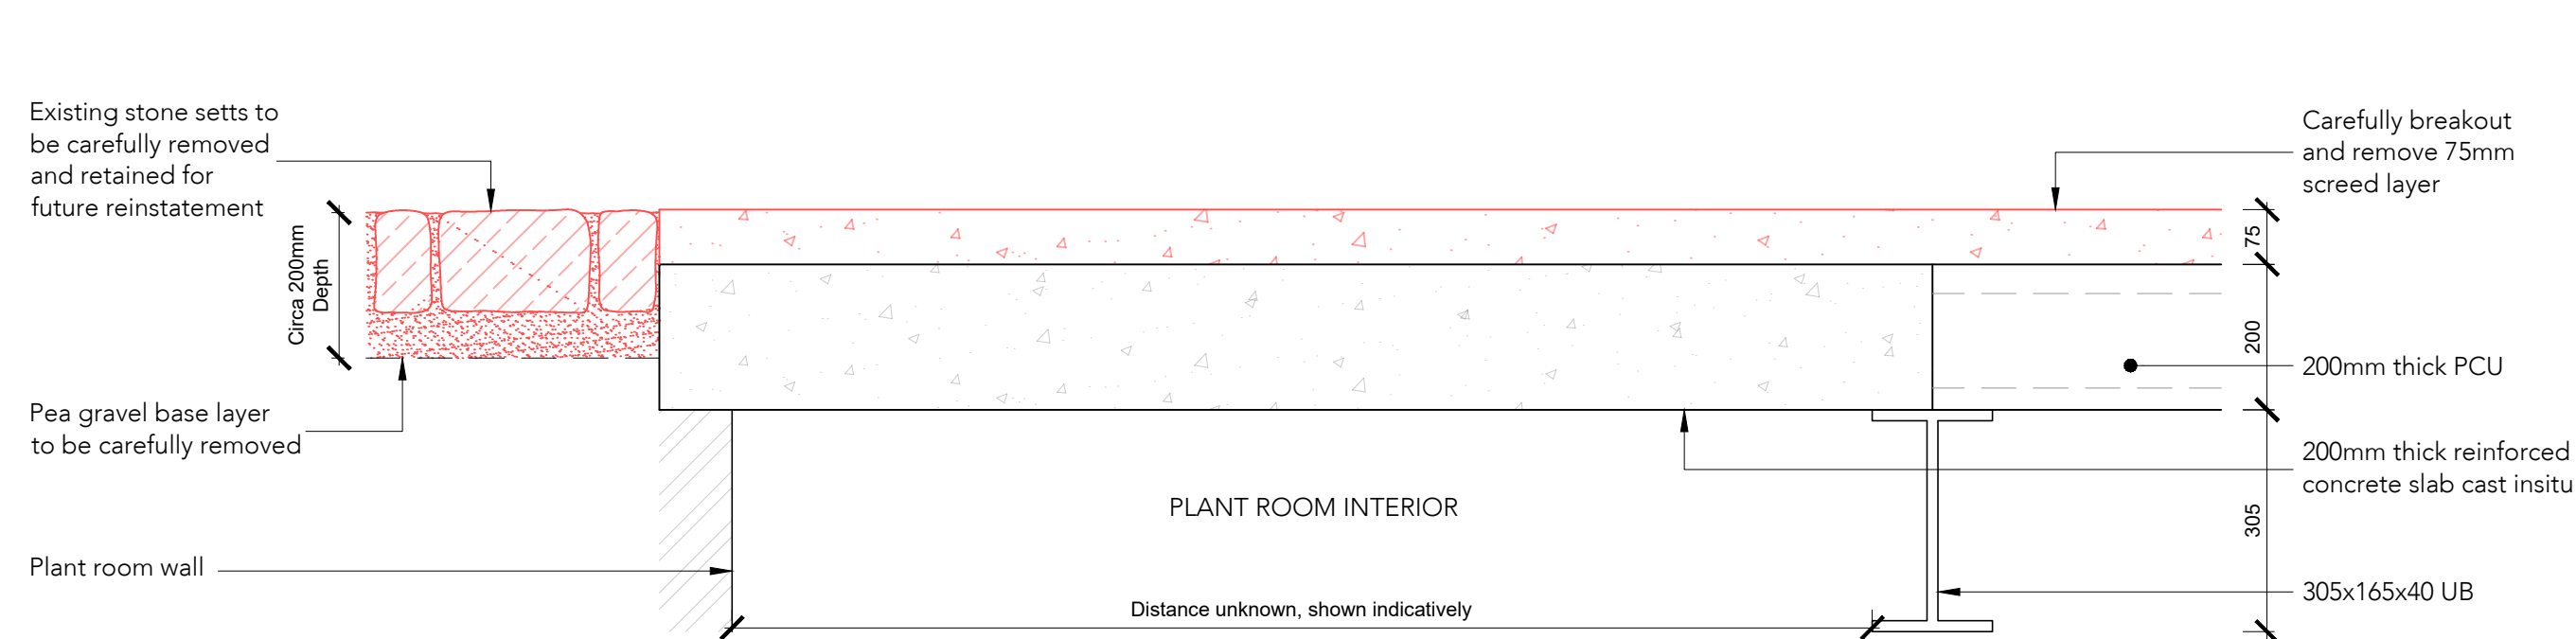


Detail 1 Demolition
Scale 1:10

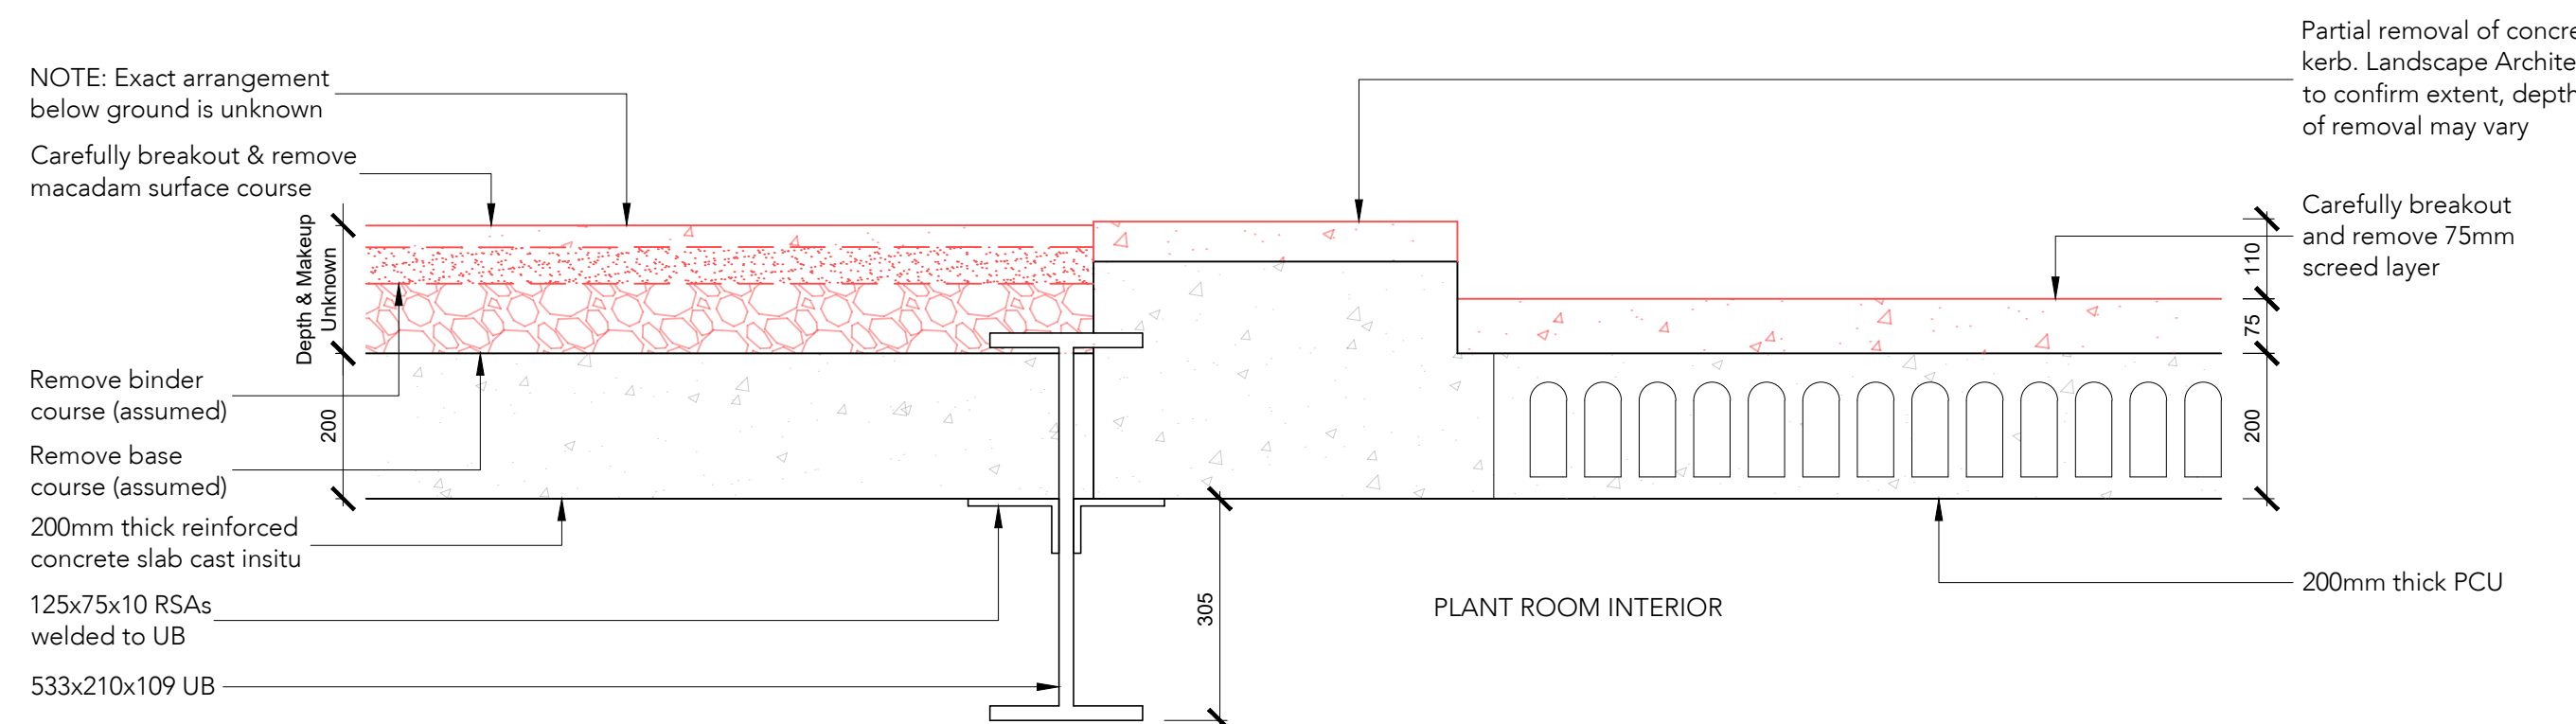


Detail 3 Demolition
Scale 1:10

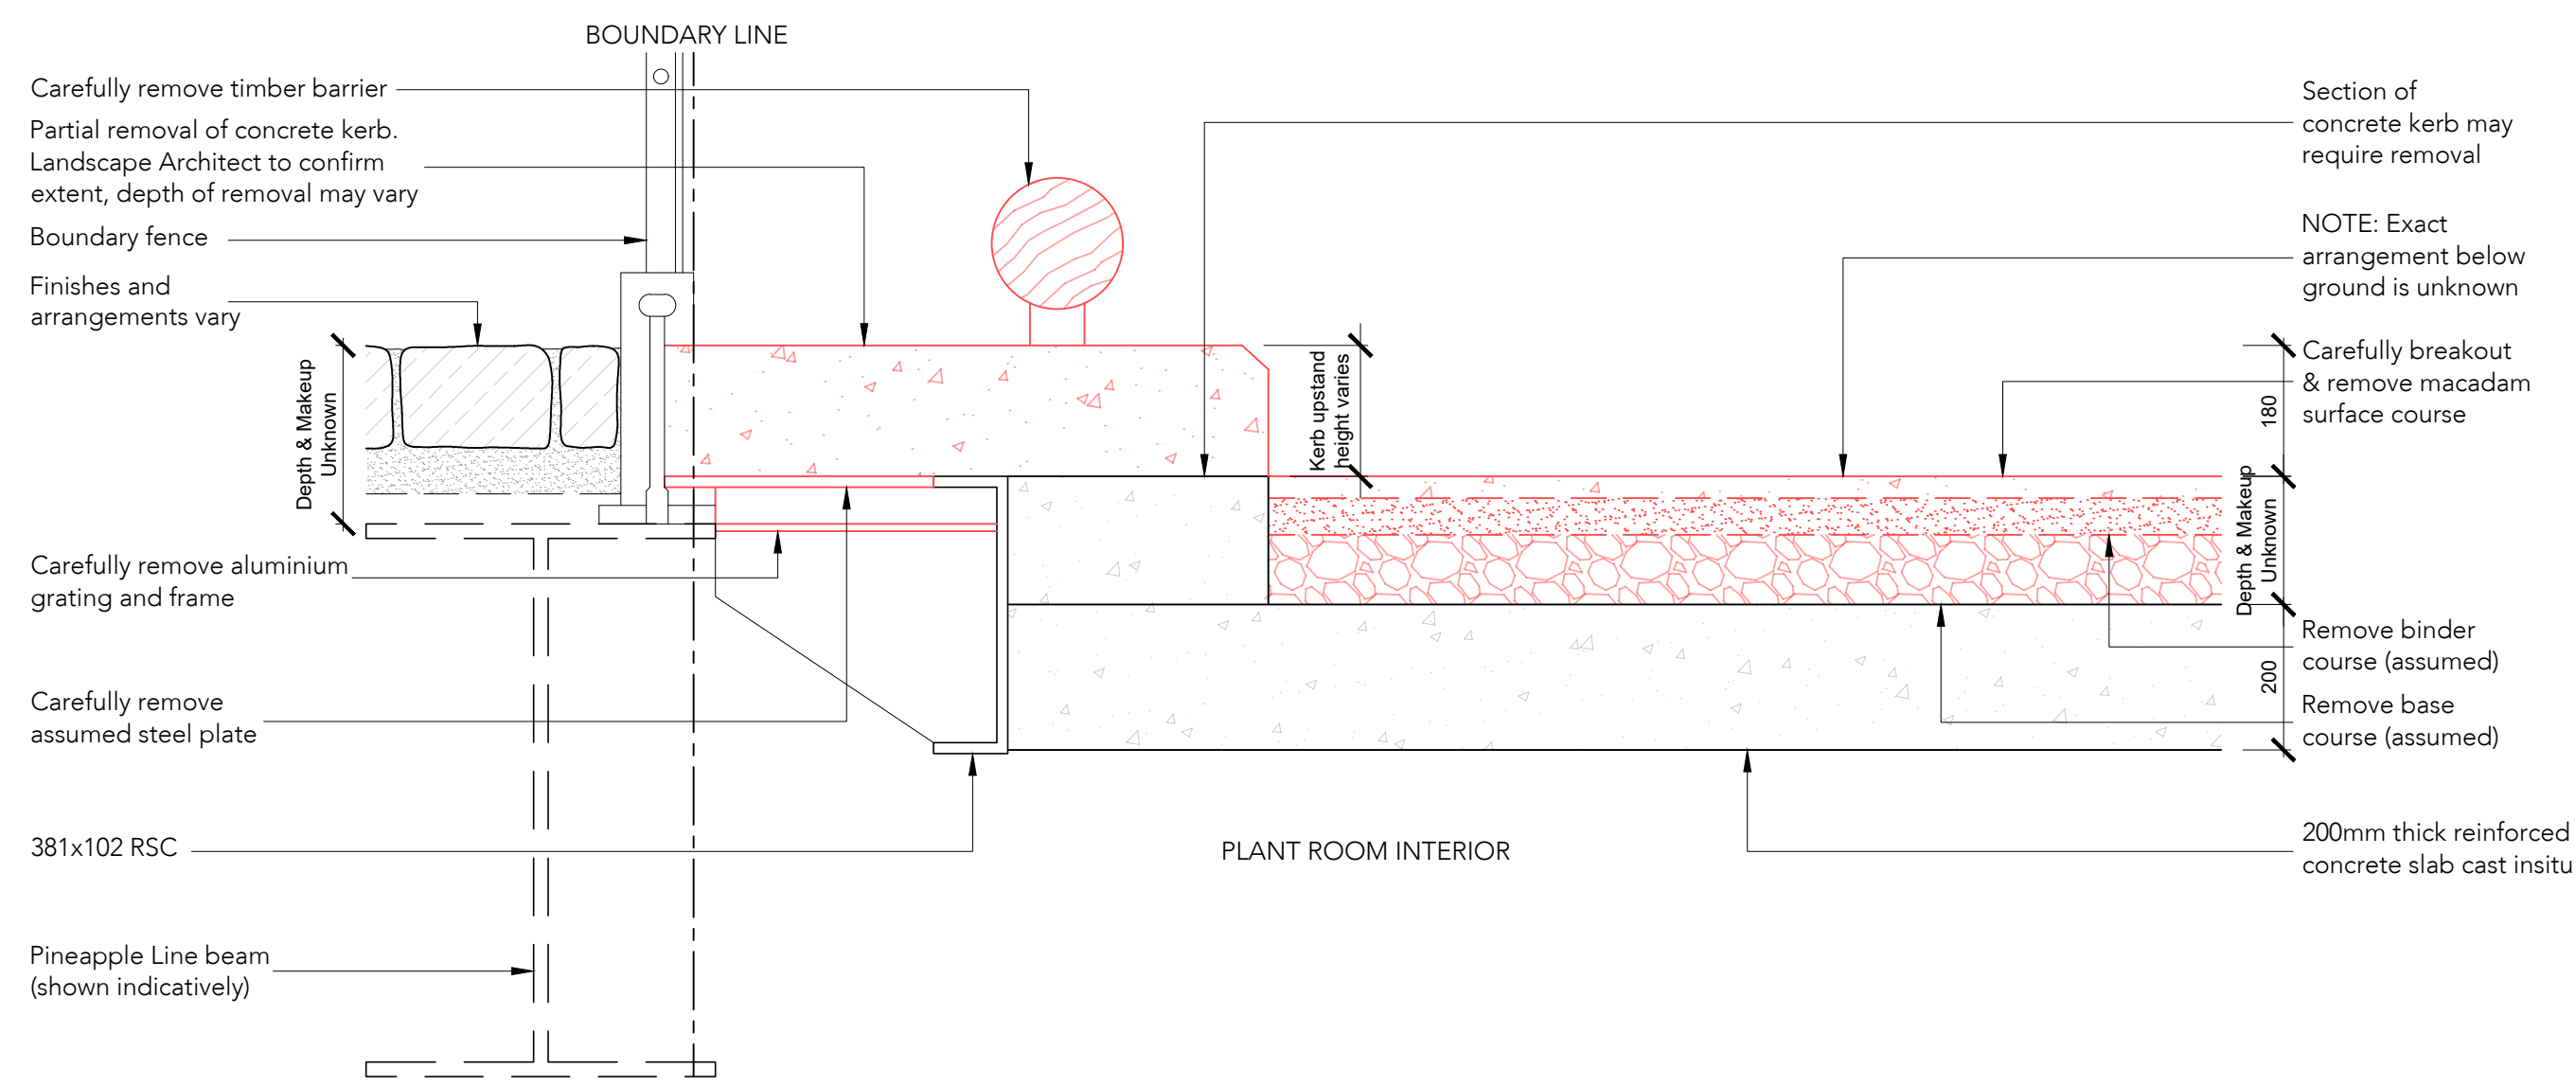


Detail 5 Demolition
Scale 1:10

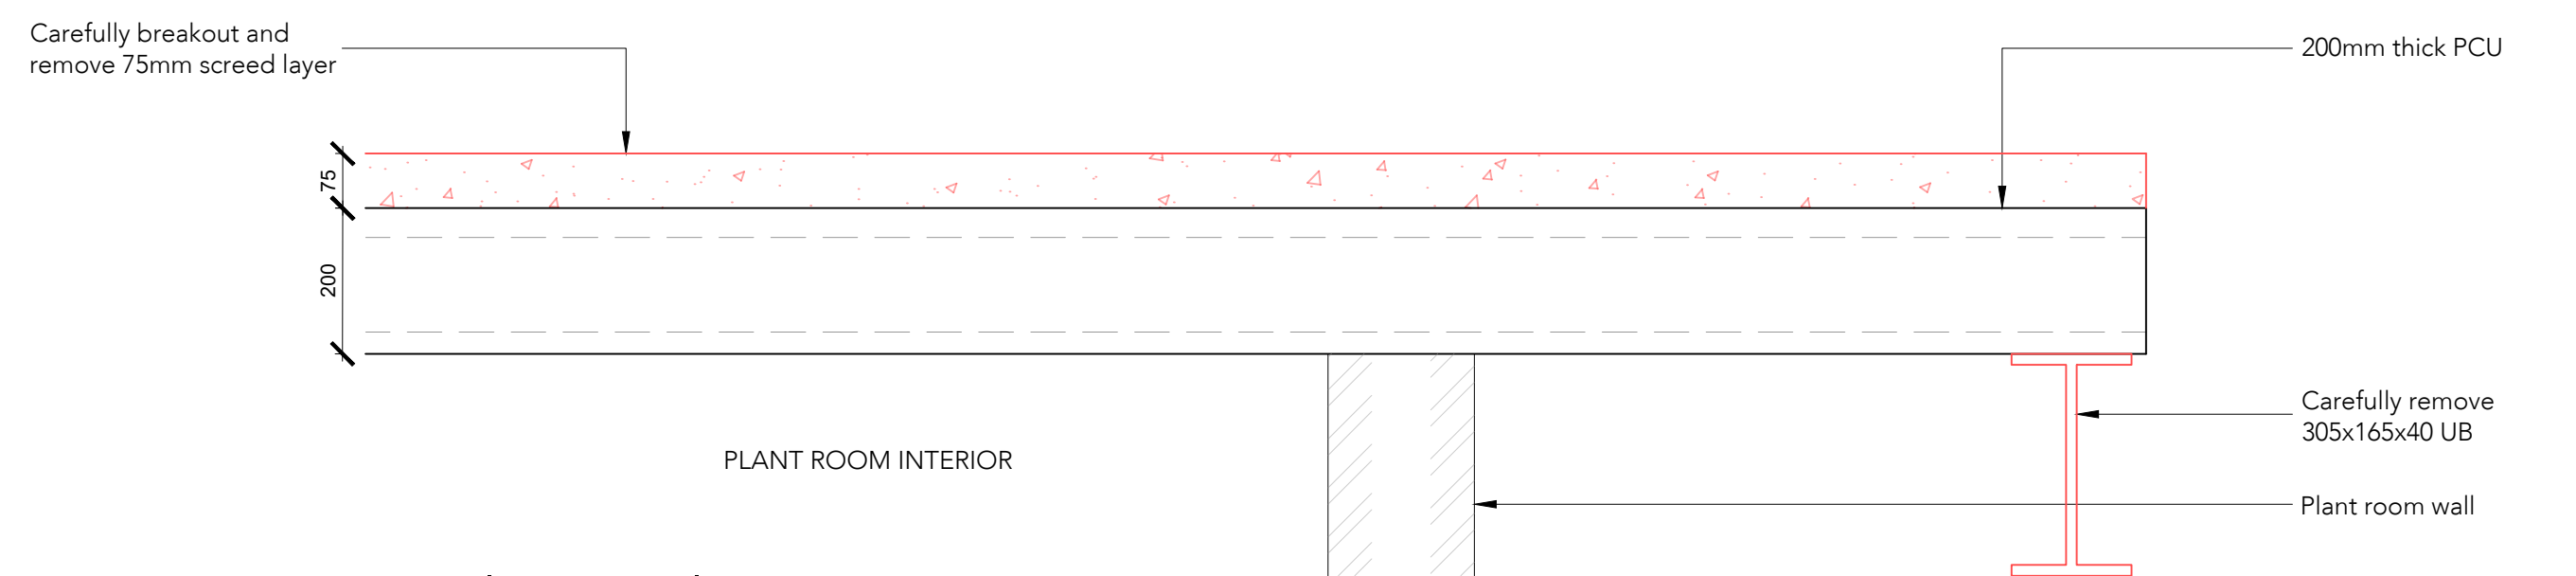


Detail 7 Demolition
Scale 1:10

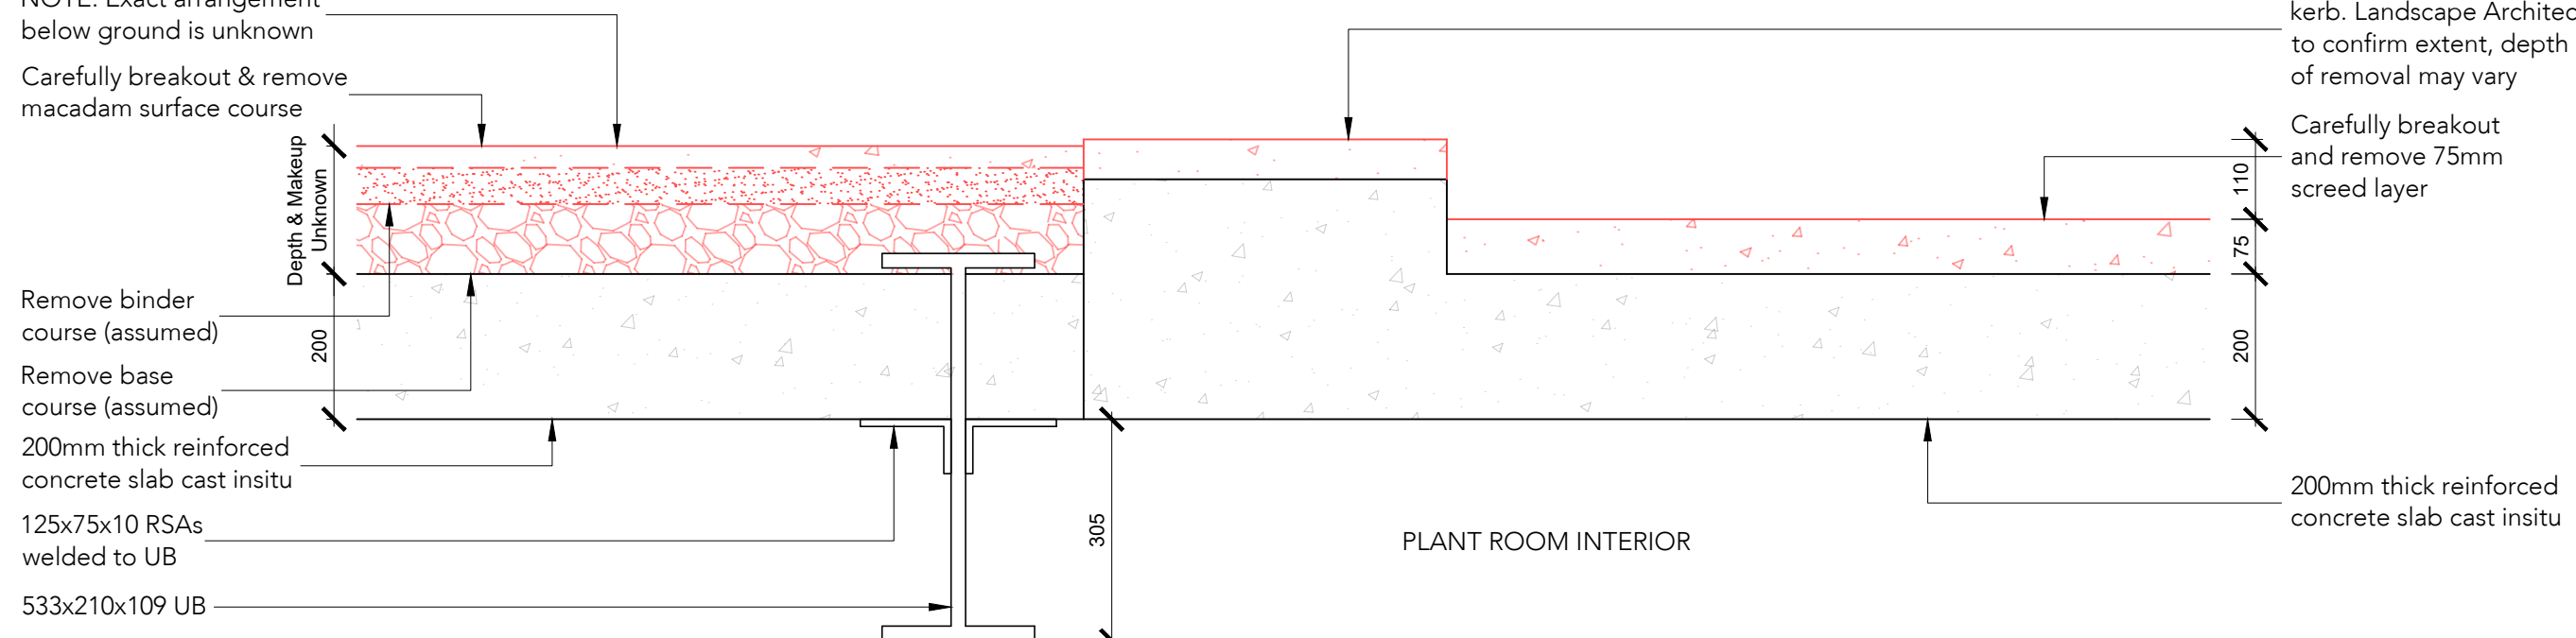


Detail 2 Demolition
Scale 1:10

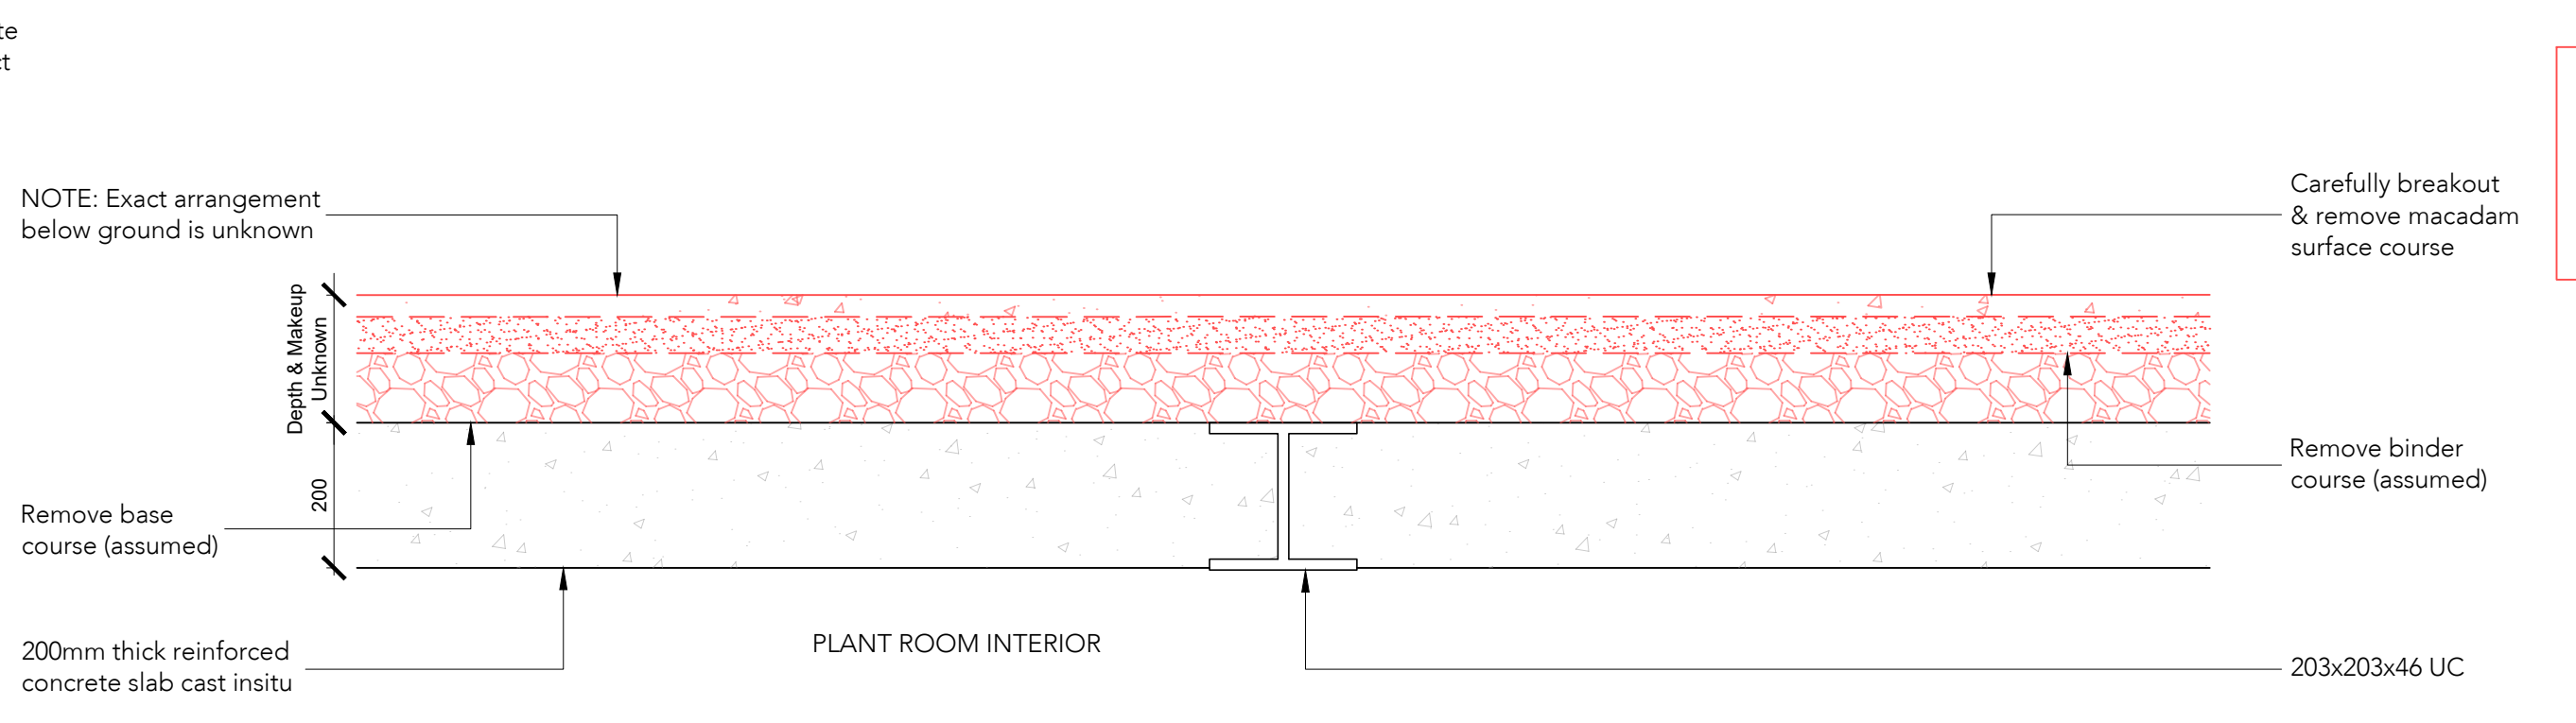

Detail 4 Demolition
Scale 1:10

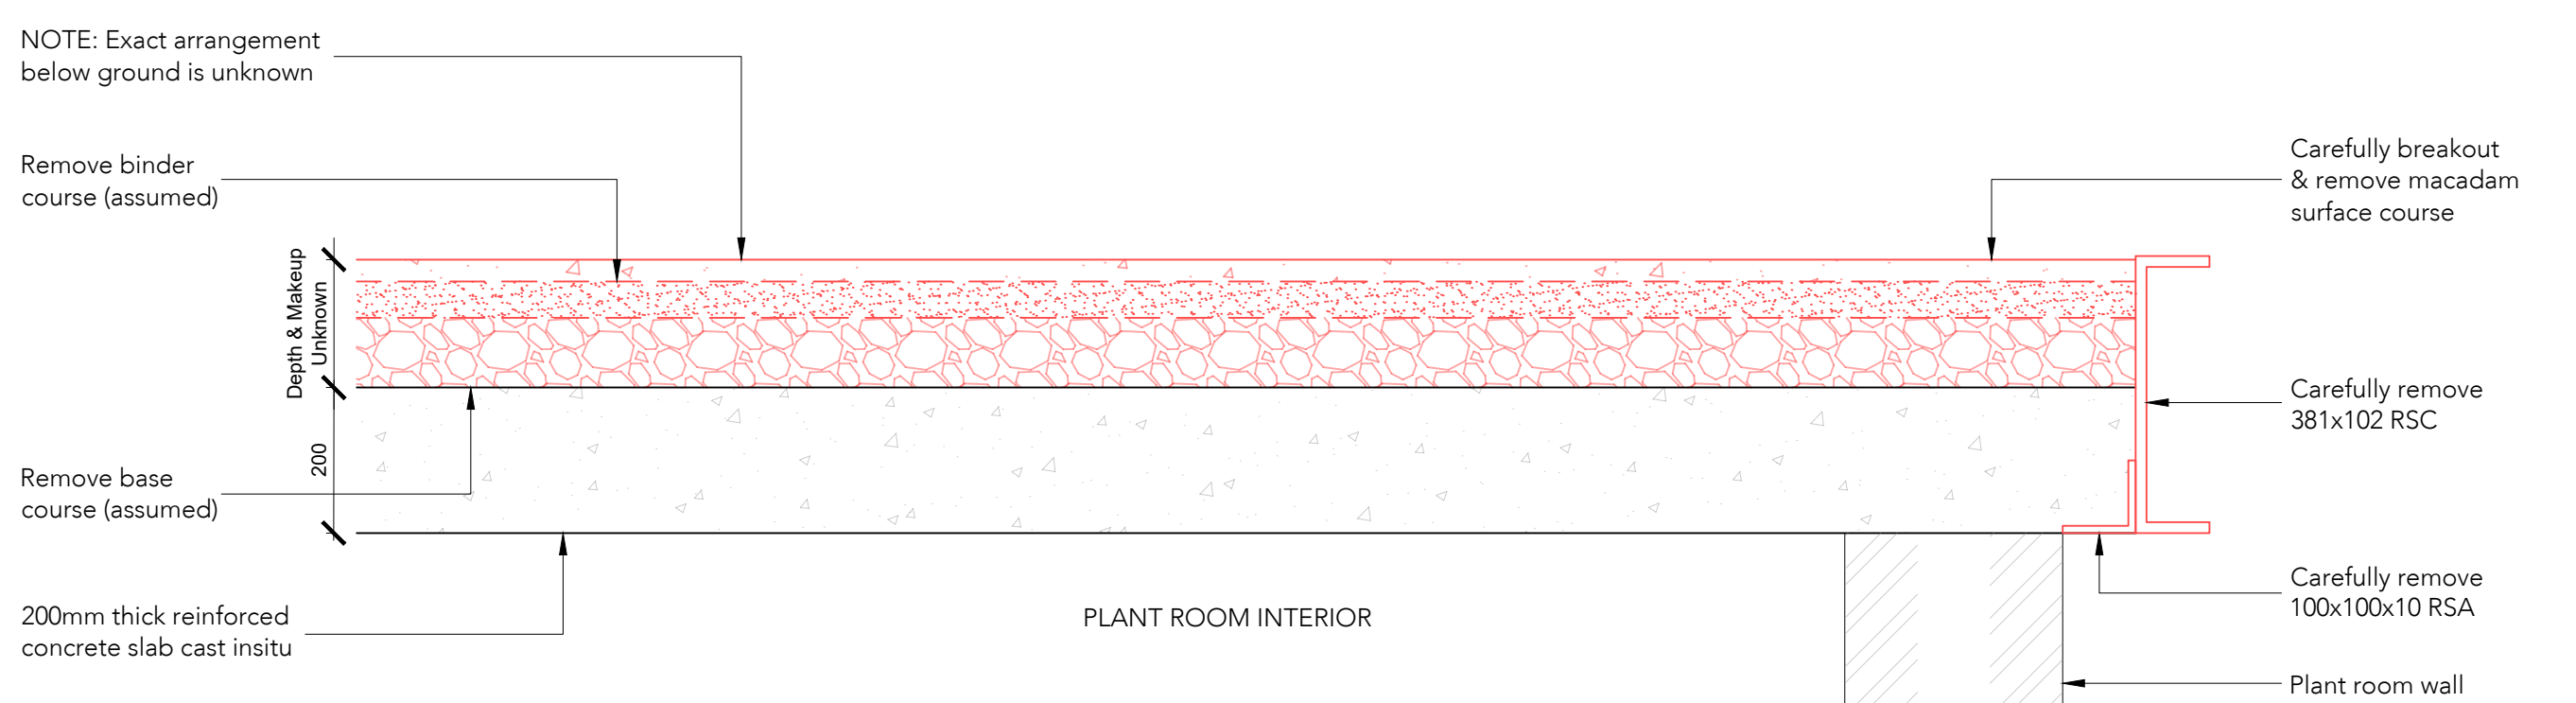

Detail 6 Demolition
Scale 1:10

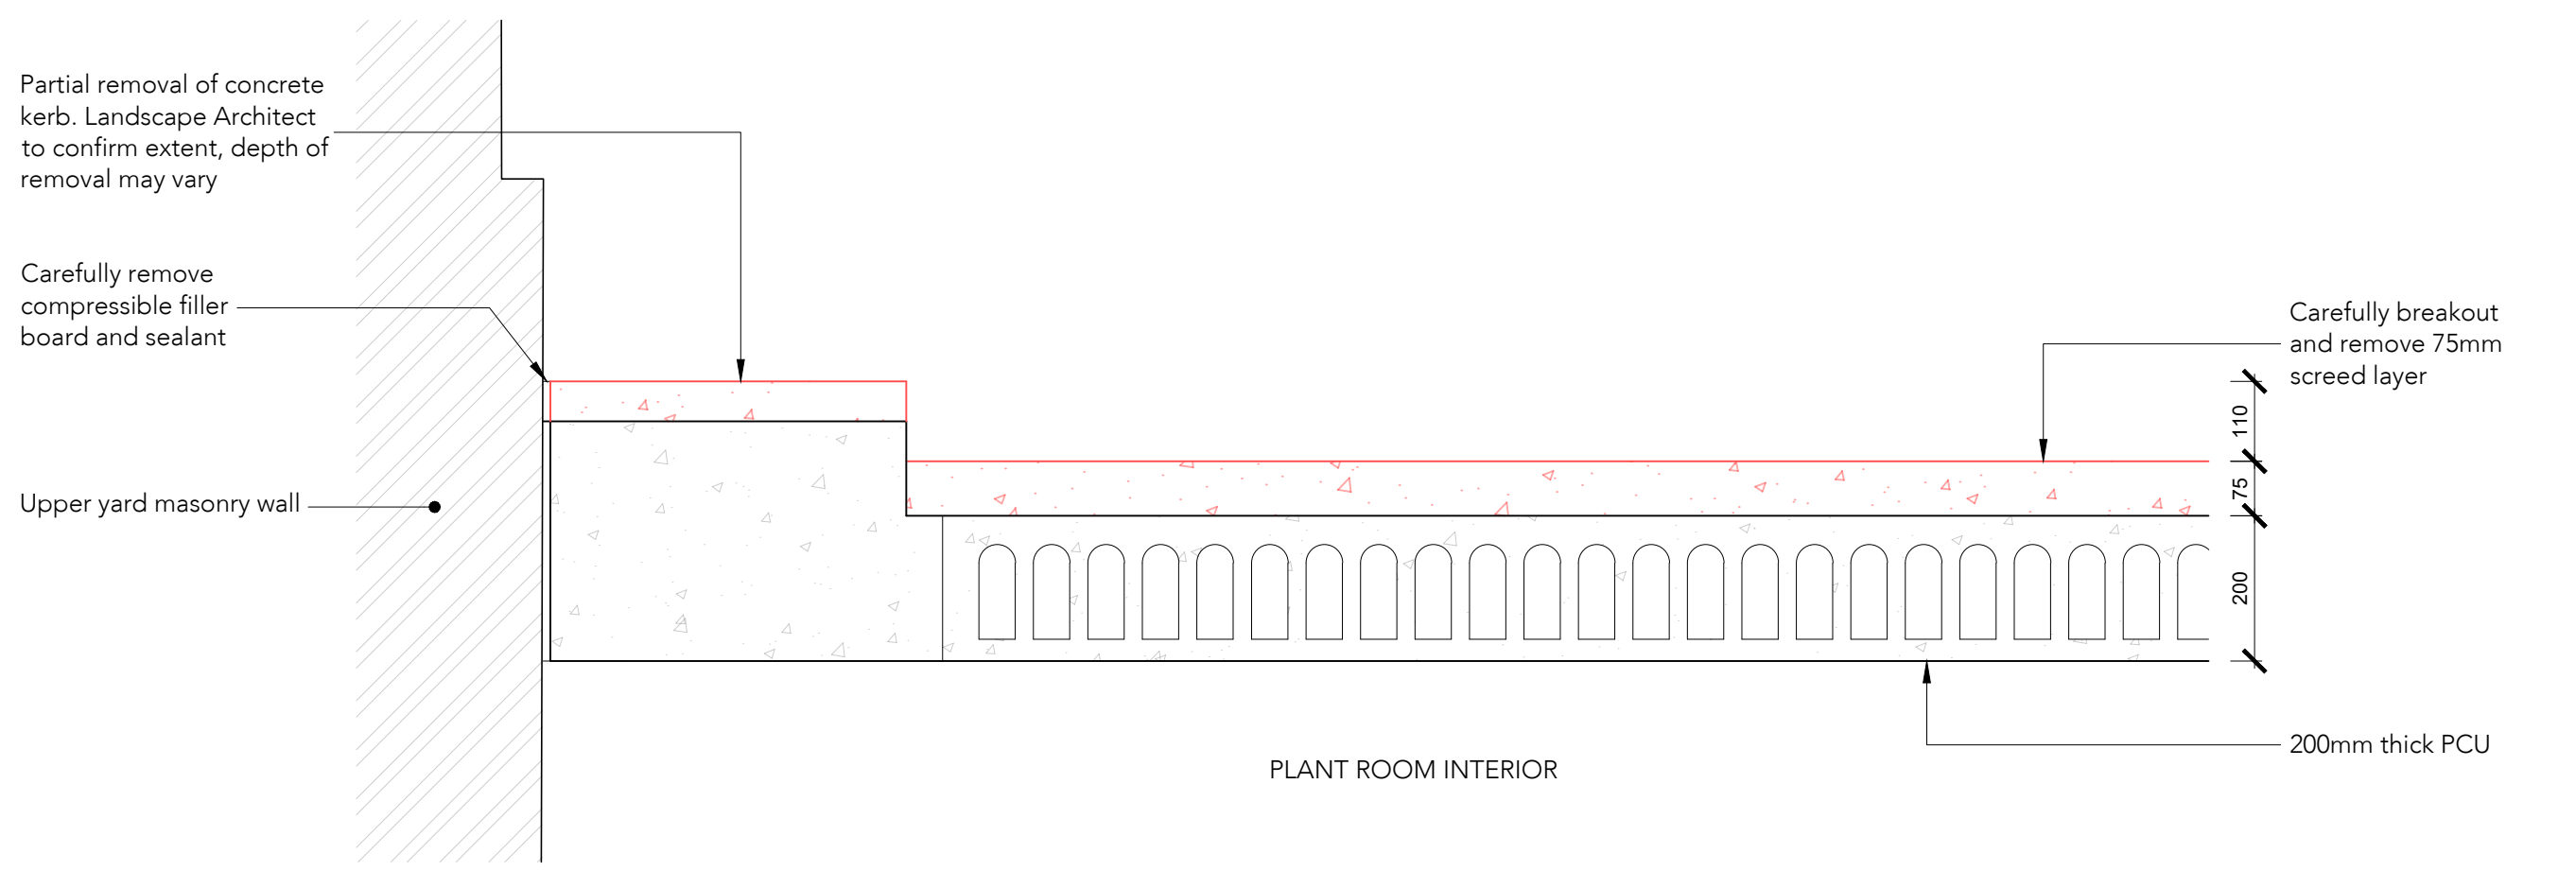

Detail 8 Demolition
Scale 1:10

General Notes

The existing general arrangement base drawings (plans, sections and elevations) are based upon 2024 data provided by others. Drawings have been further enhanced with information extracted from 1992 archival information, provided by the client. The accuracy & general arrangement of this information is unknown and subject to further review onsite and may therefore be subject to change. Dimensions and arrangements must be checked for accuracy onsite by the contractor, prior to any works commencing, ordering or manufacture / fabrication of any elements or components.

Any discrepancies / irregularities must be reported to the CA immediately.


No work shall commence until any such discrepancies have been resolved.

Limitations

The drawings are based upon existing data and no concealed and / or hidden spaces have been exposed and / or opened up for inspection, unless specifically highlighted. Therefore, the arrangement and interfacing illustrated across details are purely indicative / approximate only. The accuracy of the survey data graphically presented cannot be confirmed. These drawings are for tender purposes only.

Note: Exact structural repair / remediation / replacement works (steelwork / concrete planks / sub-base etc) are to be scheduled by the structural engineer once concealed / hidden elements are exposed and condition / arrangement fully understood.

All temporary works and propping is as per structural engineers requirements.

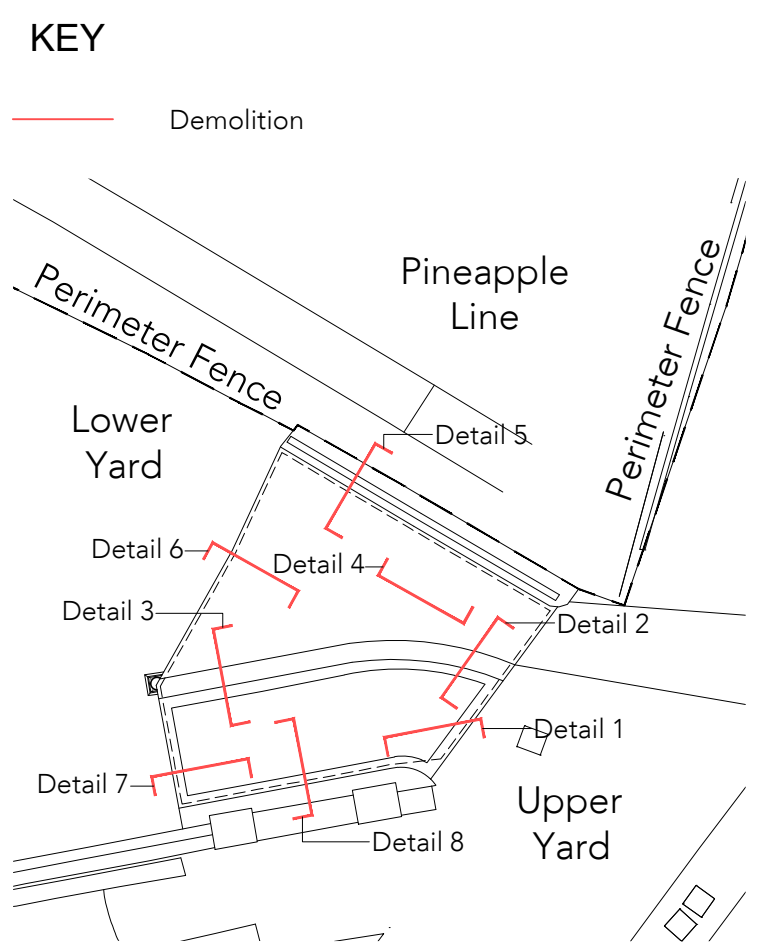

Section Details Key Plan
Scale 1:200

P1	15/04/25	PL	Issued for planning
----	----------	----	---------------------

Rev	Date/Ints	Details
01	15/04/25	PL

© The moral rights of the author are hereby asserted.
This drawing and design is the sole property of Buttress Ltd and must not be reproduced without permission.
Buttress Ltd is Registered in England and Wales. 3363273

SCIENCE+
INDUSTRY
MUSEUM

Buttress

41 Bengal St
Manchester
M4 6AA

0161 236 3303
contact@buttress.net
www.buttress.net

Clockwise, Yorkshire House
Green Street, Leeds
LS1 5SH

Project Title	PLANT ROOM
Client	SCIENCE & INDUSTRY MUSEUM
Location	MANCHESTER

Drawing Title	Plant Room Demolition Section Details
---------------	--

Date	03/01/25	Scale	1:10 & 1:200
Checked	AS	Orig Paper Size	A1

Status PLANNING			
------------------------	--	--	--

Project:	Origin:	Zone:	Level:	Type:	Disc:	Number:	Rev:
9488	BUT-PR	XX	DR	A	-(03)004	P1	