

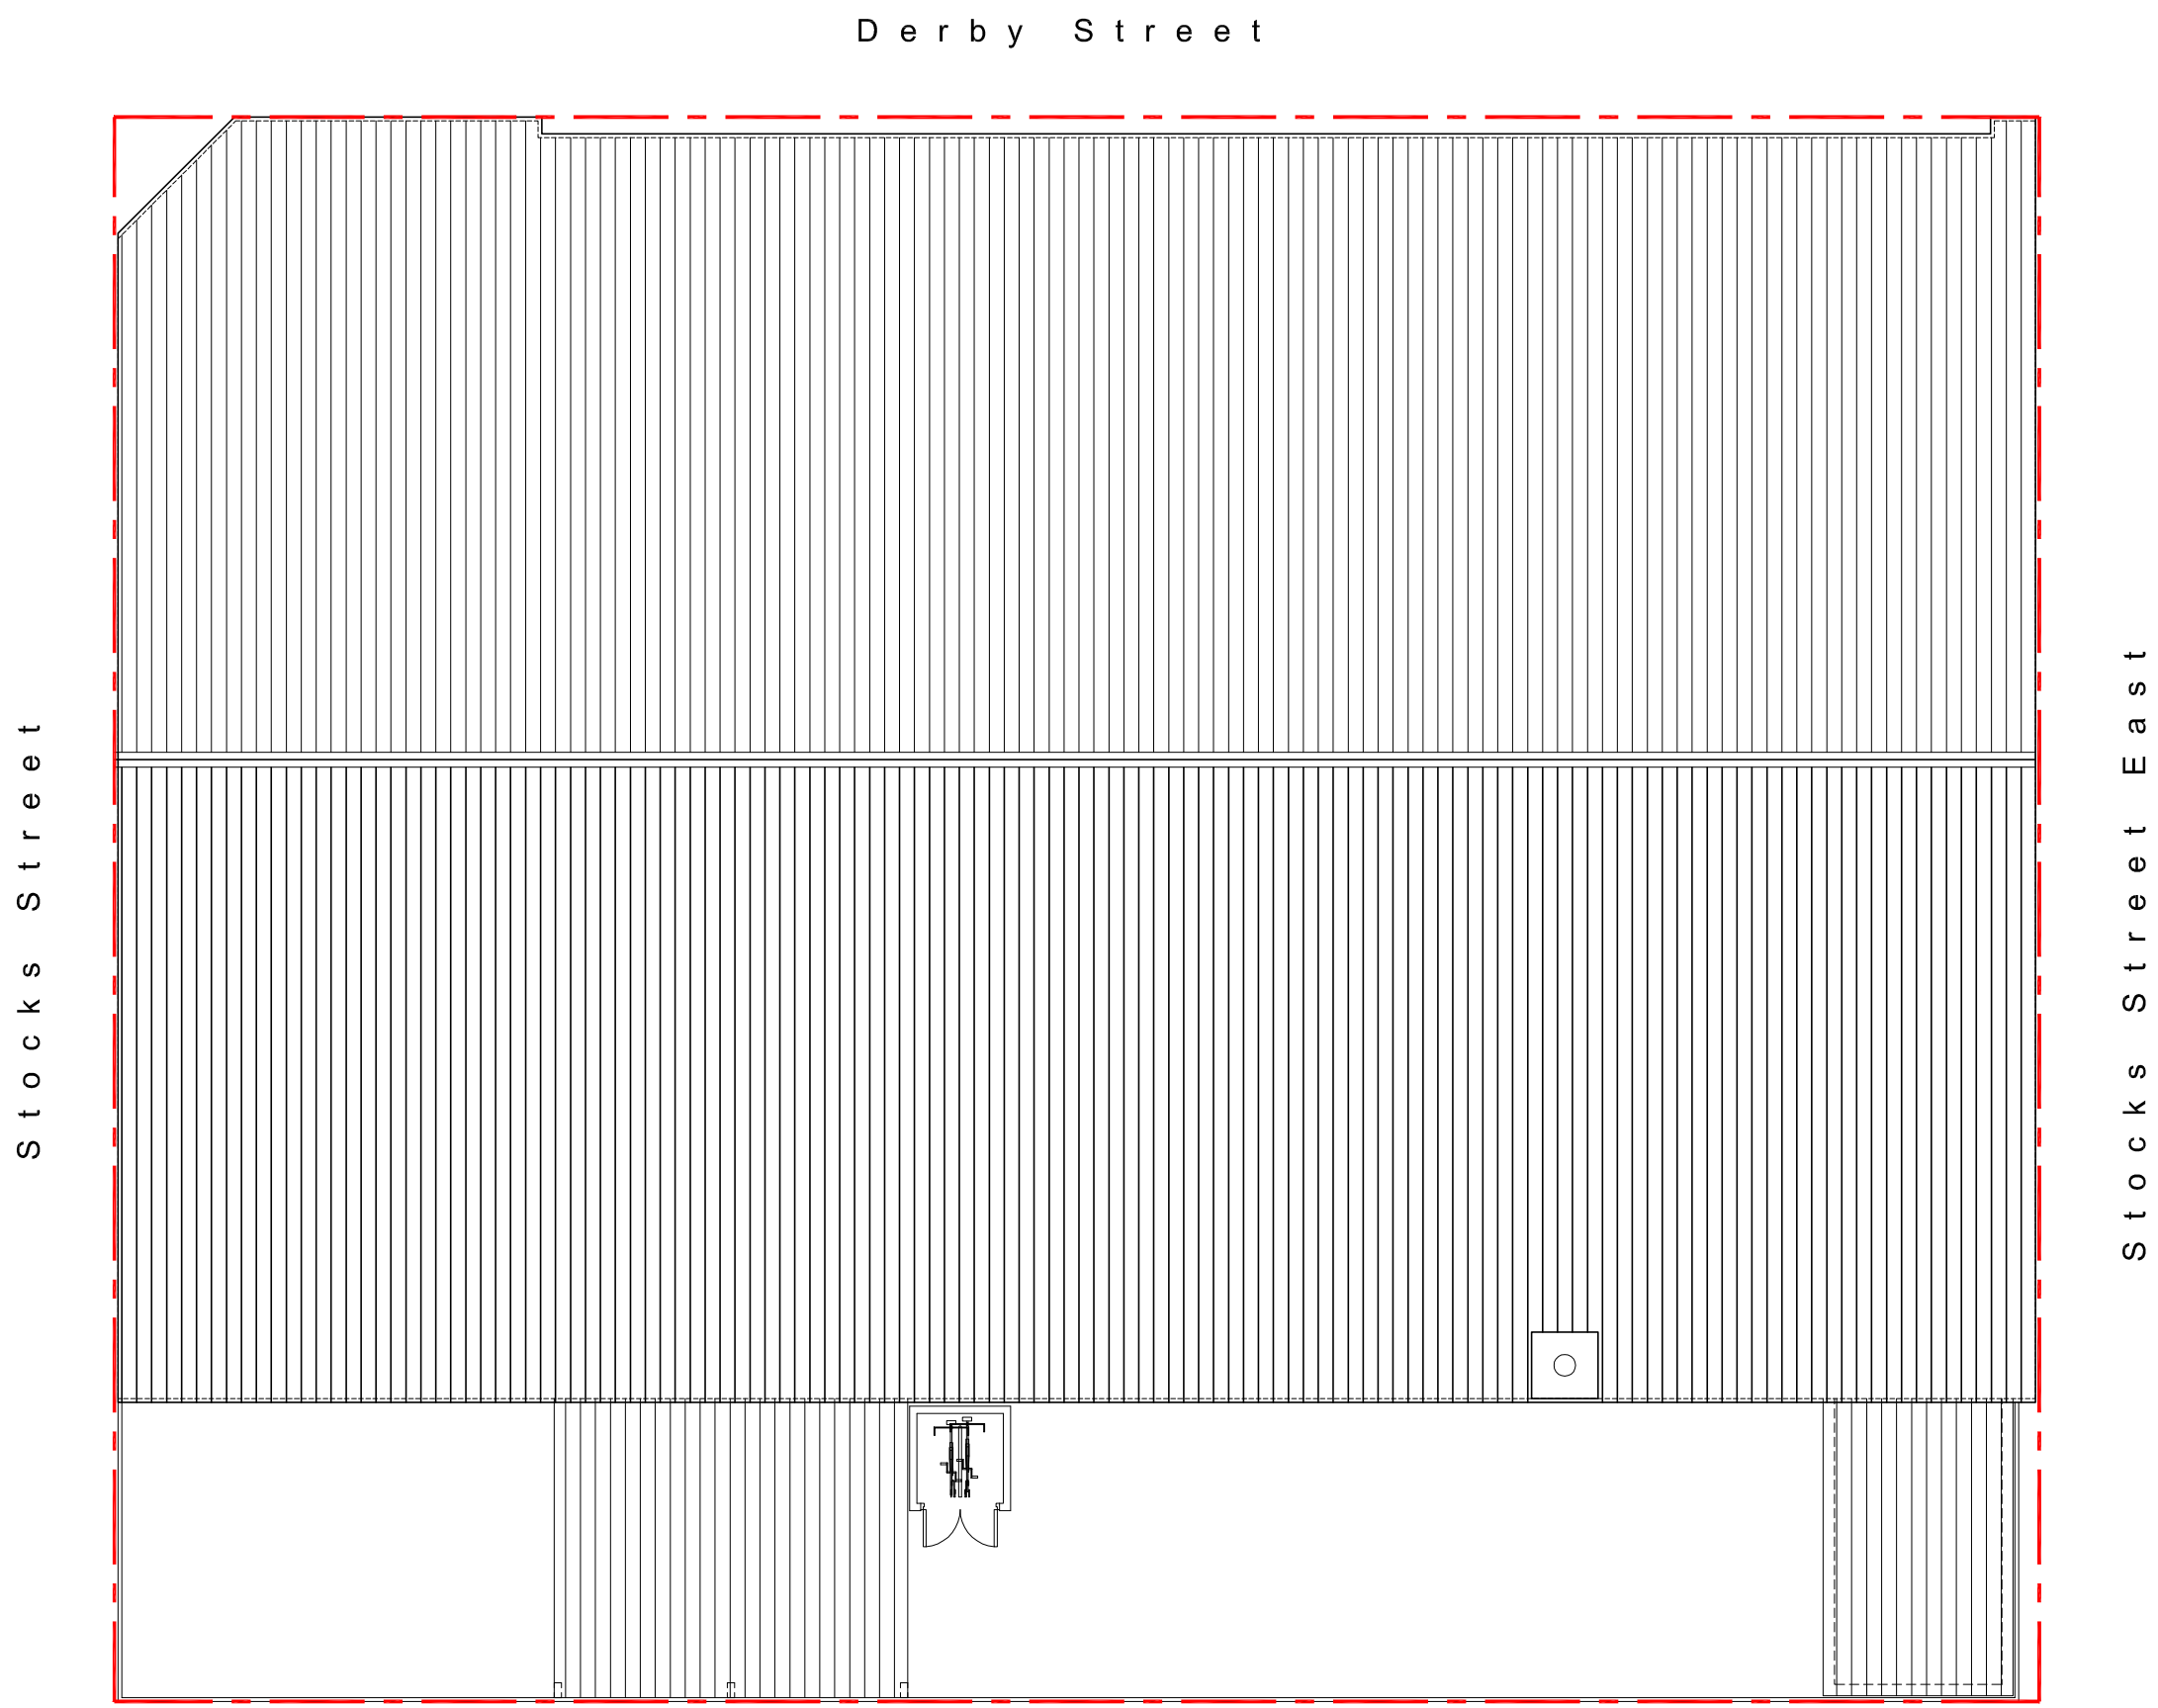


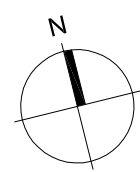

Proposed Roof Plan 1:100

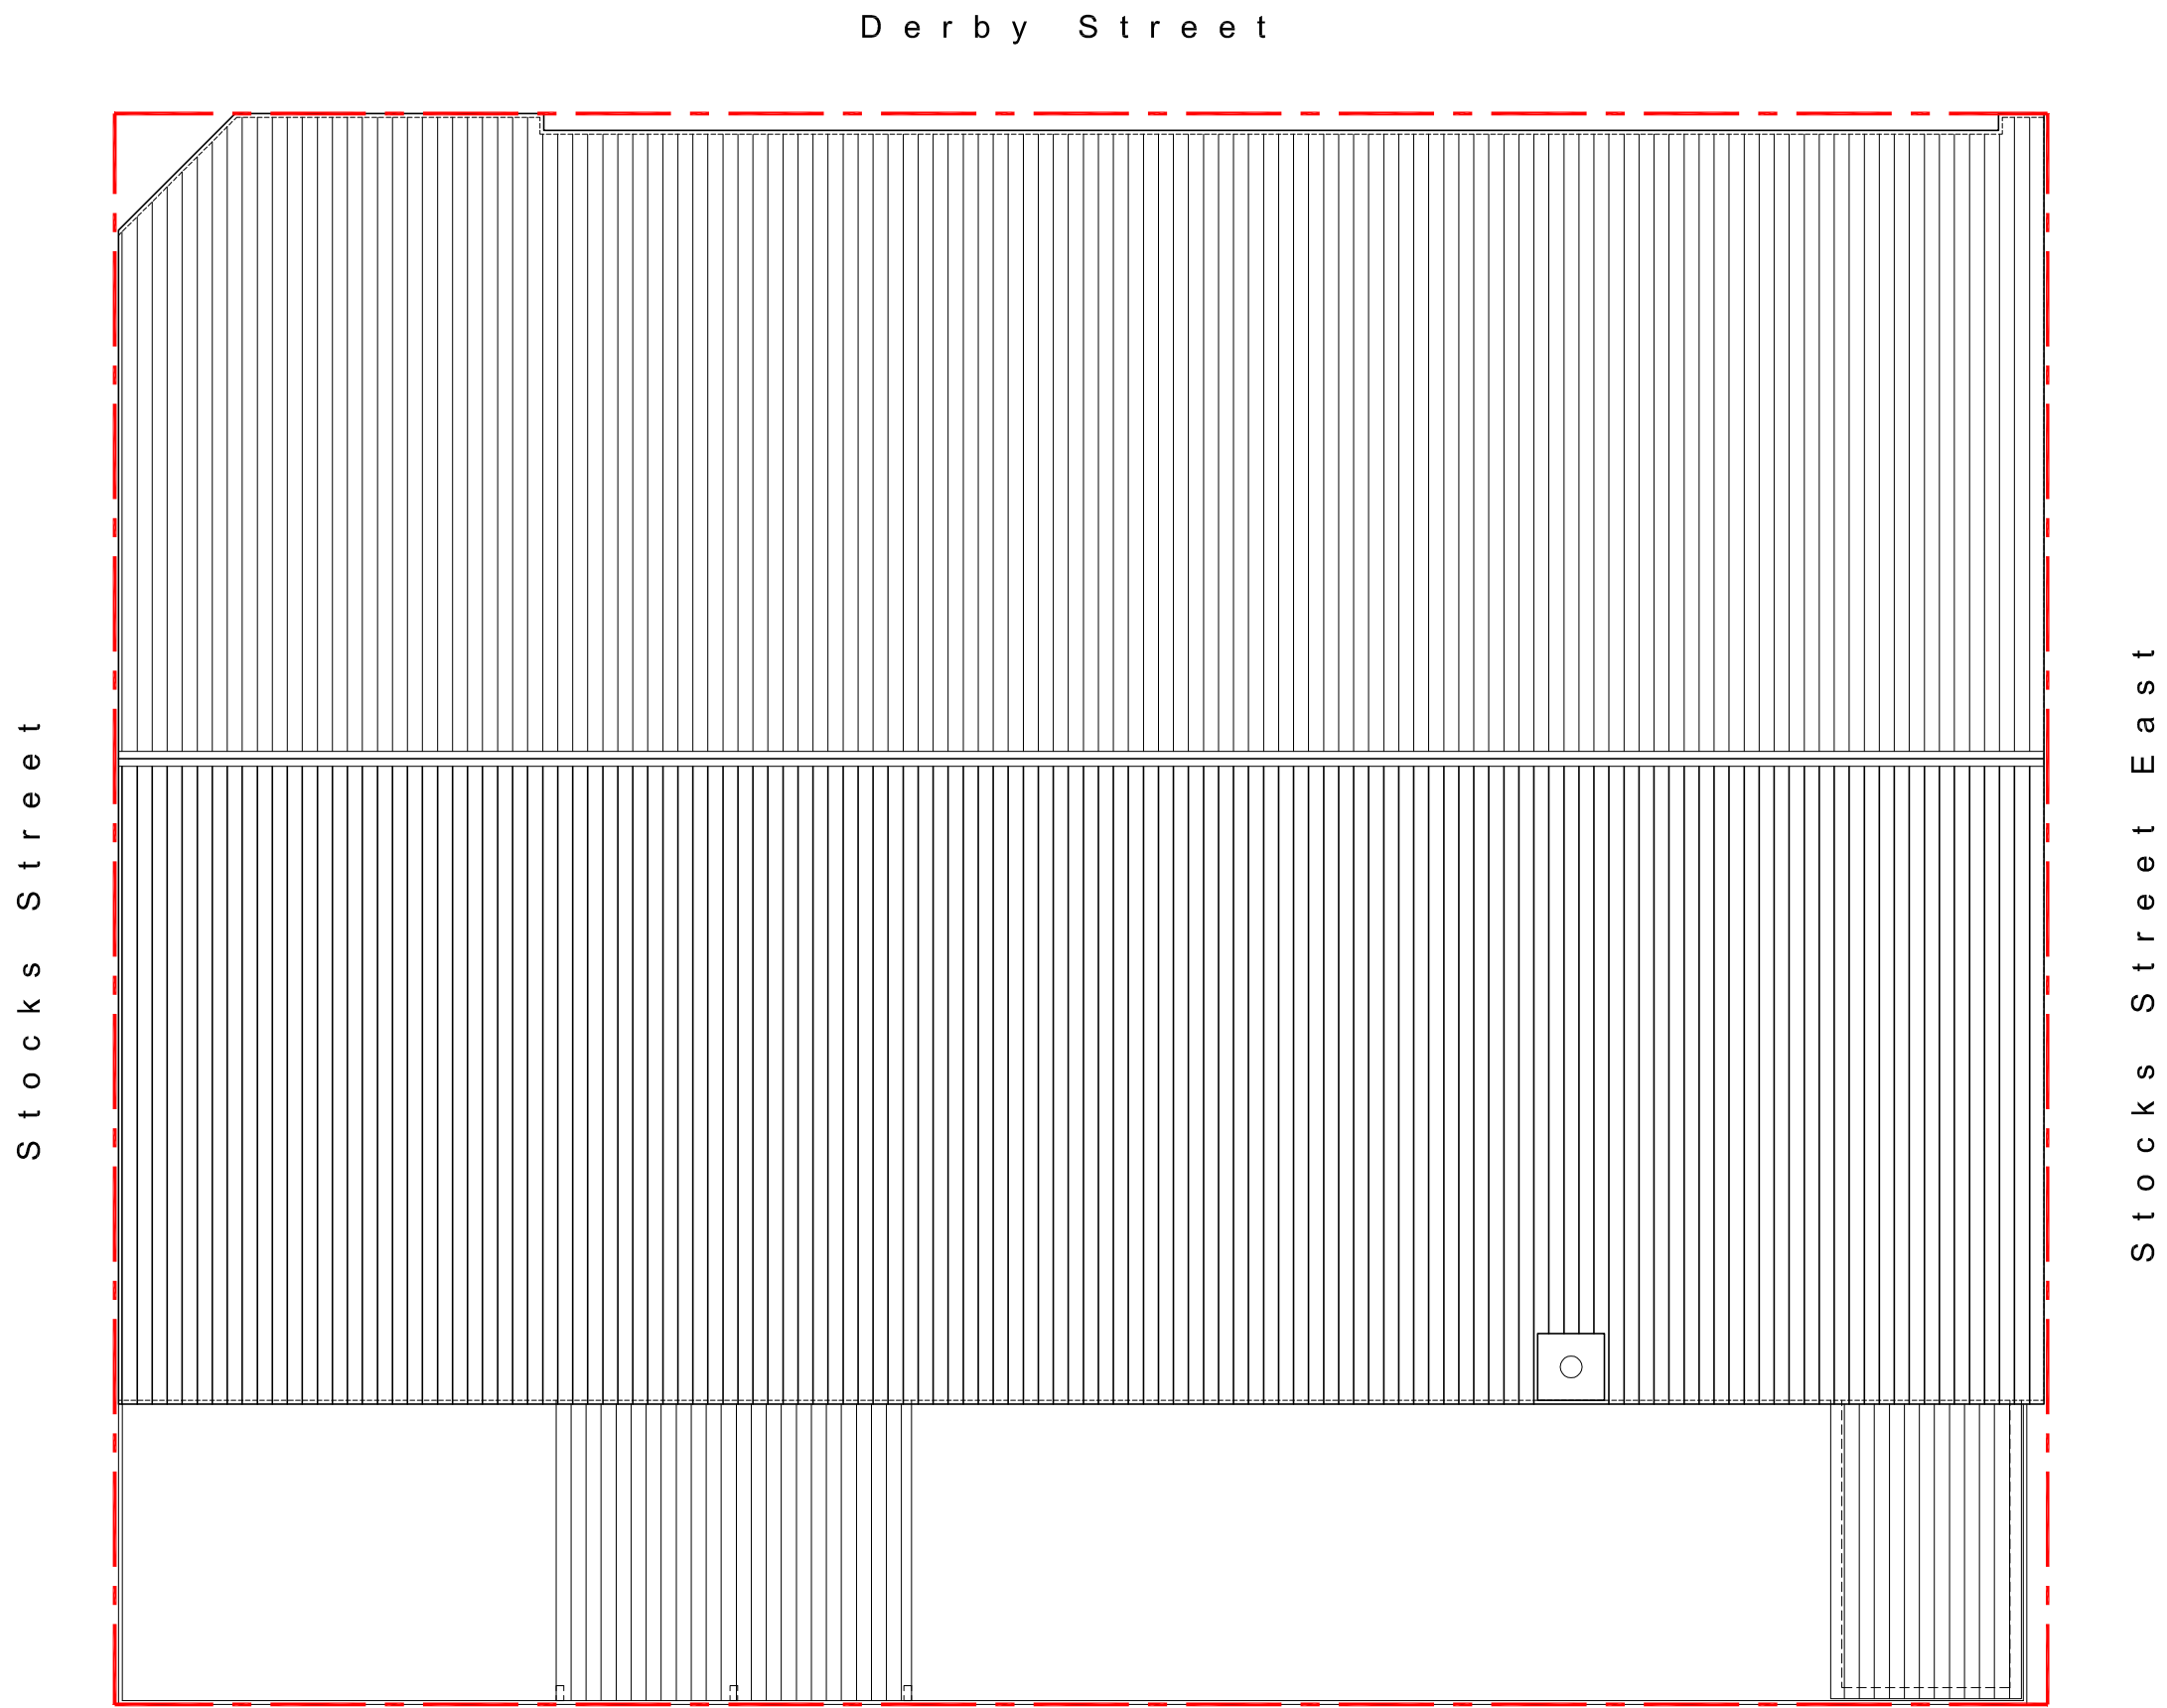

Existing Roof Plan 1:100

Scale Bar 1:100

