



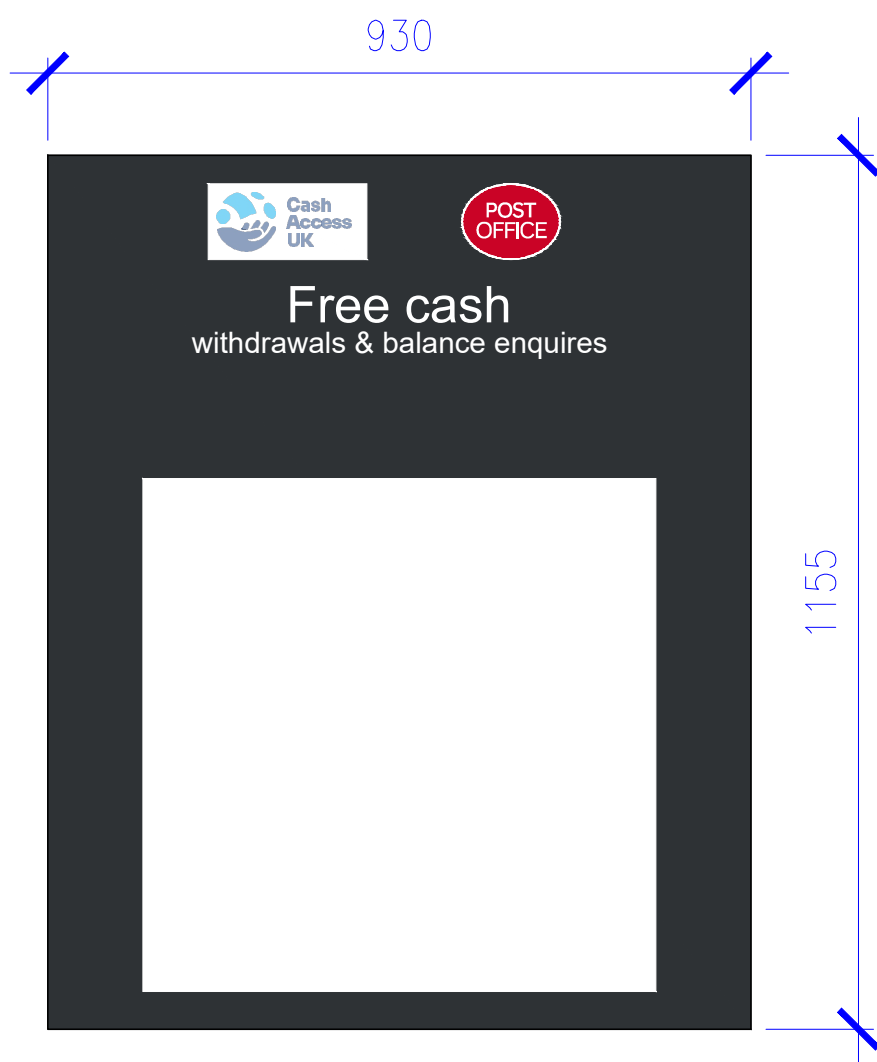

ATM SURROUND, 1:20@A3
Advert Panel Specifications TBC

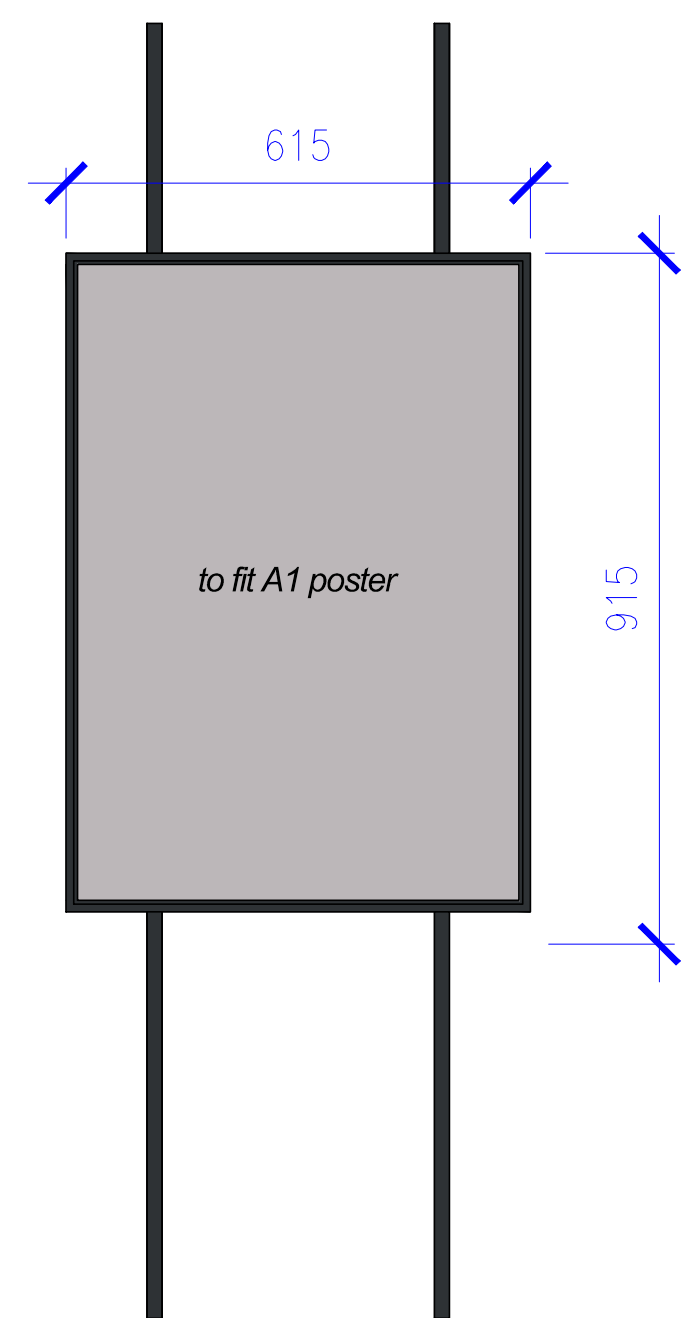


BANKING HUB OPENING HOURS, SCALE 1:20 @ A3

Key Elements (in order of priority):

- Metal frame to match RAL 7021
- Changeable graphics
- Tension cables

Size:


- W-622mm, H-914mm

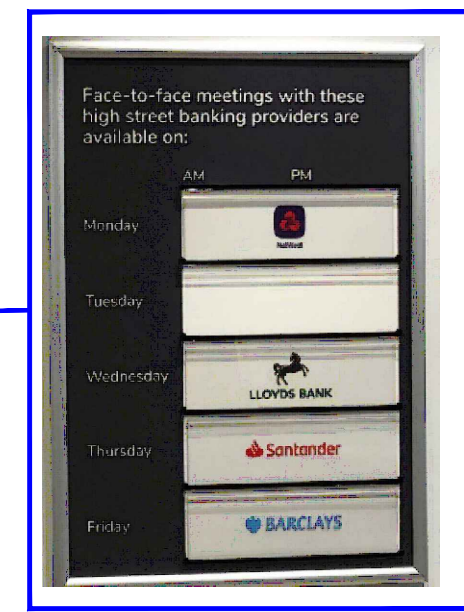

SLAT USAGE EXAMPLE IMAGE

How the Slats will be applied to the A1 Poster located on the Directory of Services sign

Where poster is applied on the Directory of Services sign

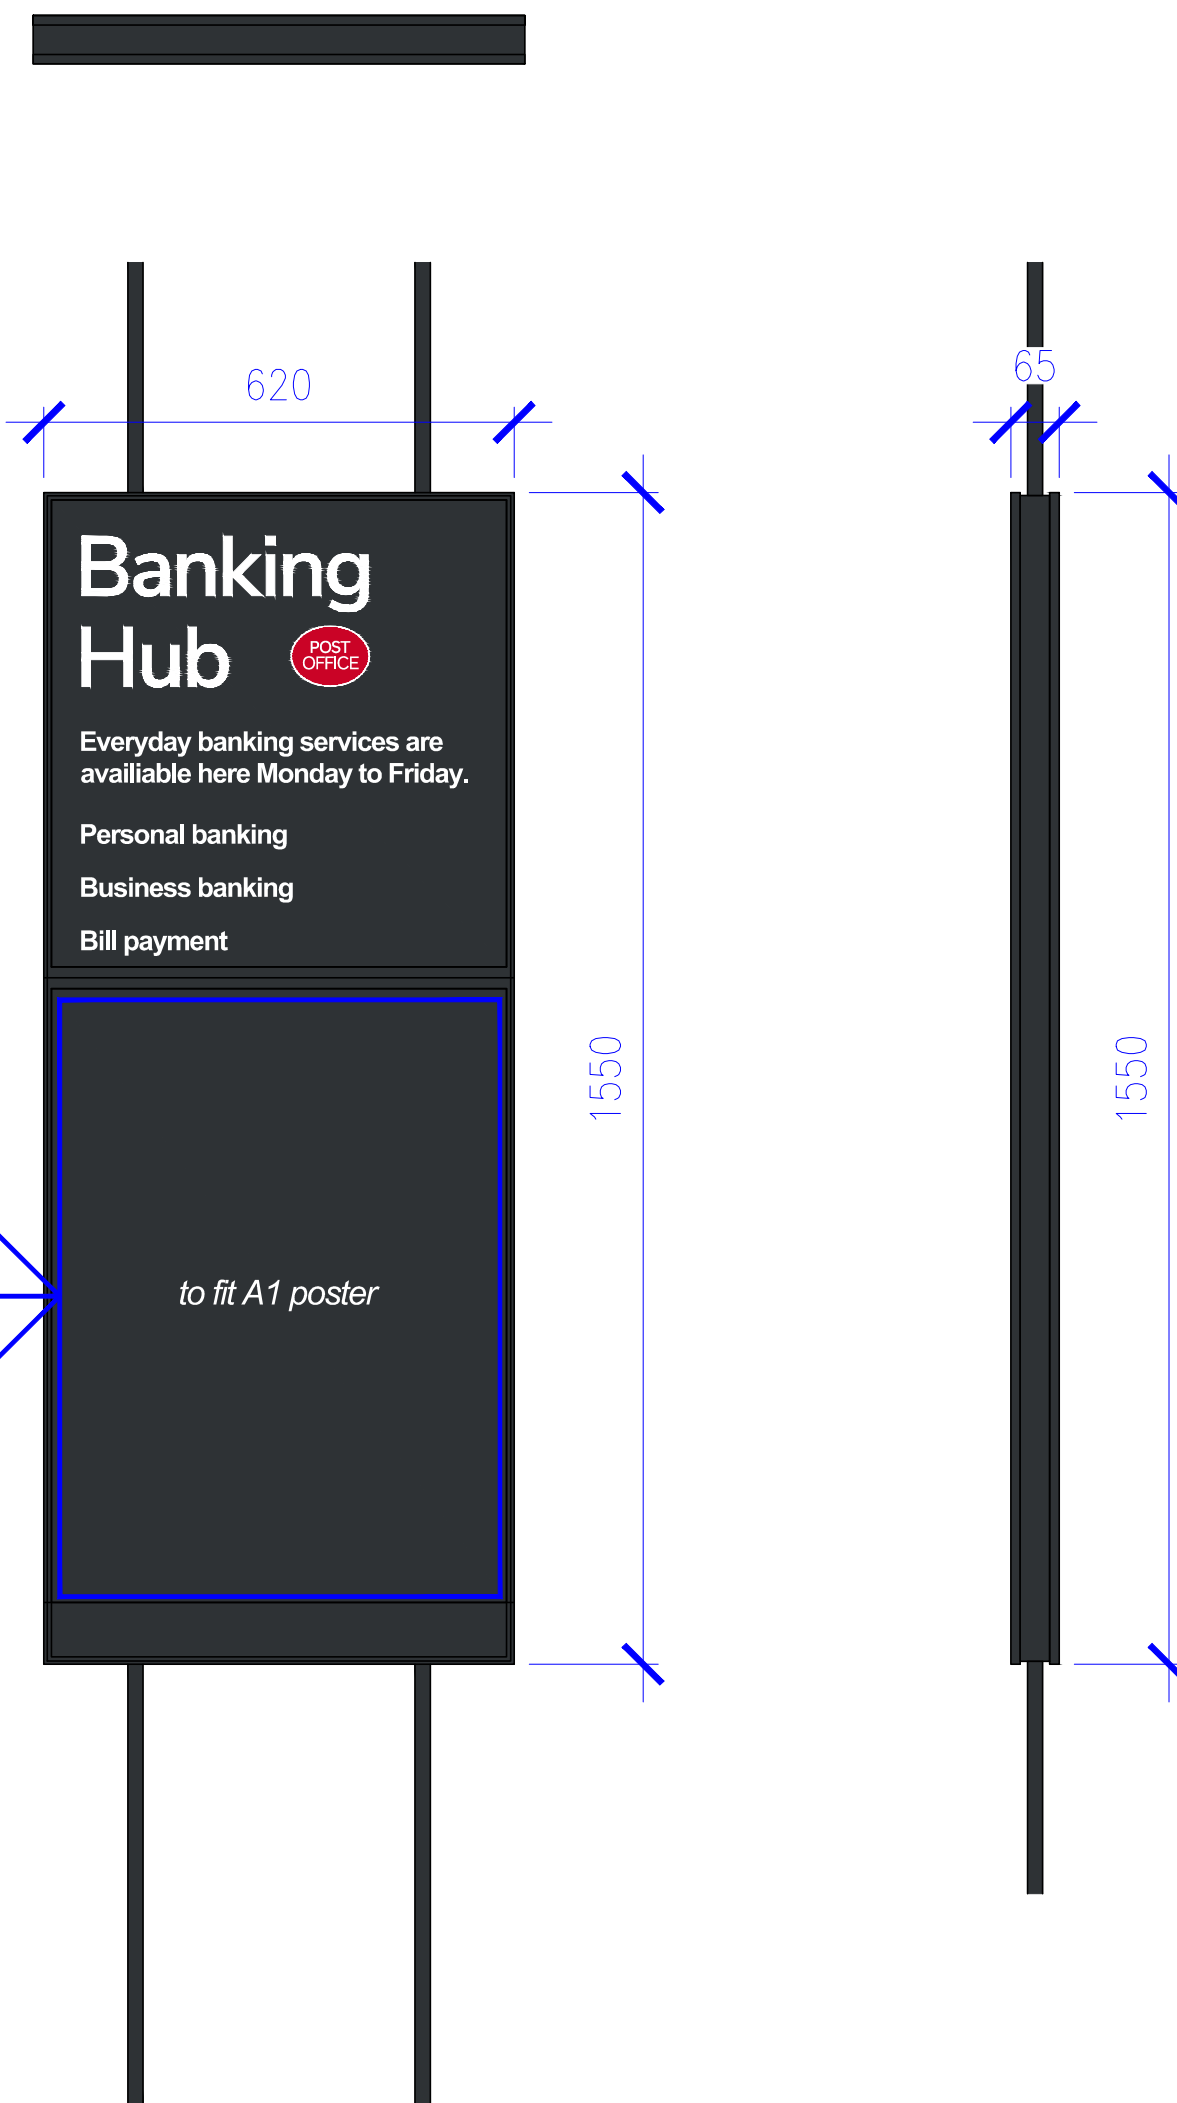

DIRECTORY OF SERVICES (SUSPENDED),
SCALE 1:20 @ A3

Material:


- Metal frame to match RAL 7021
- Changeable graphics
- Tension rods

Size:

- H-1550mm W-622mm

Base Colour: Pantone 419/RAL 7021

Text Colour: White

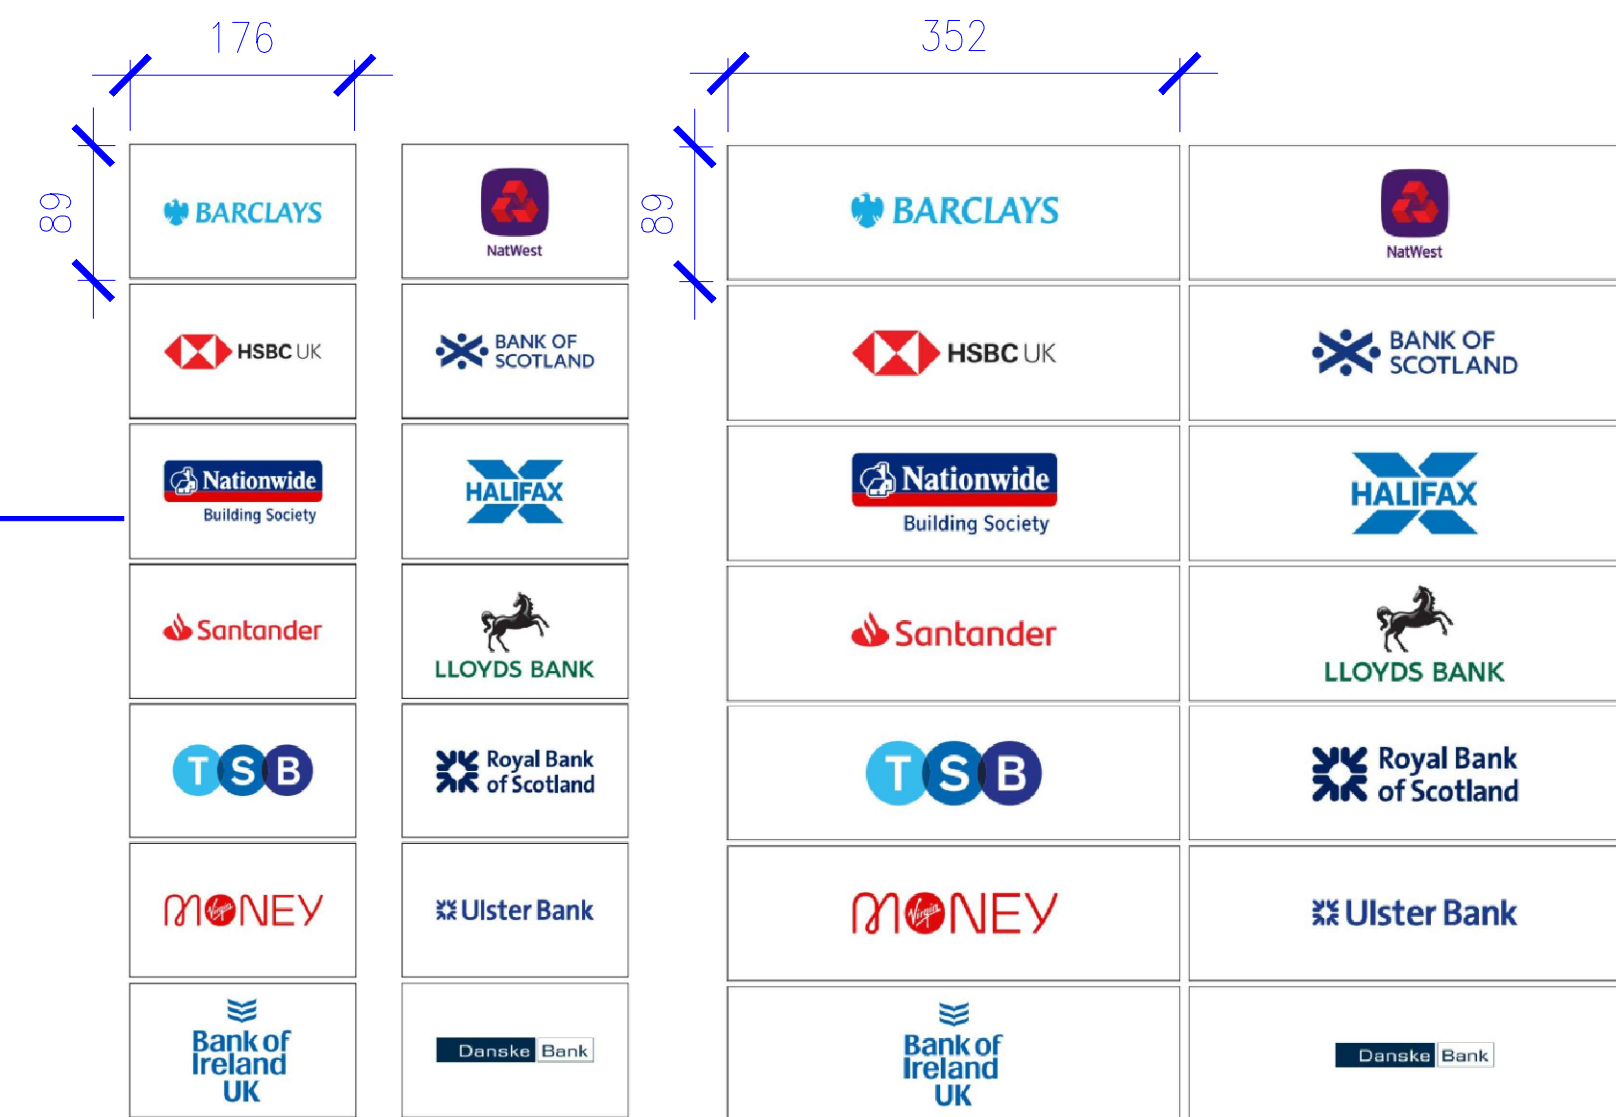

BANK AVAILABILITY SLATS, SCALE 1:10 @ A3

Slat sizes:

- Large slats - 352x89
- Small slats -176x89

- Notes:
- Do not scale off this drawing
 - Drawing to be read in conjunction with all relevant other drawings and related specification documents
 - Contractor to check all dimensions / levels on site before construction and advise any discrepancies to L&H Architects
 - Dimensions are in millimetres unless otherwise stated
 - © This drawing is the copyright of Lewis & Hickey Ltd

CONSTRUCTION (DESIGN MANAGEMENT) REGULATIONS 2015

- This drawing is to be read in conjunction with L&H Architect's corresponding Design Risk Assessments
- All works to be carried out in accordance with the Construction Phase plan prepared by the Principle Contractor

Colour Palette			
Red		Dark Gray	
Pantone: 186C		Pantone: 419C	
CMYK: 0,100,80,5		CMYK: 76,65,66,90	
RAL: TBC		RAL: 7021	
White		White C	
Pantone: 0,0,0,0		CMYK: 9016 Traffic White (satin)	
CMYK: 0,0,0,0			
RAL: 9016 Traffic White (satin)			

REFER TO BH MANUAL GUIDE FOR FULL SPECIFICATION DETAILS

rev	date	description	drawn	checked
P01	30/04/25	Initial Issue	KL	--



Edinburgh | Guildford | London | Manchester | Nottingham

client



in association with



project title

Proposed Banking Hub @ Harpurhey

address

Unit 5, Harpurhey Shopping Centre
Rochdale Road, Harpurhey
M(4DH

description

Signage Details 2
Detail Sheet

size	scale	date	drawn by	checked by
A1:L	1:10	30/04/25	KL	--

status

S4 - Suitable for 04 Technical Design Approval

job no.	L&H job no.	revision
HUB194-LHA-XX-XX-DR-A-24002	Exxxx	P01

Lewis & Hickey Ltd | Registered in England & Wales | 20072087 | 18 Farnham Road | Guildford | GU1 4XA

