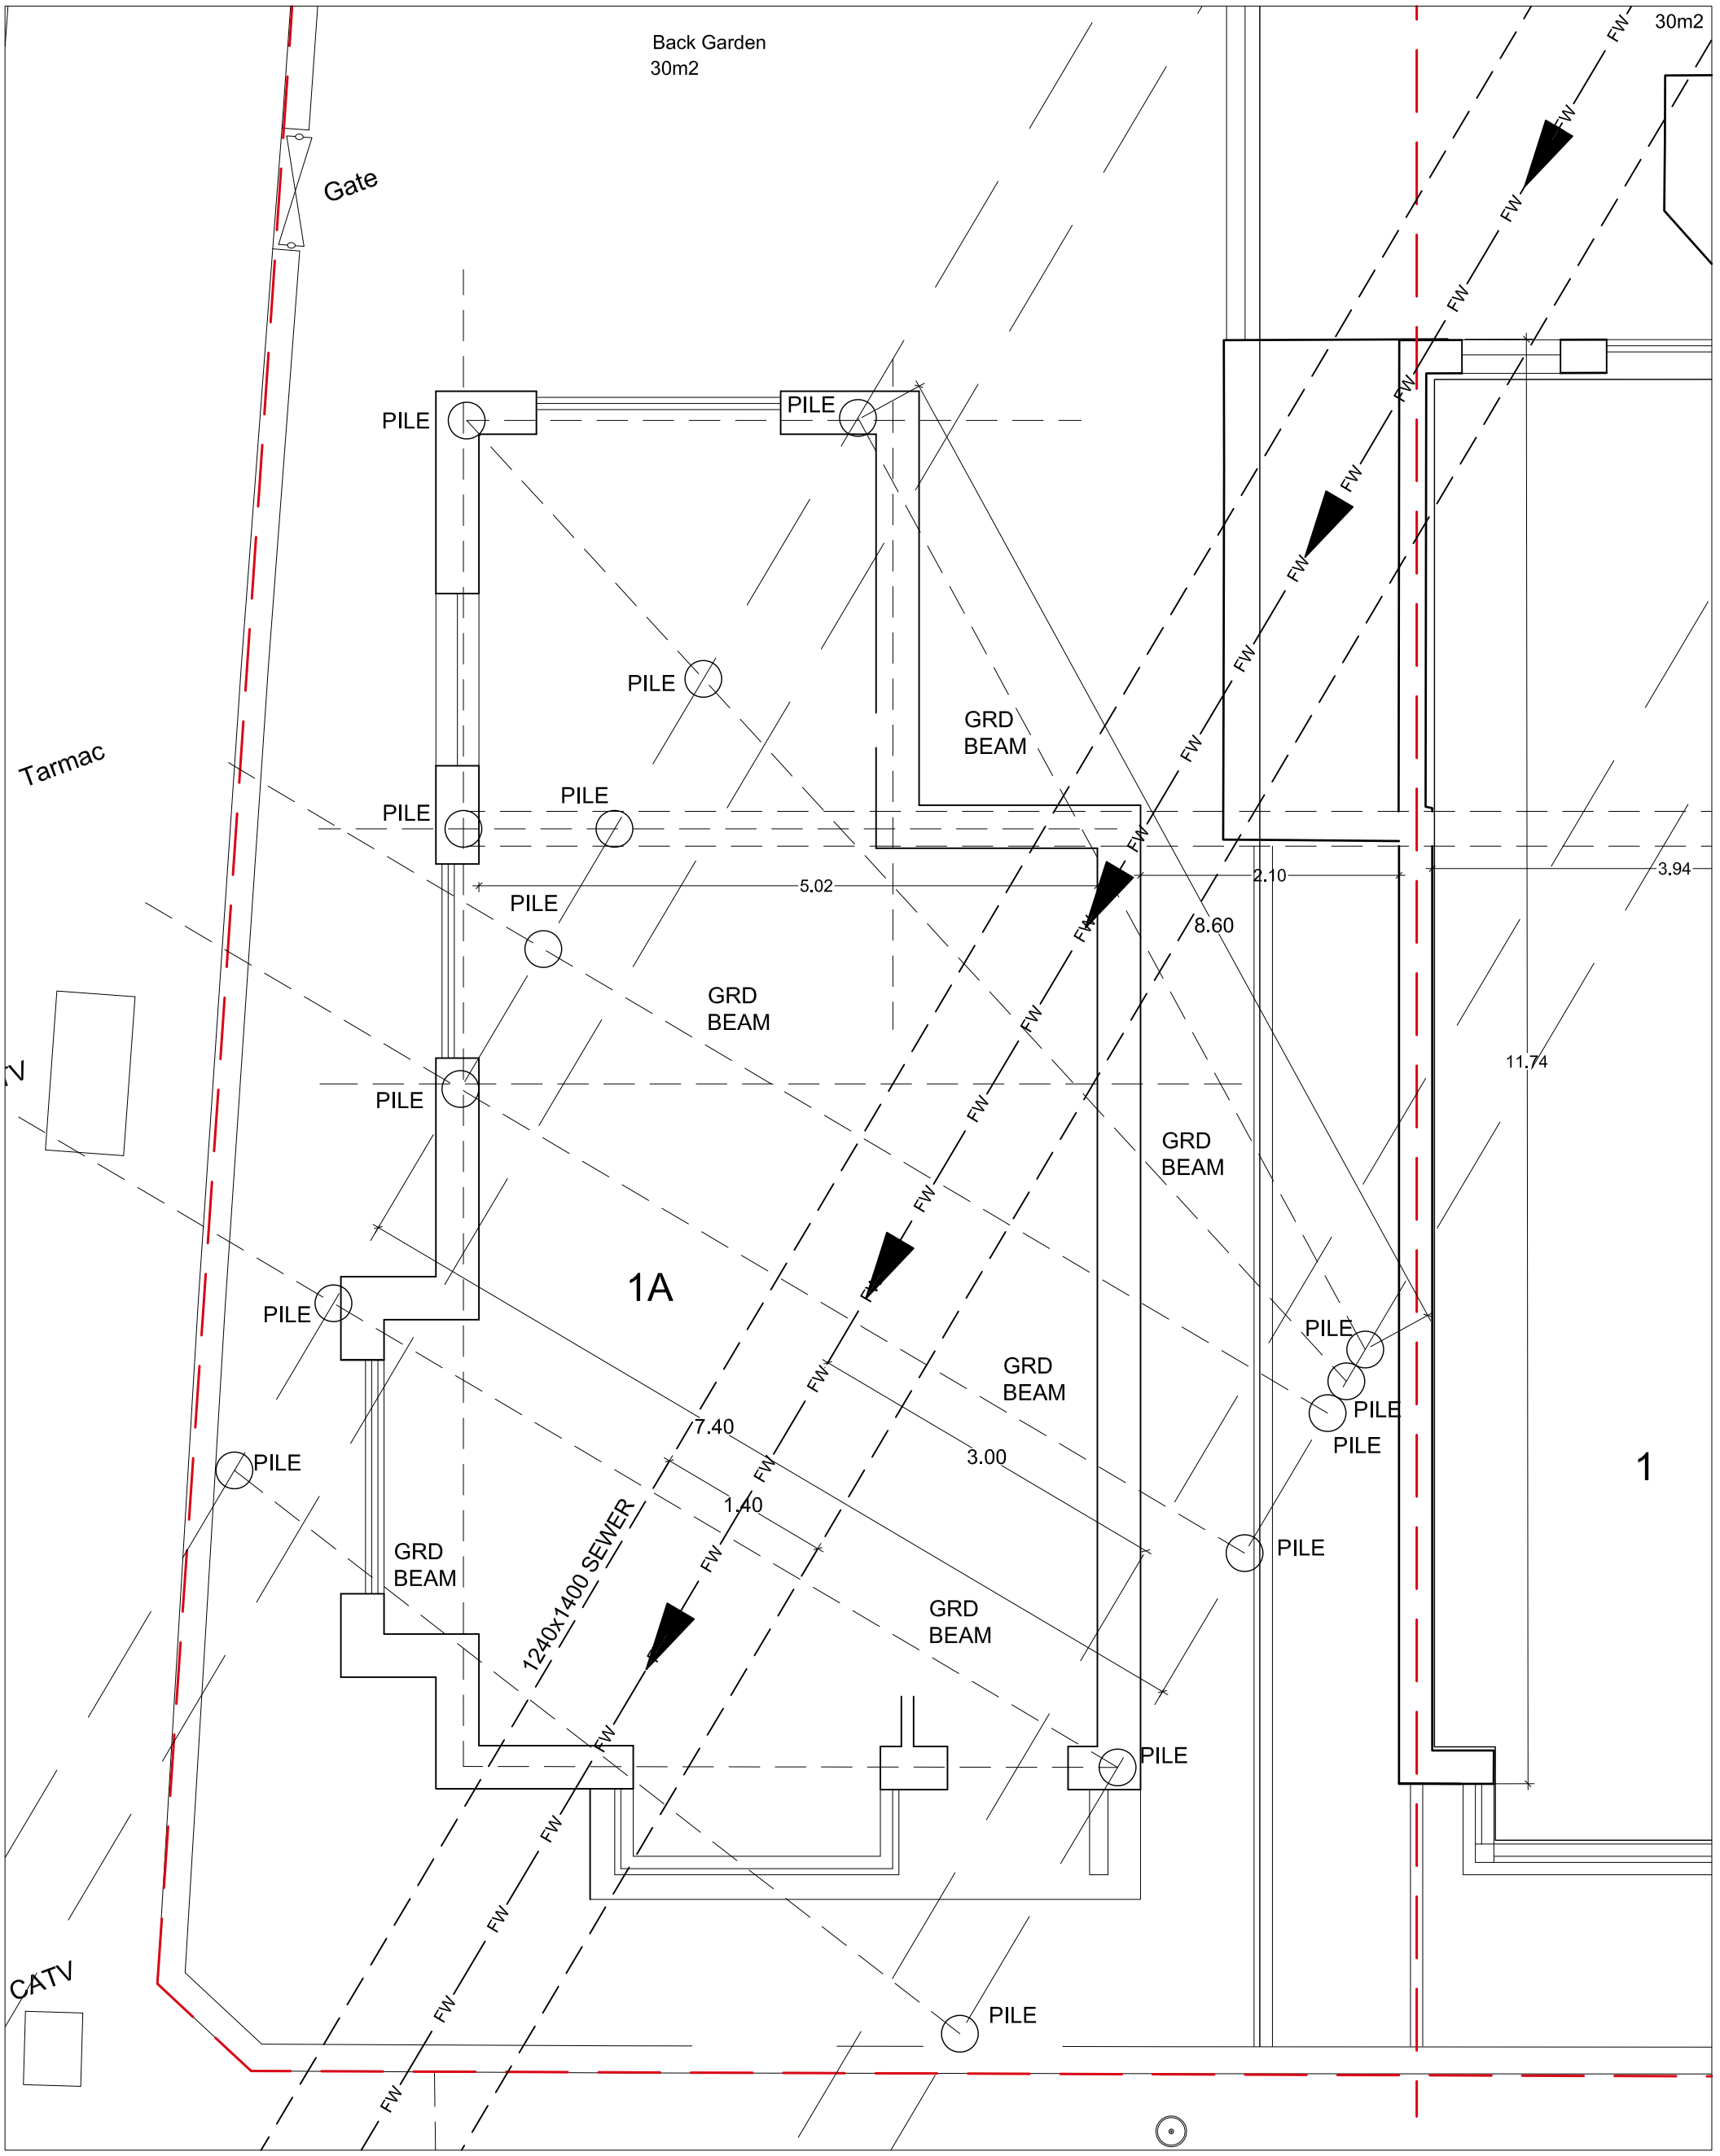

PROJECT: 1a Copgrove rd, Chorlton.			CLIENT: Chris Barton	PHASE: Planning - PL	DATE: 21/04/25	REV	DATE / REV
PROJECT NO: 148 -	SITE: 1Cop -	PHASE: PL -	DWG NO: STR1 REV	SCALE: 1:50	SHEET: A3		

DRAWING TITLE

Base platform structure to bridge UU drain

sj simon james arq ltd/**architects**