
ASK Respite & Care Hub

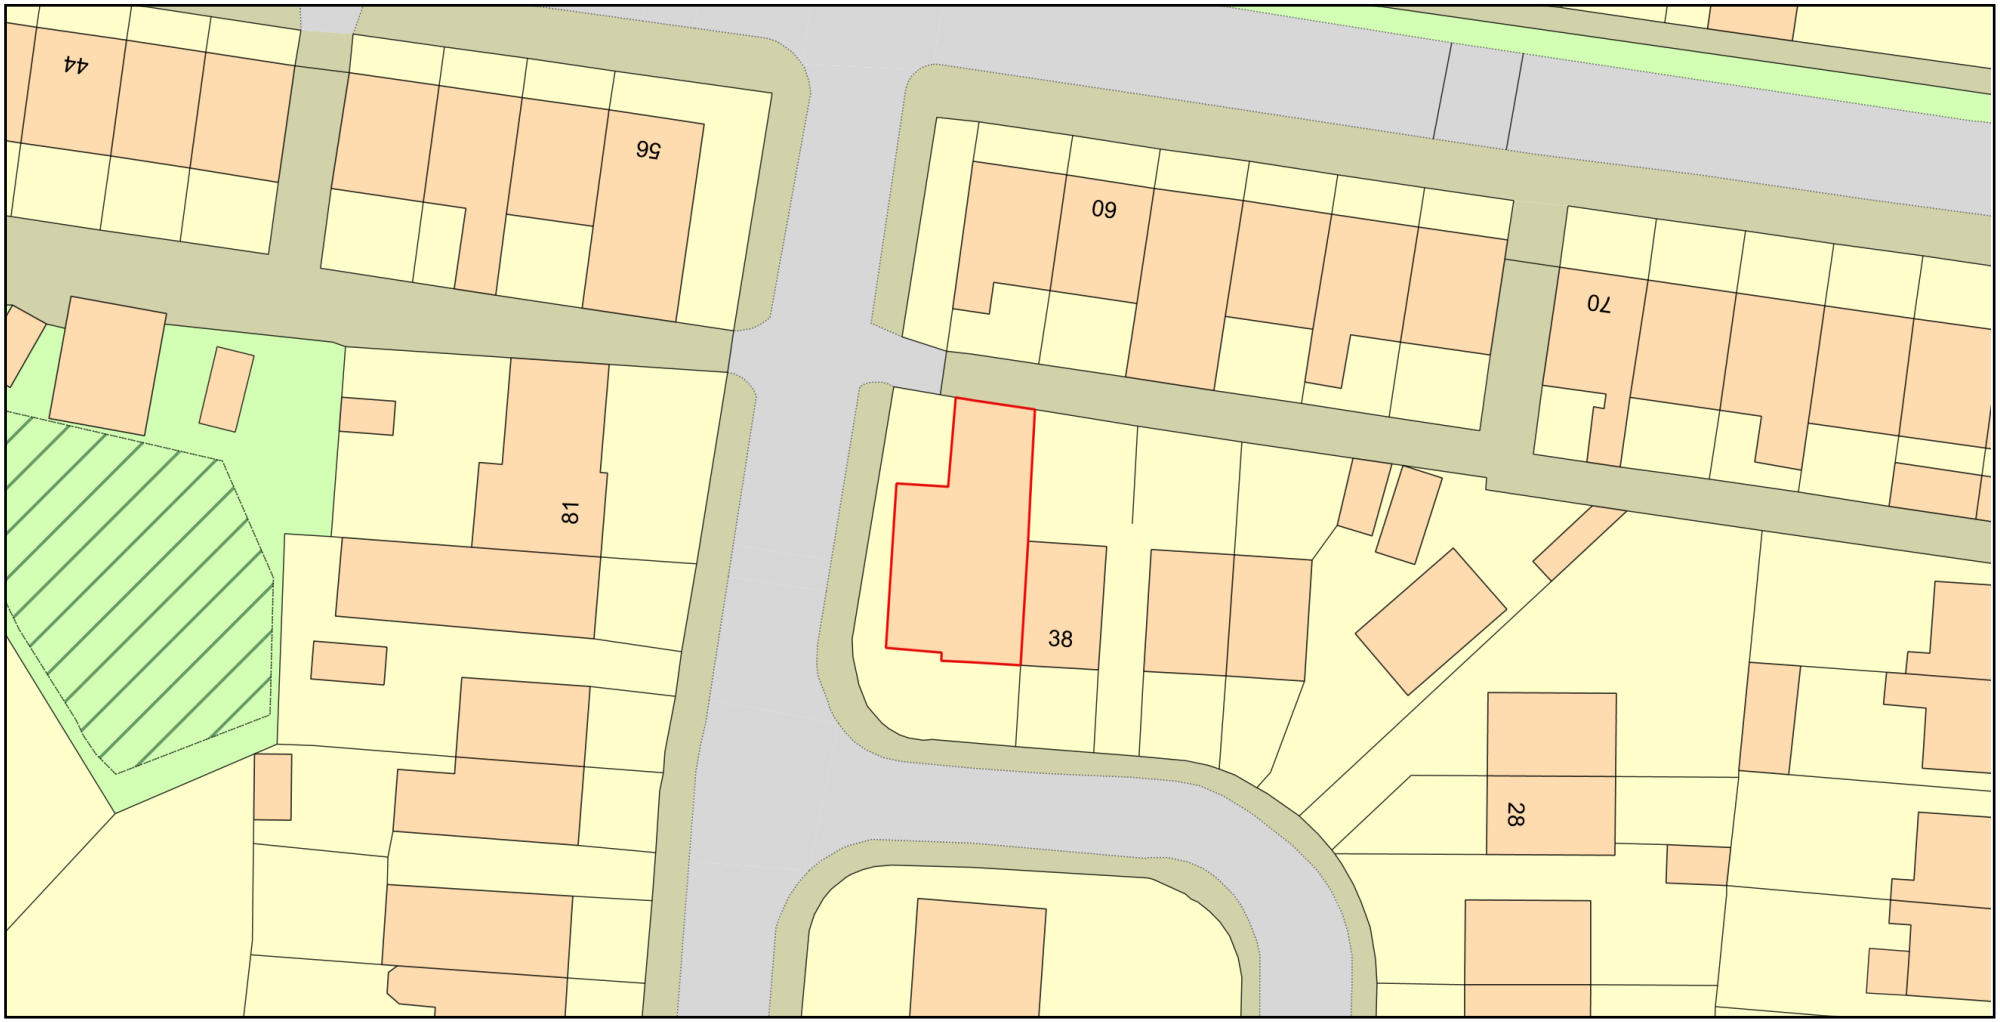

0 20
Metres

N

ReQuestaPlan

Plan Produced for: Misbah Khan

Date Produced: 29 Apr 2025

Plan Reference Number: TQRQM25119124846473

Scale: 1:500 @ A4

© Crown copyright and database rights 2025 OS 100042766