




Photograph of the internal Ambulance Bay Door in situ



Photograph of the external substation door in original location




Door top hung on metal rail, fixed through masonry

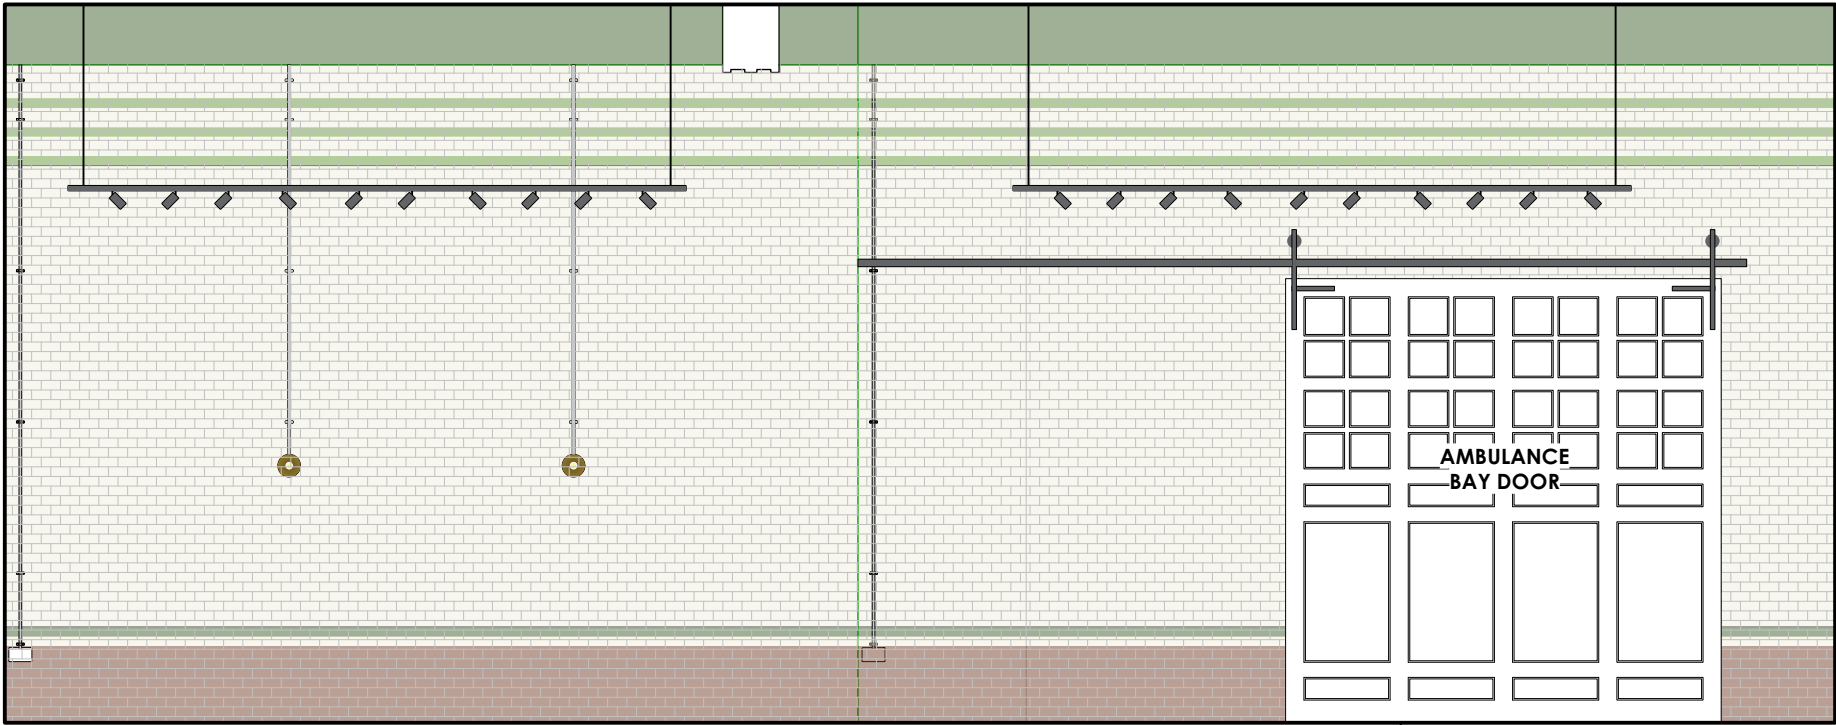

1 South wall - internal elevation of Ambulance Bay
1:100 @ A3

Door to be hung on top of fixed rail (as per adjacent photograph). Black metal hanging mechanism to match existing and surface fixed bracketry to be fixed to door

Existing door to remain in situ and be fixed in closed position

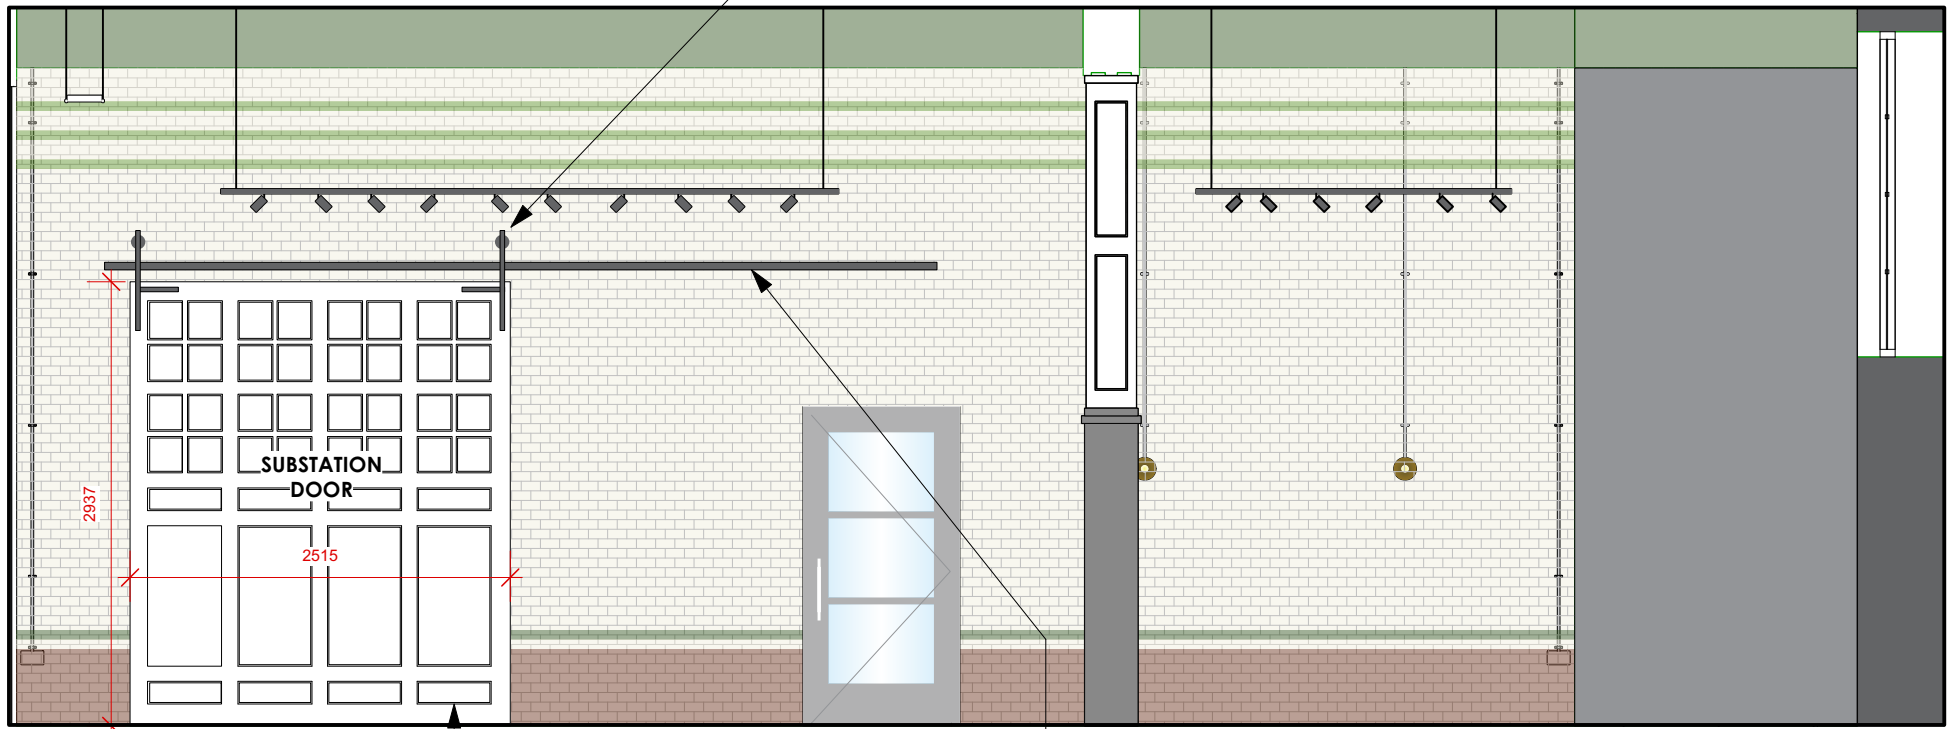

2 North wall - internal elevation of Ambulance Bay
1:100 @ A3

Substation door to be positioned on wall in Ambulance bay in opposite location to the existing ambulance bay door and fixed in a stationary position.

Black metal rail to match existing, fixed through masonry at 900mm centres (approx.)



Studio Hart Limited
7-8 Savile Row
London, W1SPE

SKETCH - SK-13 Rev B
SUBSTATION DOOR RELOCATION

27th February 2025
1:100 @ A3

PROJECT

LONDON ROAD