

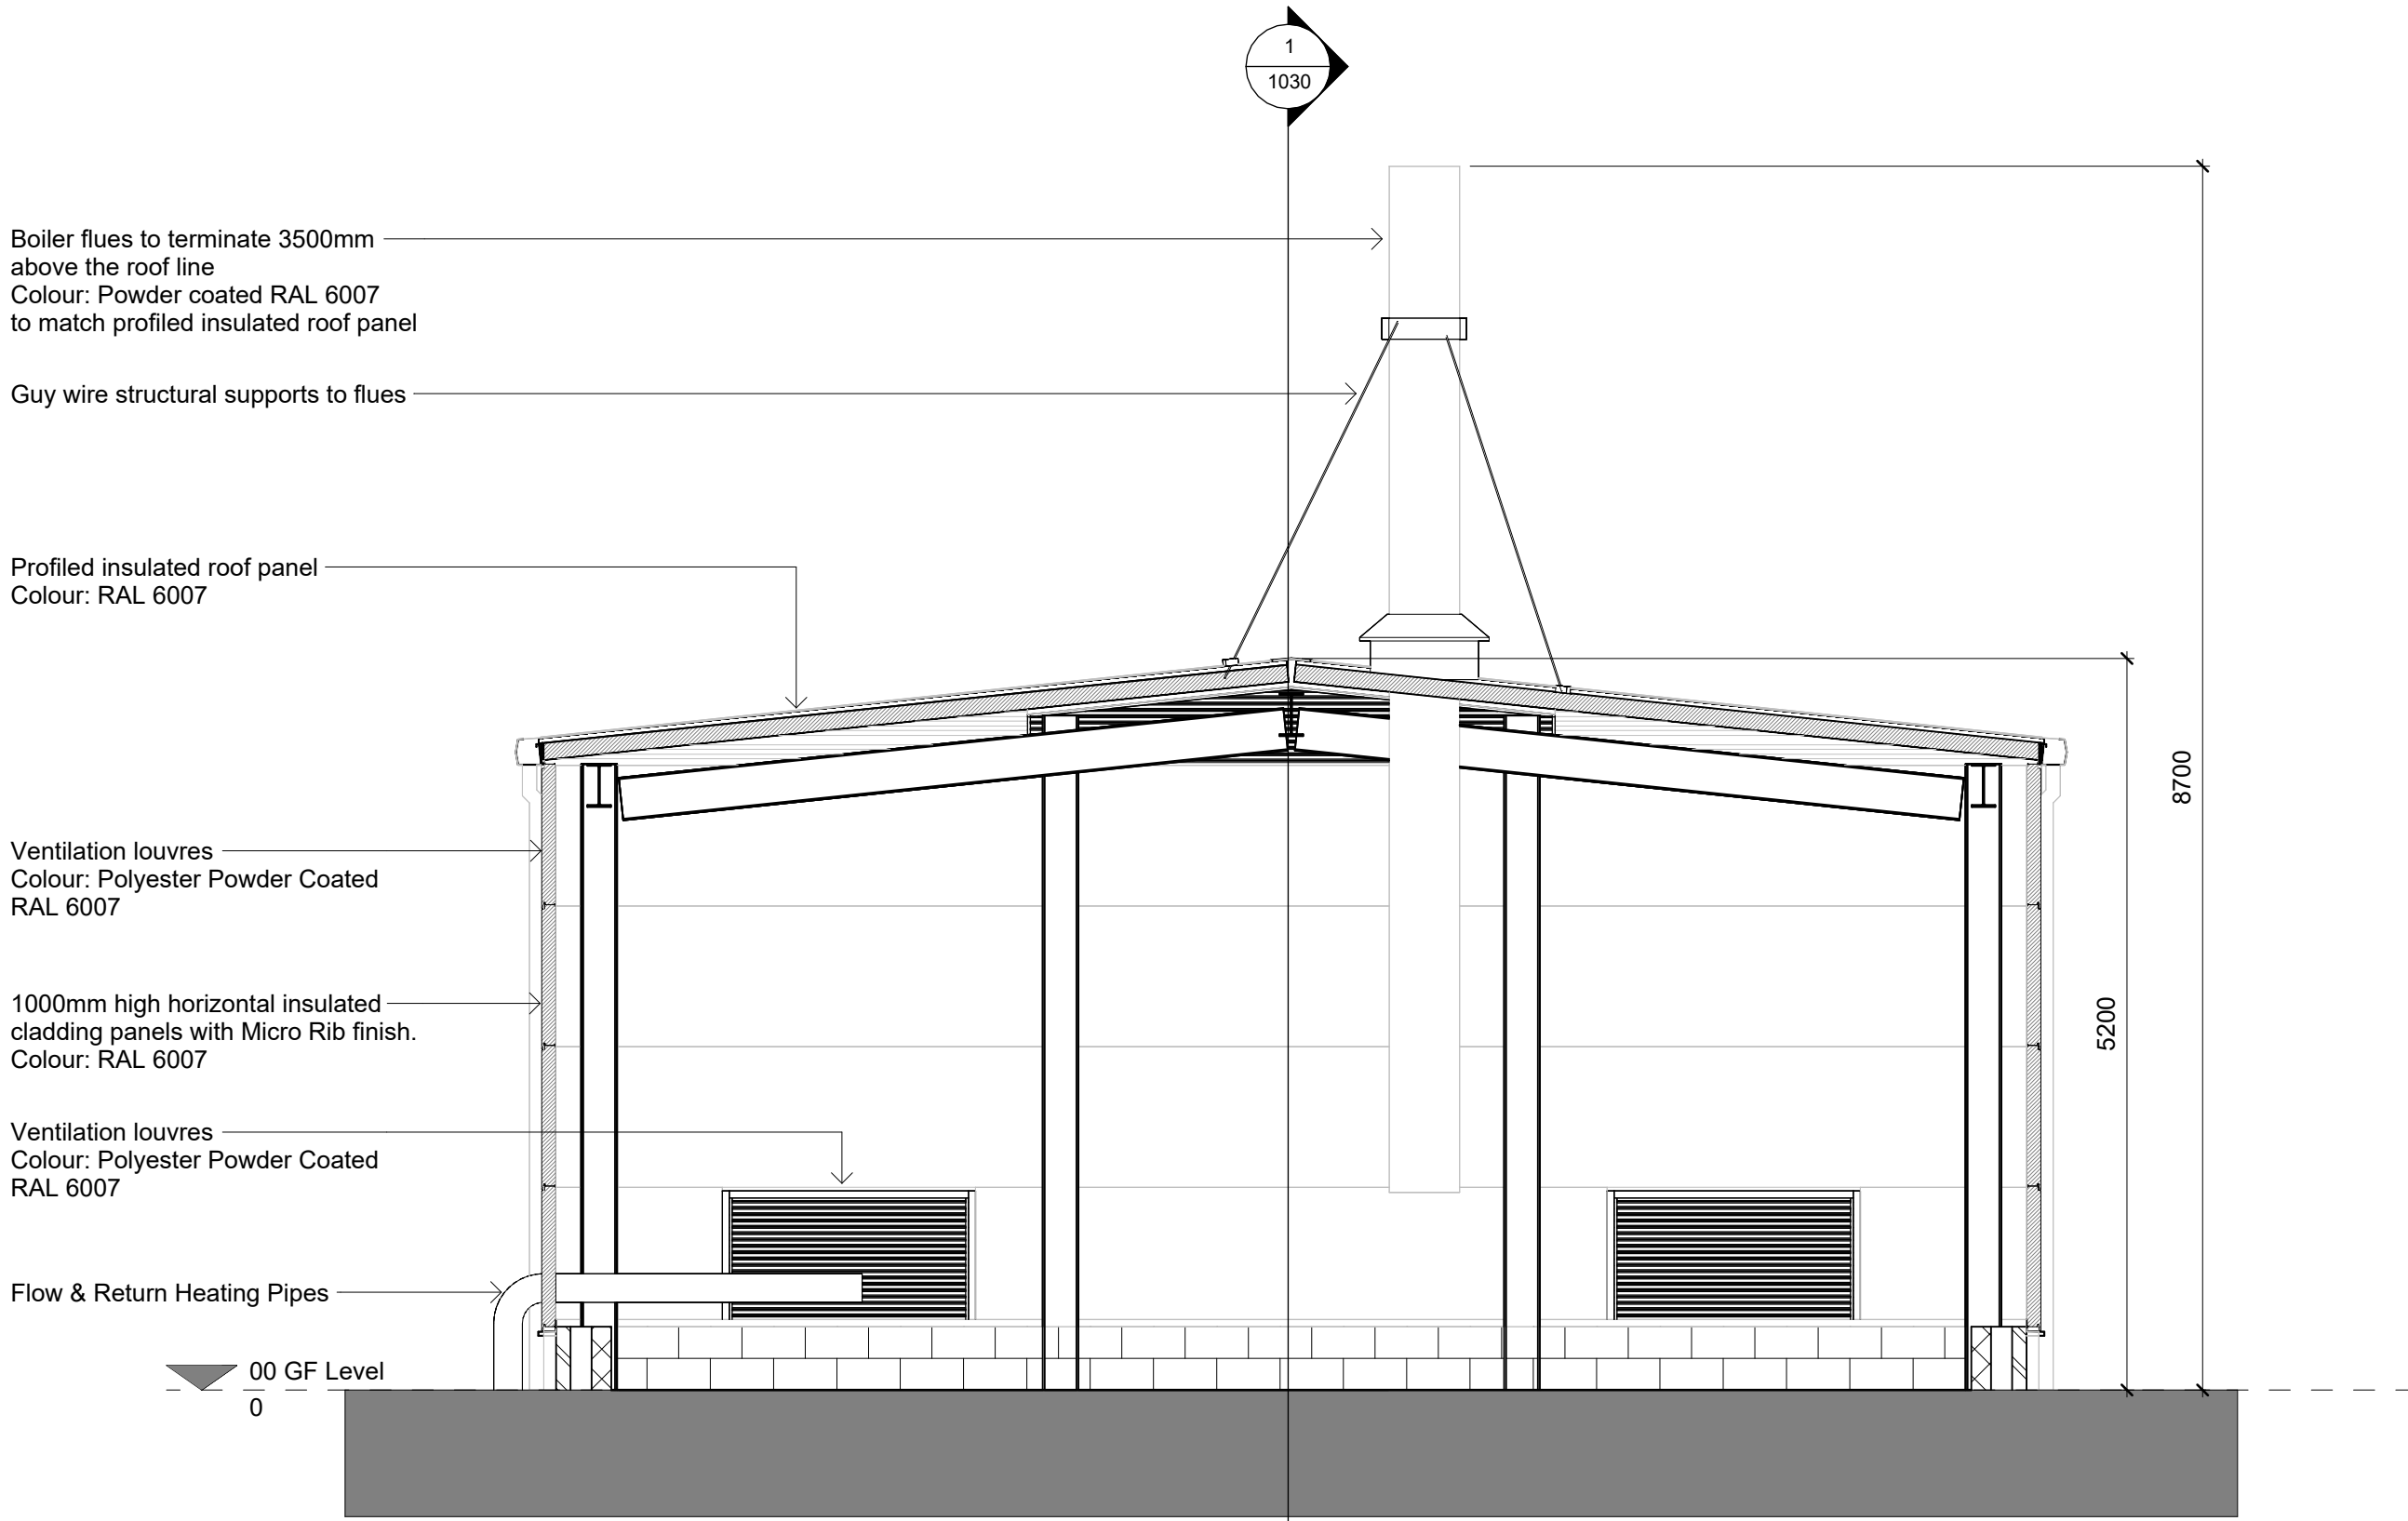


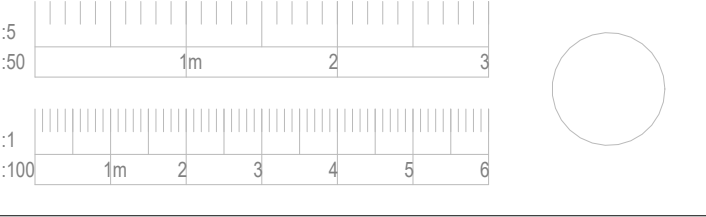

2 Section 1
1 : 50

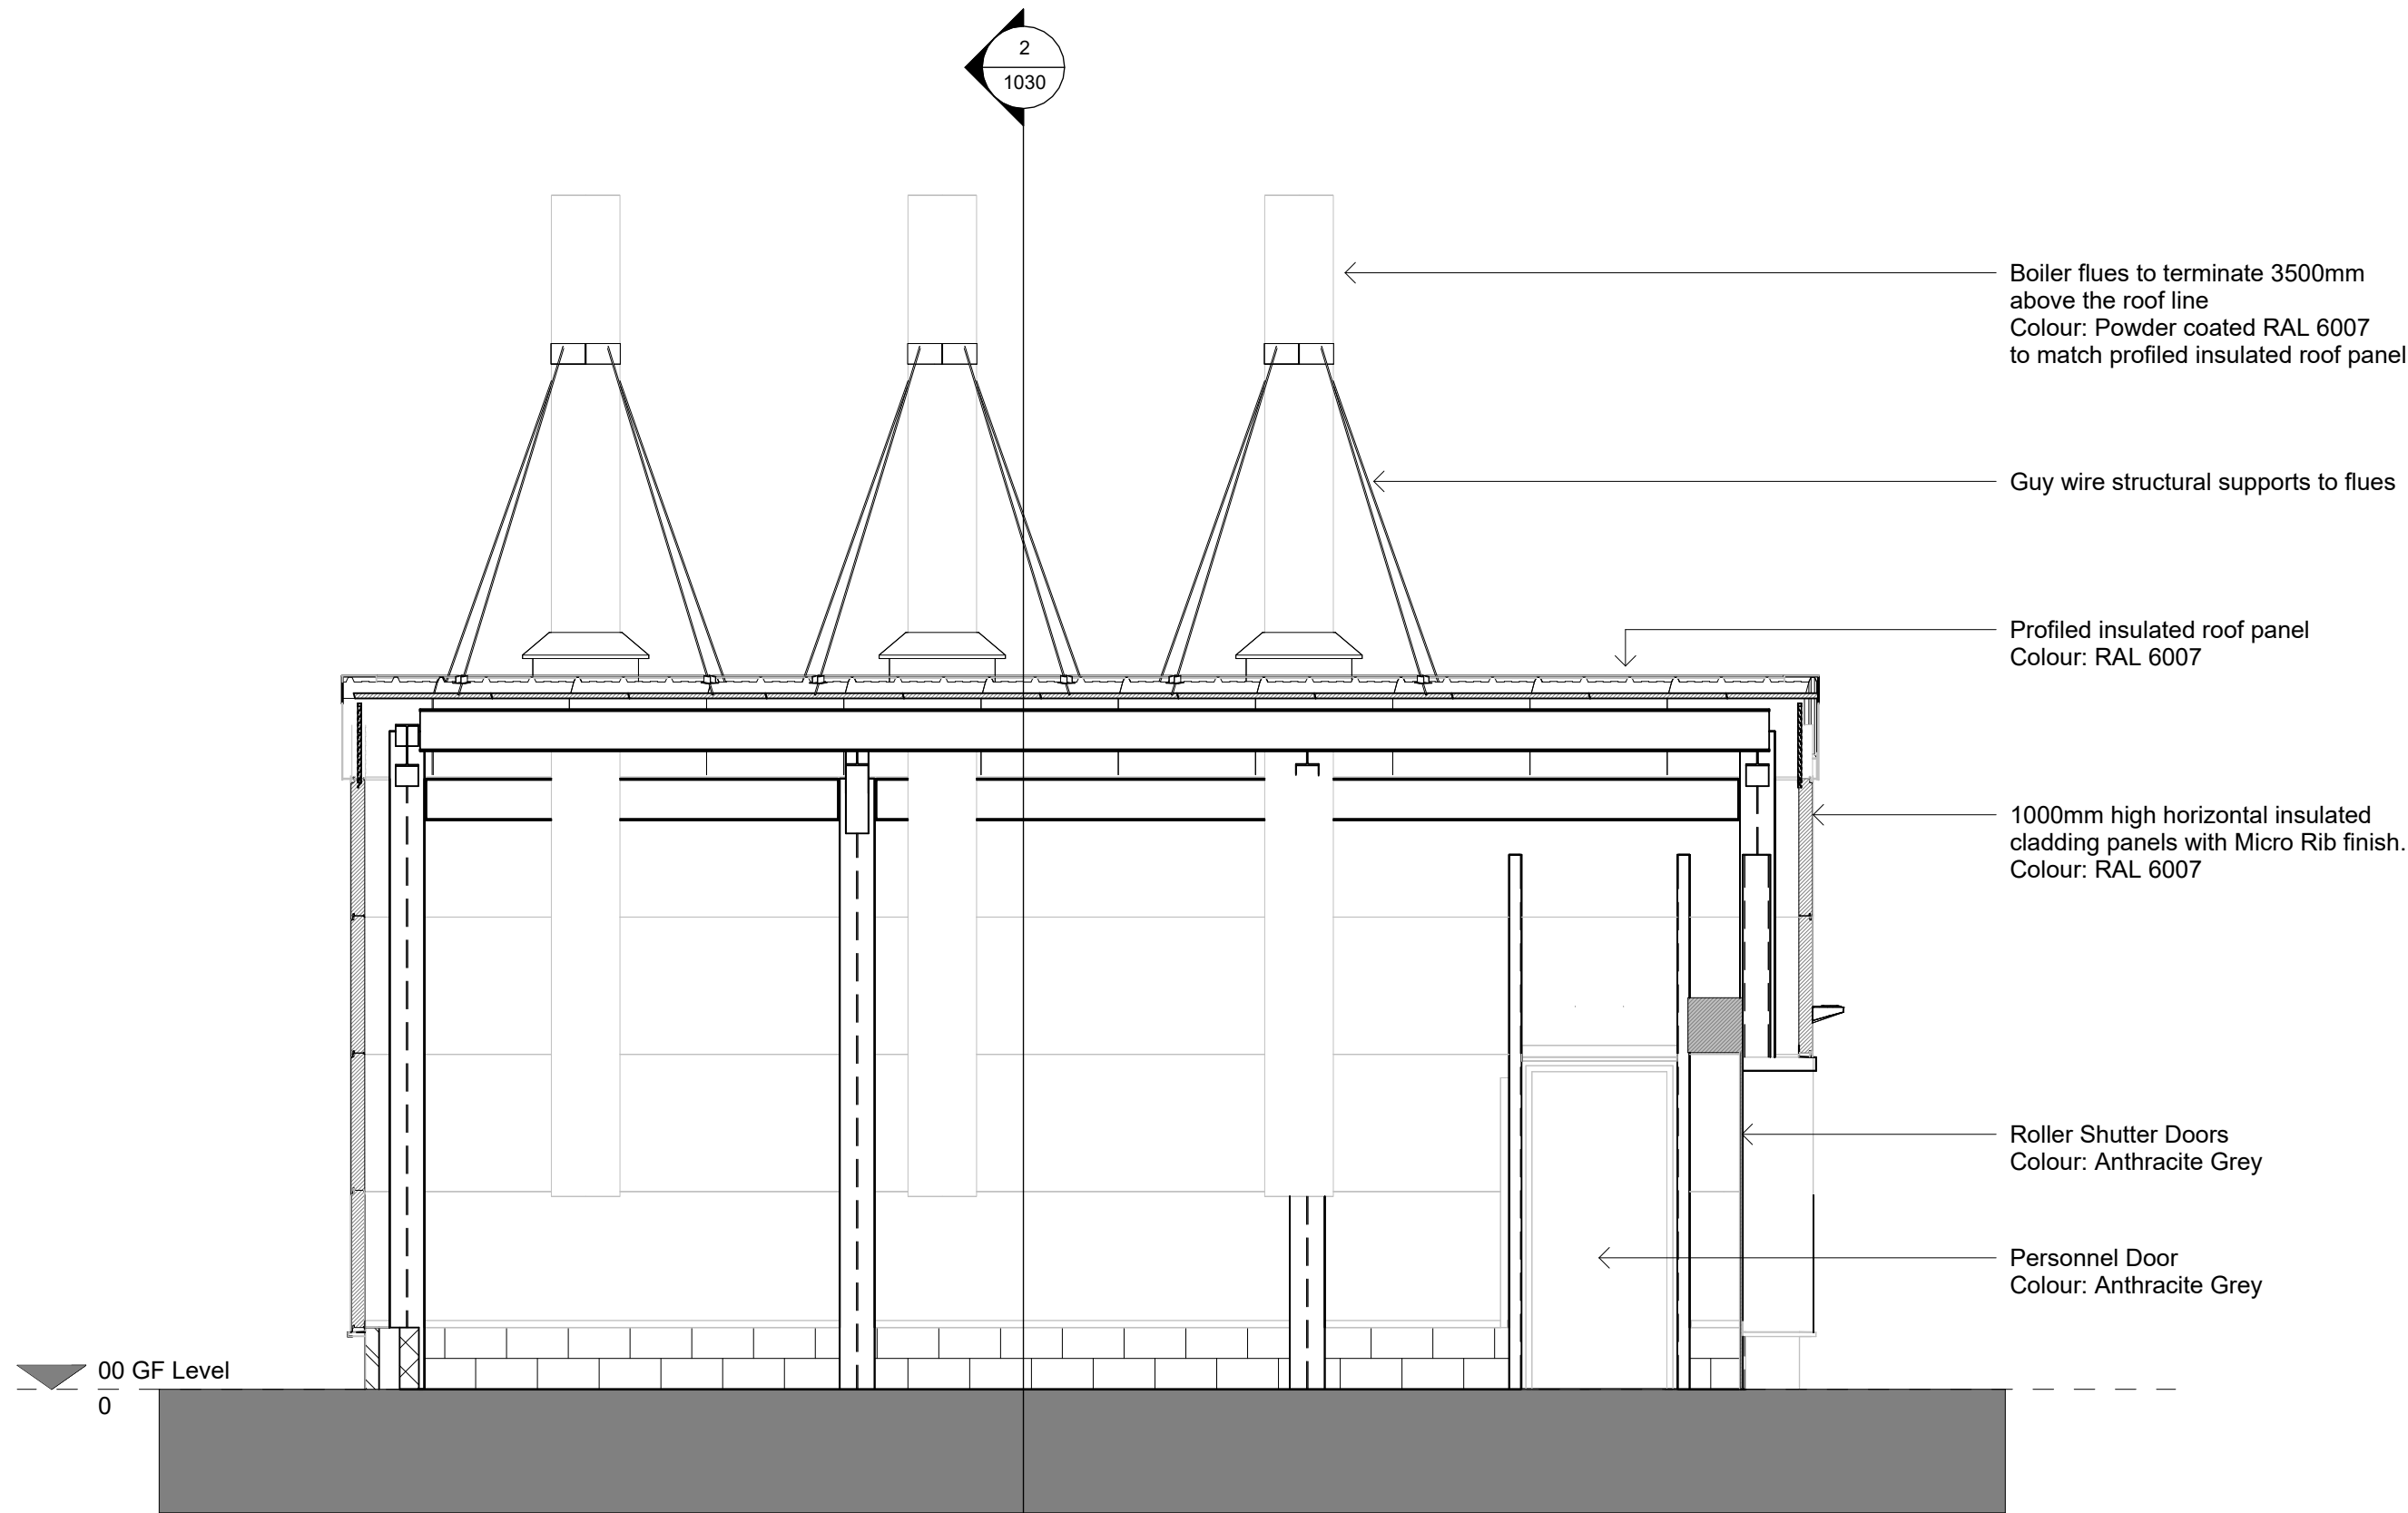

1 Section 2
1 : 50

B	16.04.25	ADS	Wall cladding, roof cladding and flue colours revised, overall building height including flues added in accordance with Planning Officers request.	DL
A	31.03.25	ADS	Drawing updated	DL
Rev.	Date	Dim.		Chkd.

BowkerSadler

Project
Pump House

Client
City Football Group

Drawing
Pump House Proposed
Building Sections

Scale 1 : 50	Sheet Size @ A1	Drawn ADS	Checked DL	Date			
Project No. 24-017	Originator BSA	Zone XX	Level XX	Form D	Discipline A	Number 1030	Revision B
Status							