


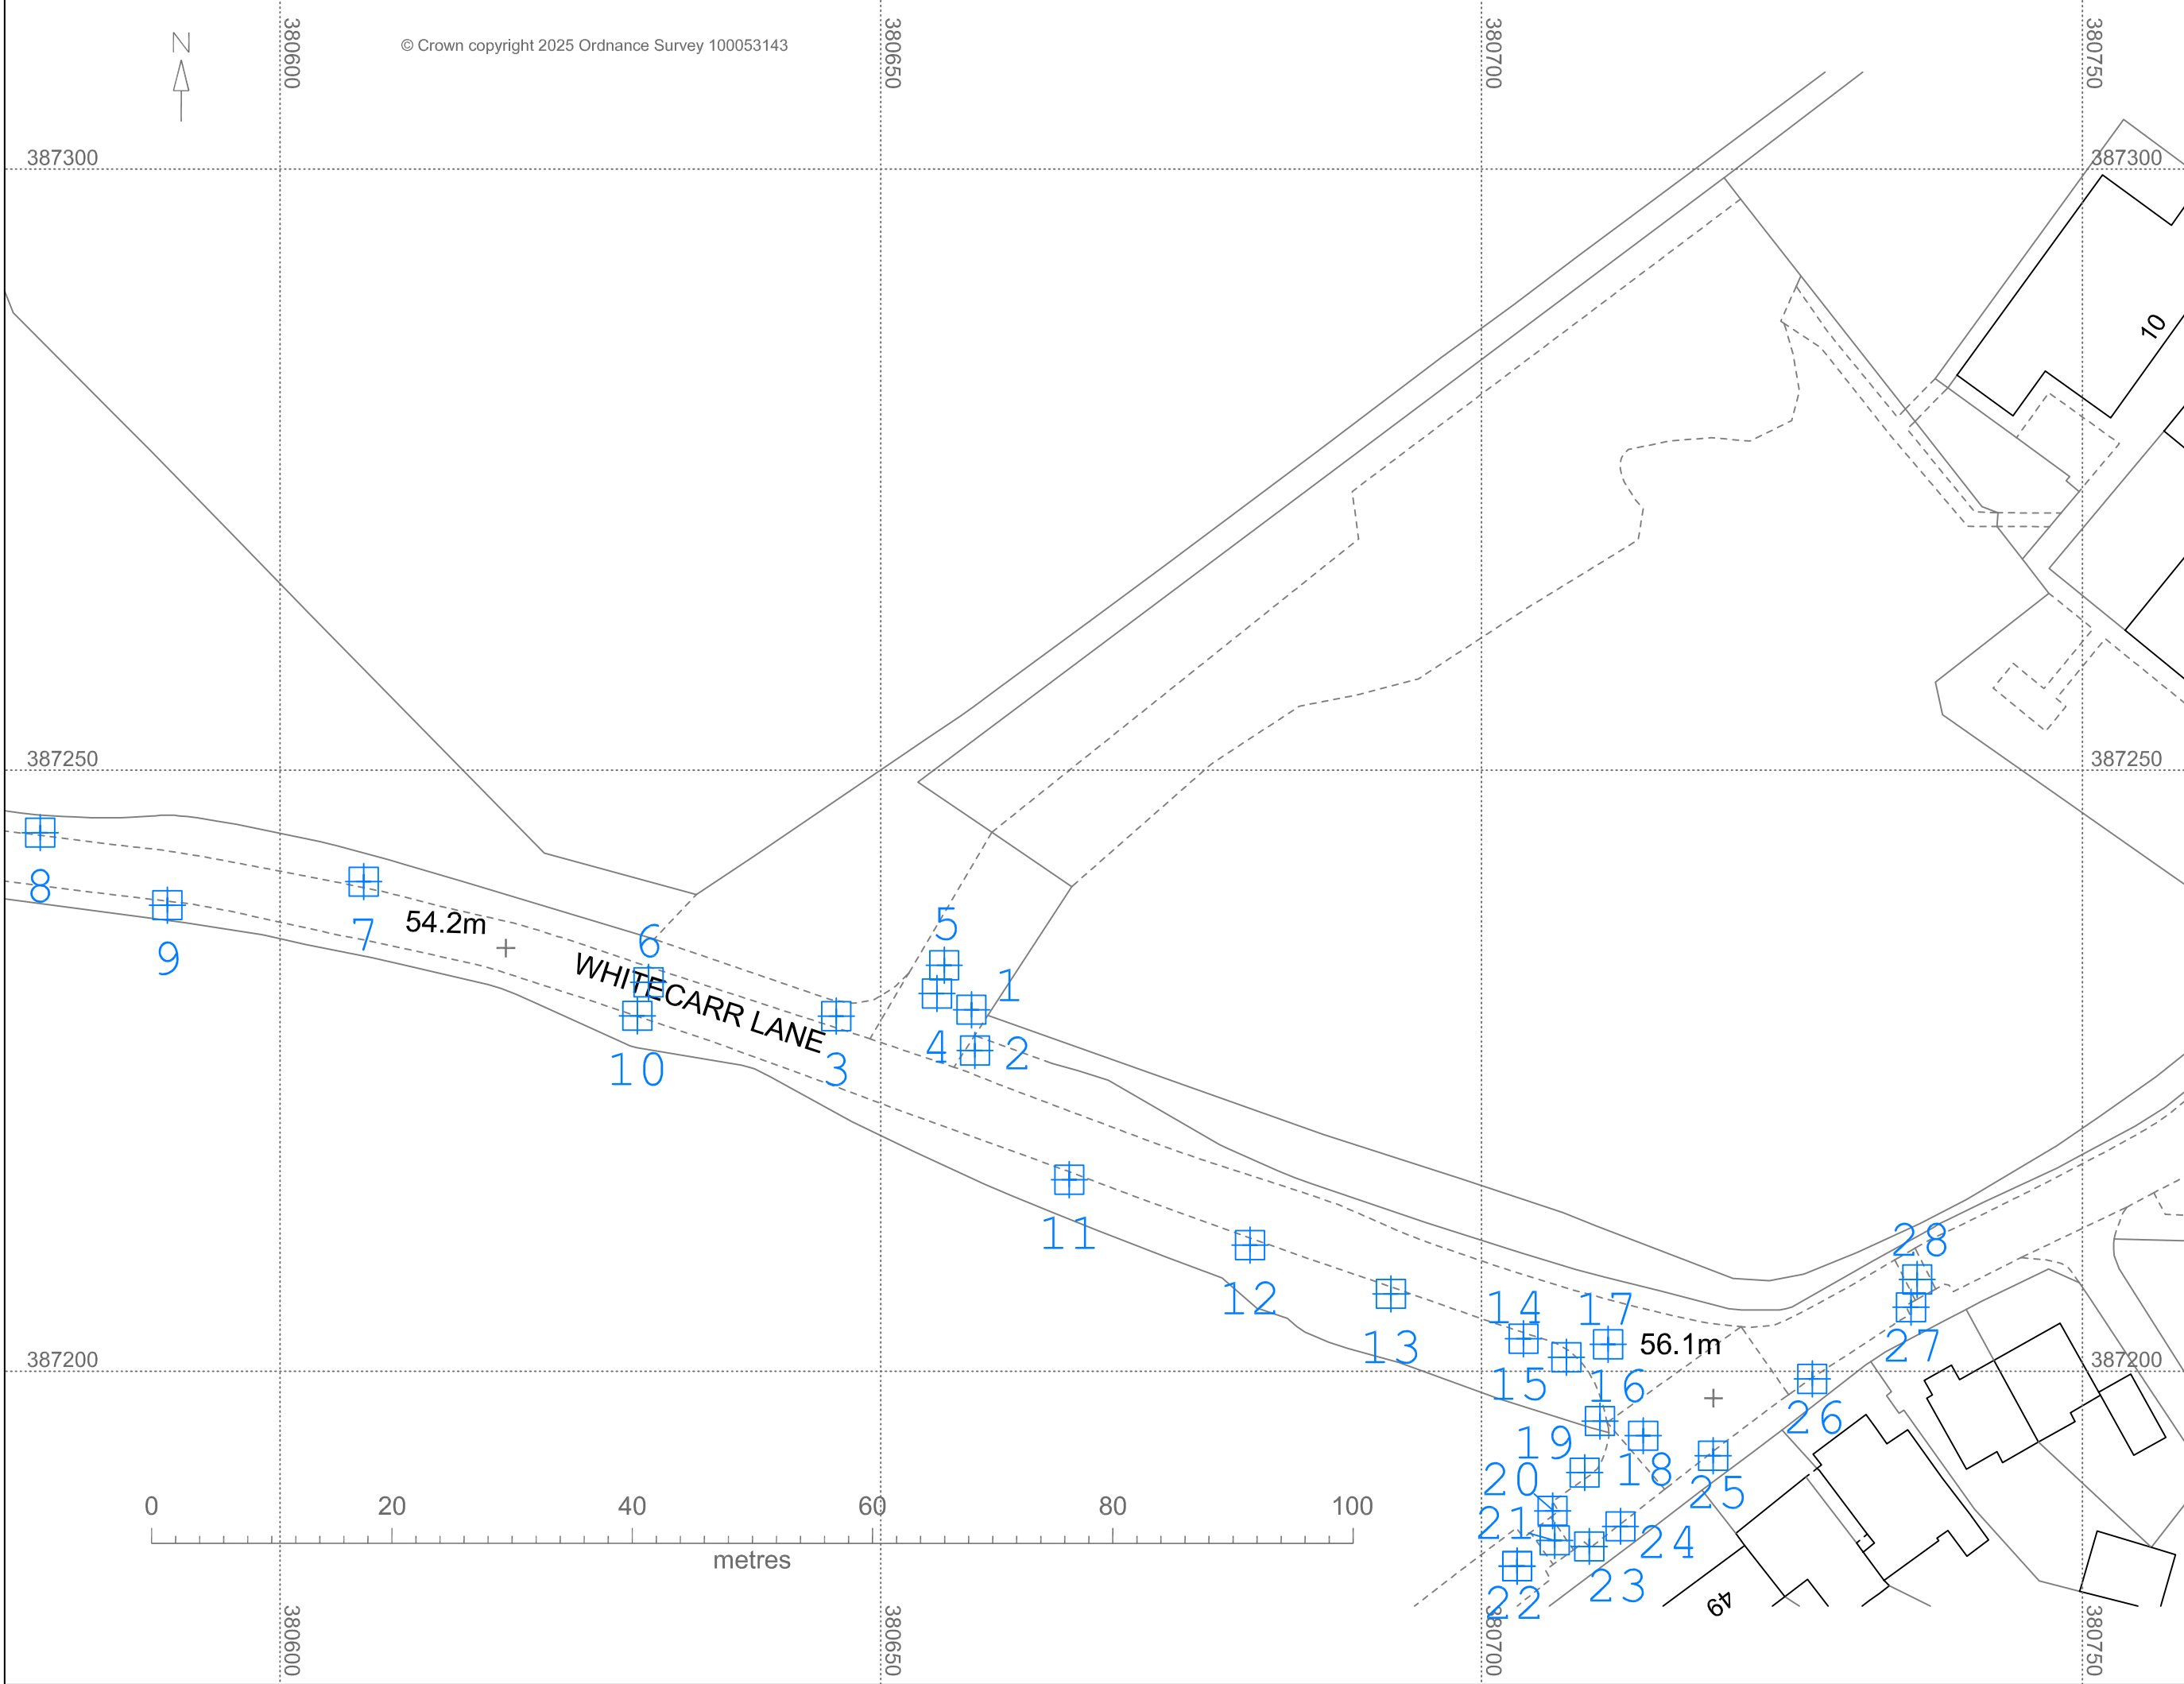

Key:

 Photo Locaiton

REV	COMMENT	DR	SUR	DATE


ENGINEERING
Land & Engineering Surveyors

T: 07837845069
www.jge-engineering.com
Info@jge-engineering.com

CLIENT


JcI
Building Services (NW) Ltd

PROJECT TITLE

Land Adjacent to Newall Green Farm

DRAWING TITLE

Dilapidation Survey
Photo Location Plan

DTM

-

SCALE	1:500	PAPER	A3	SURVEYED	HY
DATE	08/04/25	DRAWN		JG	
DATE OF SURVEY	01/04/25	CHECK		HY	
DRAWING NUMBER					REV
JG-JCT-NGF-001					0