WASTE MANAGEMENT STRATEGY

1. SOME TOWNHOUSES

TAKE THEIR REFUSE TO INDIVIDUAL BIN STORES AT THE FRONT OF THEIR PROPERTY.

ON COLLECTION DAY, THEY PUT THEIR BINS KERBSIDE FOR COLLECTION.

2. THE OTHER TOWNHOUSES

TAKE THEIR REFUSE TO INDIVIDUAL BIN STORES IN THEIR BACK GARDEN.

ON COLLECTION DAY, THEY PUT THEIR BINS IN DESIGNATED BIN COLLECTION ZONES IN THE TOP CORNERS OF THE SITE FOR COLLECTION.

3. COLLECTION

ON COLLECTION DAY, REFUSE VEHICLE TRAVELS ON EAST ROAD TO REACH EACH COLLECTION ZONE TO EMPTY BINS.

RESIDENTS TAKE THEIR BINS BACK TO THEIR INDIVIDUAL BIN STORES.

GENERAL NOTES:

EACH PROPERTY HAS A BIN STORE TO CONTAIN 4 NO. 240L BINS.

INTERNAL STRATEGY:


EACH PROPERTY TO HAVE AN INTEGRATED BIN STORE WITHIN KITCHEN SINK CABINET.

TO CONTAIN 3 CONTAINERS TO SEPARATE WASTE INTO PULPABLE RECYCLING, MIXED RECYCLING, GENERAL WASTE. 2x10L, 1x20L CAPACITY.

PRODUCT SIMILAR TO THE BELOW TO BE USED (COMPLYING WITH SUSTAINABLE HOMES):



https://www.hafele.co.uk/en/product/pull-out-waste-bin-for-hinged-door-cabinets-2x-10-1x-20-litres/P-00857132/?tmsb=9igvbfq&tmrl=8agp3gq&tmsl=related-product-recommendations&tmty=w&exp_slug=ajg6v11&exp_slugs=ajg6v11&tmcv=17&tmcs=8le4psr

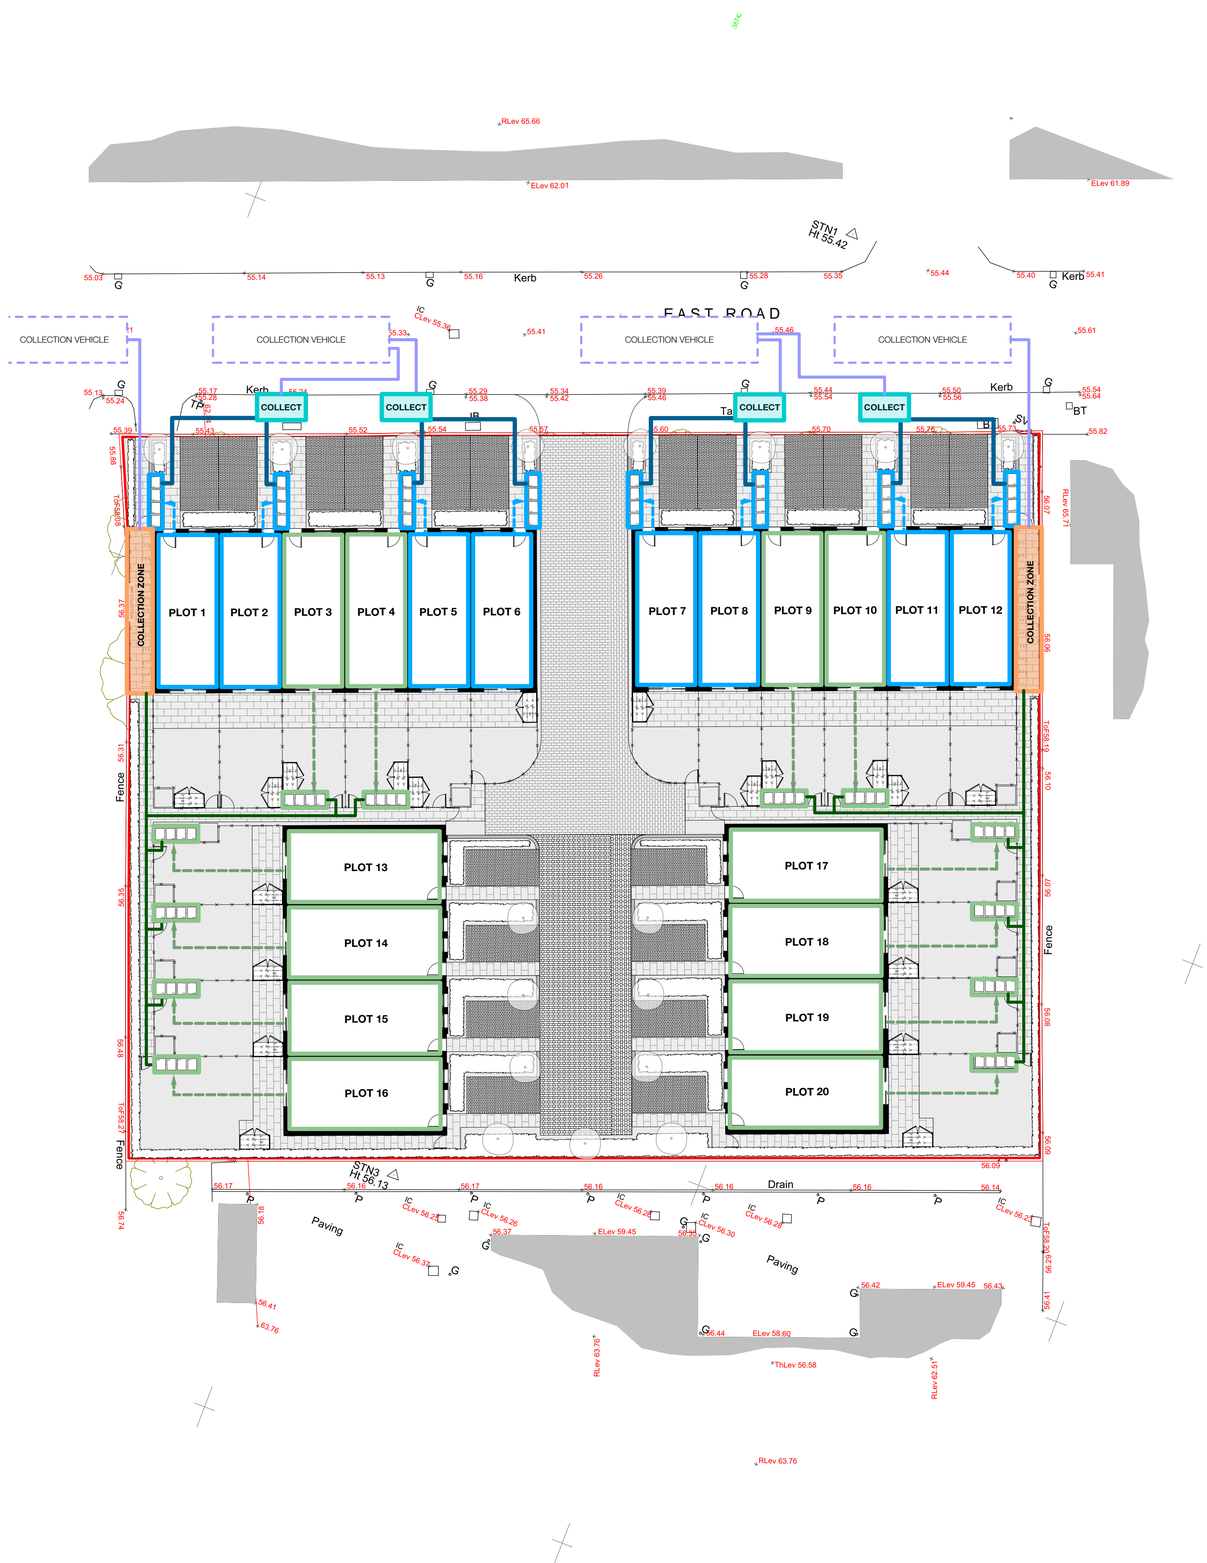

© Copyright Ollier Smurthwaite Architects

PROPOSED SERVICING STRATEGY
1:200 @ A1

PLANNING

IMPORTANT NOTES:

REVISION	DATE	DESCRIPTION
A	03/02/25	INTERNAL STRATEGY PROVIDED

CLIENT: VIEWS
PROJECT: LONGSIGHT CRICKET CLUB
ADDRESS:
DRAWING TITLE: PROPOSED SERVICING STRATEGY
SCALE: 1:200 @ A1
DATE: AUG 2024
DRAWING NO: A795_P_101A

OLLIER SMURTHWAITE ARCHITECTS
40 King Street, Manchester, M2 6BA
T 0161 883 0838
F 0161 883 0839
E mail@ollier smurthwaite.com