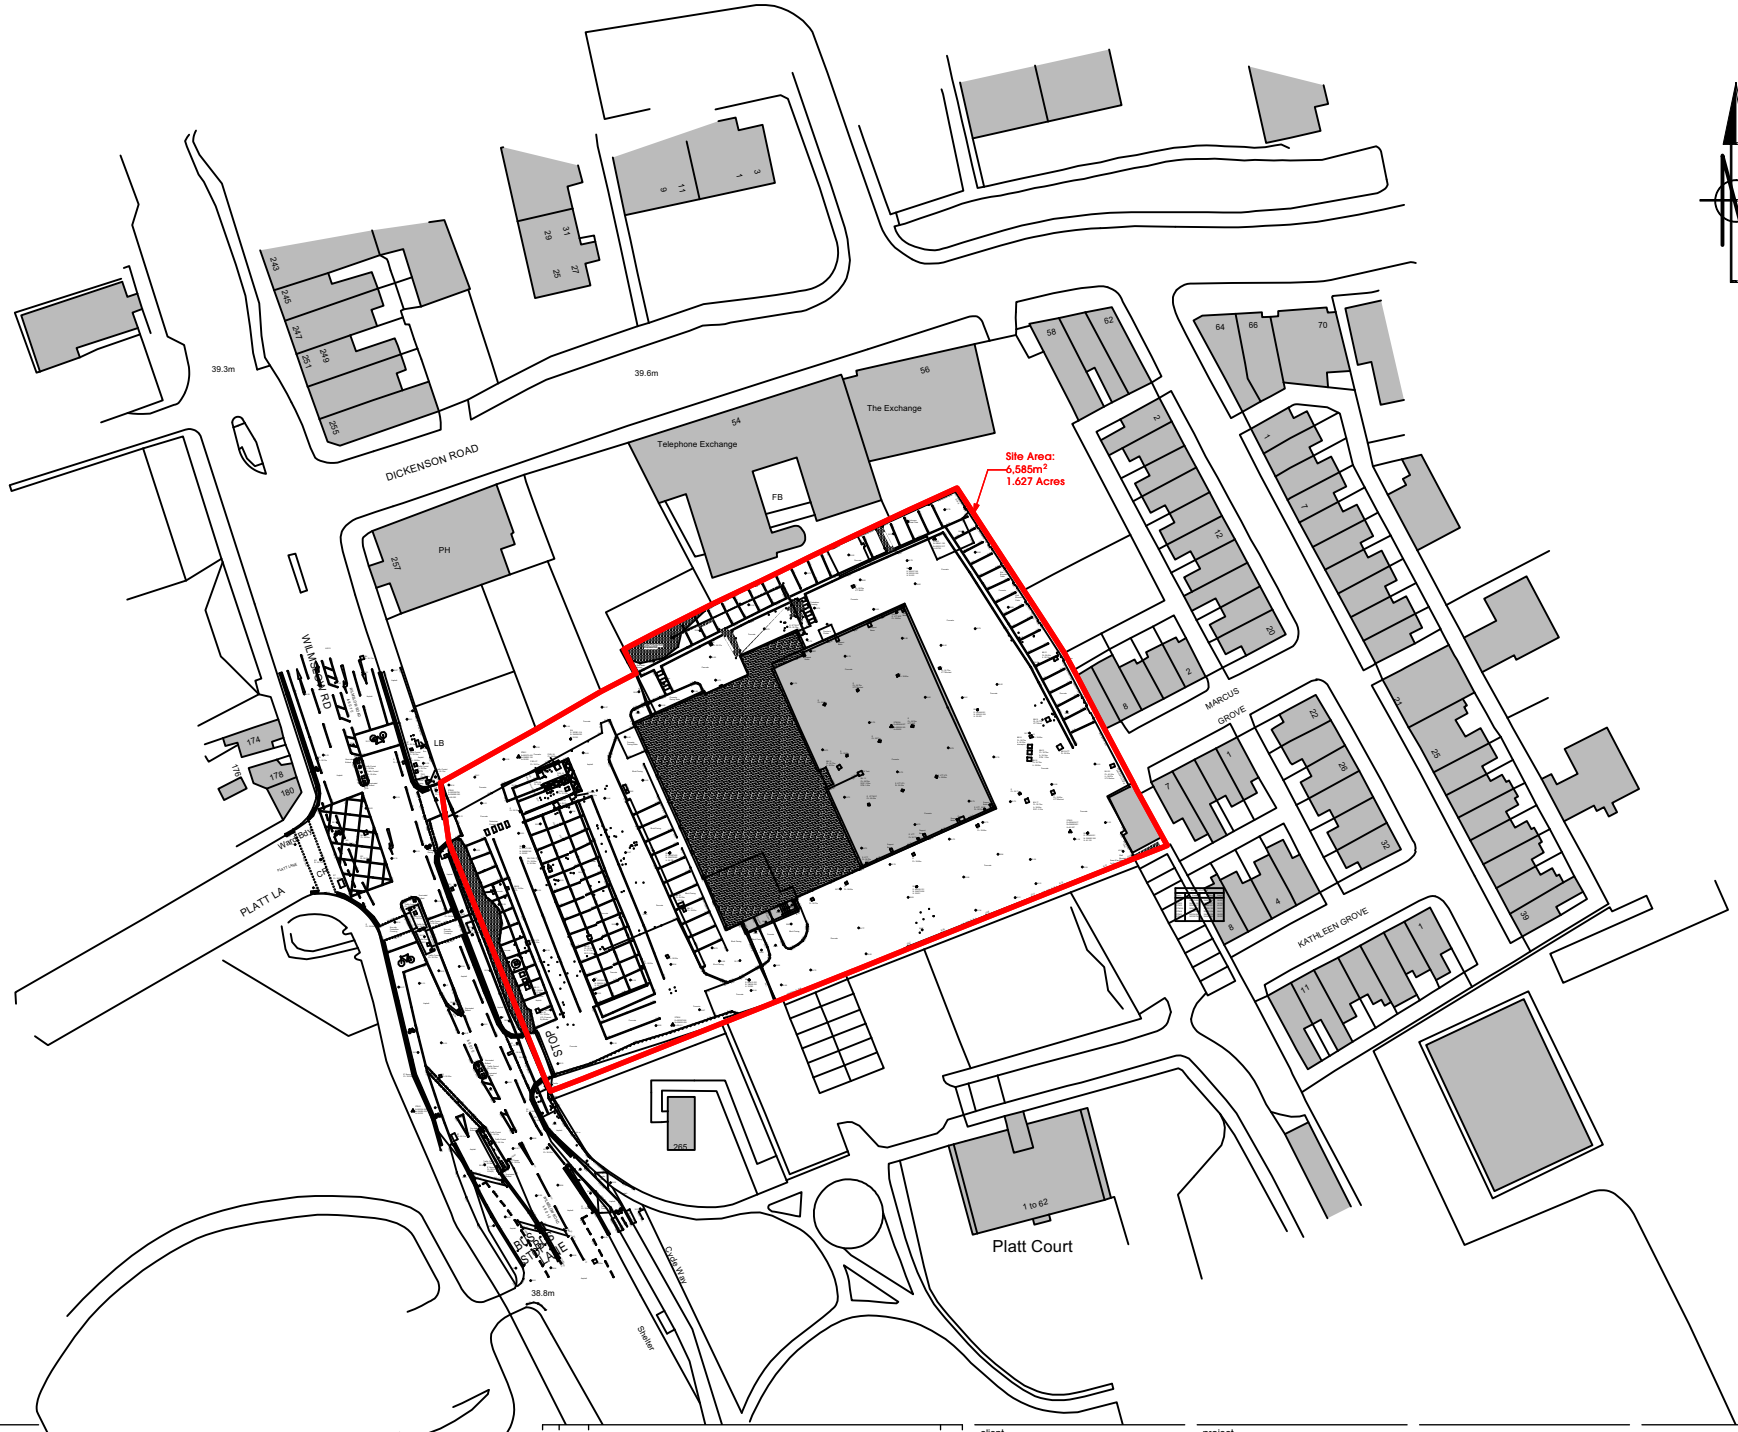


THIS DRAWING IS COPYRIGHT, AND REMAINS THE PROPERTY OF HTC ARCHITECTS. IT MUST NOT BE REPRODUCED, USED, DISCLOSED OR TRANSMITTED TO THIRD PARTIES IN ANY FORM, IN WHOLE OR IN PART, WITHOUT PRIOR WRITTEN PERMISSION.

DO NOT SCALE!
ALL DIMENSIONS SHOULD BE CHECKED ON SITE BEFORE WORK COMMENCES

| Rev. | Date | Description | Drawn |
|---|---|---|---|

client
Lidl GB Ltd

project
Wilmslow Rd, Rusholme

drawing title
Site Location Plan

date August 2024
status Planning
scale 1:1250 @A4
drawn JBH checked MH
job no. 2594 dwg no. P401 rev.

htcarchitects
York Place Studio
8 Britannia Street
Leeds
LS1 2DZ
T:(0113) 244 3457
W: www.htcarchitects.co.uk
E: info@htcarchitects.co.uk