


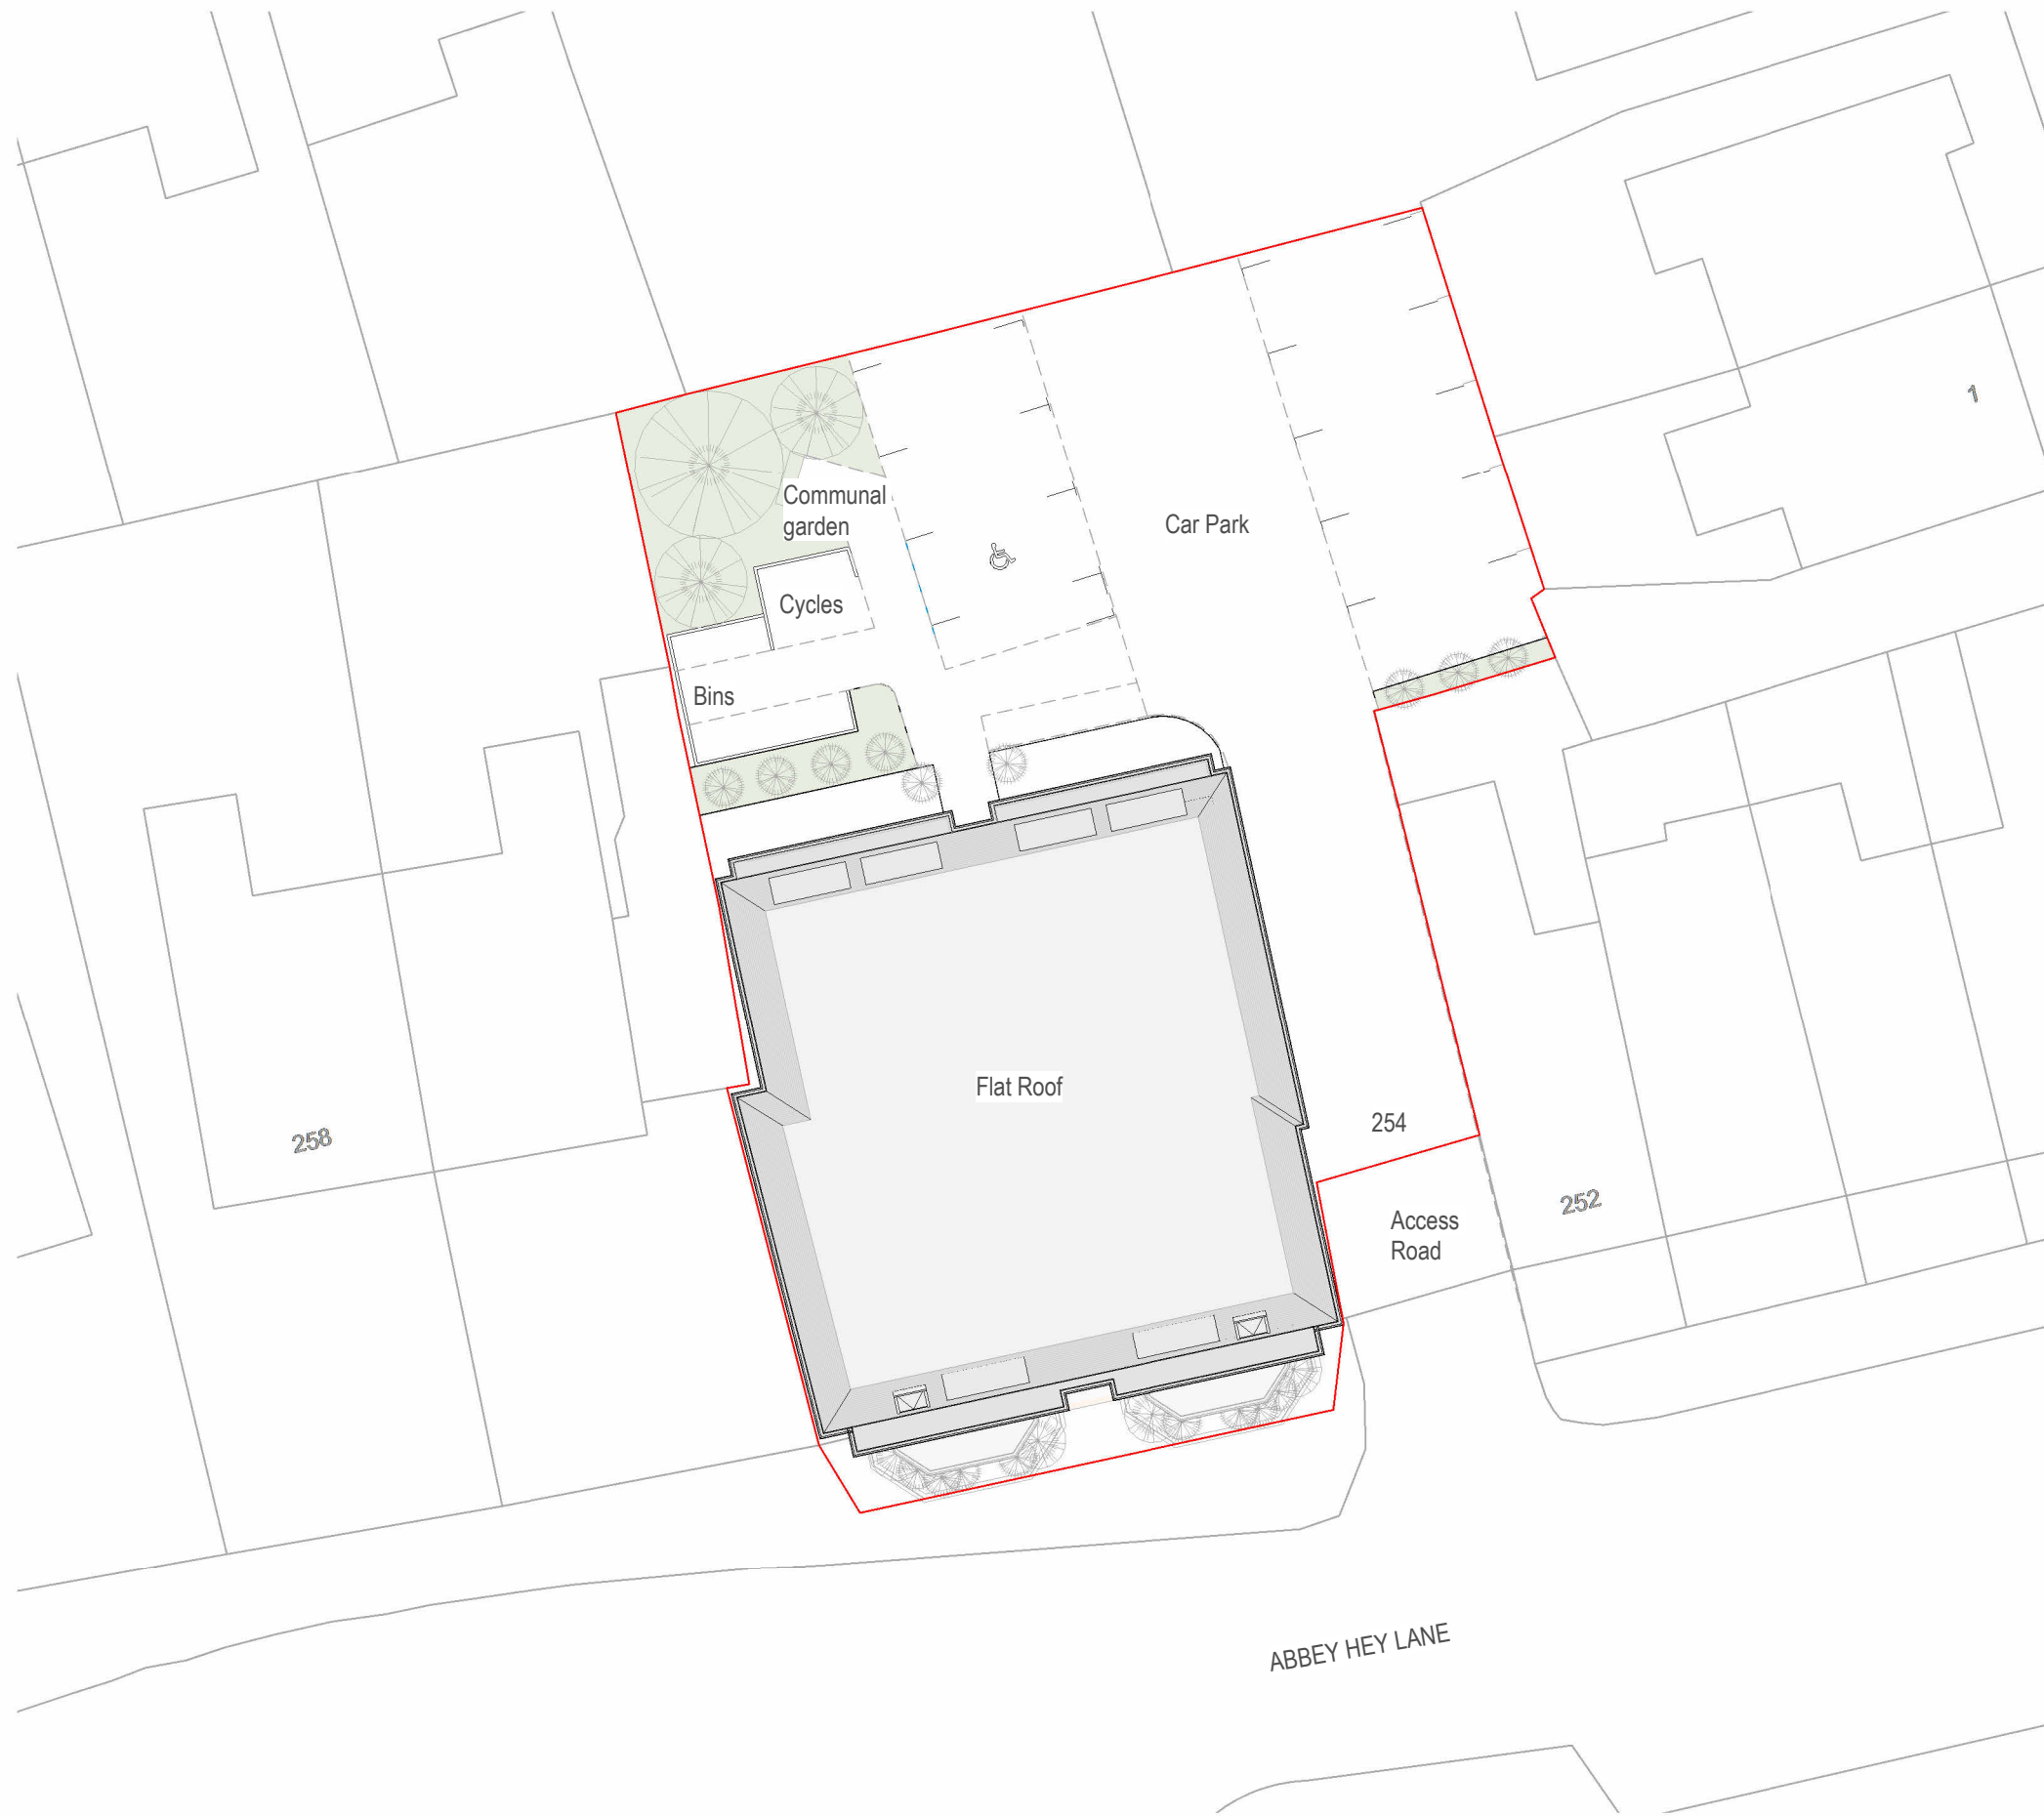
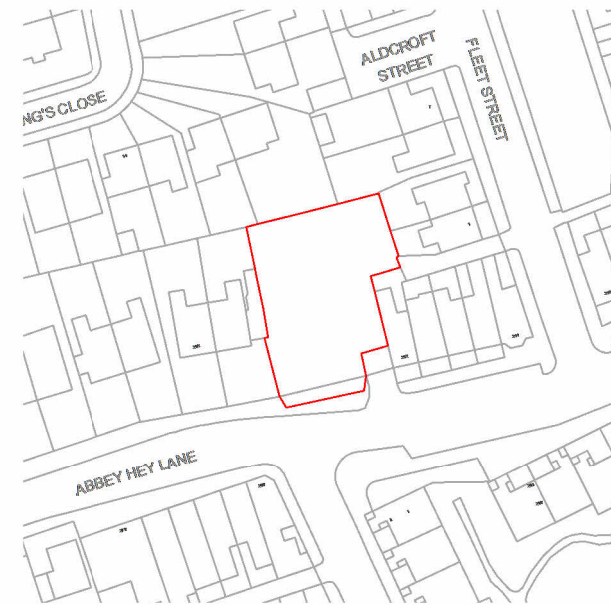
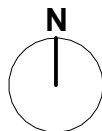


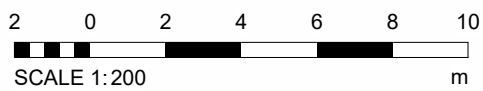

2 Site - Block Plan
1 : 200

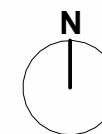

1 Site - Location Plan
1 : 1250

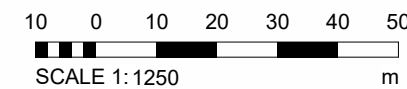

General refinements 2025.03.18
General refinements following pre app feedback. 2025.02.28

CLIENT	PROJECT	TITLE
Futurebuild MCR Ltd.	254 Abbey Hey Lane Manchester, M18 8RP	Location and Block Plan

PROJECT NO.	DRAWING NO.	REV.	DRAWN BY	DATE	SCALE @ A3
SDP - 7504.	PS.00.	B	FI	09 Dec. 2024	As indicated

street design partnership
architecture urban design interiors



16 brewery yard deva centre trinity way salford m3 7bb t: 0161 8347262 e : info@street-design.net