


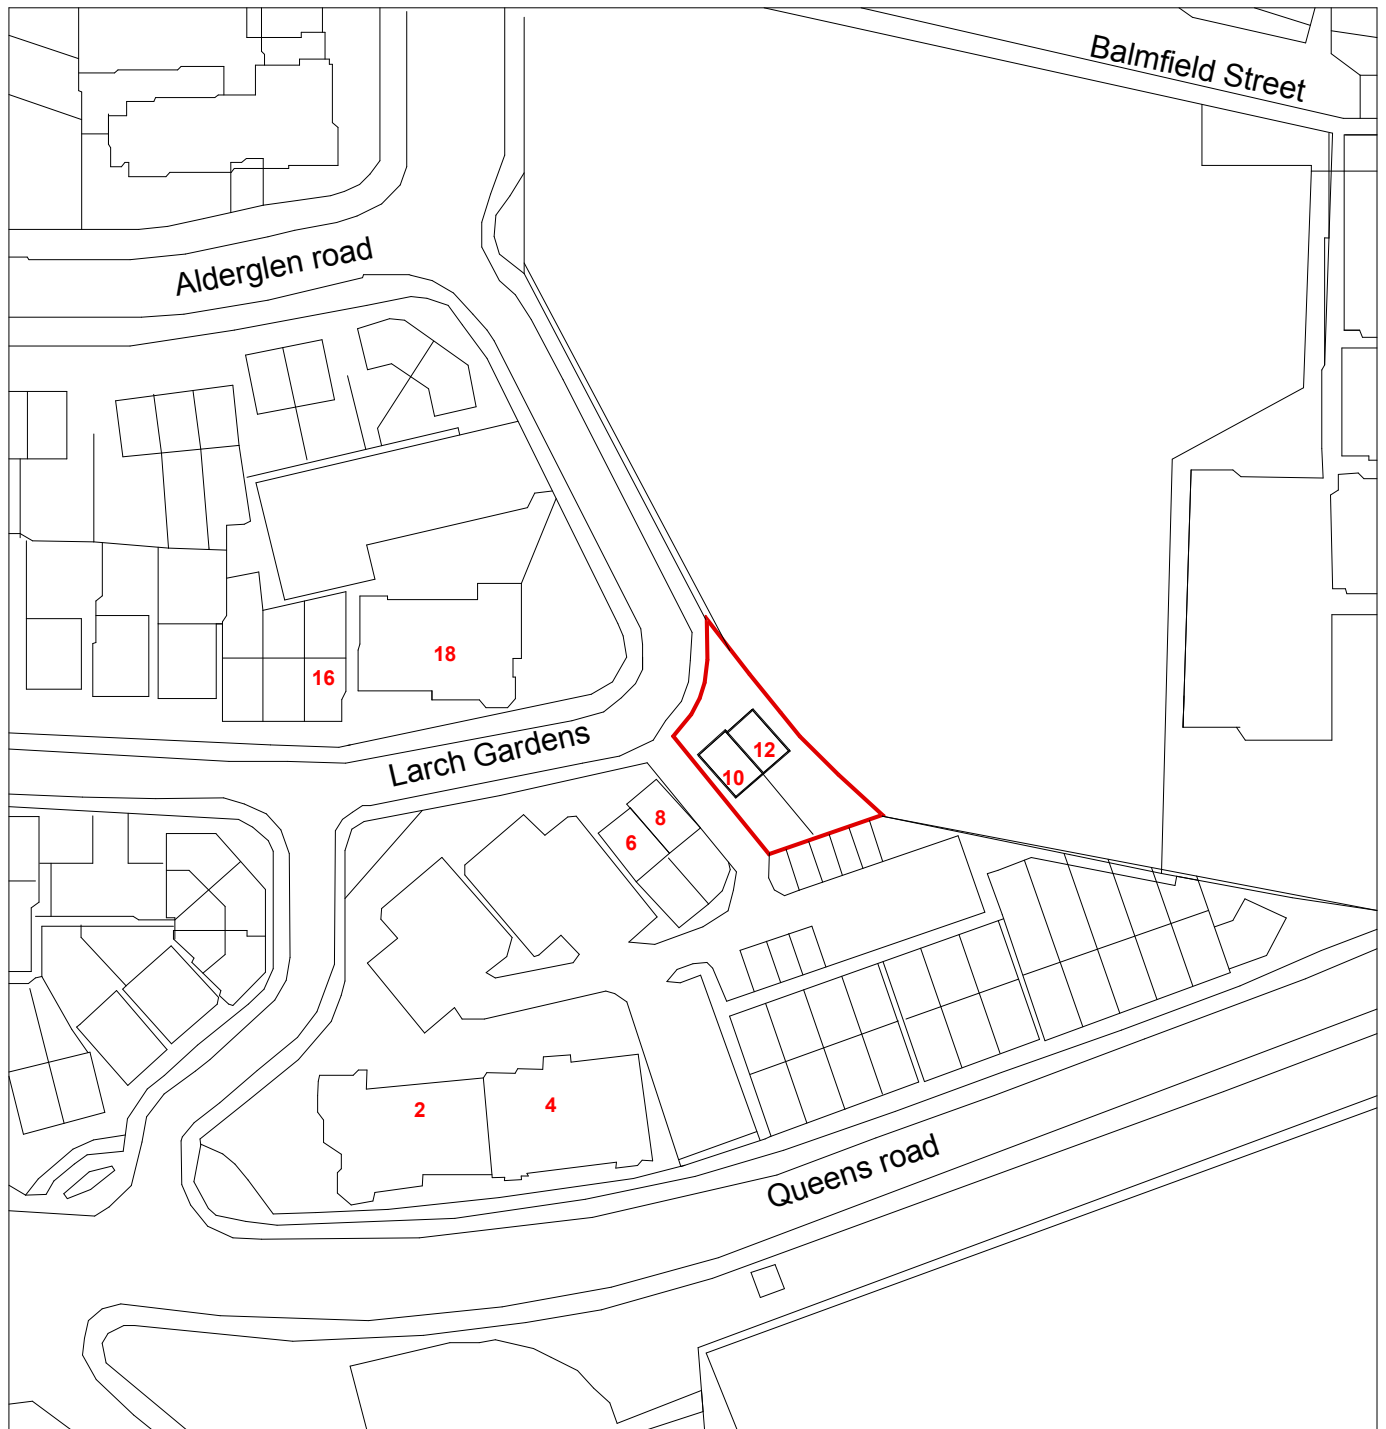

10-12 Larch gardens
Manchester
M8 8BT



0 10 20 30 40 50
Metres
Scale 1:1250 Drawing No: 01
Location Plan
Site Area 533 sqm