


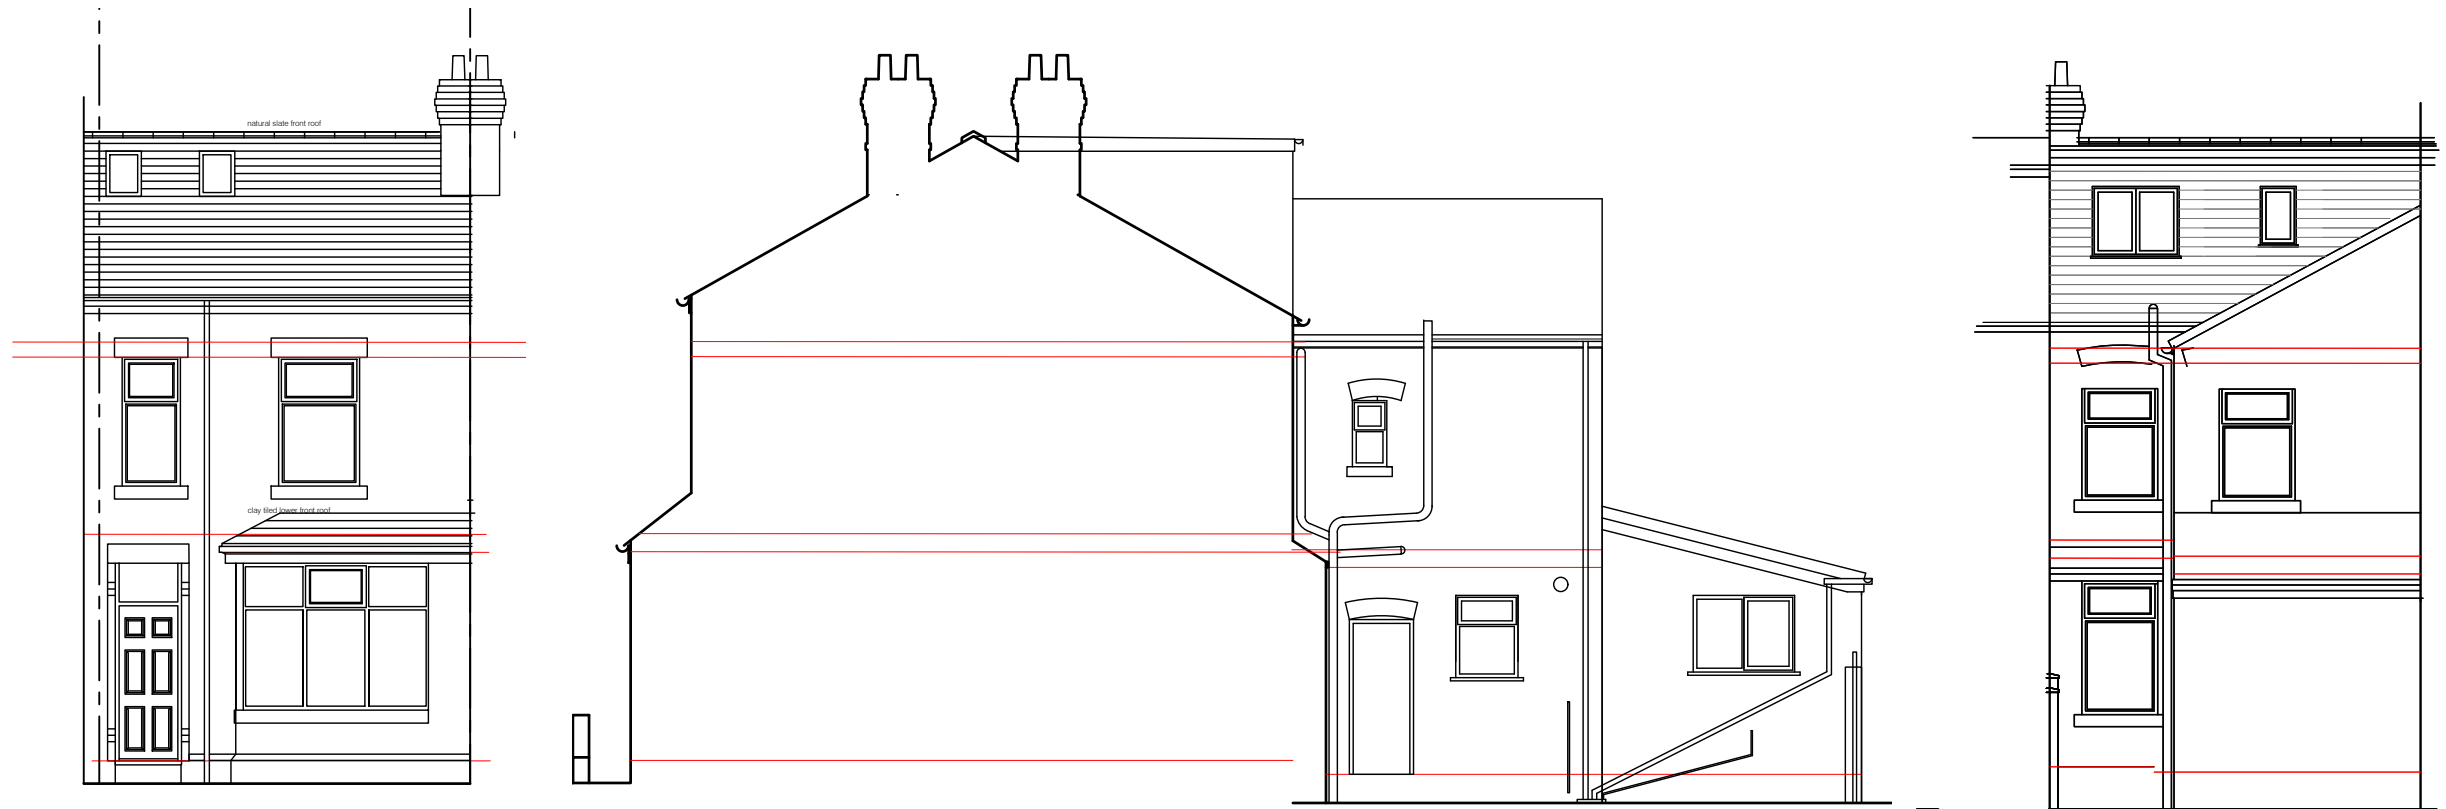


FRONT ELEVATION


SIDE ELEVATION

REAR ELEVATION

Existing external finishes:
Main roof front slope, rear outrigger - natural grey slate
Main roof dormer rear - grey epdm
Lower rear roof - concrete tiles
Smooth red facing brick to front elevation
Common brick to rear elevations with
Red smooth brick to heads,
Grey composite shiplap board to dormer walls
White upvc framed d/g windows
Painted stone lintols and cills
Black fascias and rainwater goods

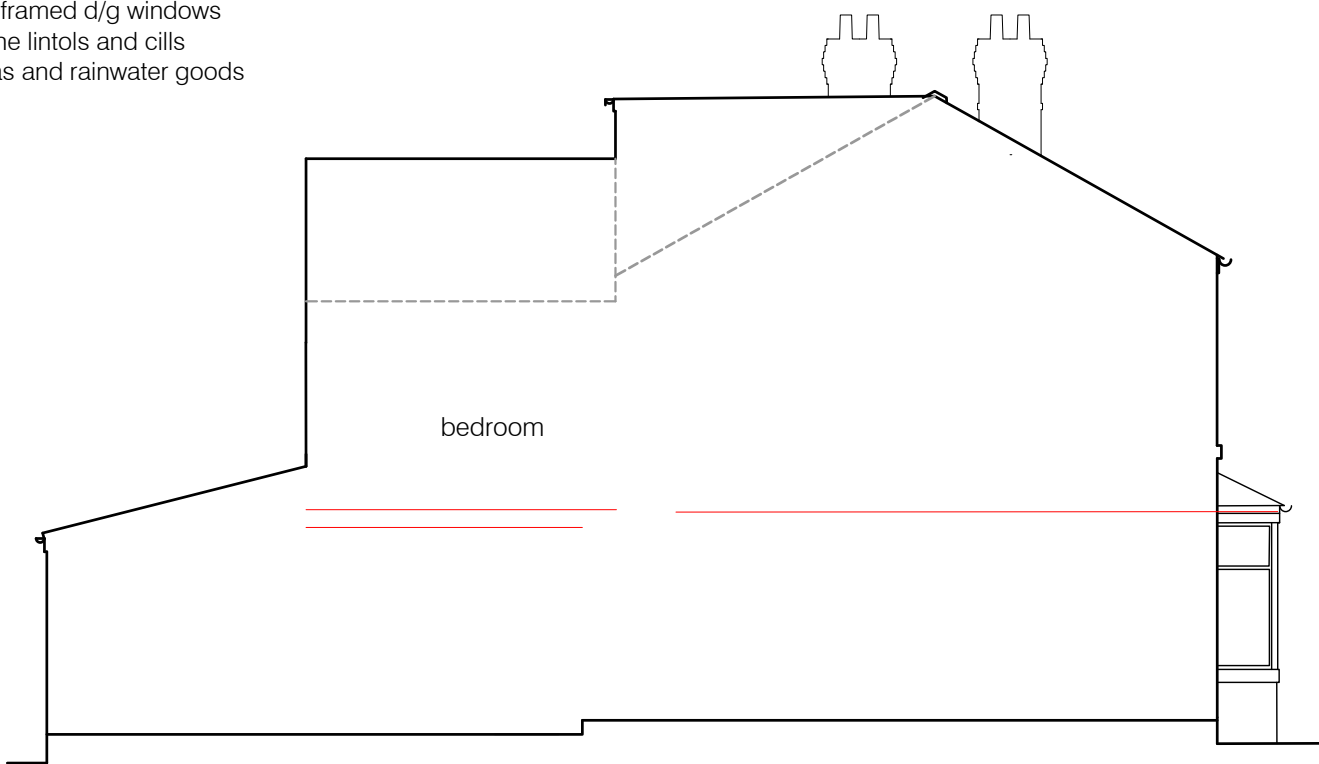

SIDE ELEVATION/SECTION

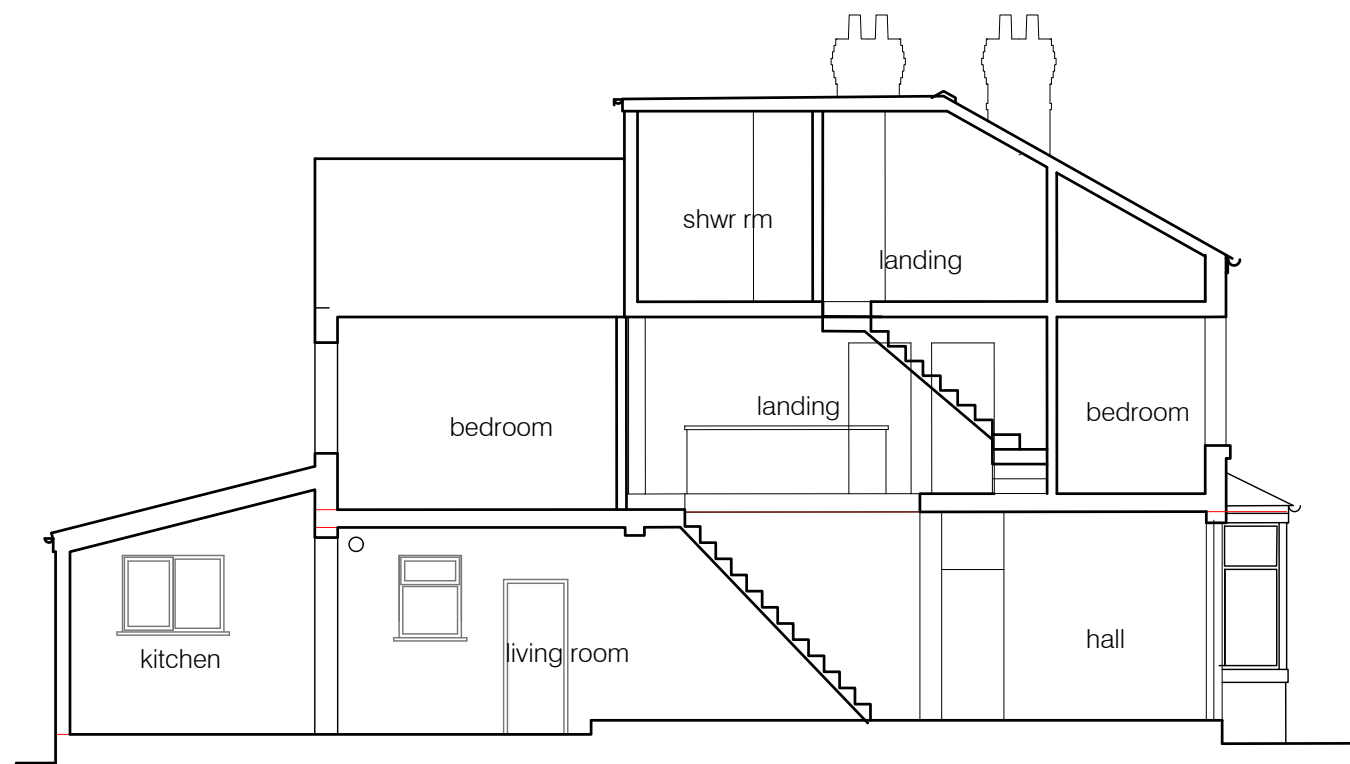

SIDE ELEVATION/SECTION