
NW- Portland Street, Manchester

Natwest Aspen Programme 2025

0 m 5 10 20 m Scale 1:500 @ A3

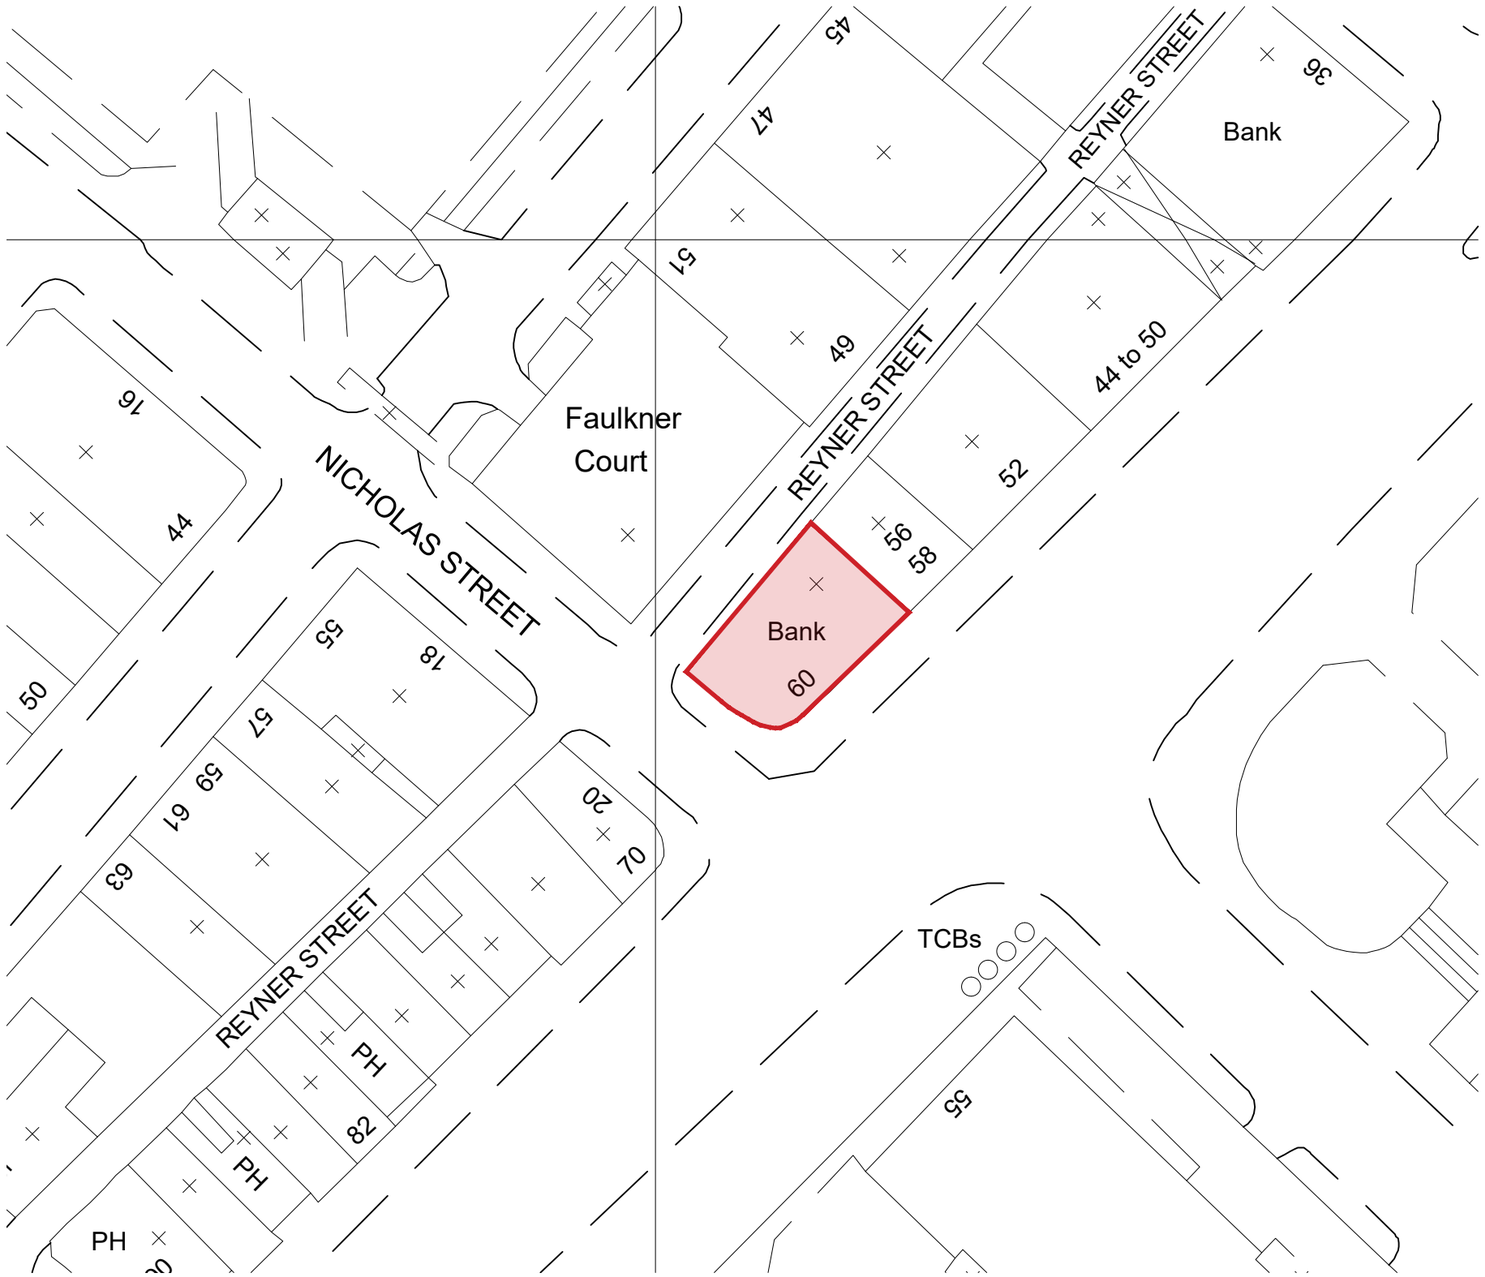

EXISTING/PROPOSED BLOCK PLAN
1:500

This drawing is the copyright and property of NatWest Group plc.
It must not be copied or published without written consent.
Only scale from this drawing for planning consent purposes.

TATE STEVENSON ARCHITECTS LTD
Unit 1 Rawdon Court
Moira
BT67 0LQ
Tel. +44 (0)28 9261 1222
Fax. +44 (0)28 9261 3834
E-mail studio@tatestevenson.com

McLaughlin & Harvey

rev	date	description	drawn	checked
-	-	-	-	-
-	-	-	-	-
-	-	-	-	-
-	-	-	-	-

NatWest Group

address
NatWest Portland Street.
60 Portland St,
Manchester
M1 4QT

ref no. -
sortcode -

description
Natwest Aspen Programme
~~Plans, & Elevations~~
BLOCK PLAN

status
PLANNING
PLANNING

IPMS1 -
sqm -
IPMS2 -
sqm -
IPMS3 -
sqm -

scale 1:500
paper size A3
brand
drn - date Mar 25
chk - date Mar 25

drawing number 1206-18_20 D-04
rev.