


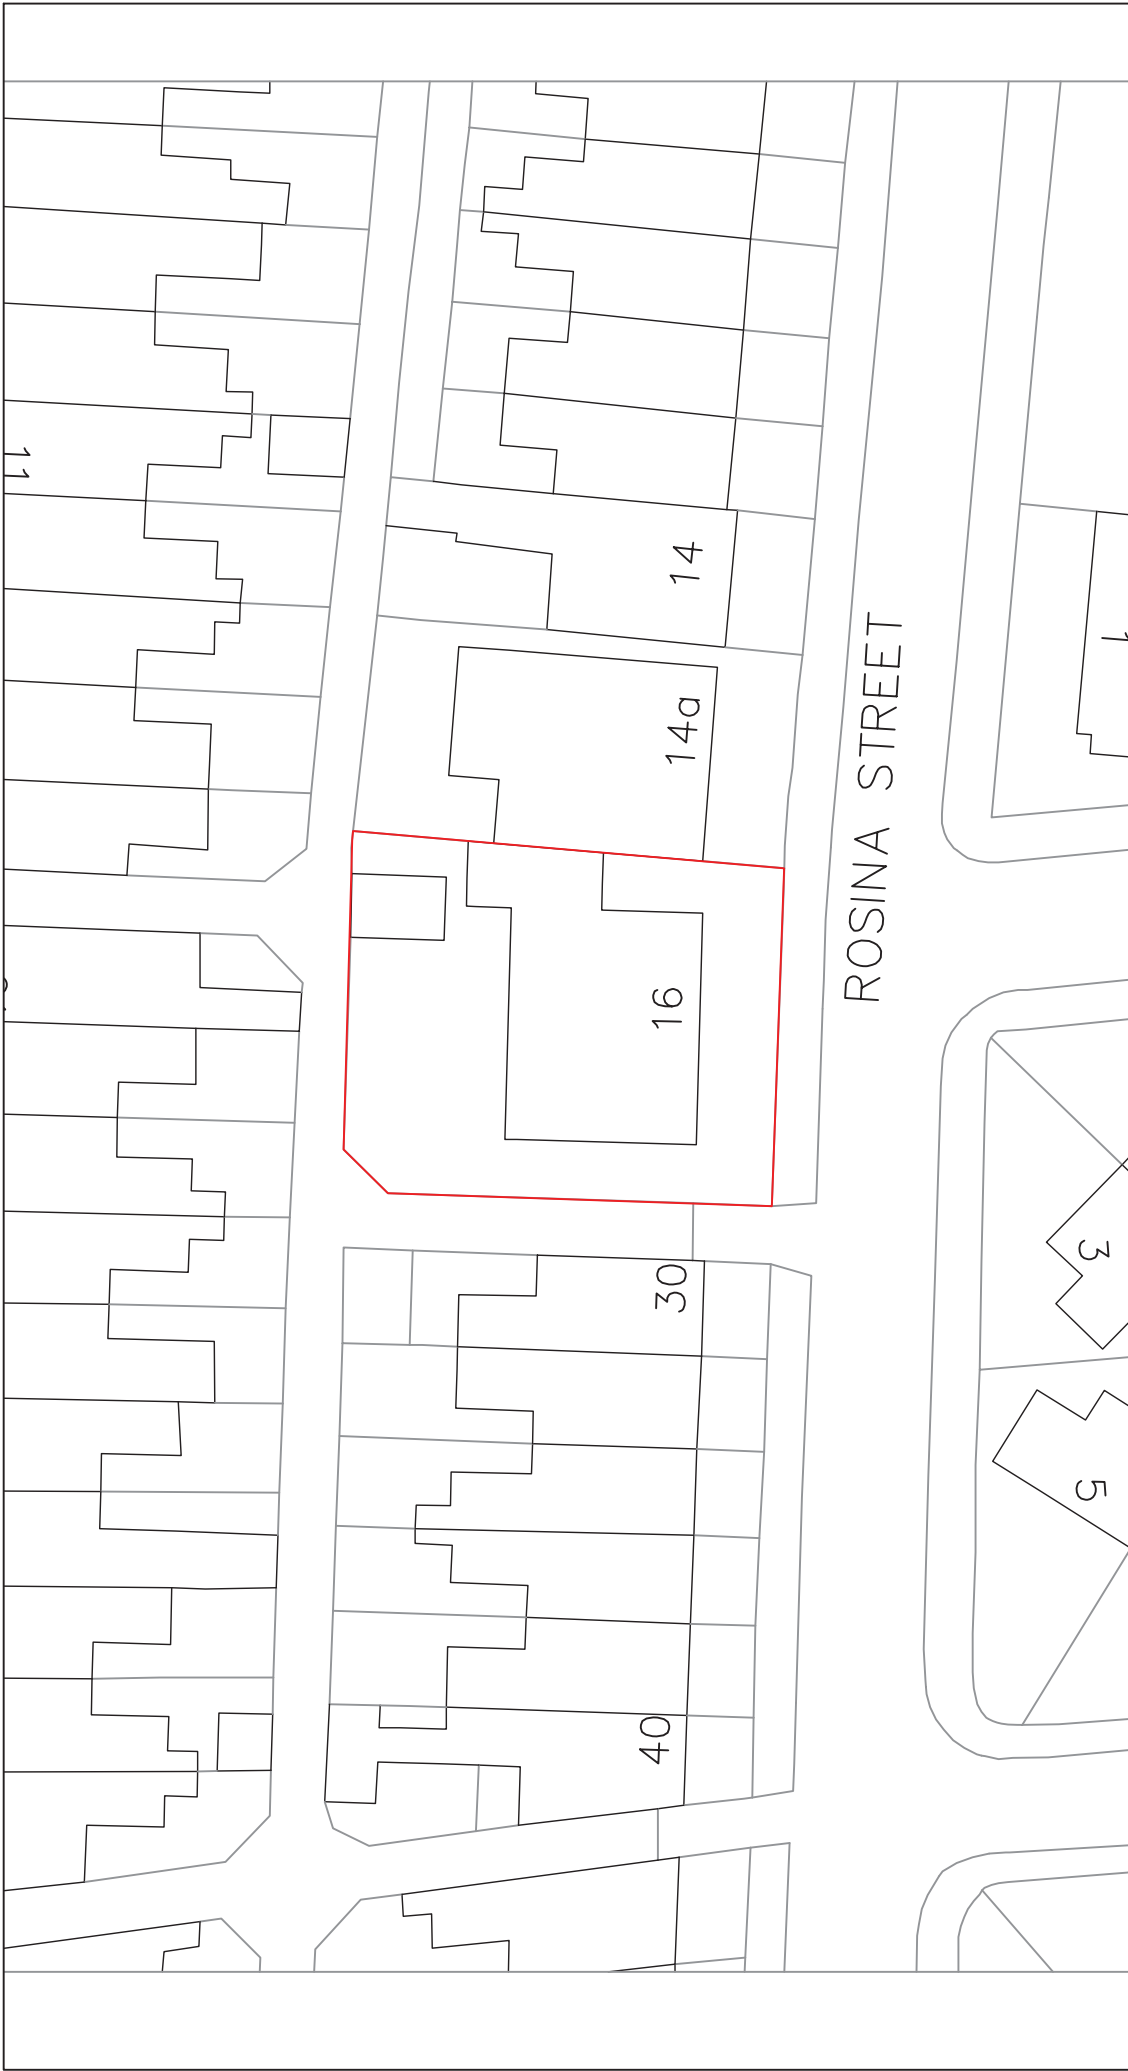

Drawing Approved By		
Suggested Amendments		
Applicant: Naveed Azhar 16 Rosina Street Manchester M11-1HX		
JOB	Change of Use	
DRAWING TITLE Location Plan		
SITE 16 Rosina Street Openshaw M11 1HX		
SCALE @ A3 1: 500	DATE 14/3/25	DRAWN
CAD REF: dwg1		
DRAWING NUMBER: 1		REV: