


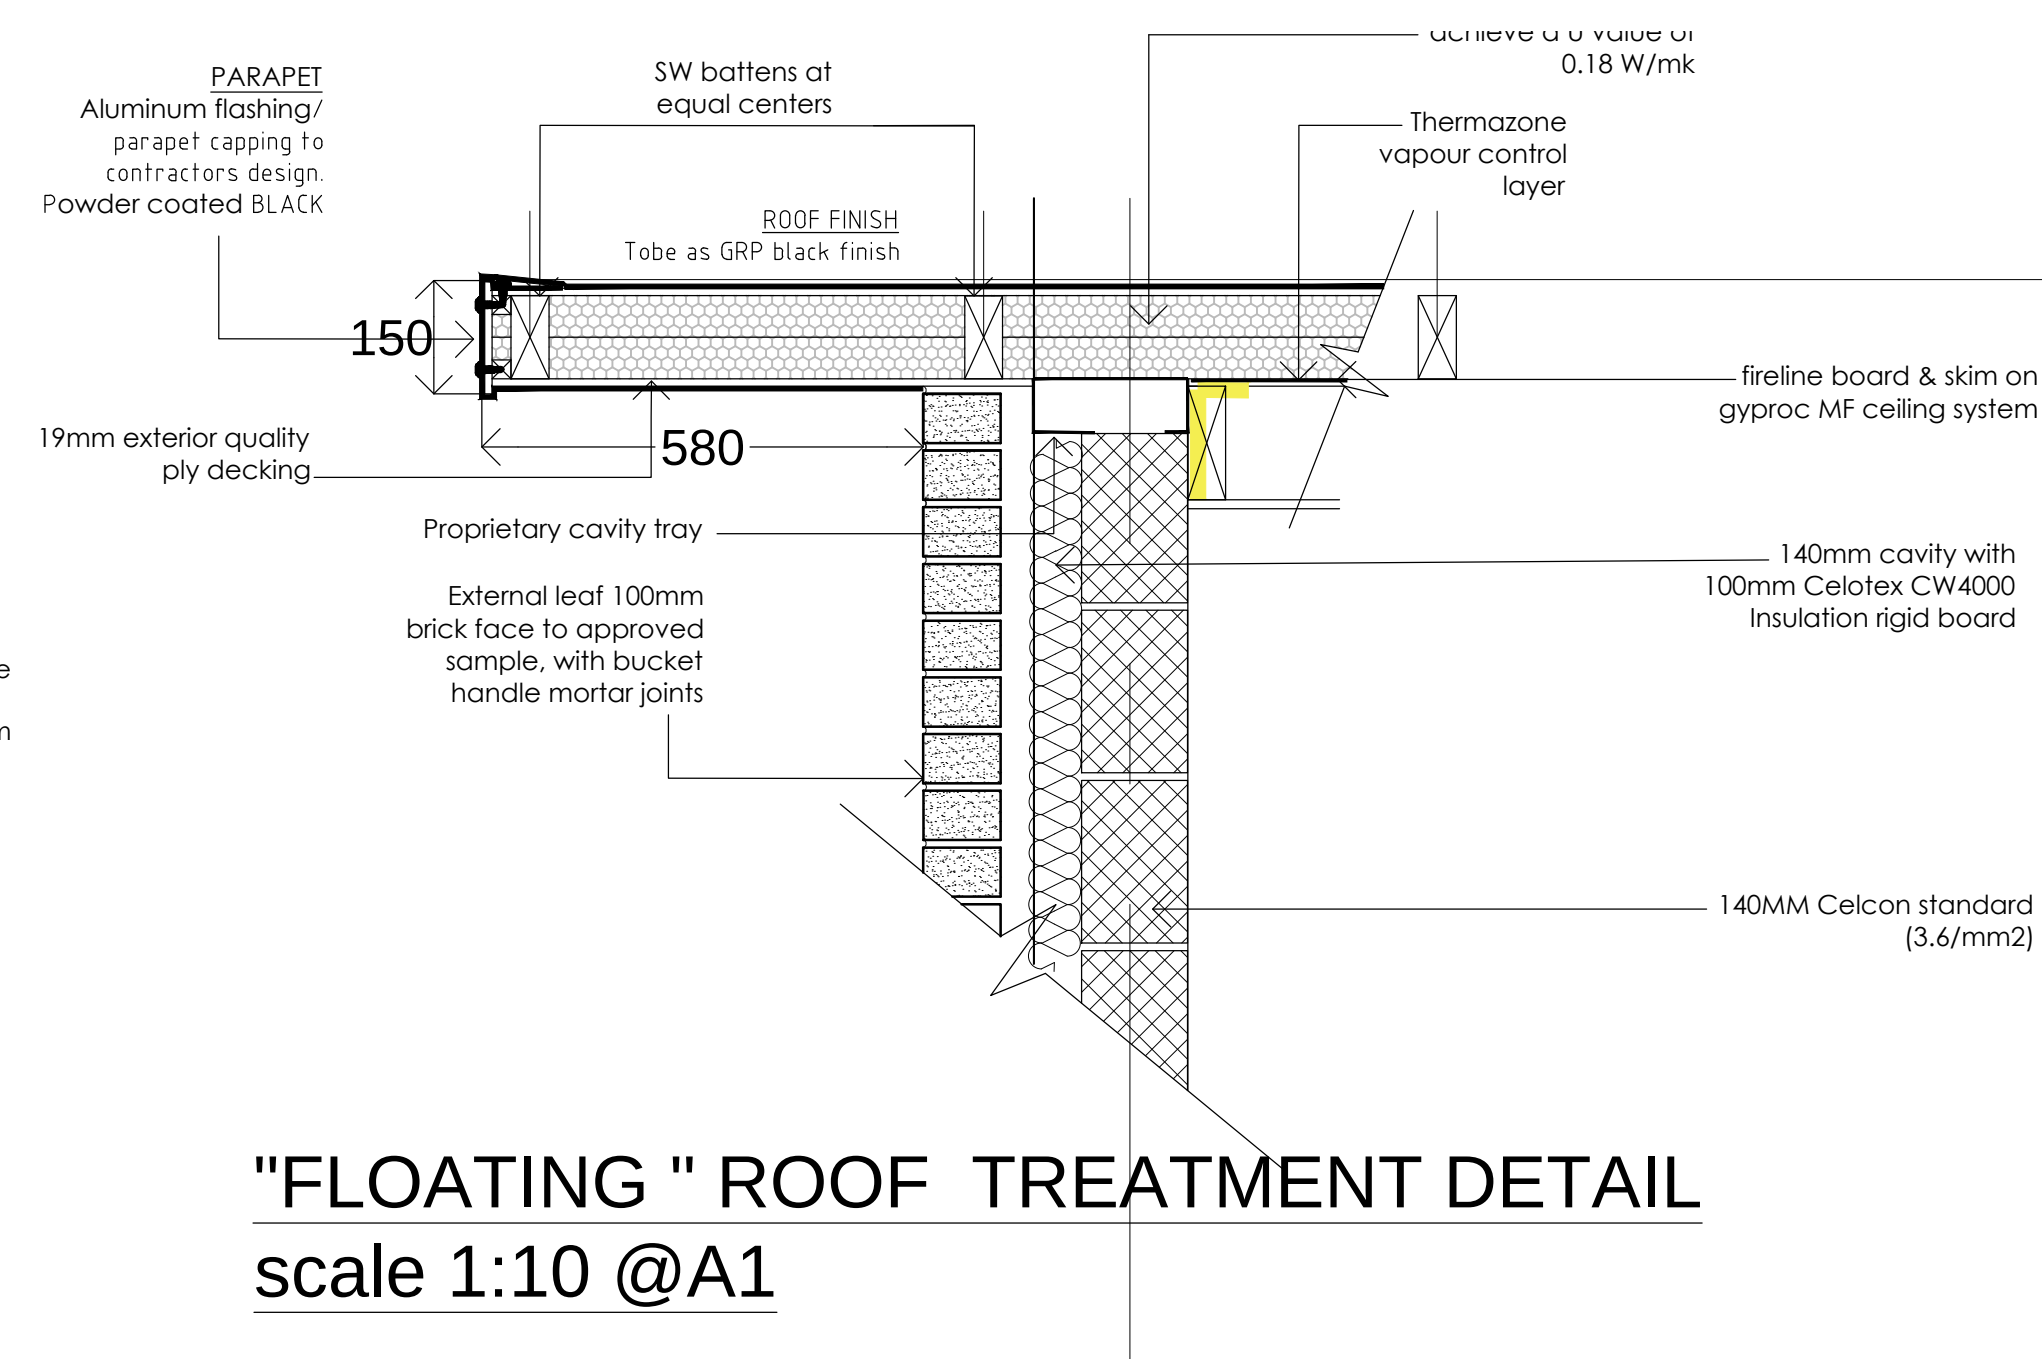


NOTES

The designs and details on this drawing are copyright and must not be reproduced without the written permission of the designer.


Contractors are to check all sizes and dimensions before setting out any site or shop work. Any errors or discrepancy to be reported to the designer.

REVISIONS	DATE
REV A - Additional details added	23/01/25 JAA
REV B - Key for order of details amended	31/01/25 JAA

TYPICAL CRITTALL WINDOW ELEVATION TO NEW EXTENSION
scale 1:20 @ A1'

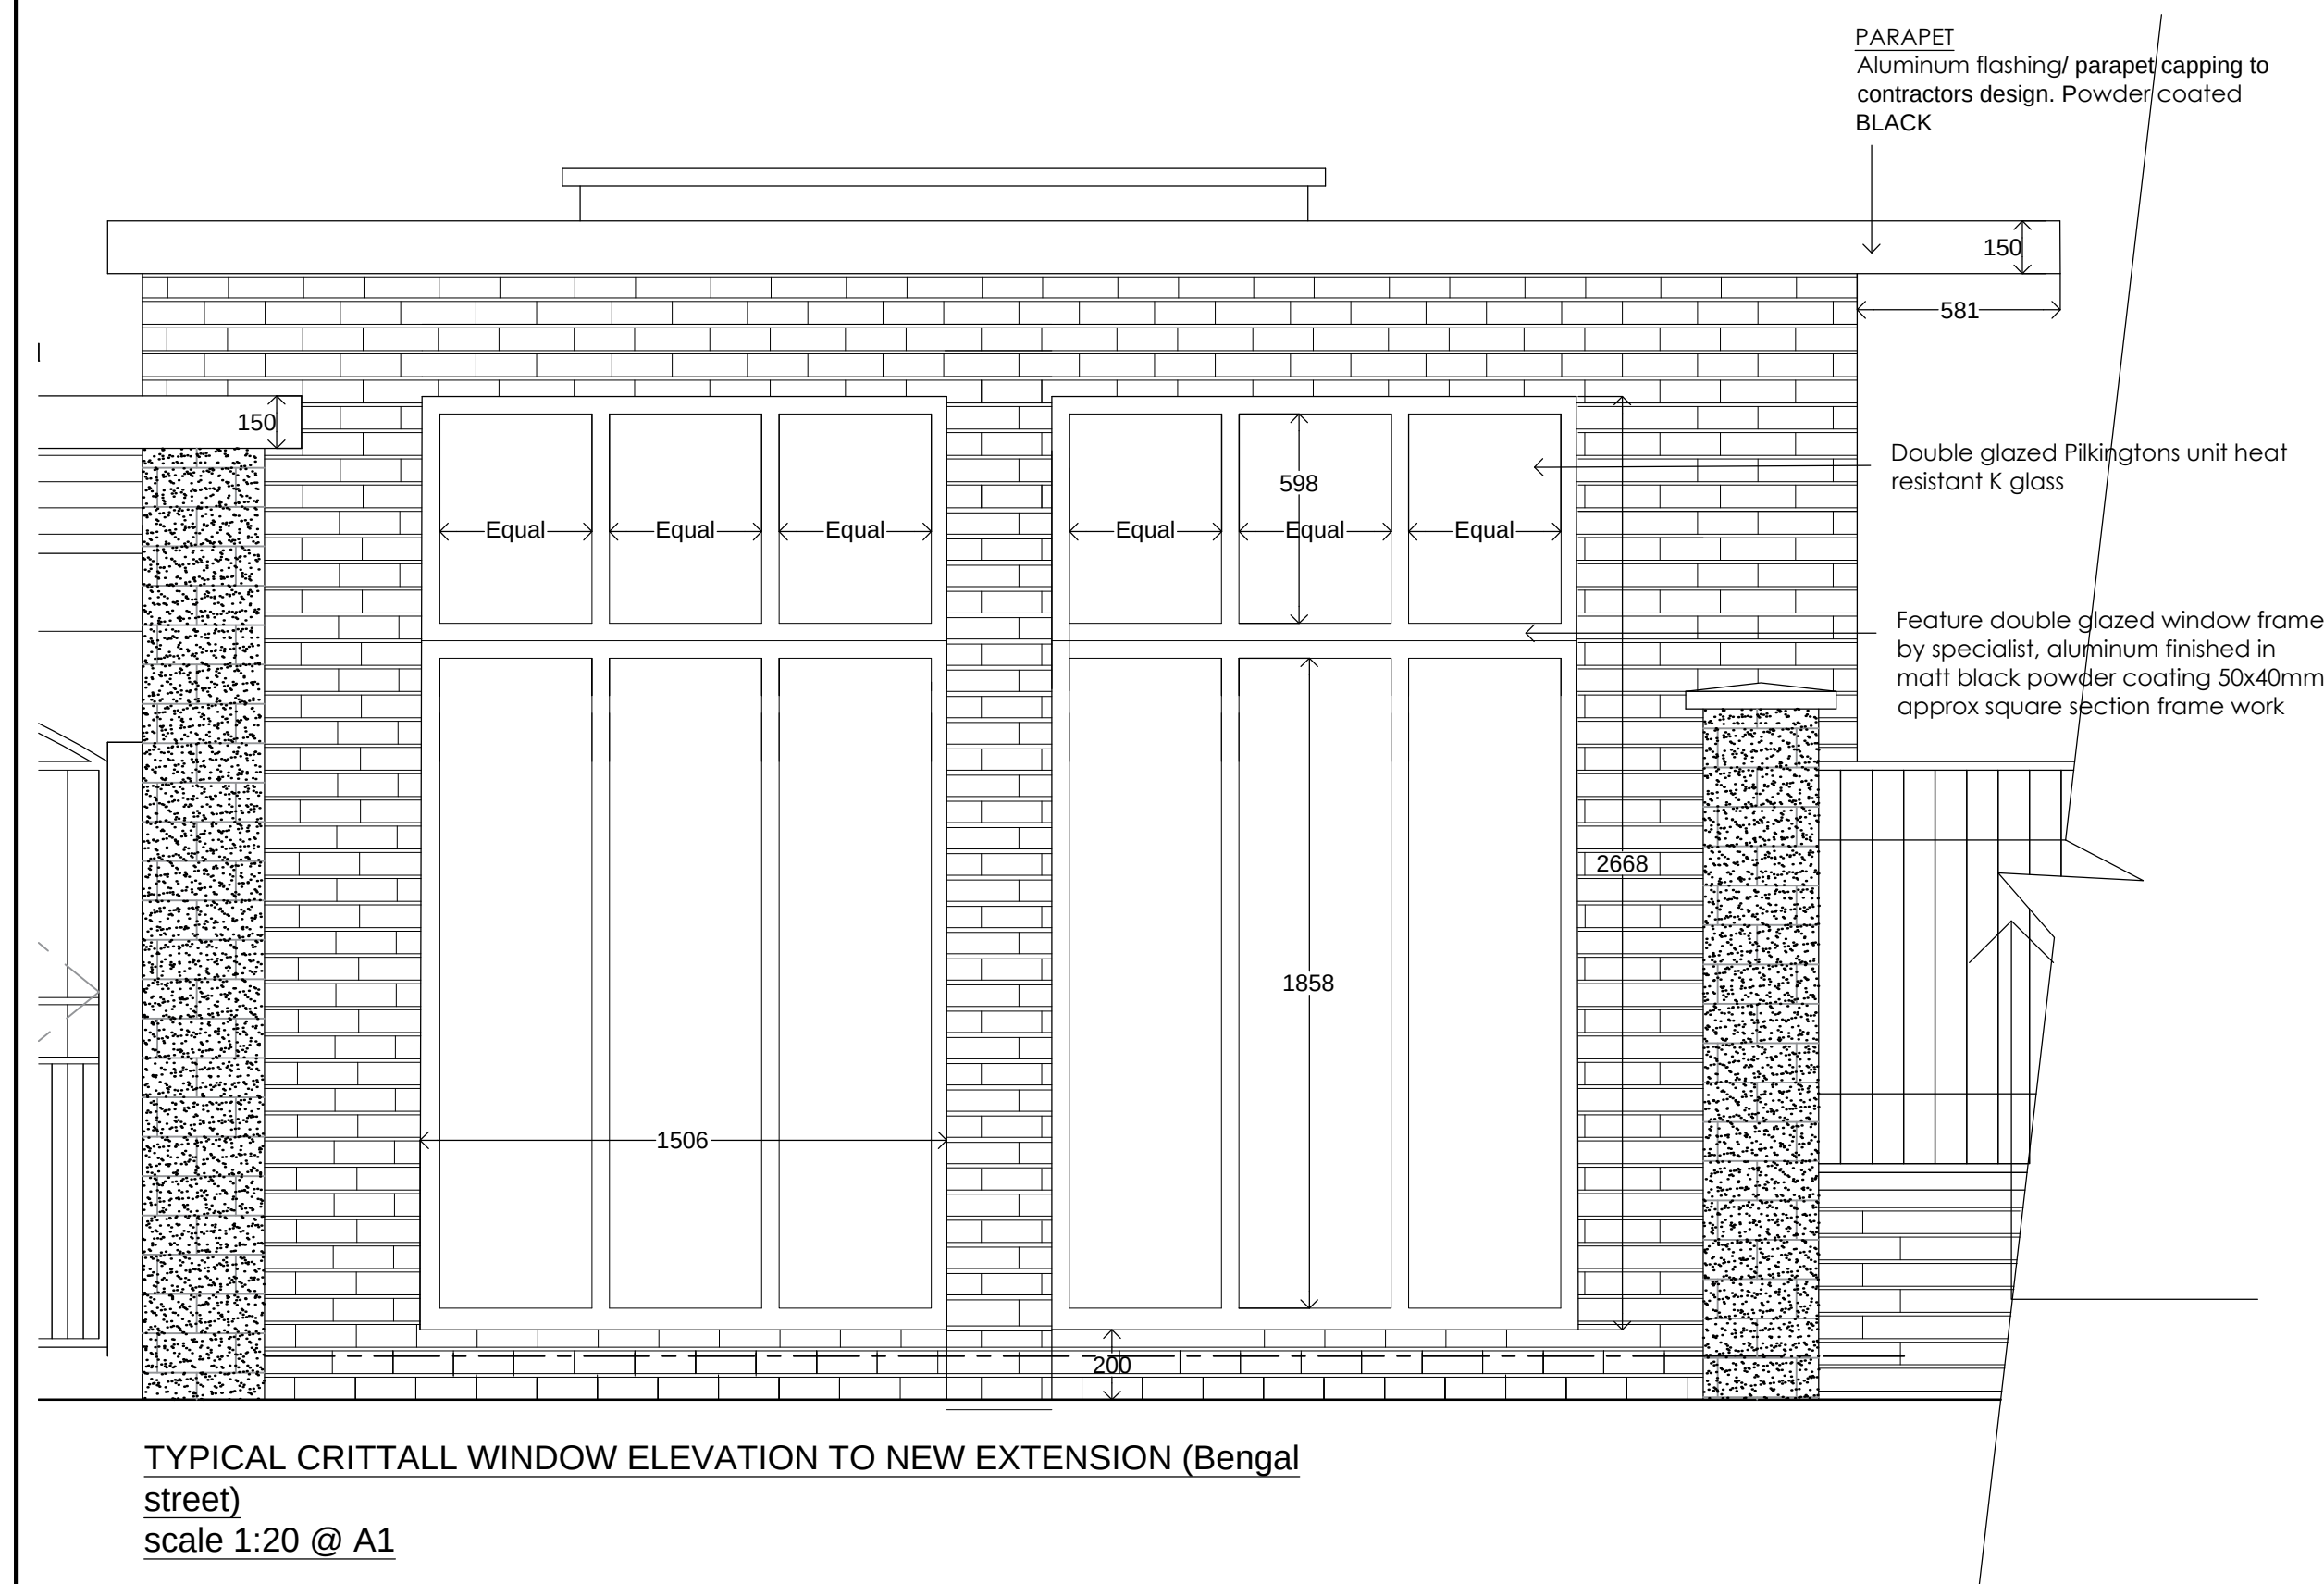

"CRITTALL GLAZING
DETAIL WINDOW
HEAD/BASE
scale 1:10 @ A1

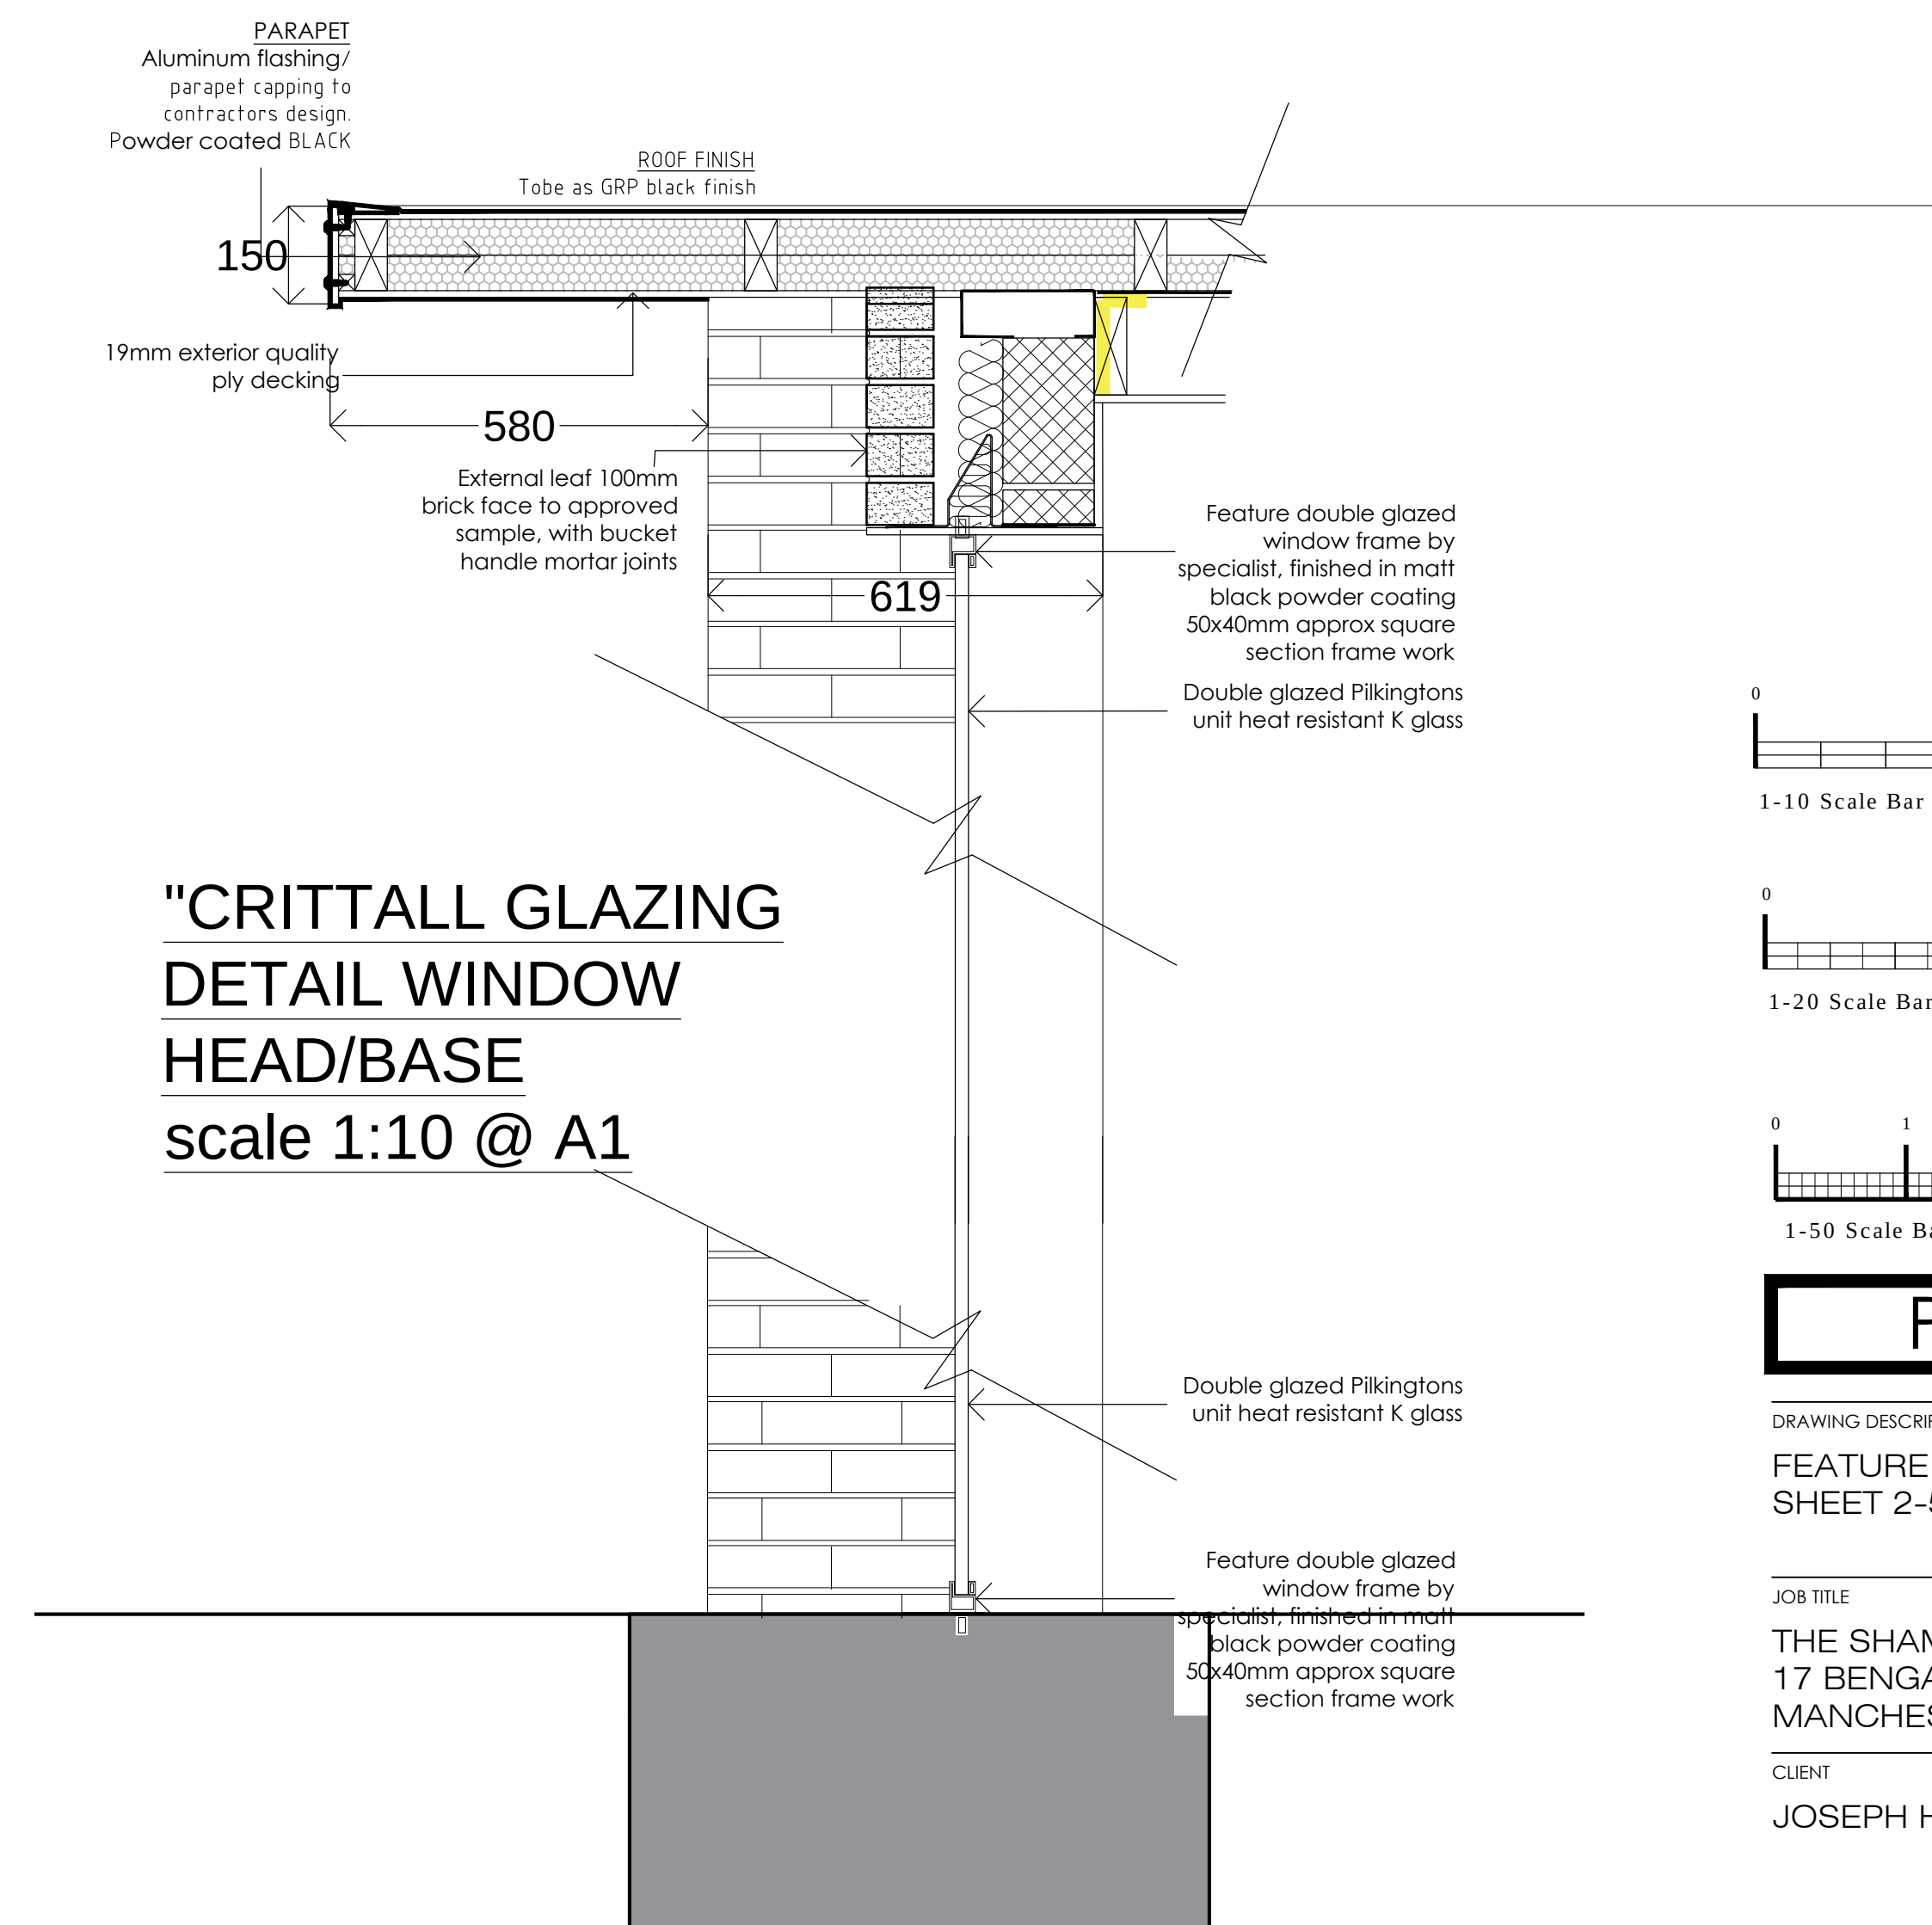

1-10 Scale Bar (millimetres)

1-20 Scale Bar (metres)

PLANNING

DRAWING DESCRIPTION

FEATURE DETAILS

SHEET 2-5

JOB TITLE

THE SHAMROCK
17 BENGAL STREET
MANCHESTER

CLIENT


JOSEPH HOLTS

DRAWN BY	MB/JAA	SCALE	1:50/1:10/1:20 @ A1
DATE	MAY 2024	DRAWING NO.	REVISION
CHECKED		2021 - 223	B

John Dixon & Associates Ltd,
Unit 211
Chambers Business Centre,
Chapel Road,
Oldham,
OL8 4QQ.

TEL : 0161 682 0964
FAX : 0161 683 4106
E-MAIL : info@johndixon.co.uk
WEB : www.johndixon.co.uk

jda
architecture
interior design
project management

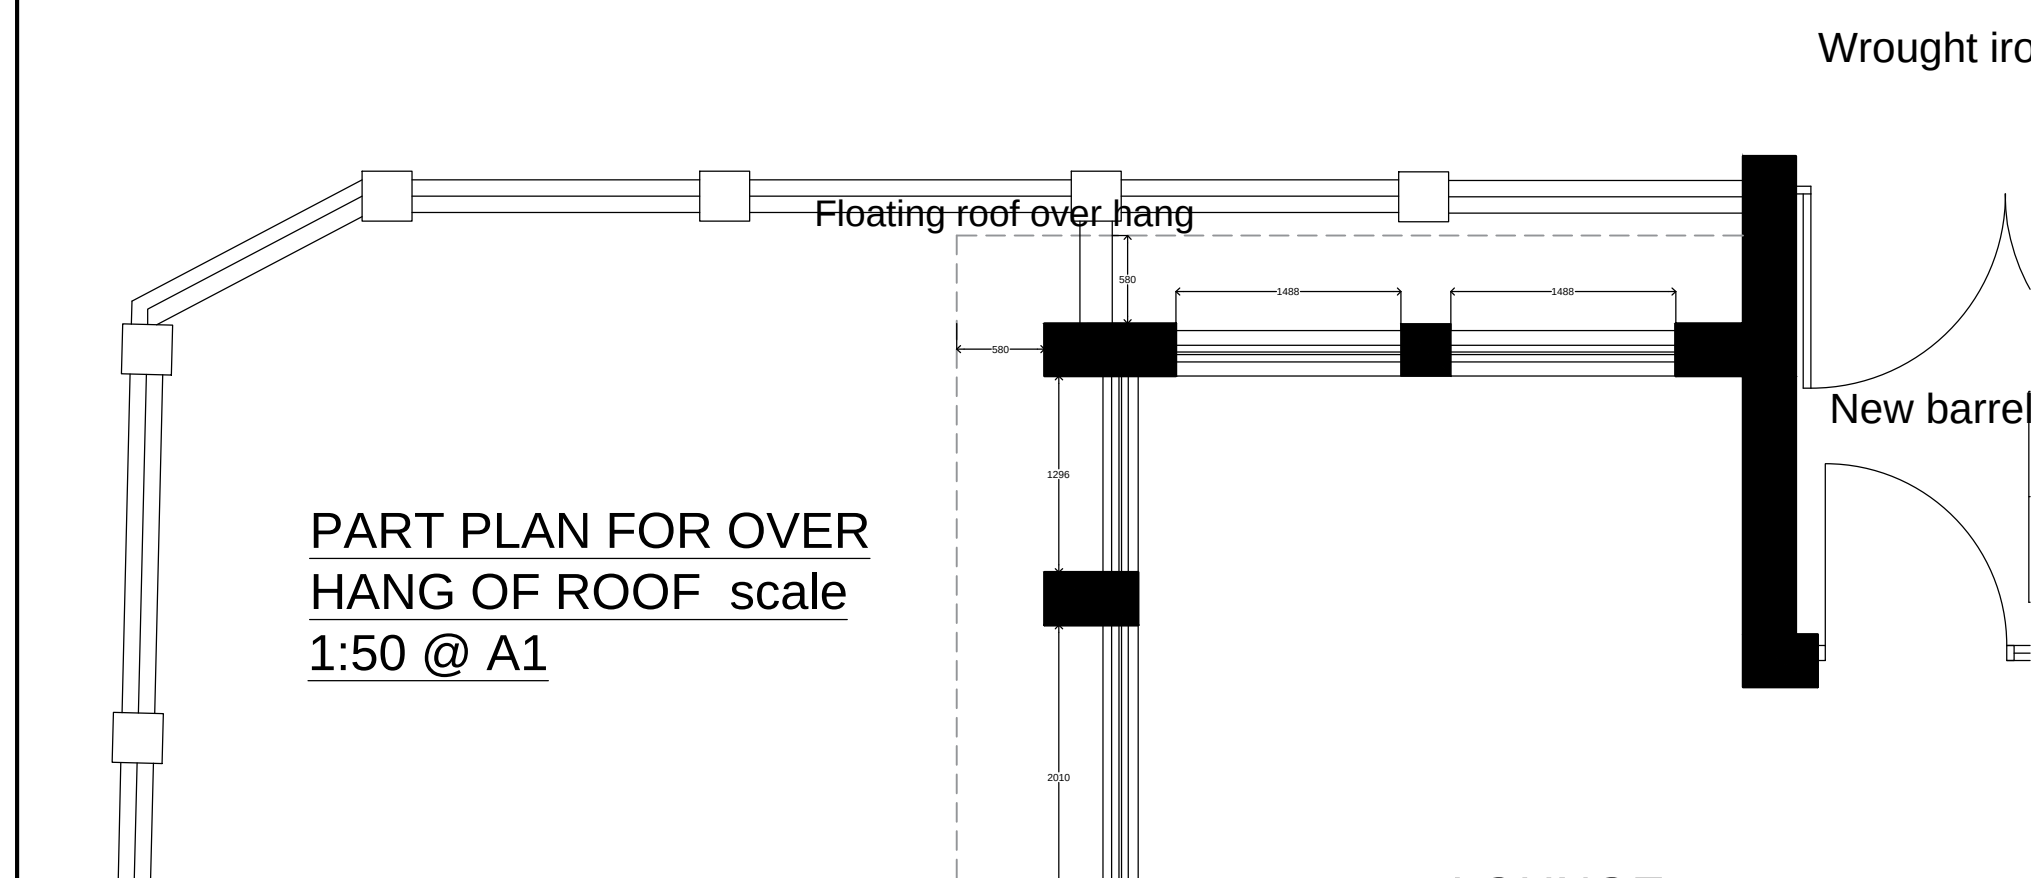

"CRITTALL GLAZING DETAIL BASE
scale 1:10 @ A1

jda
architecture
interior design
project management