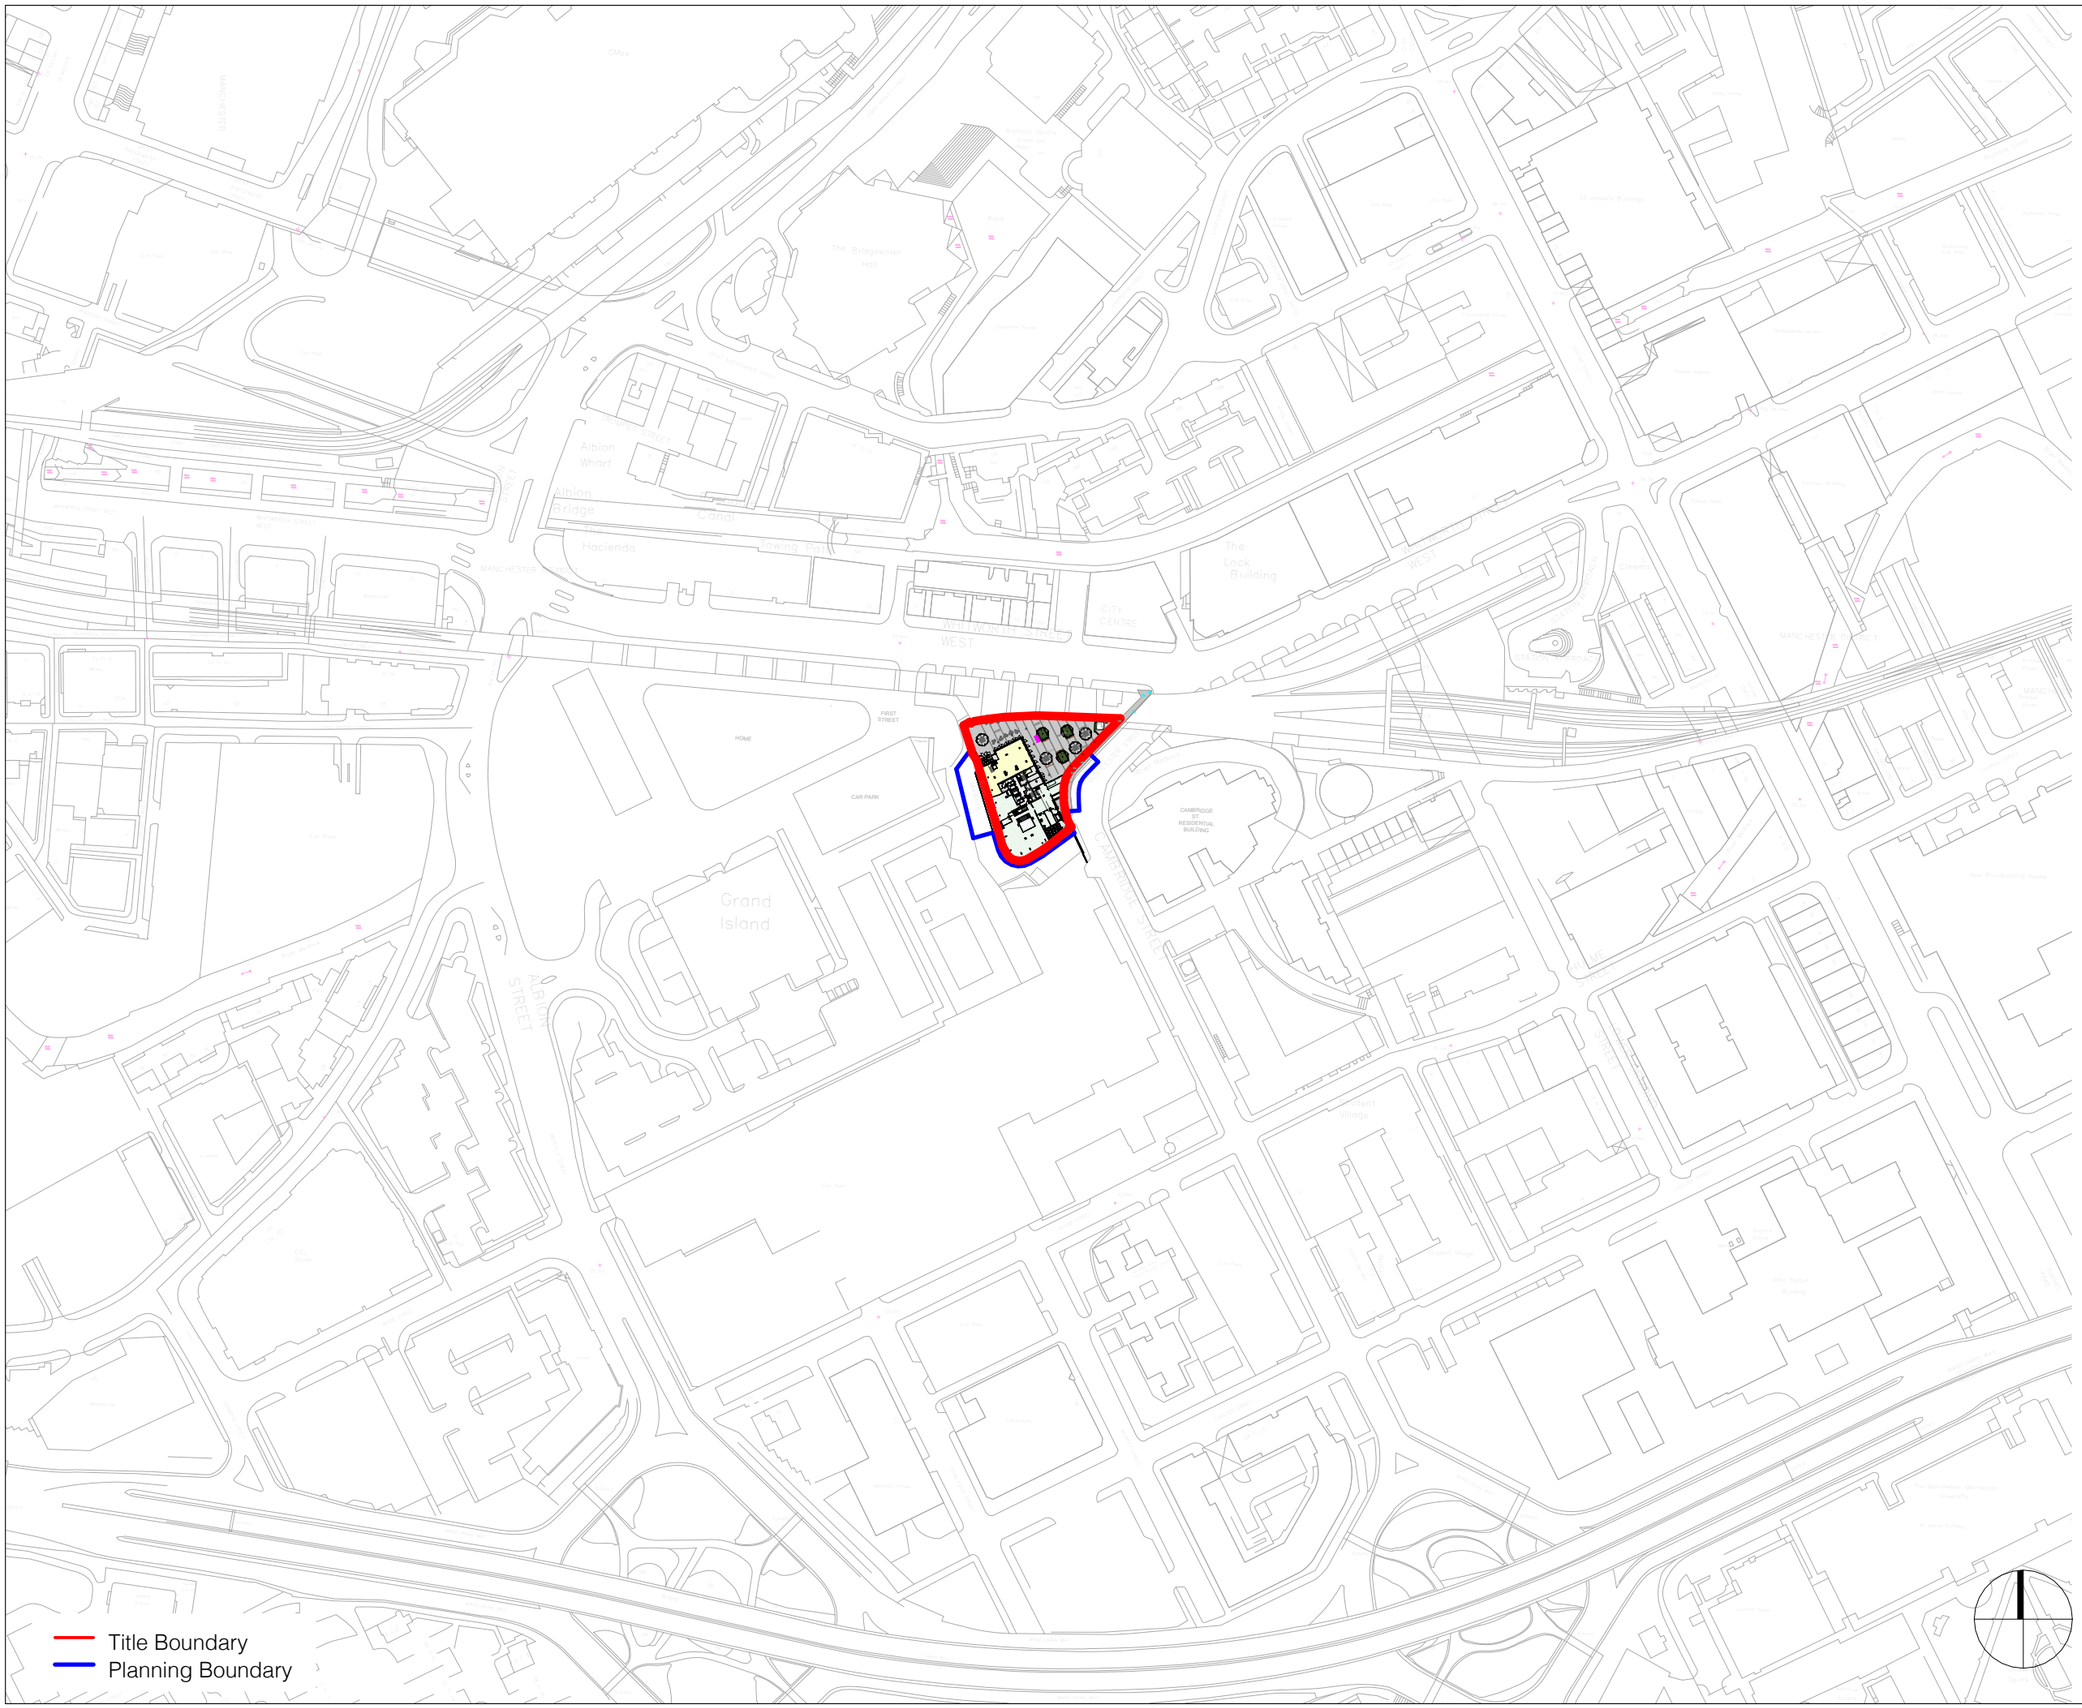

DO NOT SCALE
Work to annotated dimensions only. Read drawings in conjunction with relevant specification, Structural Engineers' and Services Engineers' drawings. Confirm all dimensions before commencement of any work on site or fabrication.

Rev:	Details:	Date:
P4	Planning Issue	26.02.2025
P3	Issued for information	12.02.2025
P2	Layout updated following changes to BS9991	09.01.2025
P1	First Issue	15.11.2024

client:
Manner

project:
The Hotspur Press

job number:
0655

status:
Stage 03

title:
1.2500 Site Plan

scale:
1 : 2500
@ A3

drawn by:
HOD

drawing number:
0655-HOD-THP-00-DR-A-(--)854

current revision date:
26.02.2025

revision:
P4

hodder+partners
SSI Studios
7 Kelso Place
Manchester M15 4LE
t: +44(0)161 832 9842
e: mail@hodderandpartners.com
w: www.hodderandpartners.com

0 10 50 100 200 300

26/02/2025 16:46:28