




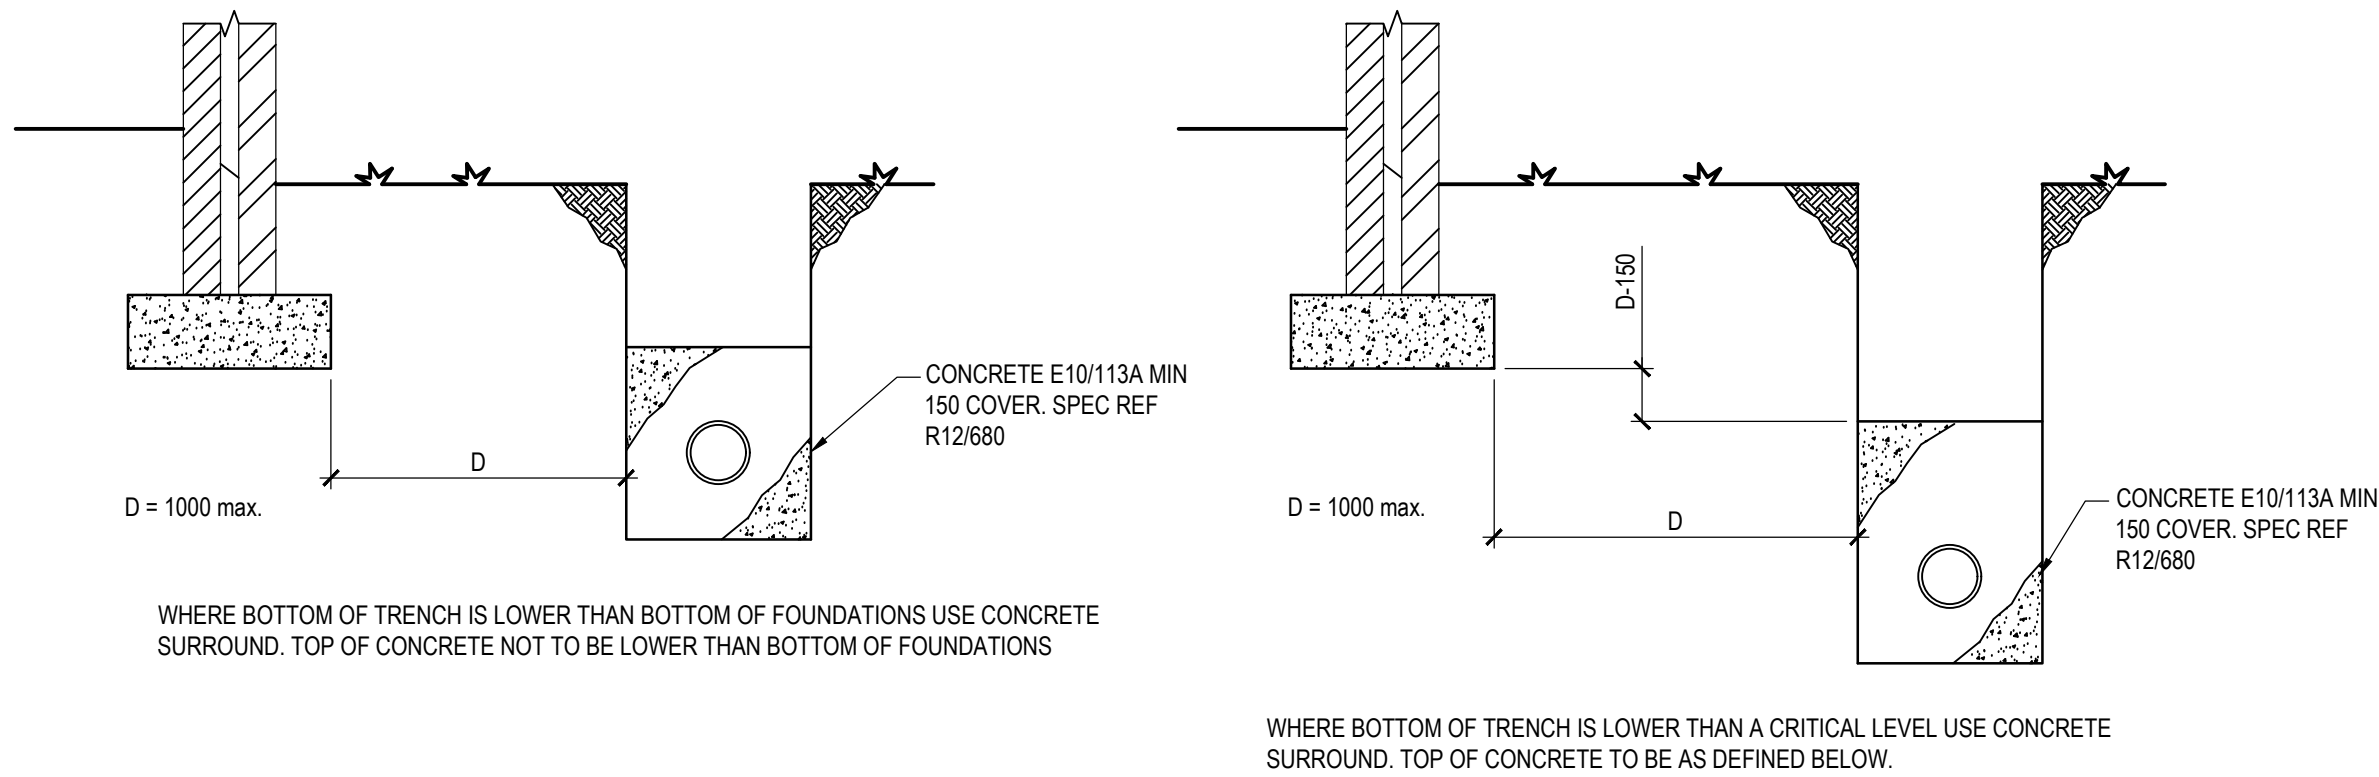

PIPES NEAR FOUNDATIONS
[SCALE 1:20]

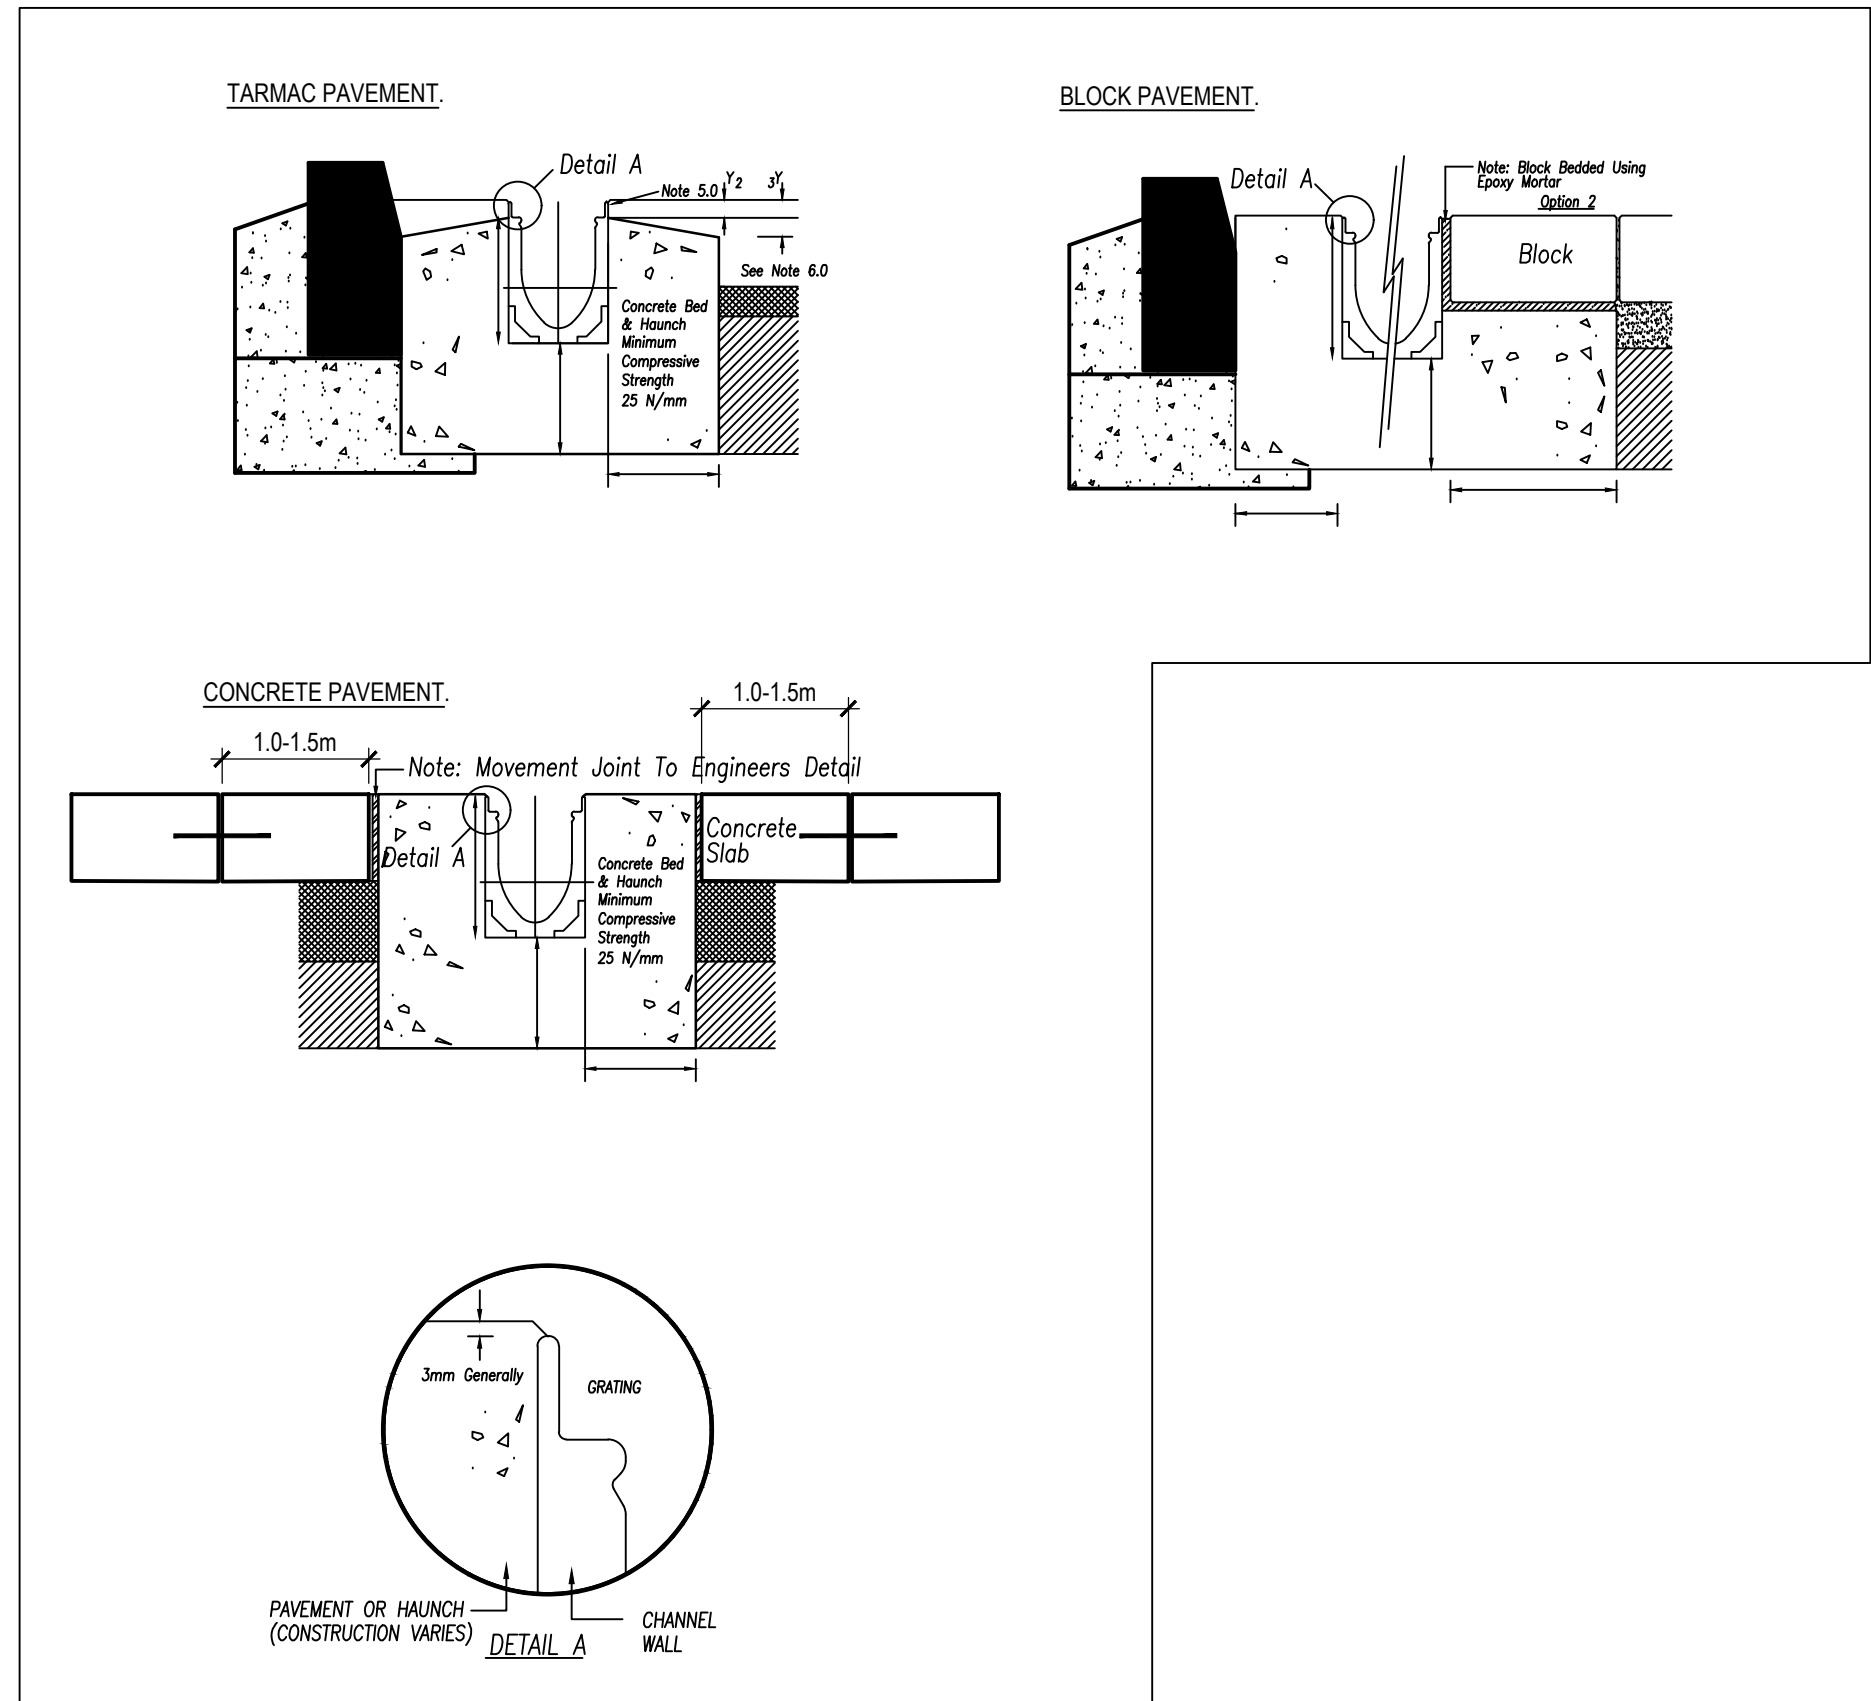


TYPICAL CHANNEL DETAILS
[SCALE 1:10]

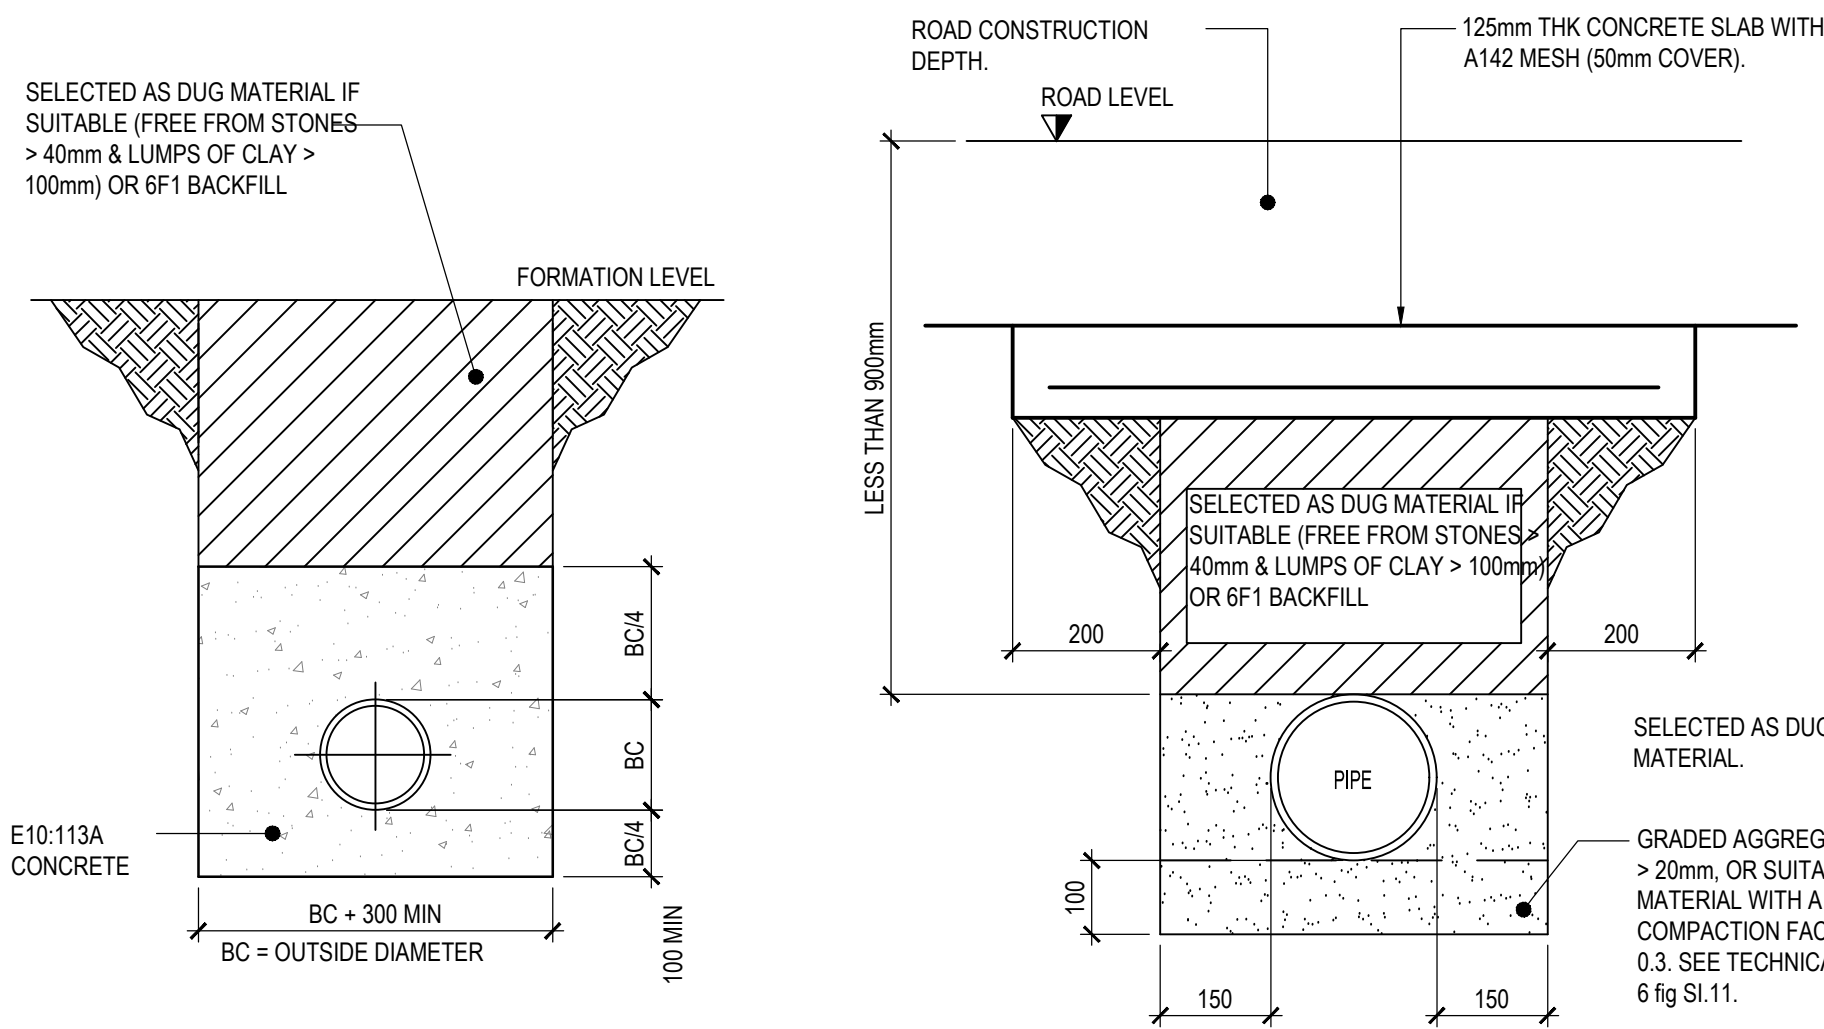


CONCRETE SURROUND UNDER ROADS LESS THAN 1200mm COVER & NON-TRAFFICKED LESS THAN 900mm COVER.
[SCALE 1:10 @ A1]


PAVING SLAB UNDER ROADS LESS THAN 1200mm COVER & NON-TRAFFICKED LESS THAN 900mm COVER.
[SCALE 1:10]

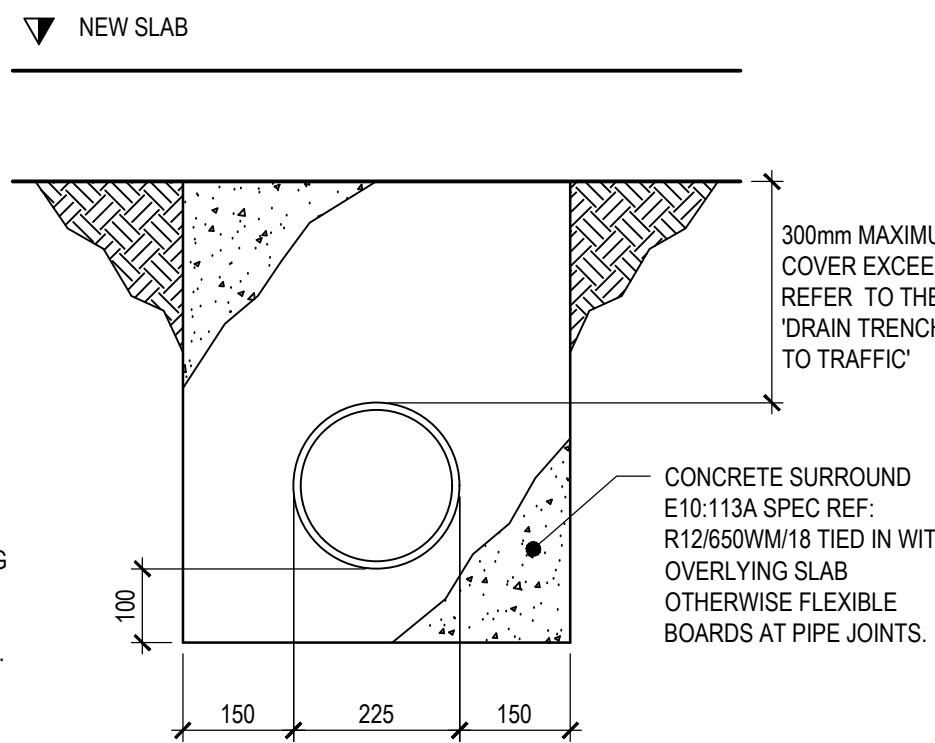


PIPES UNDER SLABS
[SCALE 1:10]

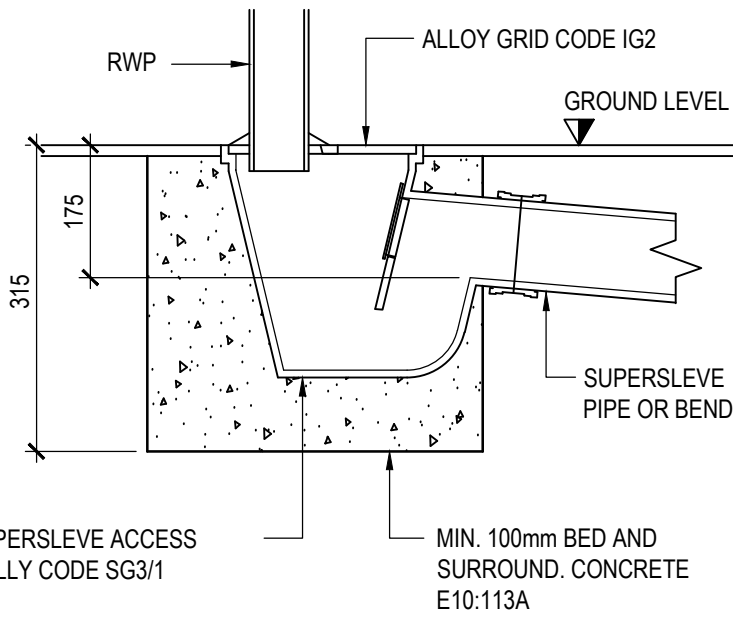


RWP DETAIL
[SCALE 1:10]

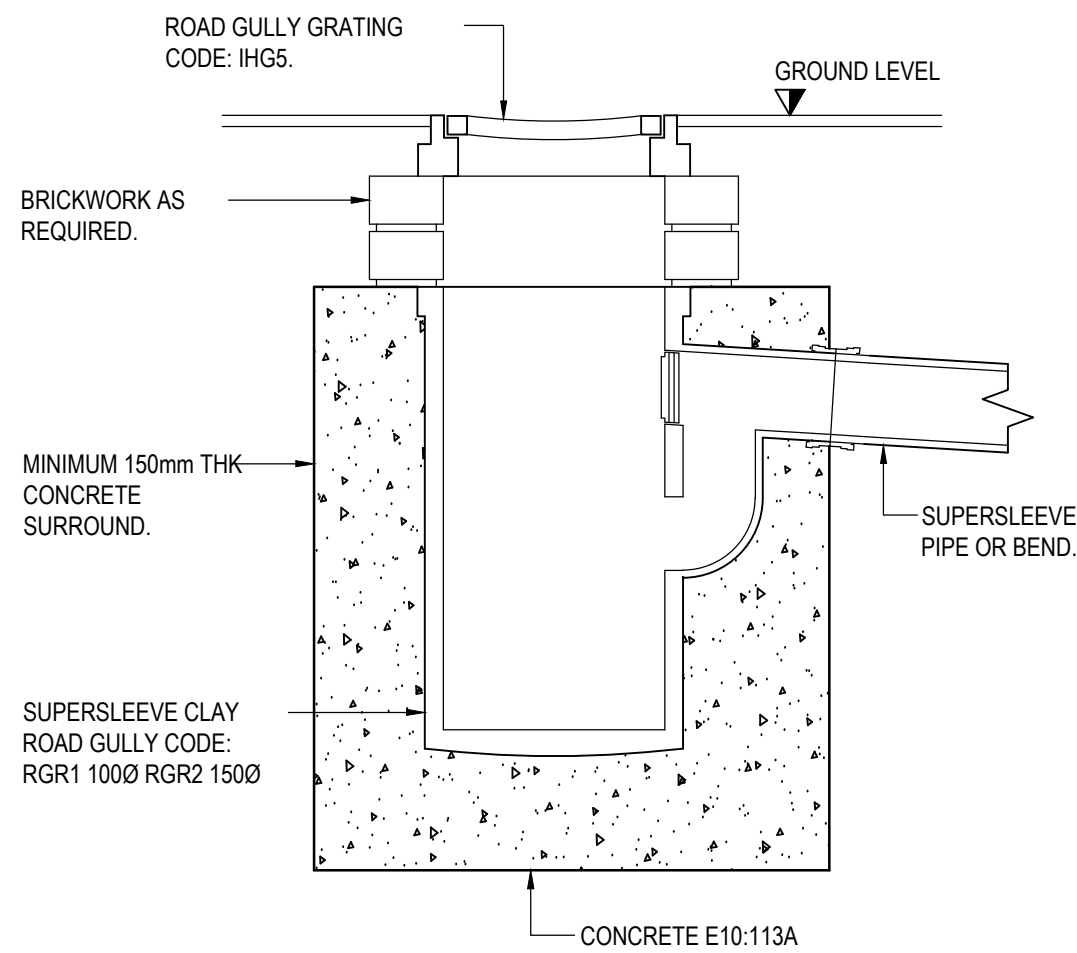


ROAD GULLY (300Ø x 600Dp)
[SCALE 1:10]

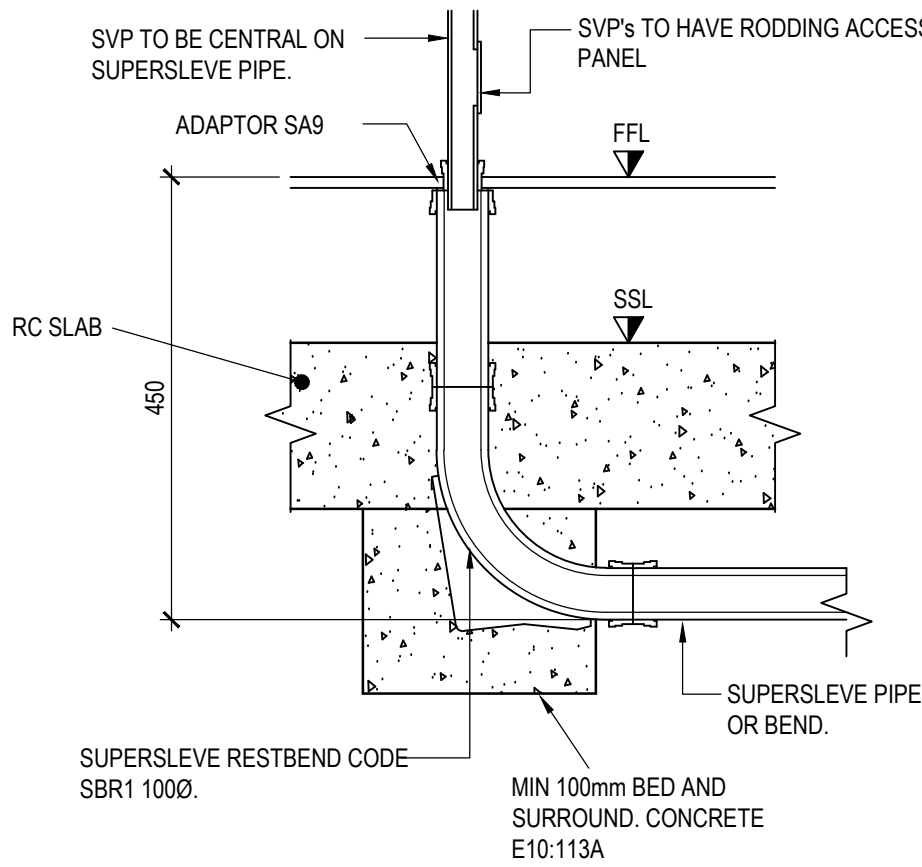

SOIL VENT PIPE
[SCALE 1:10]

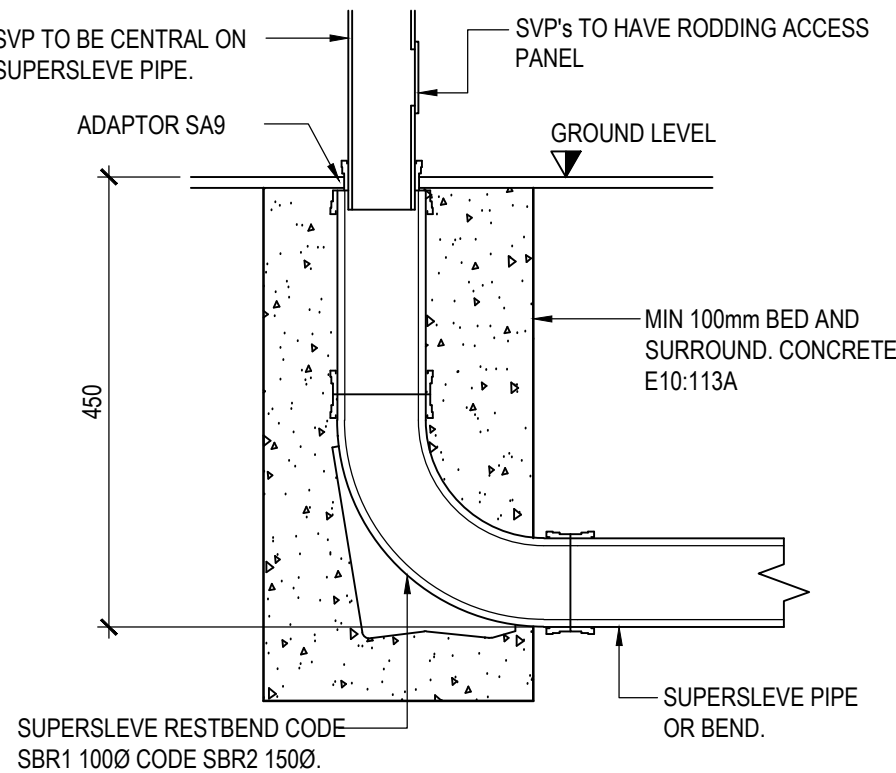

SOIL VENT PIPE
[SCALE 1:10]

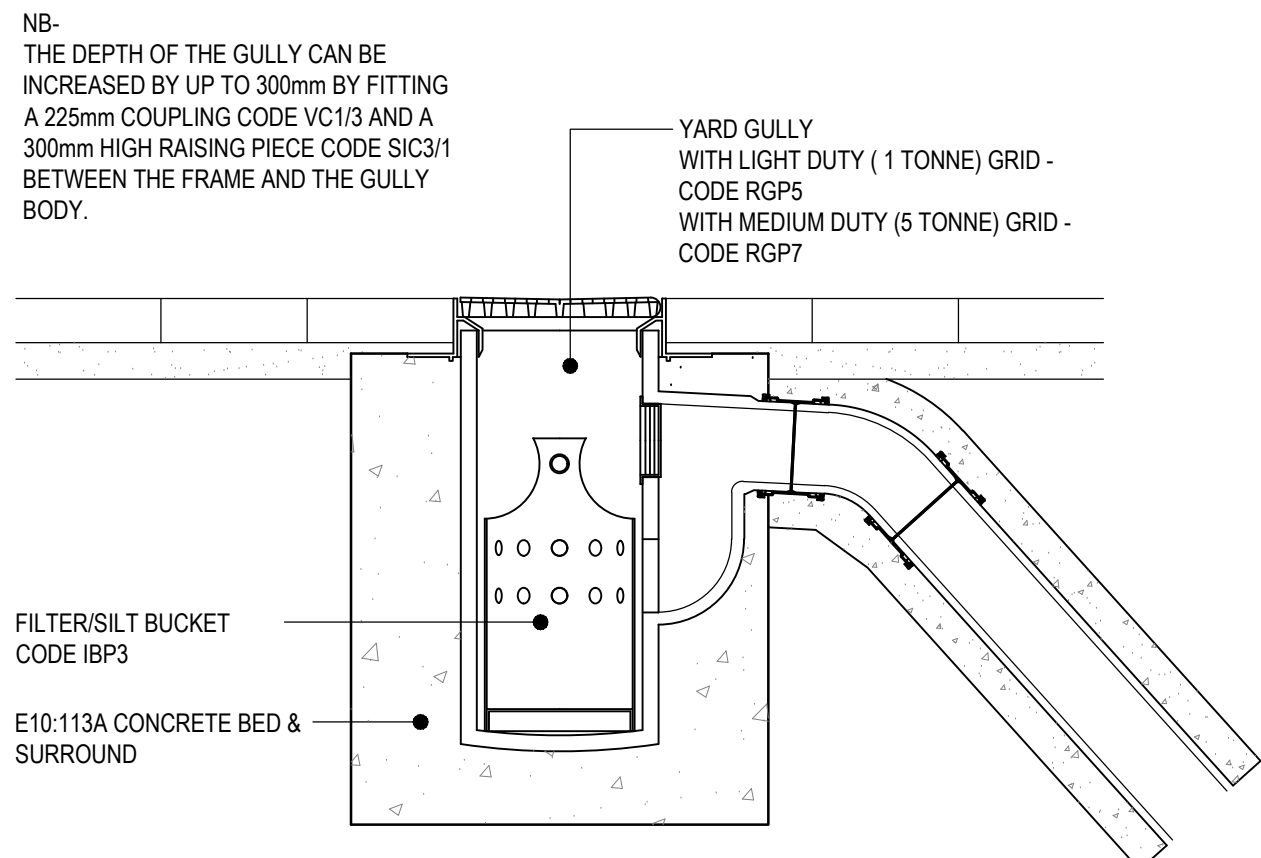

YARD GULLY CONNECTION DETAIL
[SCALE 1:10]

GENERAL NOTES

- DO NOT SCALE FROM THIS DRAWING WORK TO FIGURED DIMENSIONS ONLY.
- NO DEVIATION FROM THE DETAILS SHOWN ON THIS DRAWING IS ALLOWED WITHOUT PRIOR PERMISSION IN WRITING.
- ALL DRAWINGS ARE TO BE READ IN CONJUNCTION WITH ALL ARCHITECTS, ENGINEERS AND SPECIALISTS DRAWINGS AND THE SPECIFICATION.
- THE CONTRACTOR SHALL INCORPORATE ALL THE REQUIREMENTS OF THE PRE-TENDER STAGE HEALTH & SAFETY PLAN.

TENDER ISSUE

T01	TENDER ISSUE.	24.01.25	DB	JH
Rev.	Amendment	Date	By	Chkd
Project MANCHESTER COMMUNICATION ACADEMY, SCIENCE BLOCK				
ARCH/CLIENT LANCASTER MALONEY MARTIN LTD.				
Title TYPICAL DRAINAGE DETAILS SHEET 2				
WML Job No. 11258	Drawn DB	Checked JH	Date JAN 2025	Scale 1:20 @ A1
WML CONSULTING Civil, Structural & Geotechnical Engineers				
Third Floor South Metropolitan House Station Road Cheshire SK9 7AZ Tel 0161 482 0600 Fax 0161 486 9210 e-mail info@wmlconsulting.com www.wmlconsulting.com				
Drawing No.				
Project	Originator	Volume	Level	Type
11258	- WML -	SC -	XX -	DR -
				C -
				1003
				T01