
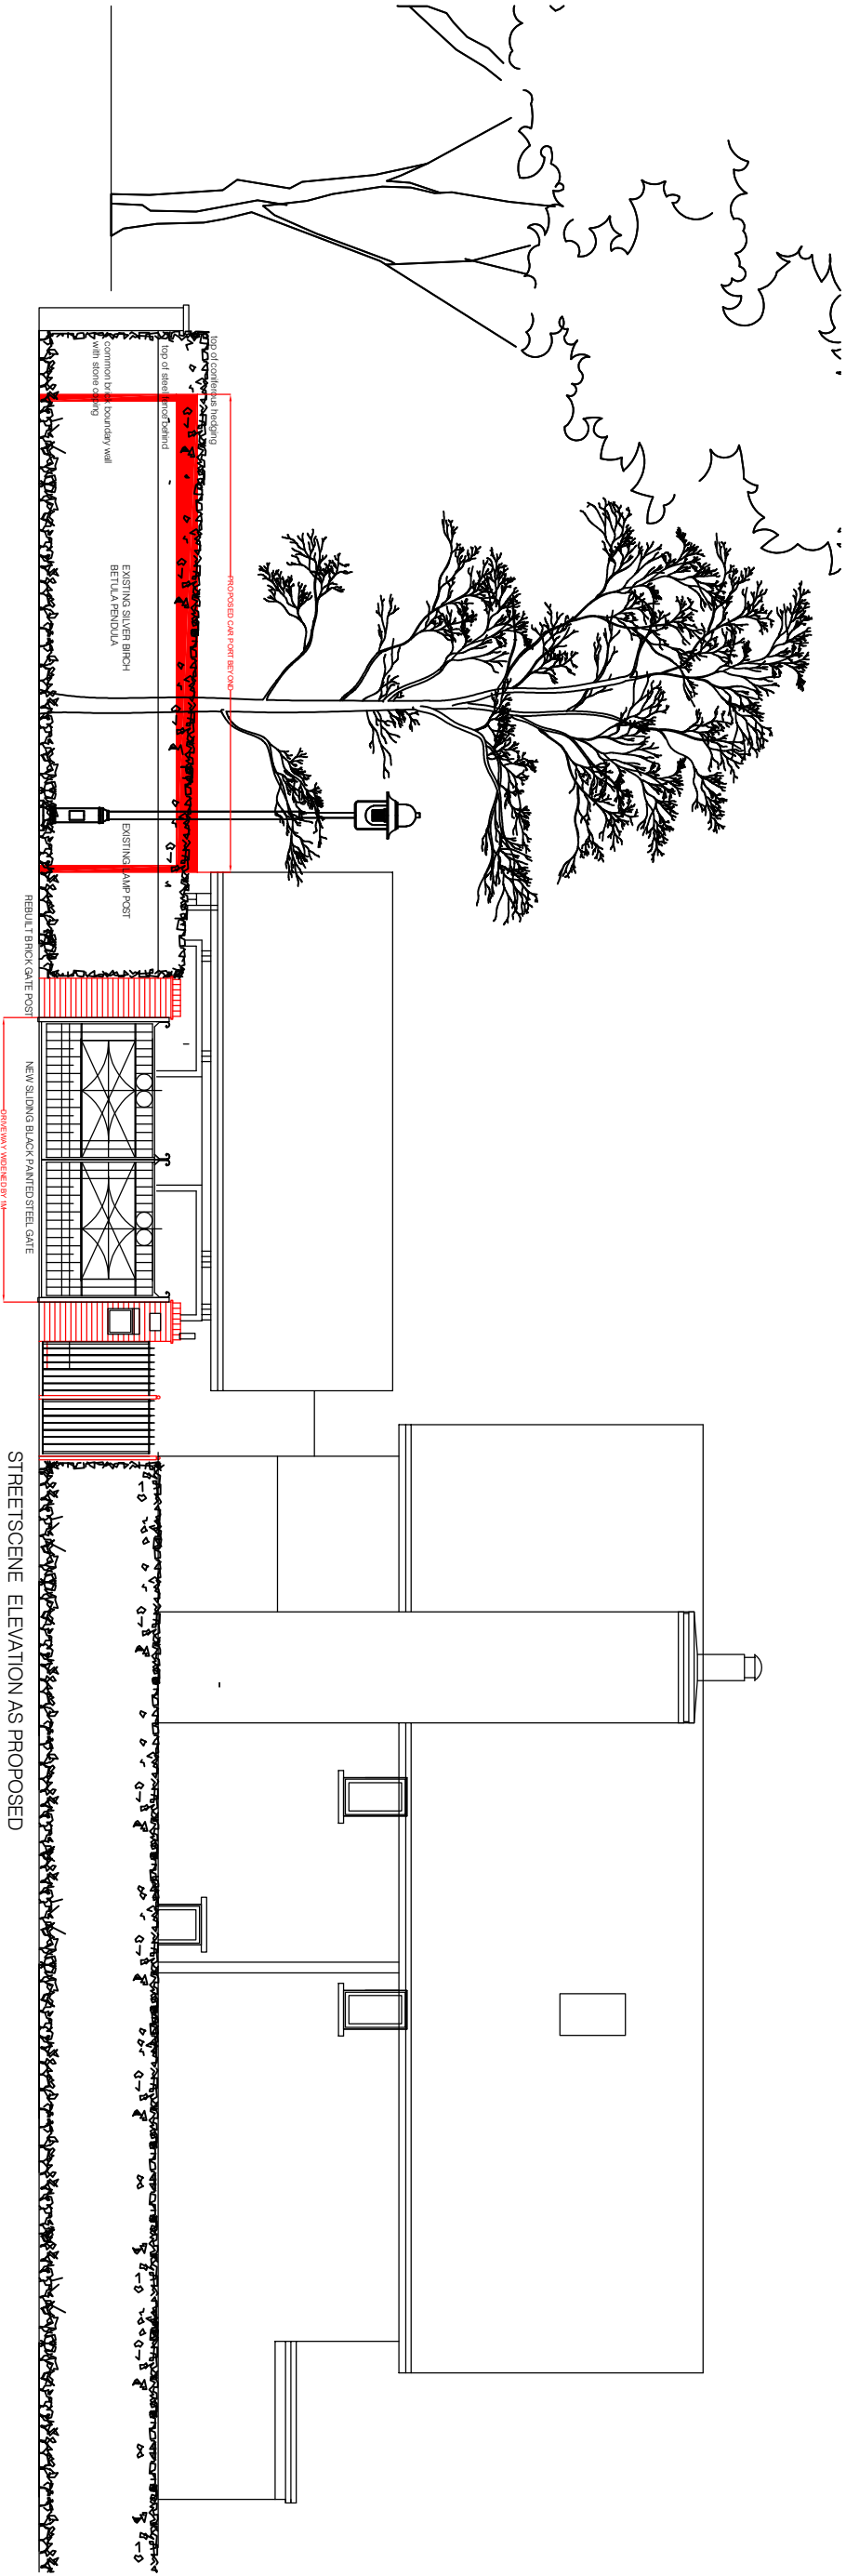


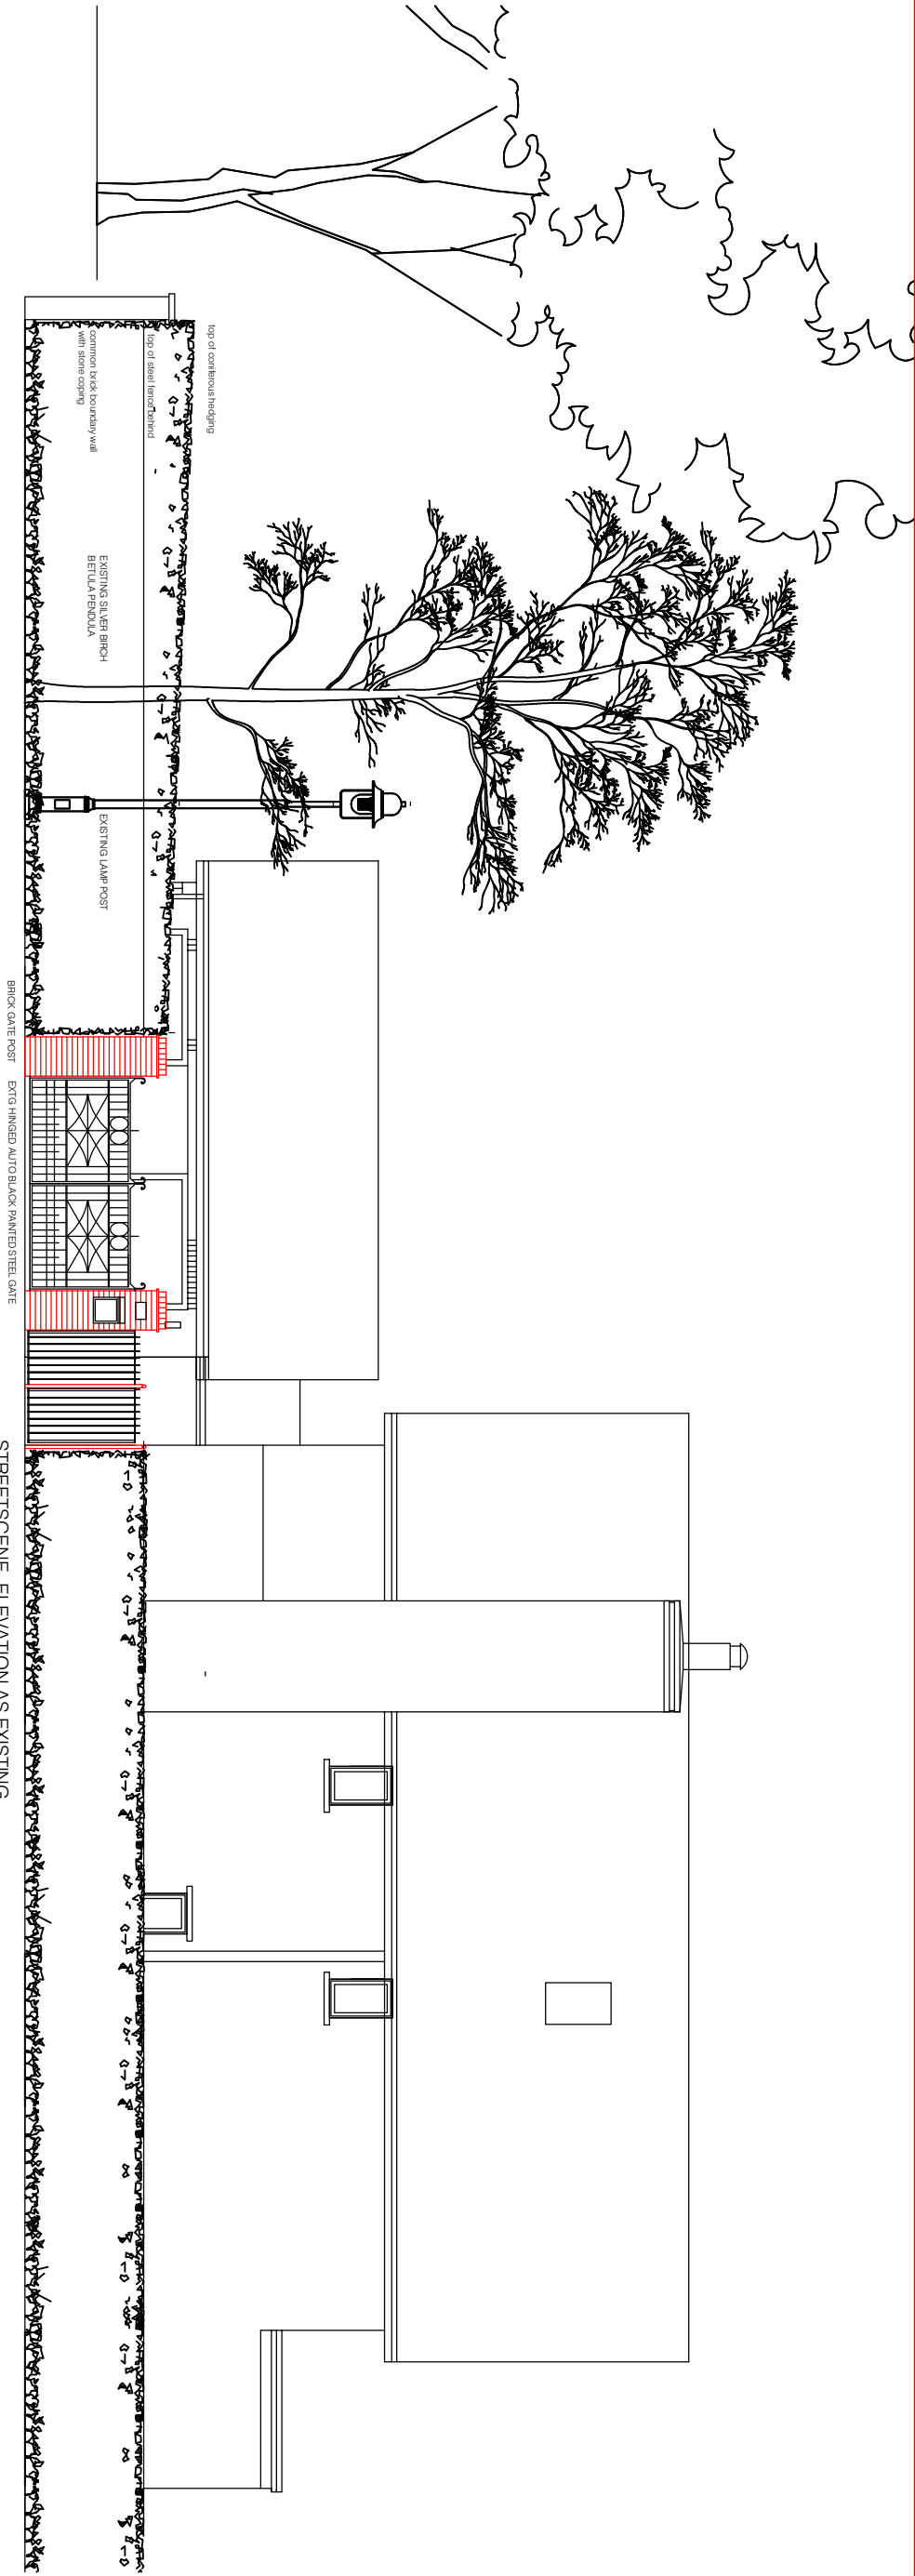

Revision Date Revision note

Notes

Project: 1 BLOOMESBURY AVE DIDSBURY
Title: Streetscene as existing and proposed
Drawing number: 24 441 PL201
Client: MR & MRS LEUNG

Scale: 50@A1
Date: 26.02.2025
CAD file: 24 441
Drawn by: SRM

SRM

Simon R Miles
Chartered Architect

Simon R Miles
Chartered Architect
Didsbury
Manchester
T: 07778 137830
E: similesarchitect@gmail.com

Do not scale. Contractors must check all dimensions on site before preparing production drawings. All prices are estimates and may vary without notice. All prices are in GBP and may not be reproduced in any form whatsoever without their prior express written consent.