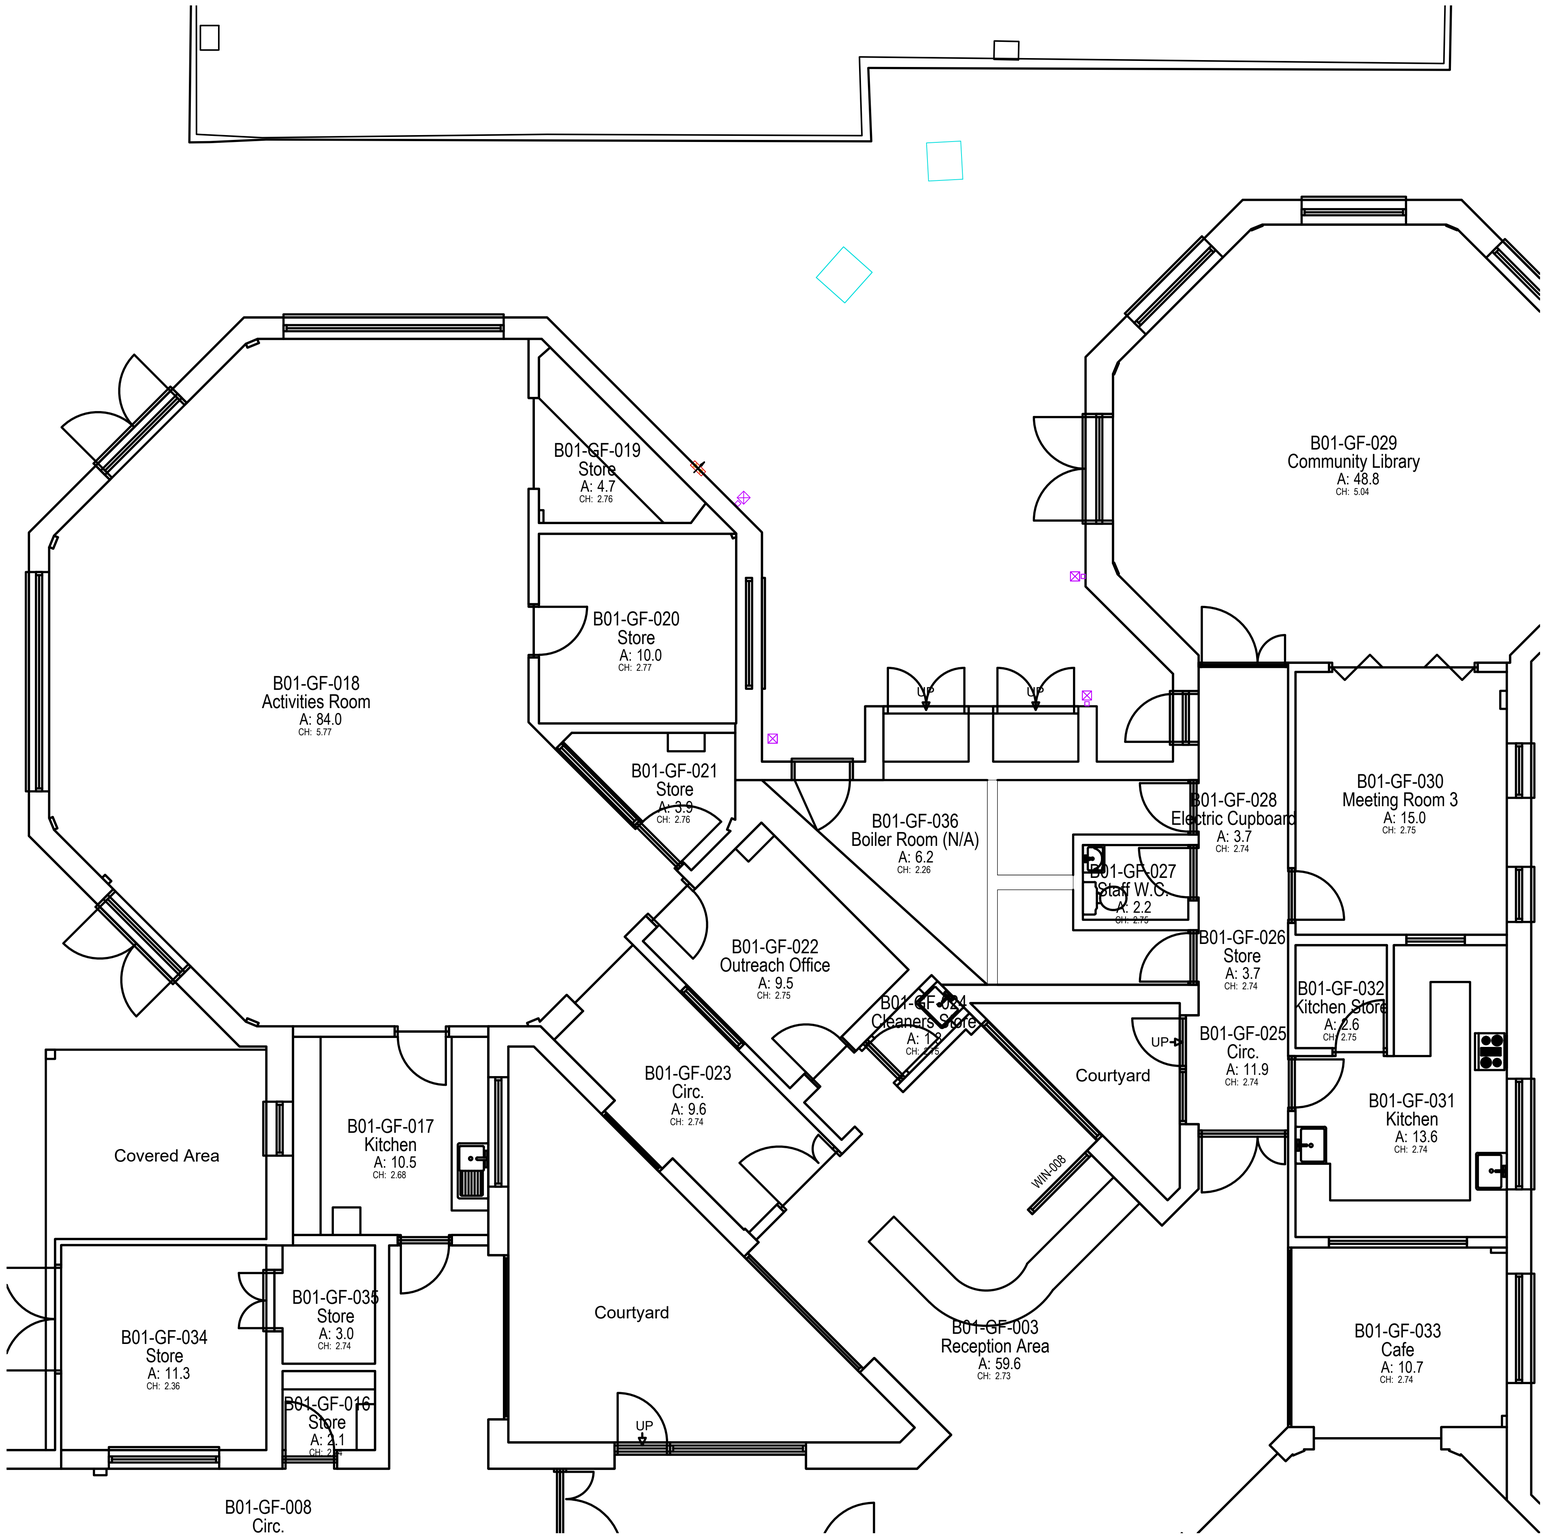

EXISTING GROUND FLOOR PLAN

SCALE @ 1:50

1:50 0 1 2 3 4 5 m

1:1 0 0.1 m

NORTH

A1

Notes:

Existing Gulley Location

Existing Downpipe Location

Copyright: All rights reserved. This drawing must not be reproduced without permission from Drees & Sommer UK Ltd. Do not scale off this drawing. All dimensions are to be checked on site by contractor / sub contractor. Any discrepancies to be reported to Drees & Sommer UK Ltd.

DREES & SOMMER

1.06 South Harrington Building
182 Sefton Street
Liverpool
L3 4BQ
Tel: 0151 430 2340

Office Locations
Ashford, Birmingham, Leeds, Liverpool, London, Manchester & Oxford.
www.dreso.uk

TENDER ISSUE

Rev	Date	Revision notes	By	Check
-				

Client Equans	*Drawing Title* The Wells Centre Existing Ground Floor Plan
Project Title MCC PSDS Phase 3 The Wells Centre Decarbonisation Scheme	*Drawn* AH / *Date* 11/24 / *Checked* GM / *Date* 11/24
DWG No. 24622.100	*Scale* 1:50 / *Revision*