




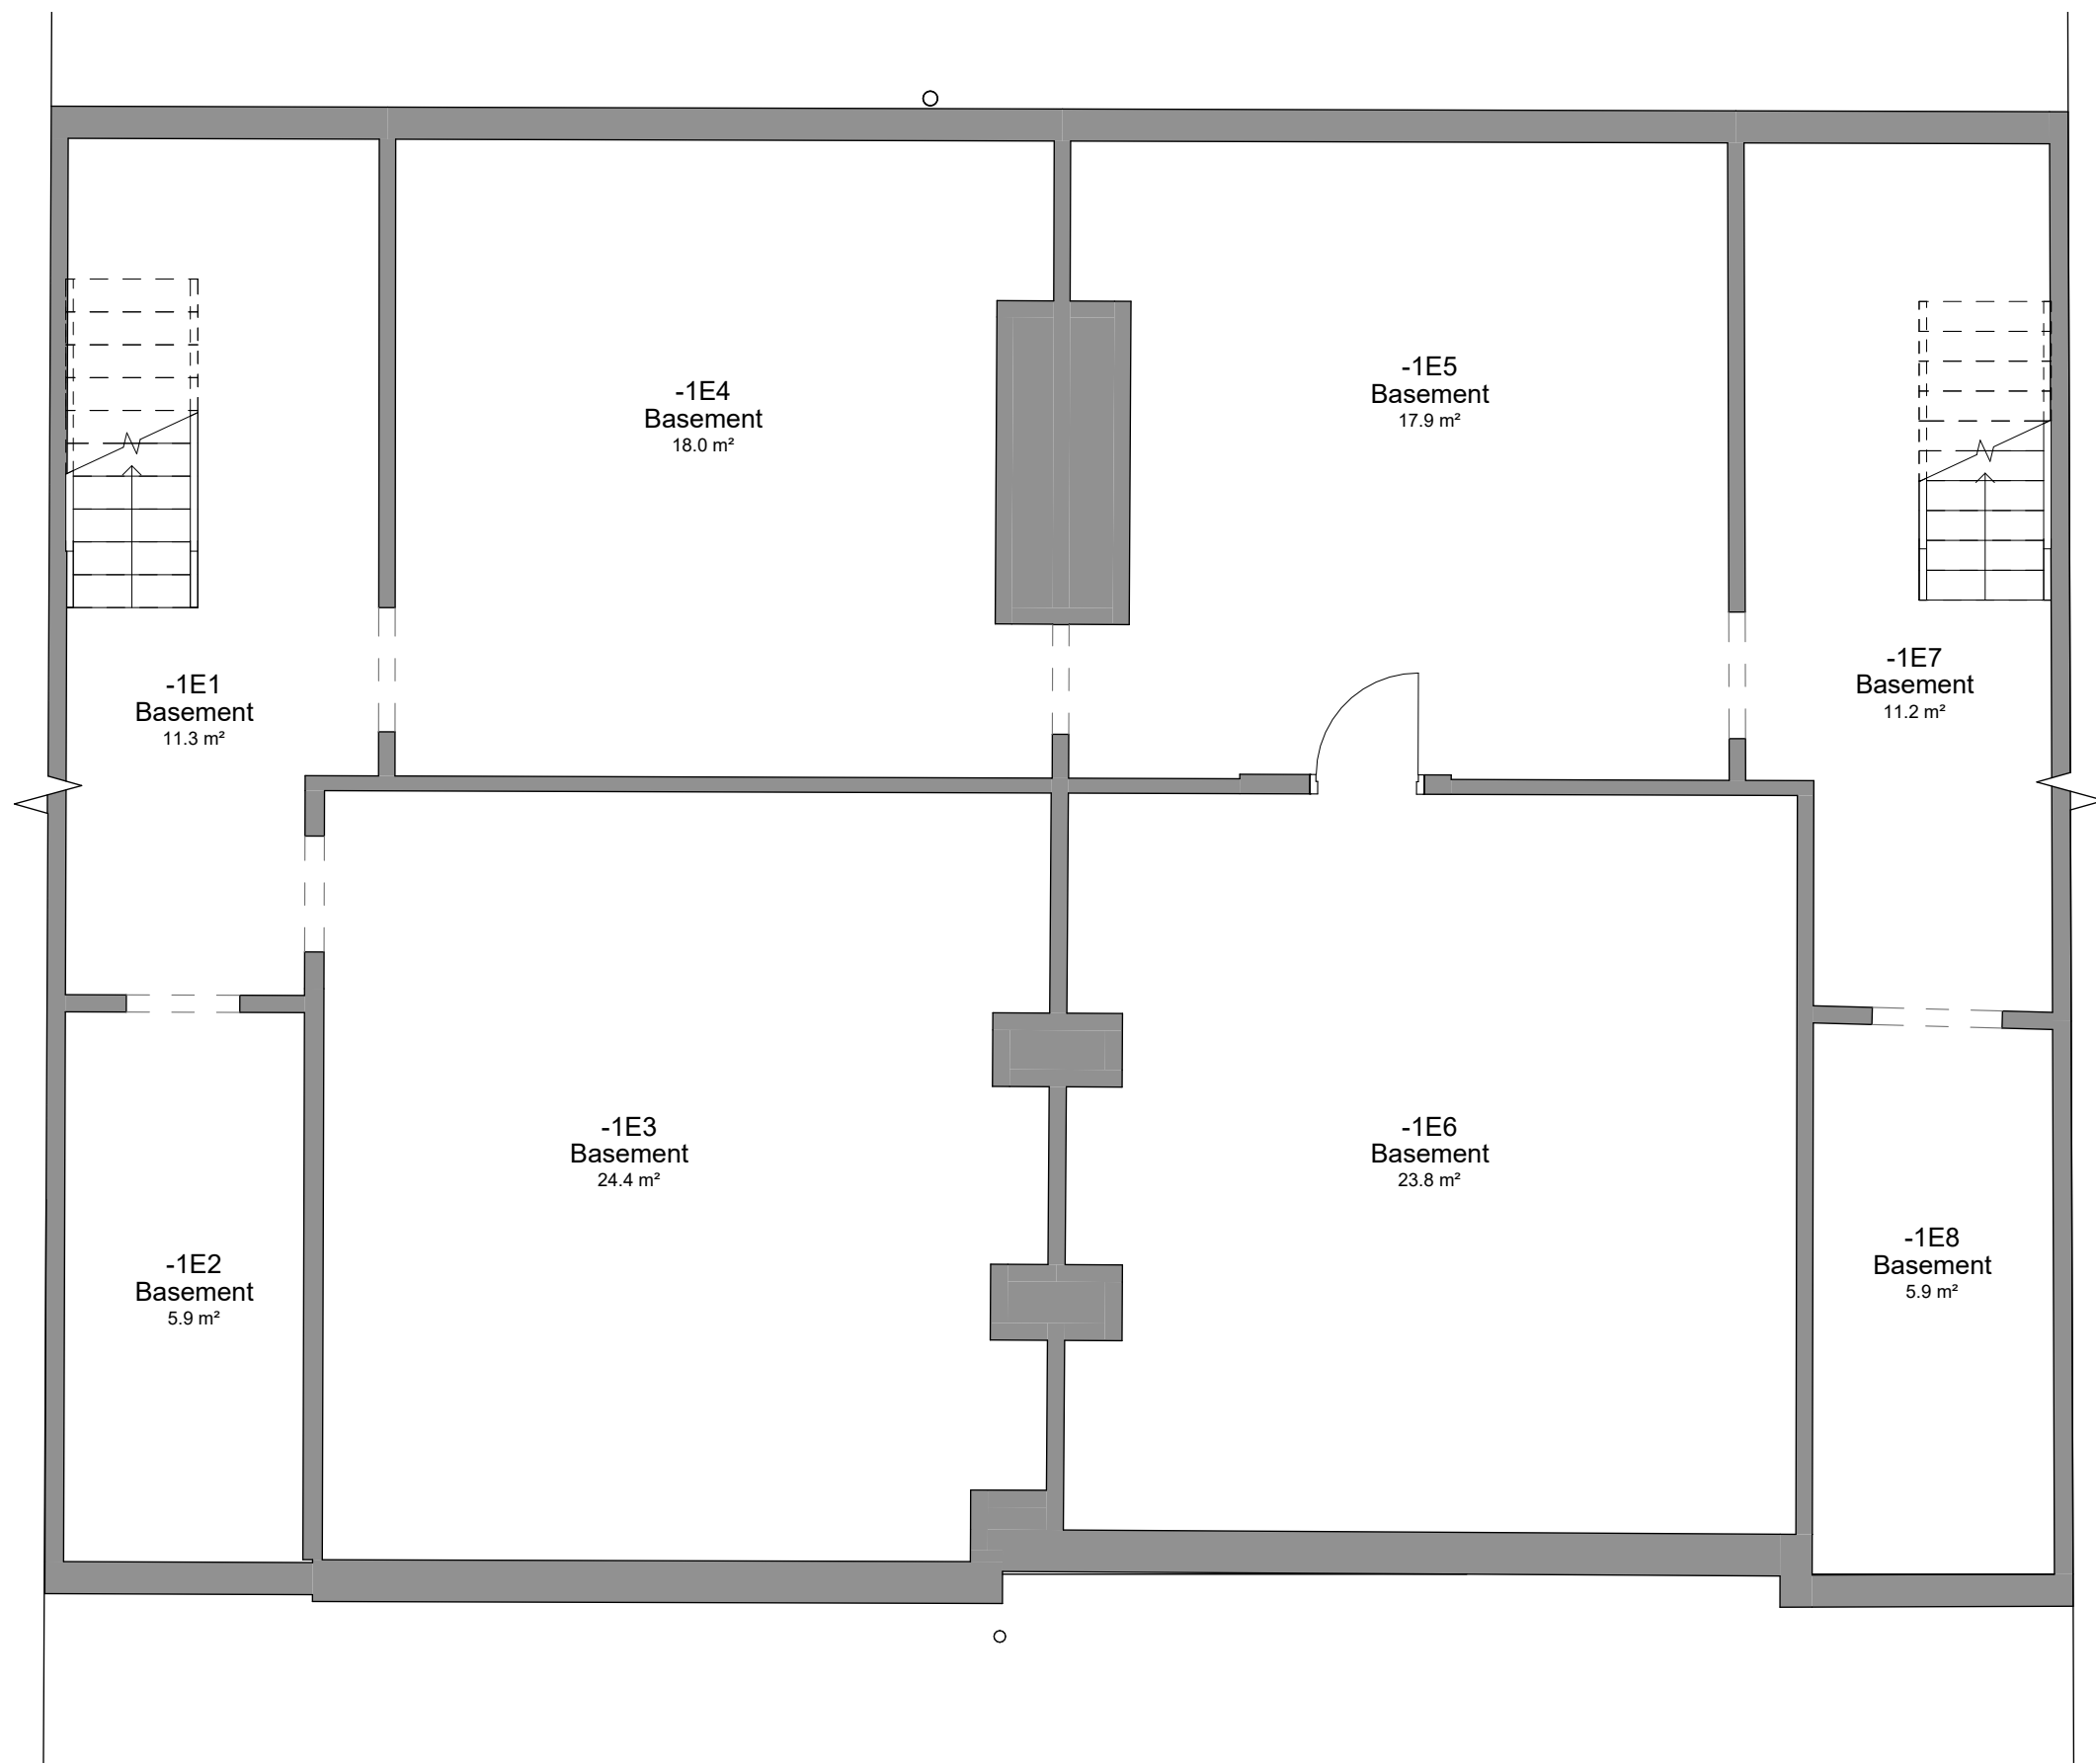


1 Level B1 - Existing
1 : 50

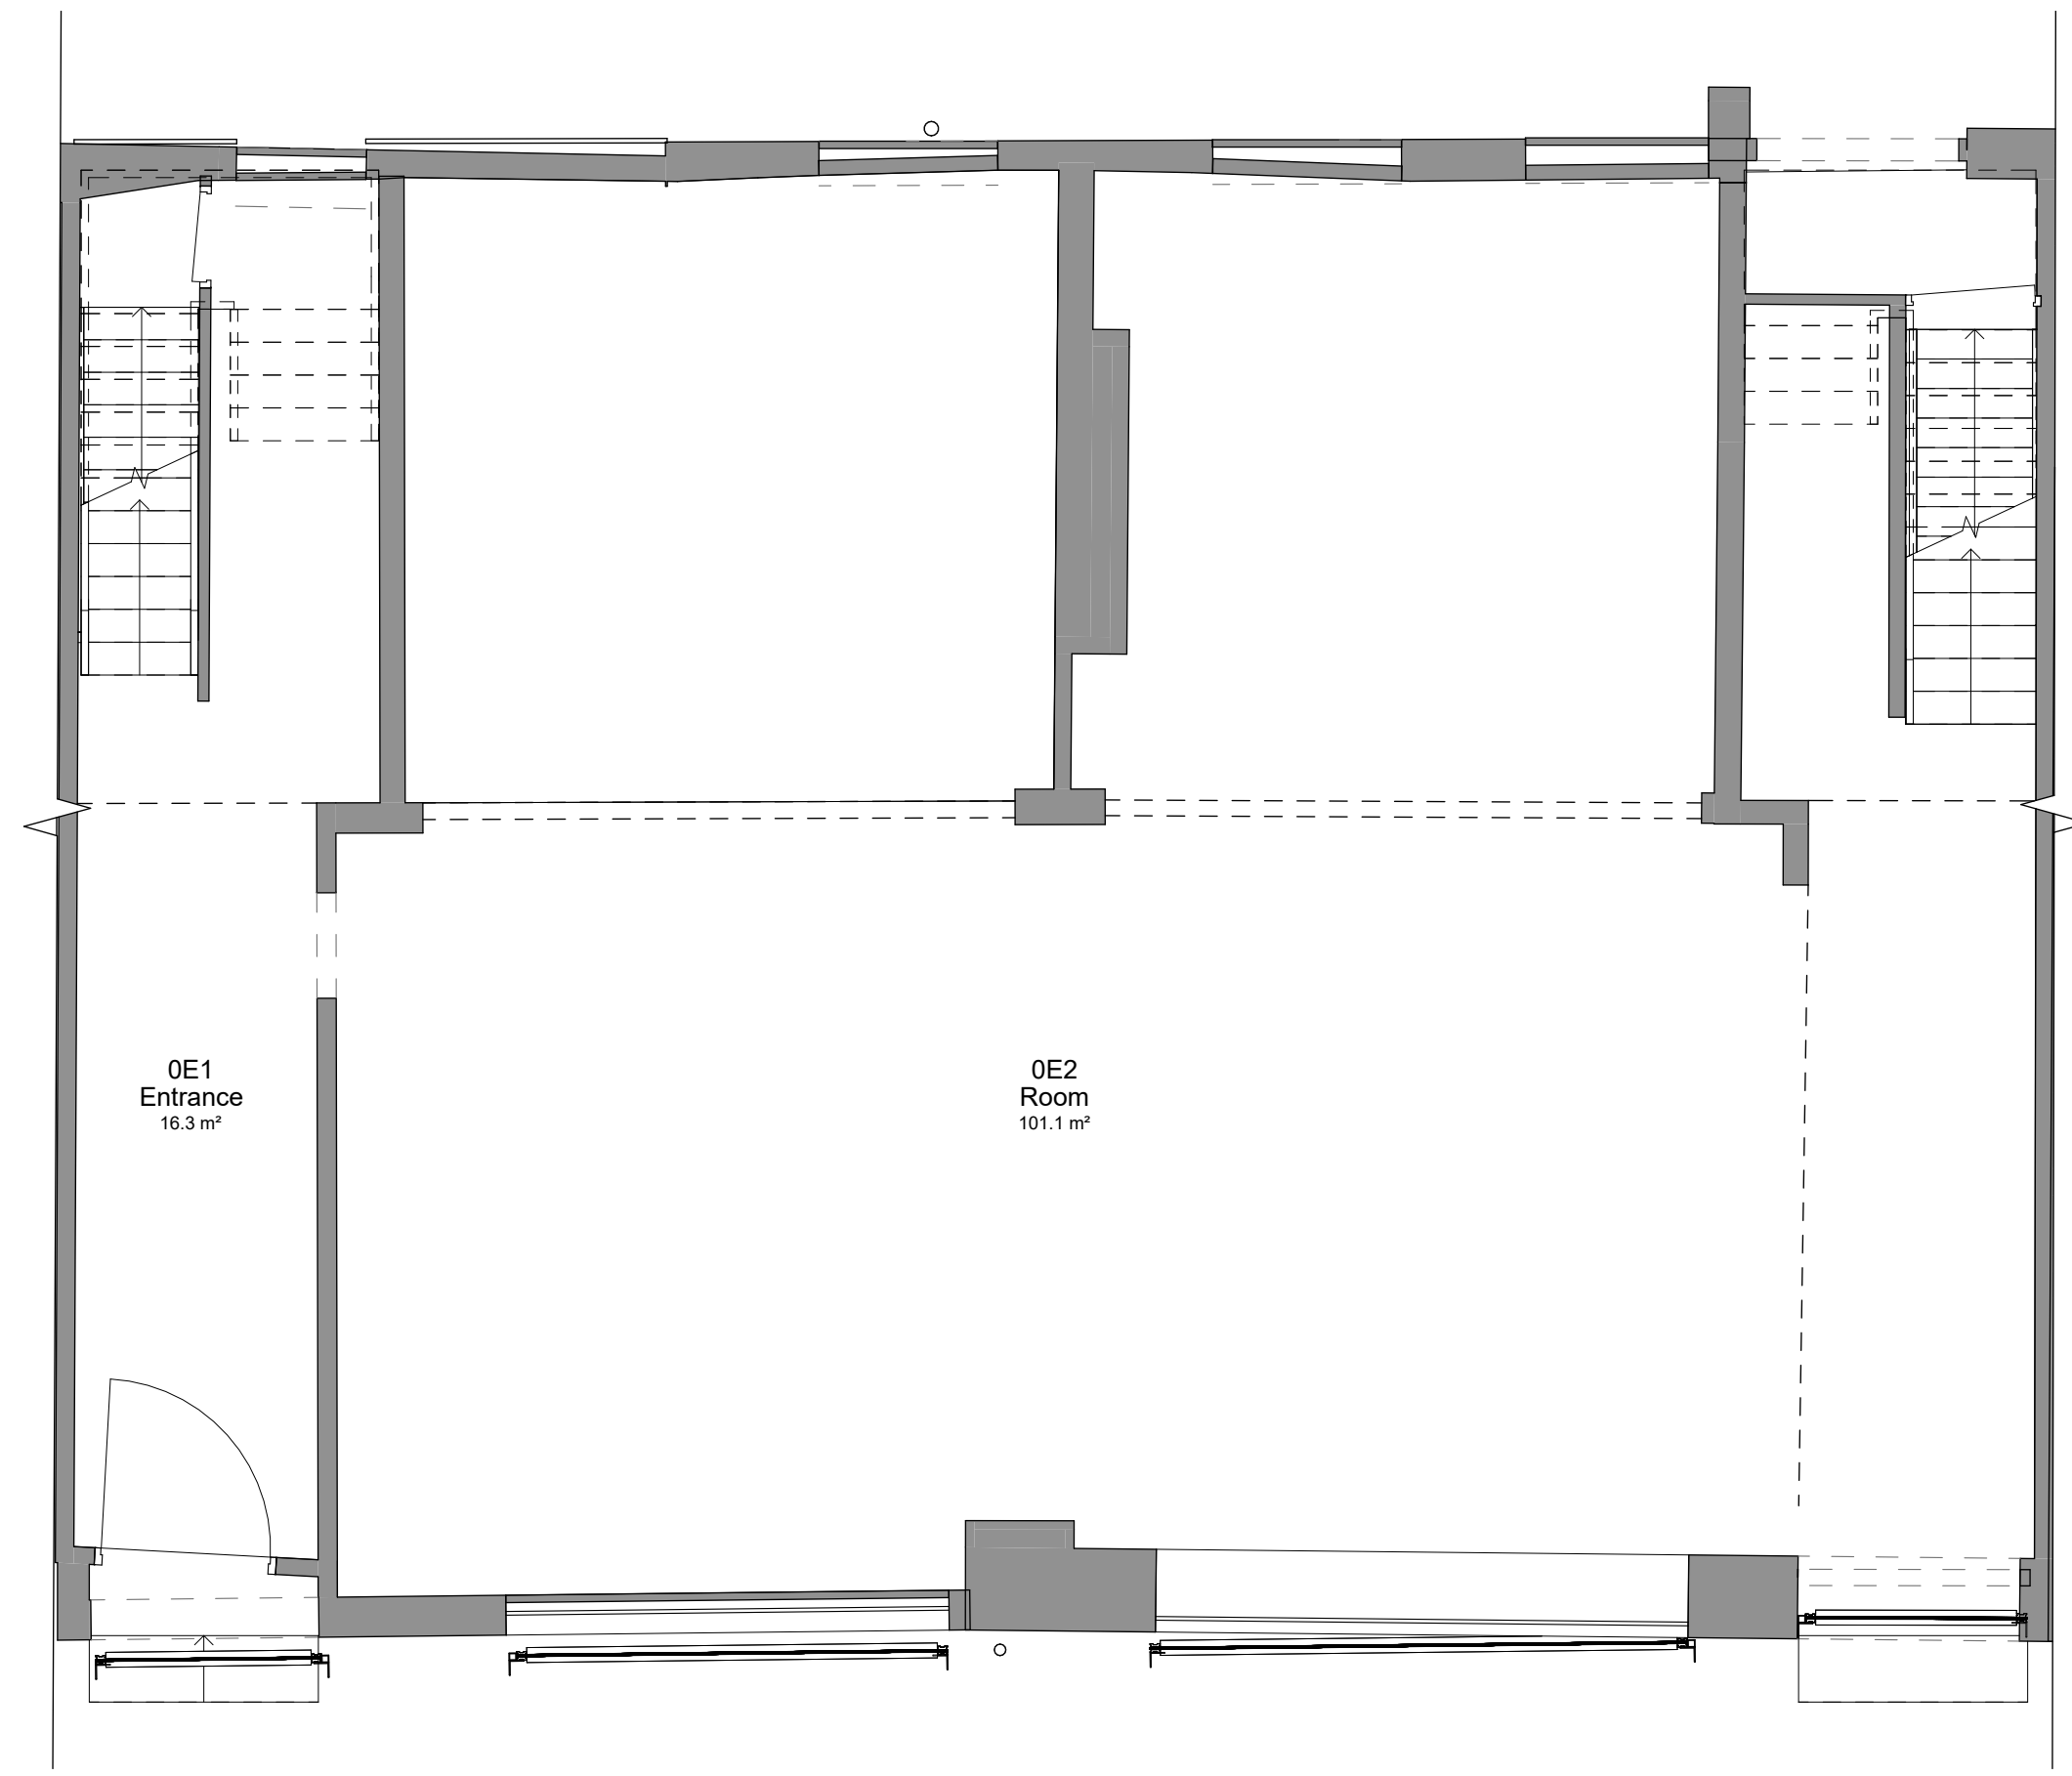


2 Level 0 - Existing
1 : 50

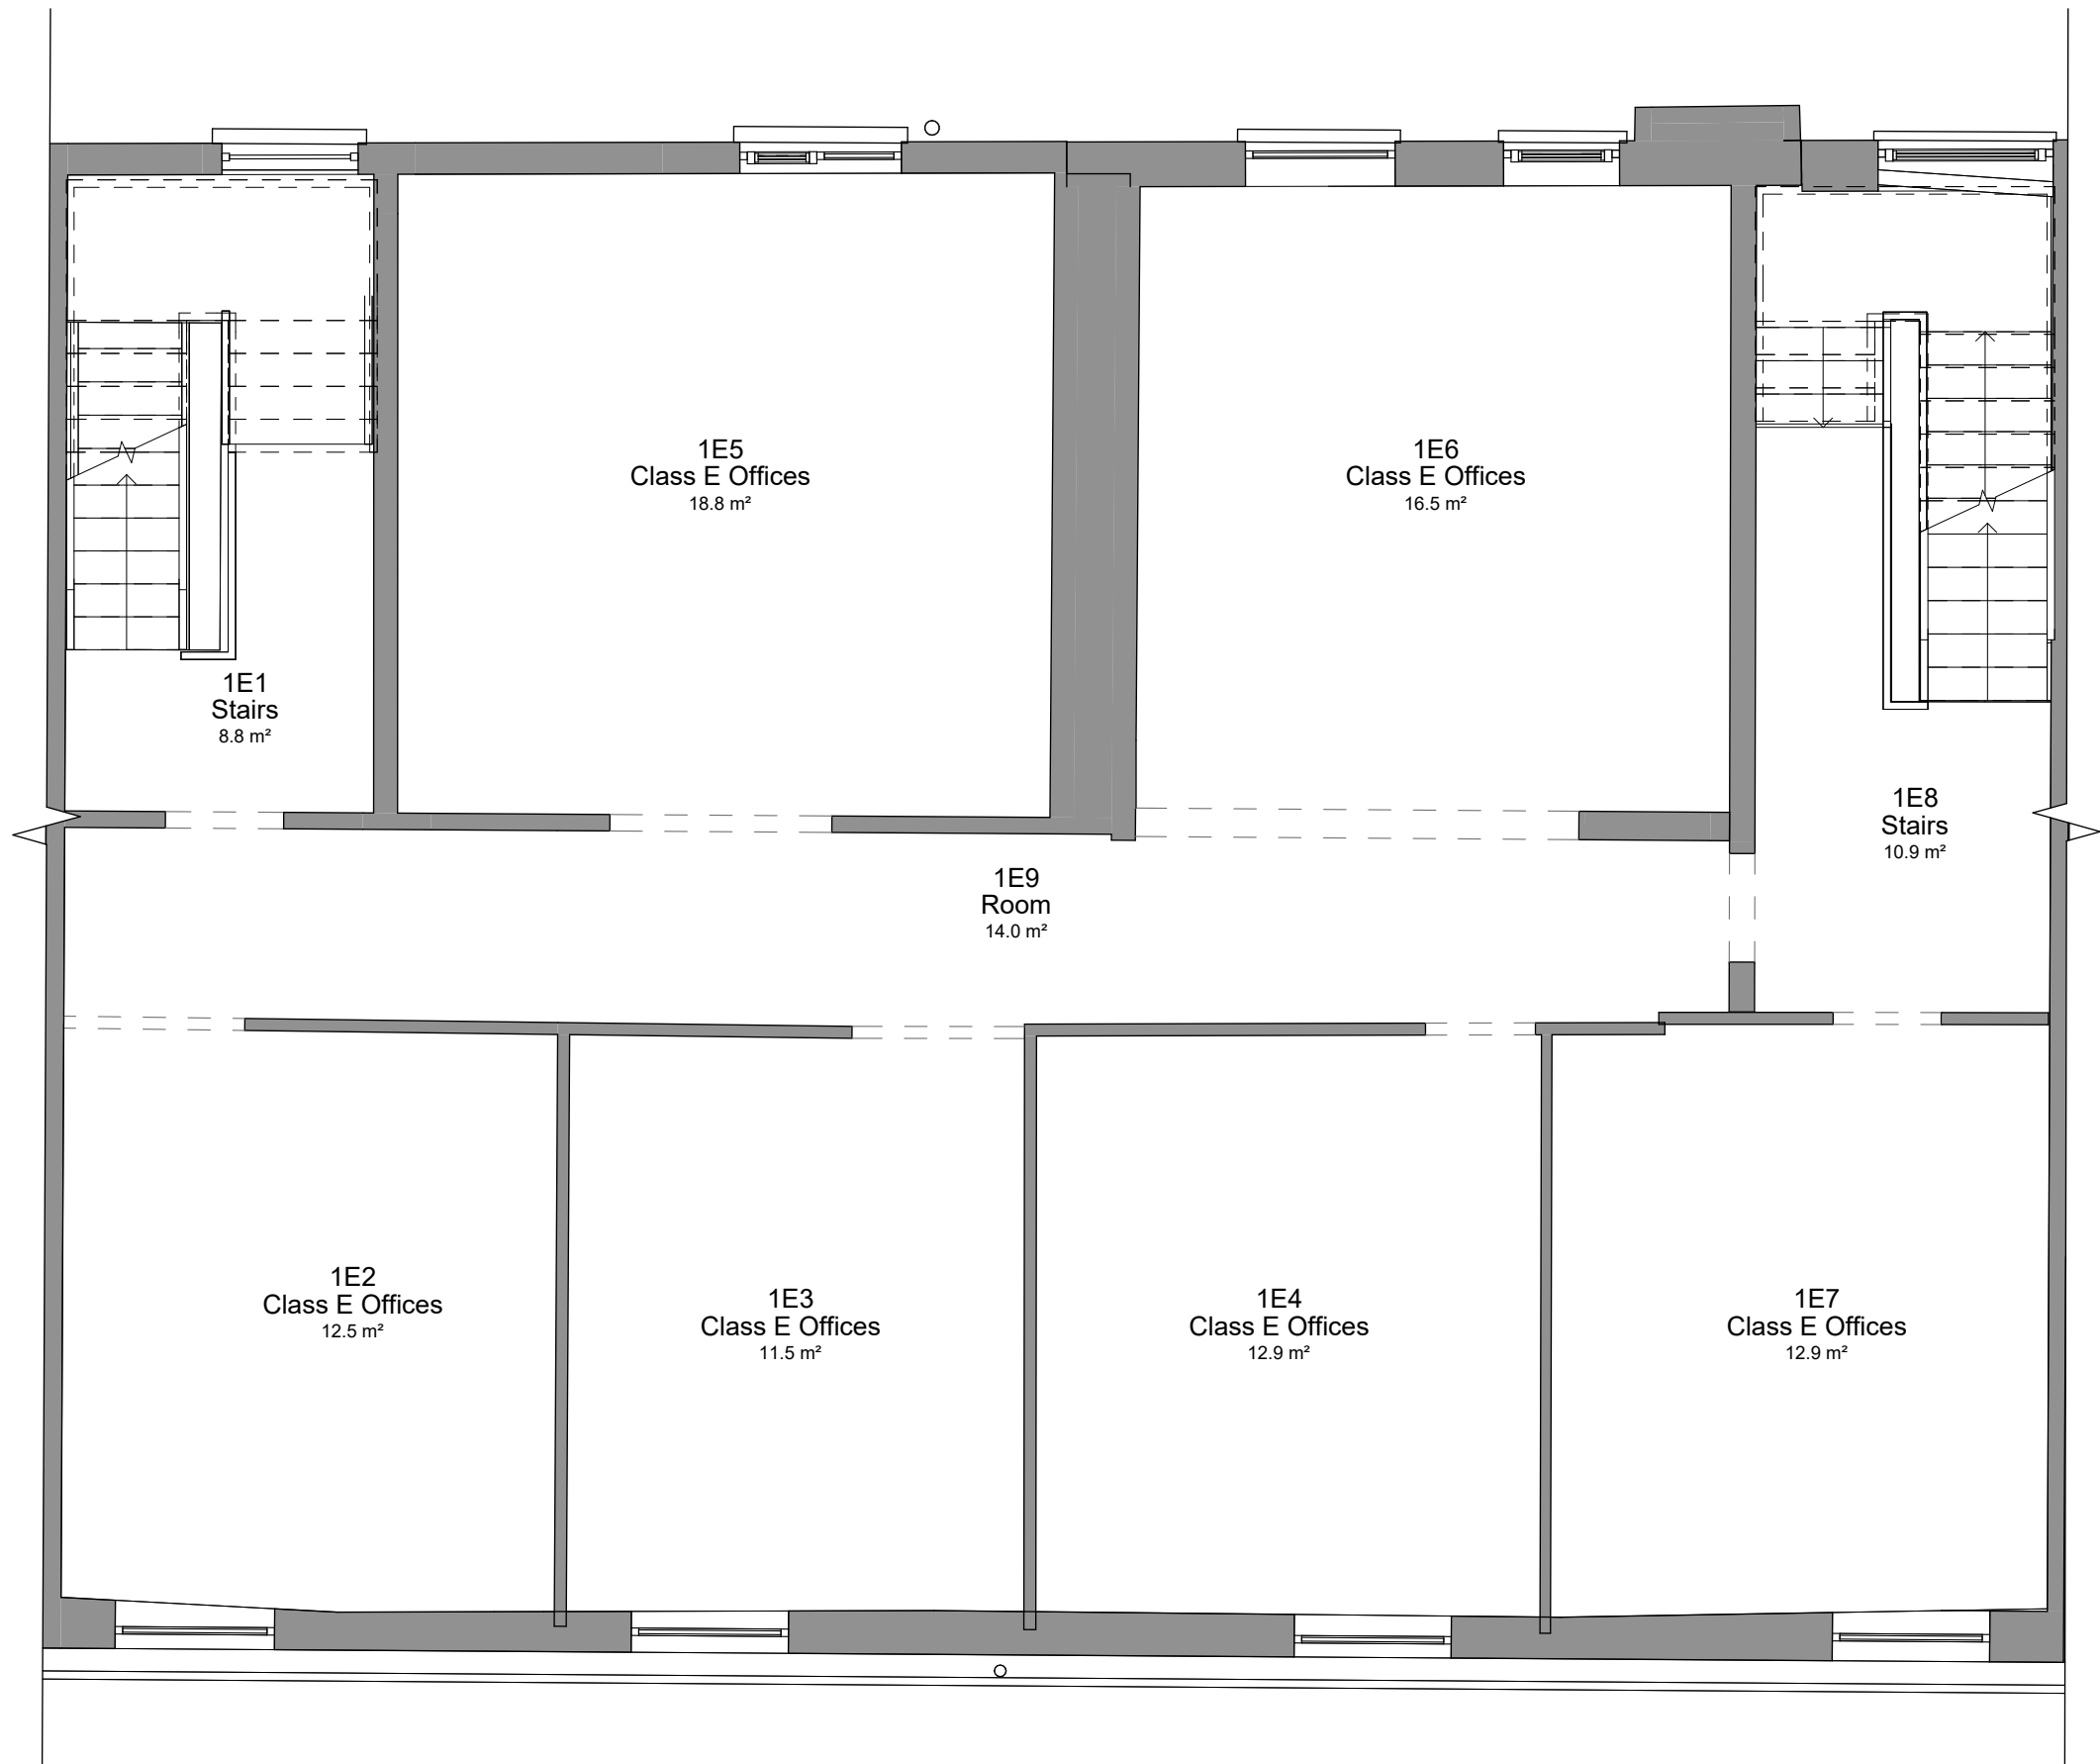

3 Level 1 - Existing
1 : 50

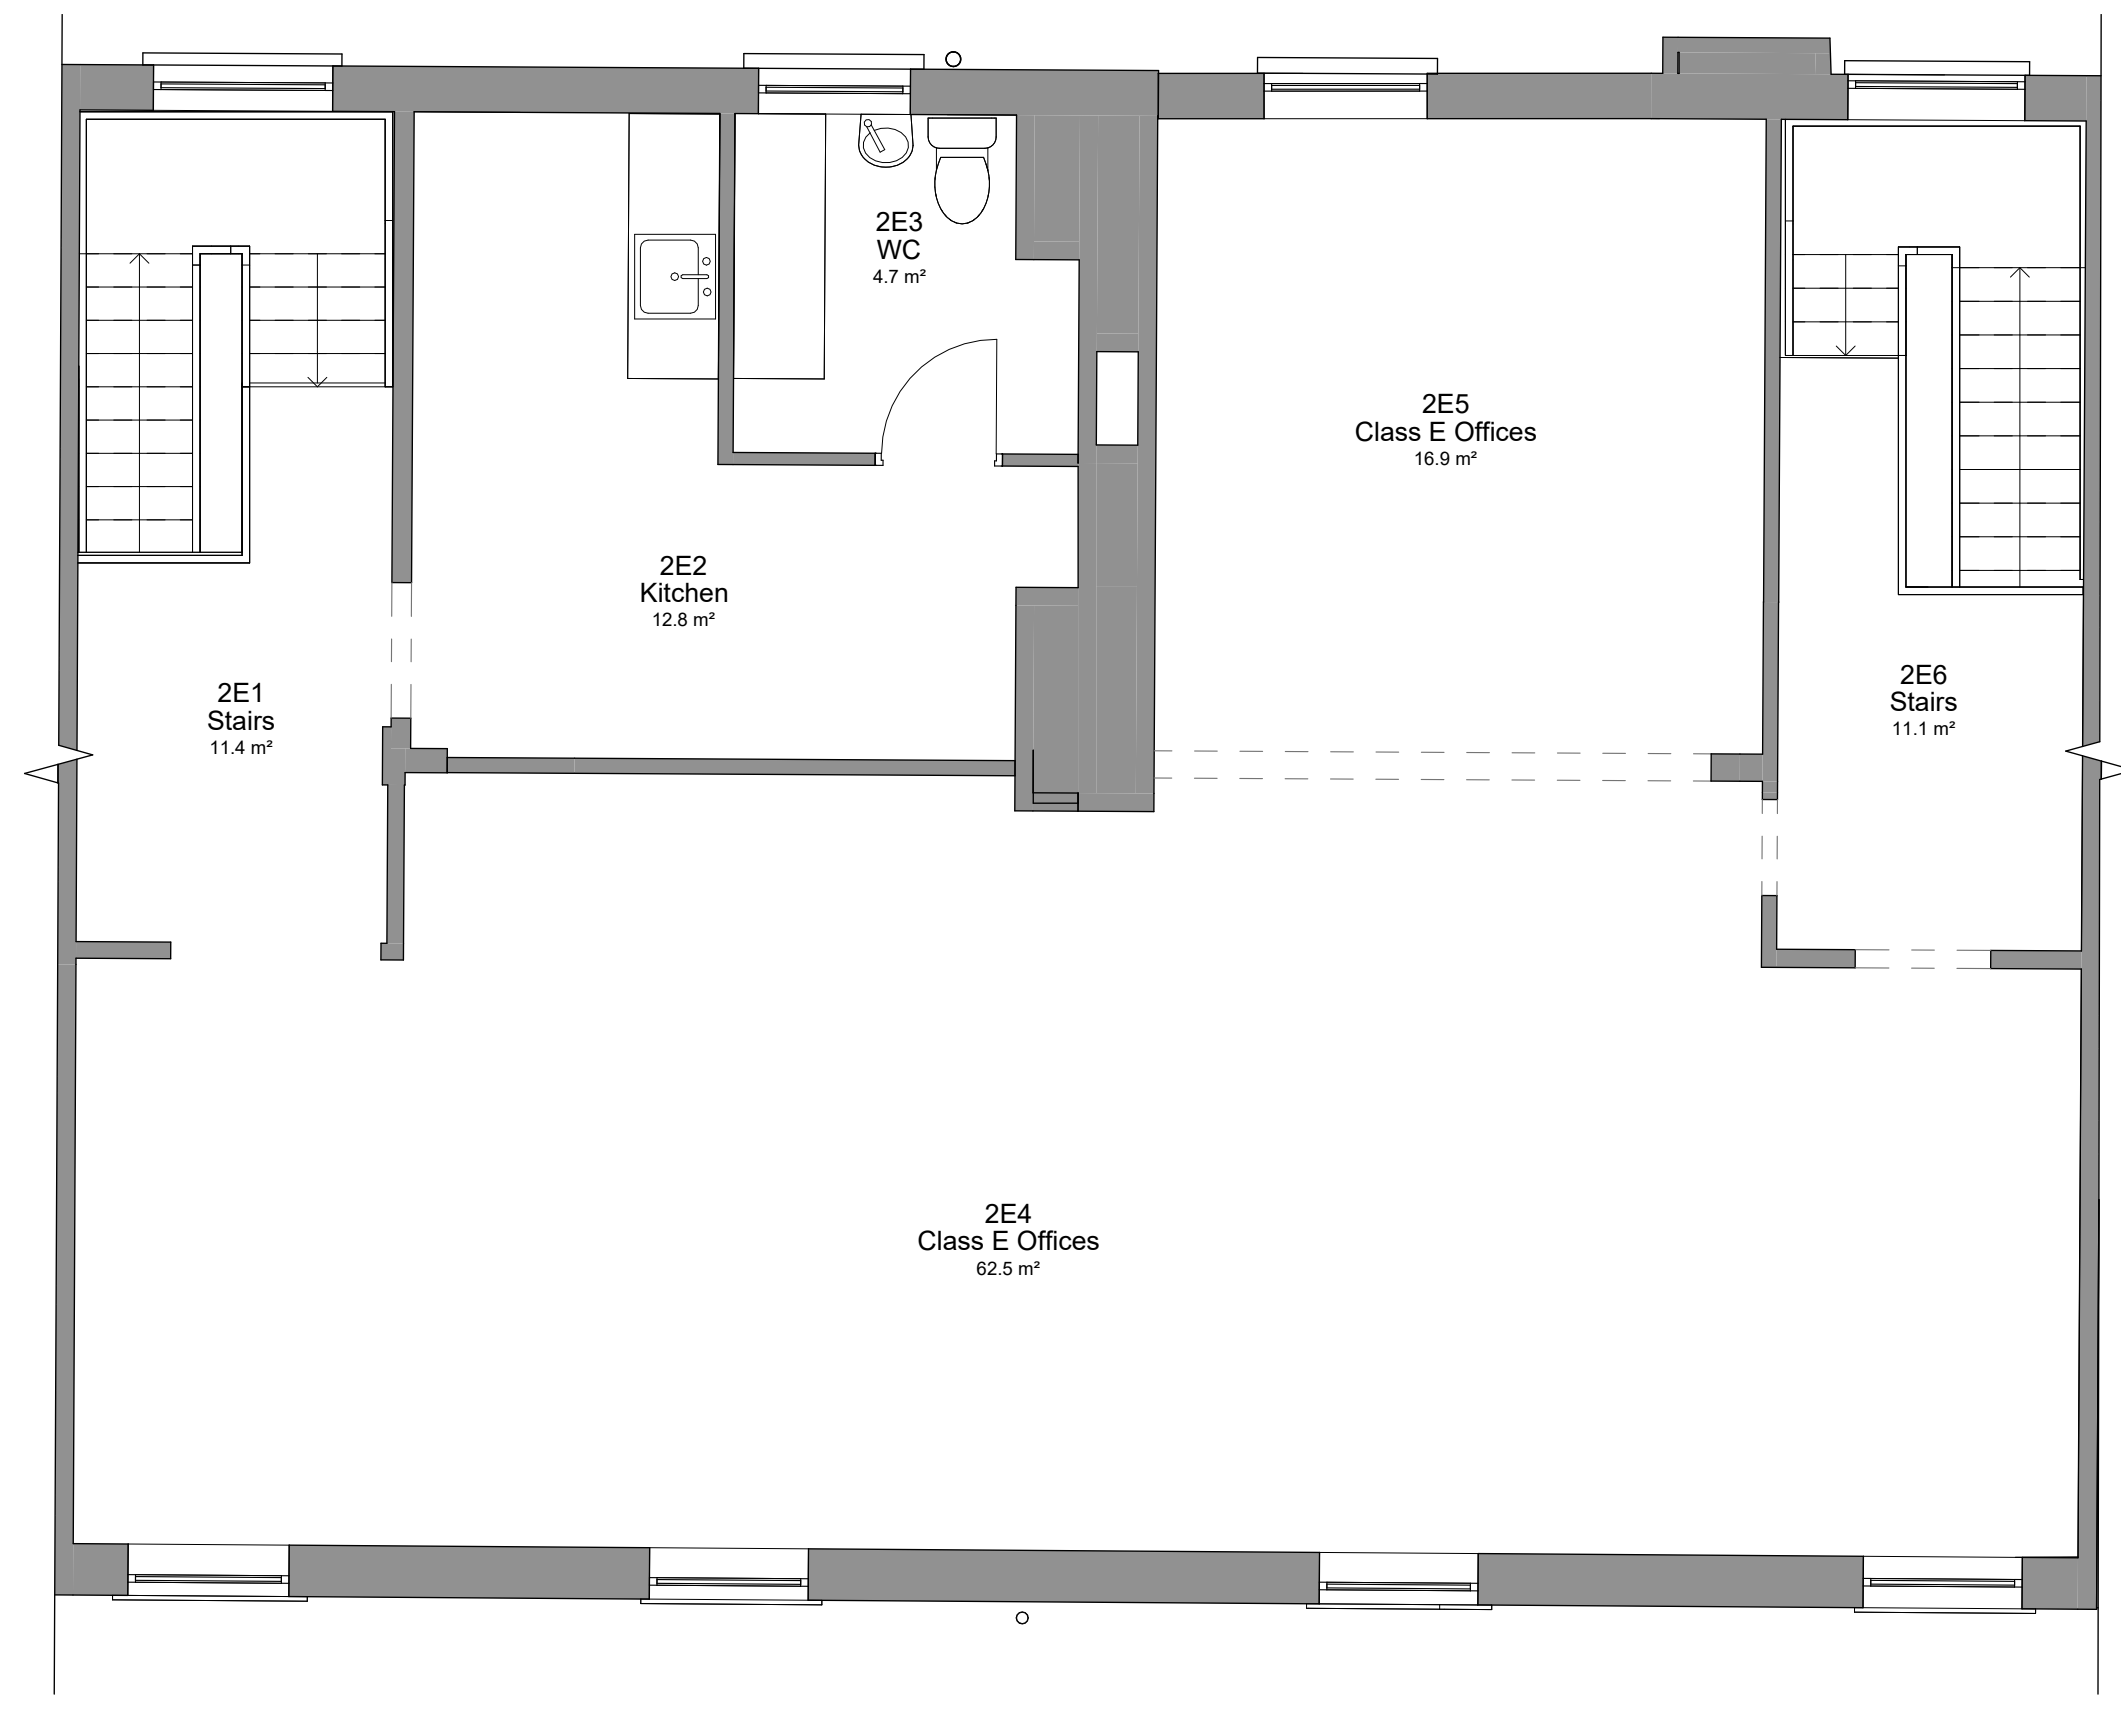

4 Level 2 - Existing
1 : 50

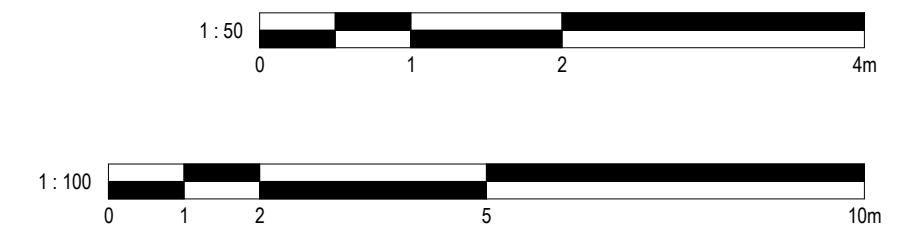

1	Revised Design	02/12/2024	JB
No.	Description	Date	Initial

PROJECT		
99-101 Cheetham Hill Road		
TITLE		
Existing Plans		
STATUS		
DESIGN		
DRAWN BY	DATE	SCALE (@ A1)
CB	06/11/2024	1 : 50
PROJECT NUMBER	DRAWING NUMBER	REV
GSS24140.2	002	1
<div><div>GOLD SKETCH</div><div>S T U D I O S</div><div>www.goldsketch.co.ukinfo@goldsketch.co.uk0161 792 9595</div></div>		
<div>NOTES</div> <div>© COPYRIGHT - ALL RIGHTS RESERVED.</div> <div>THIS DRAWING MUST NOT BE REPRODUCED WITHOUT PRIOR WRITTEN CONSENT.</div> <div>DRAWING TO BE USED FOR THE STATUS INDICATED ONLY.</div> <div>ALL DIMENSIONS AND SETTING OUT SHALL BE CHECKED AND CONFIRMED ON SITE. ANY DISCREPANCIES TO BE REPORTED TO THE DESIGNER FOR THE CORRECTION OF ANY WORK AND MATERIALS TO BE IN ACCORDANCE WITH CURRENT BUILDING REGULATIONS.</div> <div>LEGISLATION RELEVANT CODES OF PRACTICE AND BRITISH STANDARDS. ALL DIMENSIONS ON THIS DRAWING ARE IN MILLIMETRES UNLESS OTHERWISE STATED.</div>		