




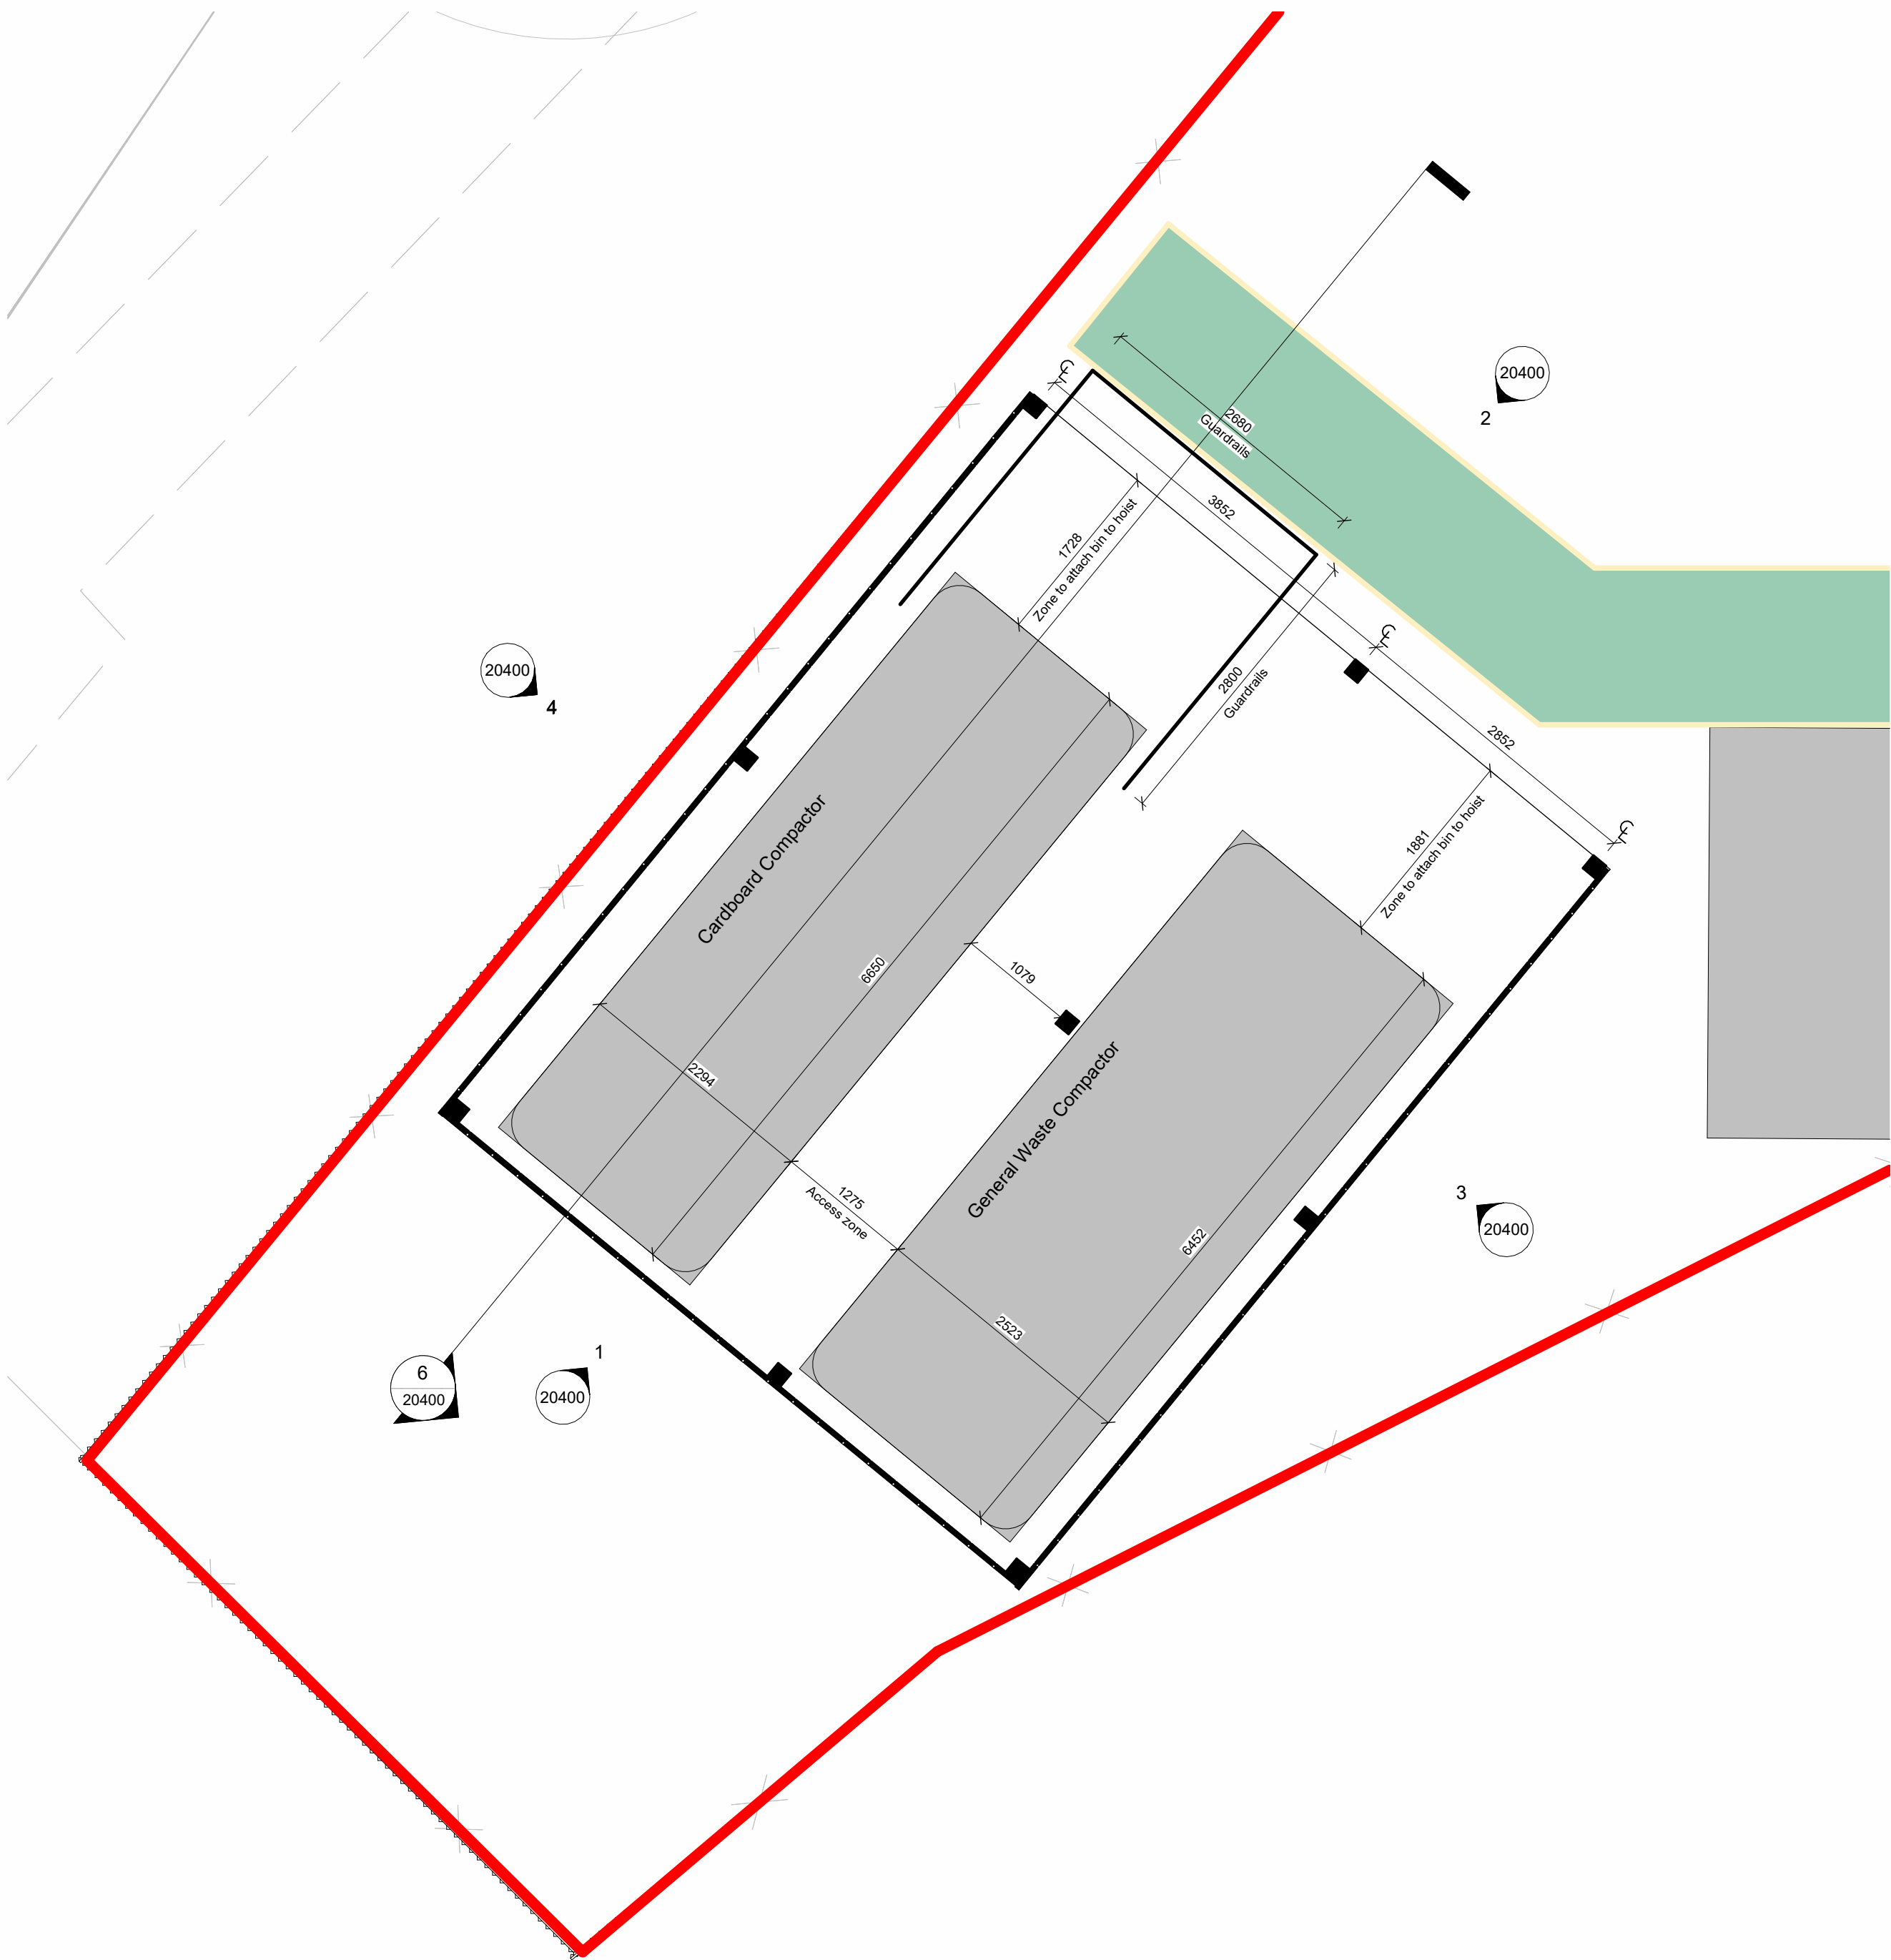


Compactor Canopy Plan
1 : 50

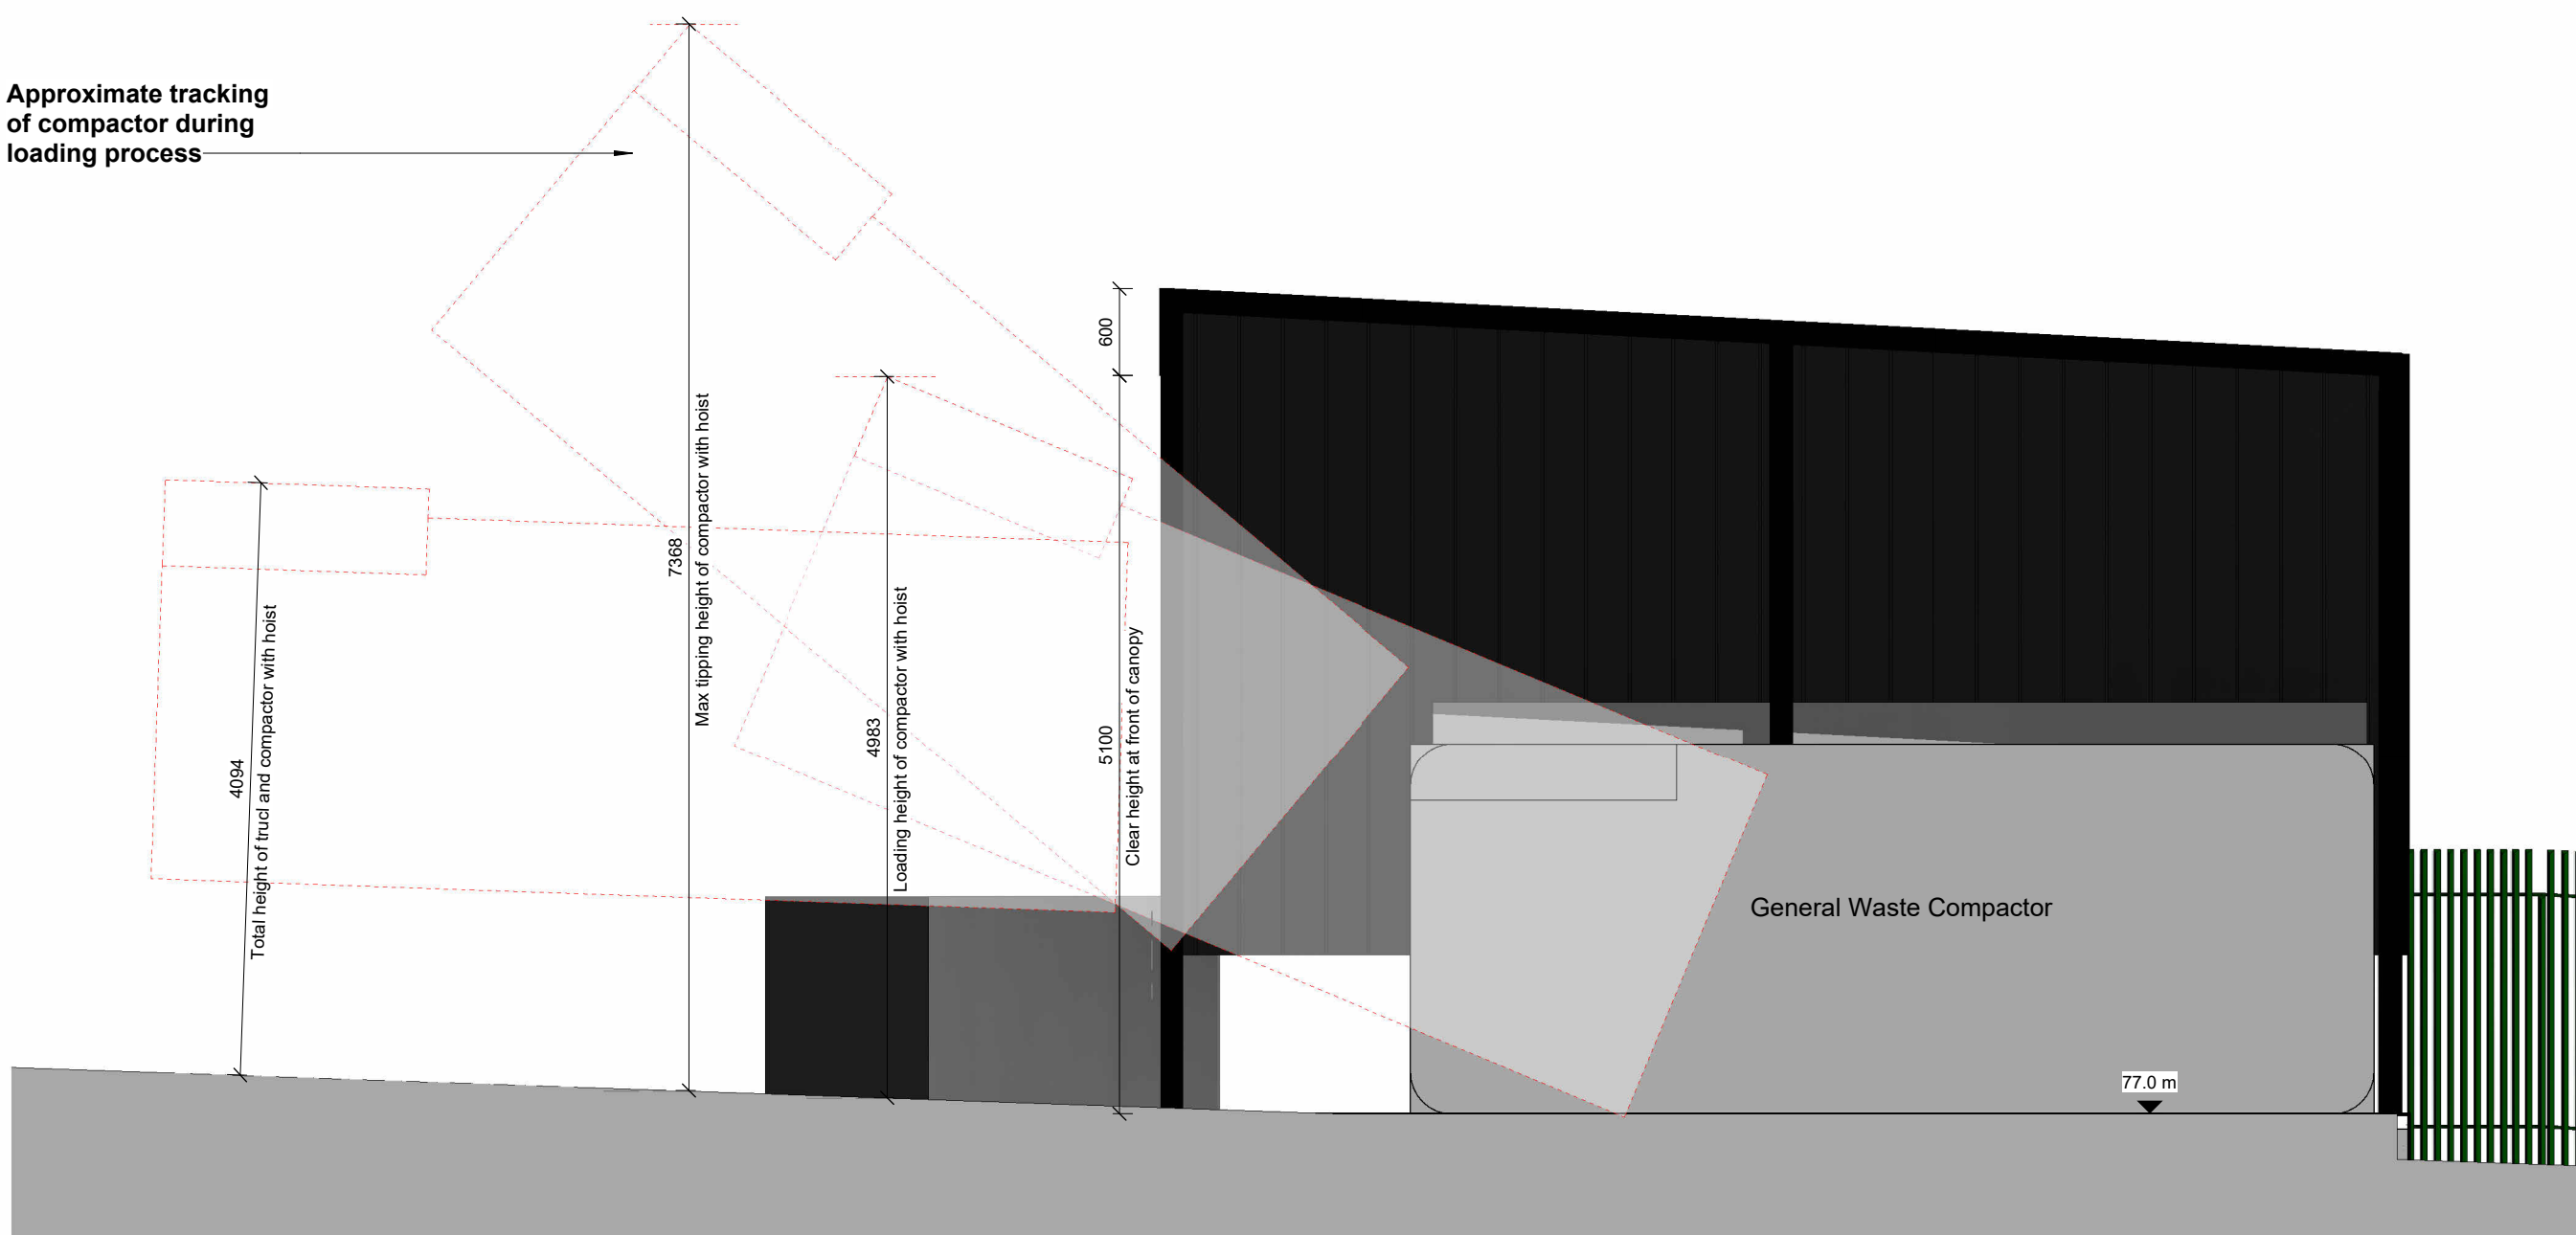

Compactor Canopy Section
1 : 50

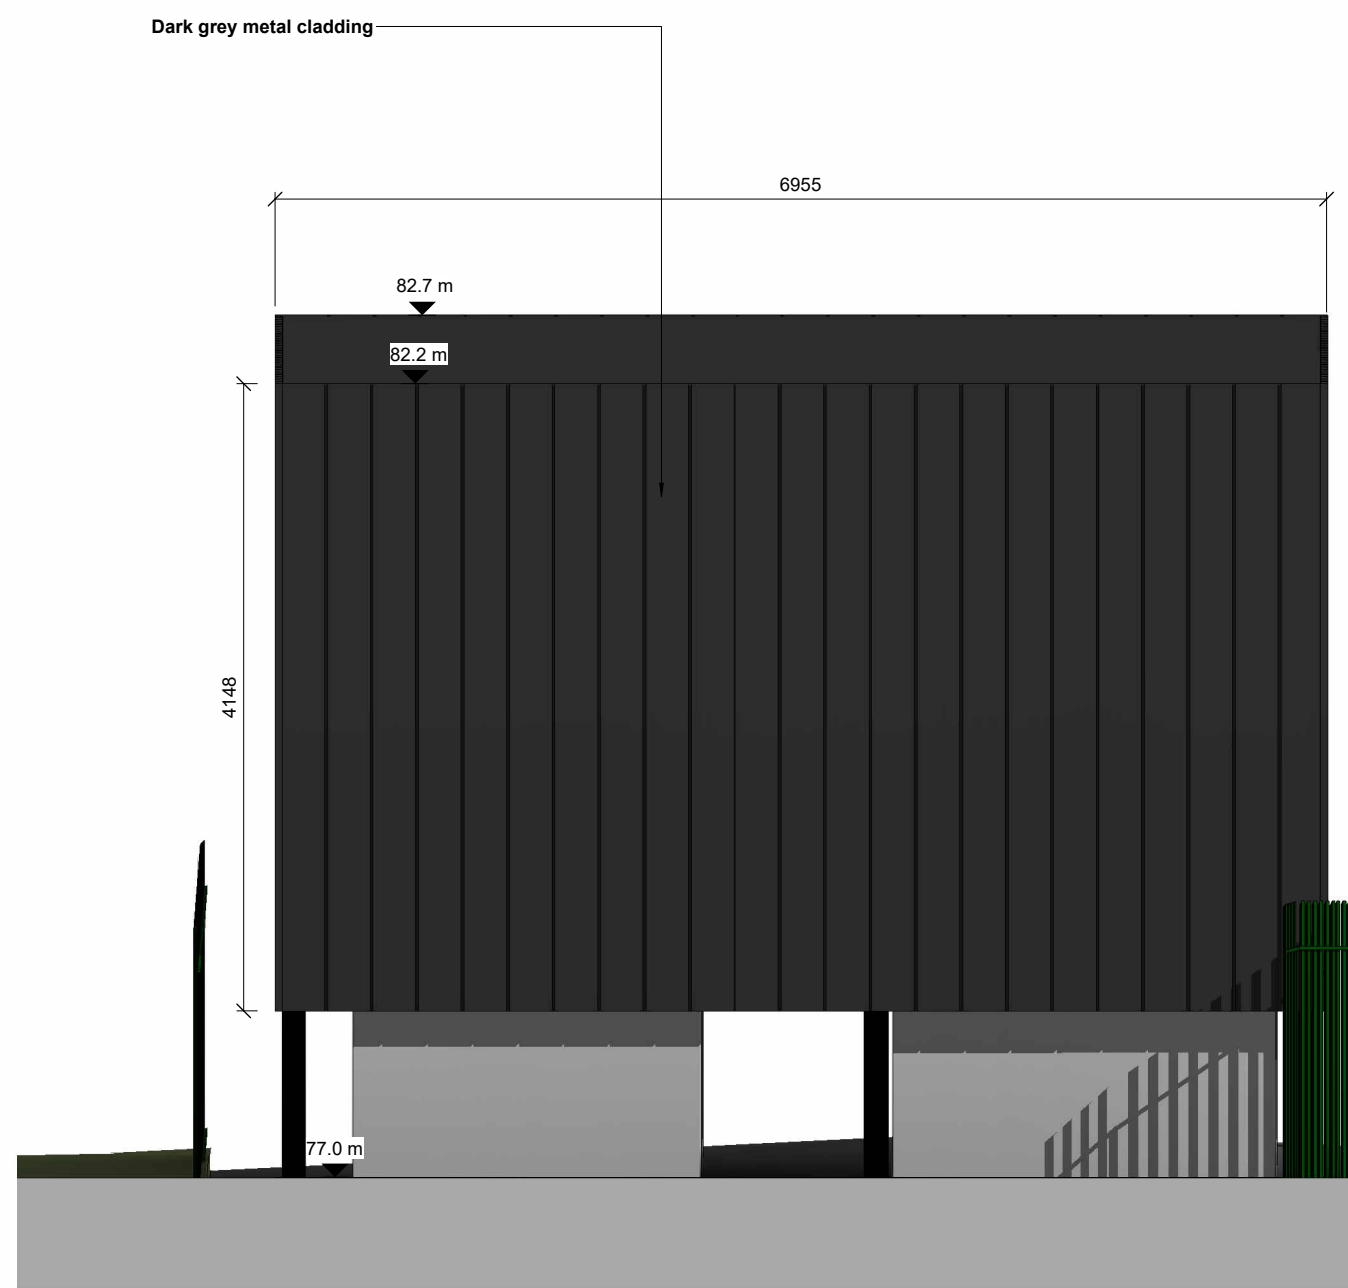


1 Compactor Canopy South Elevation
1 : 50

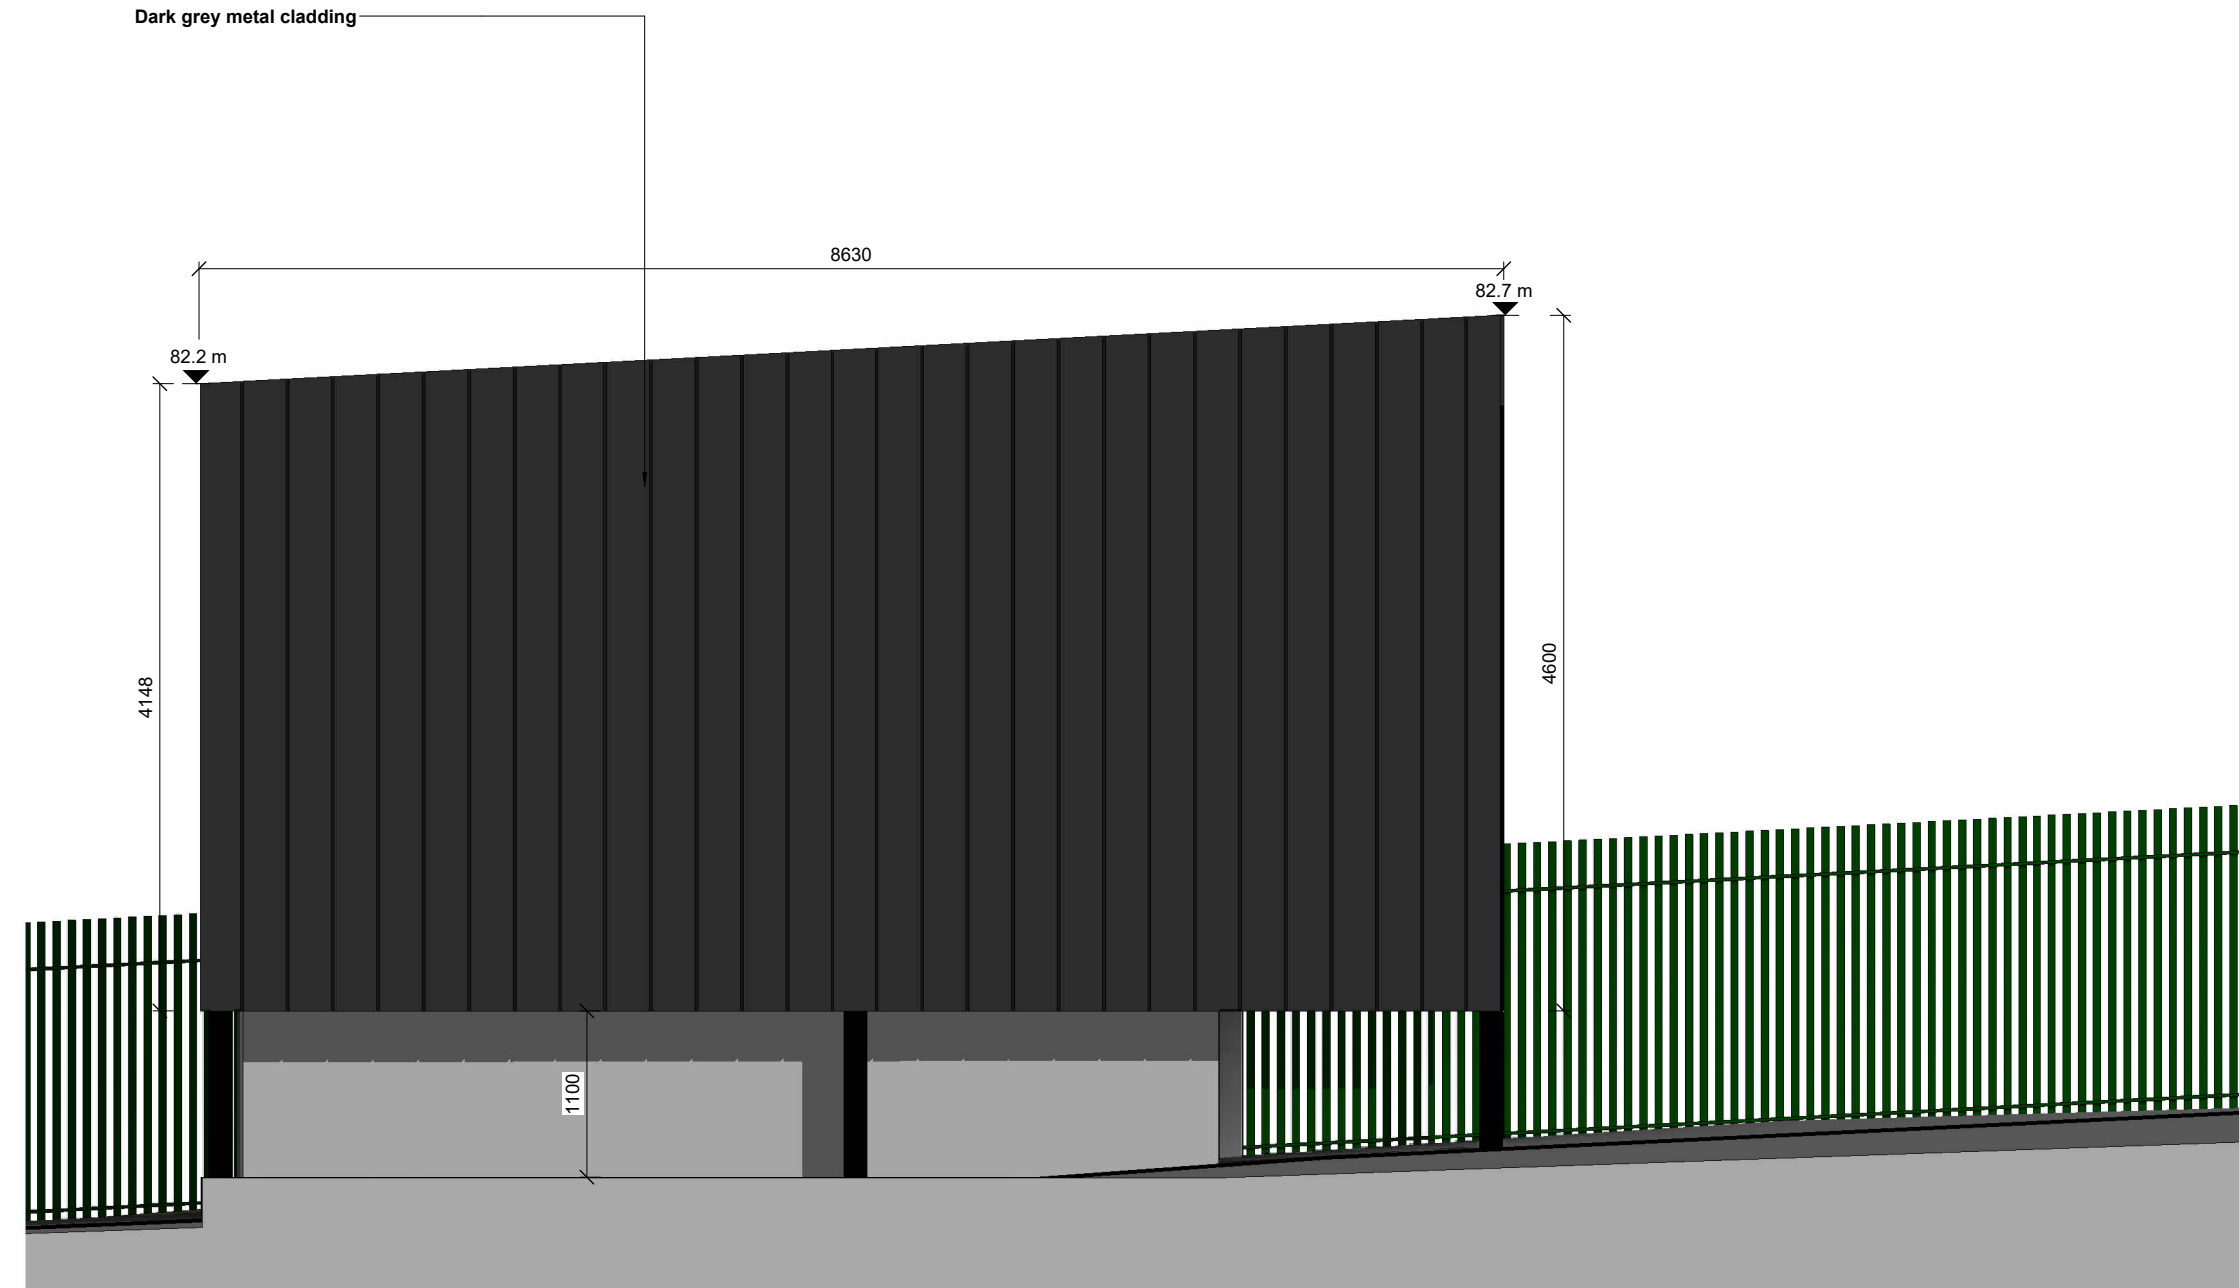

3 Compactor Canopy East Elevation
1 : 50



2 Compactor Canopy North Elevation
1 : 50

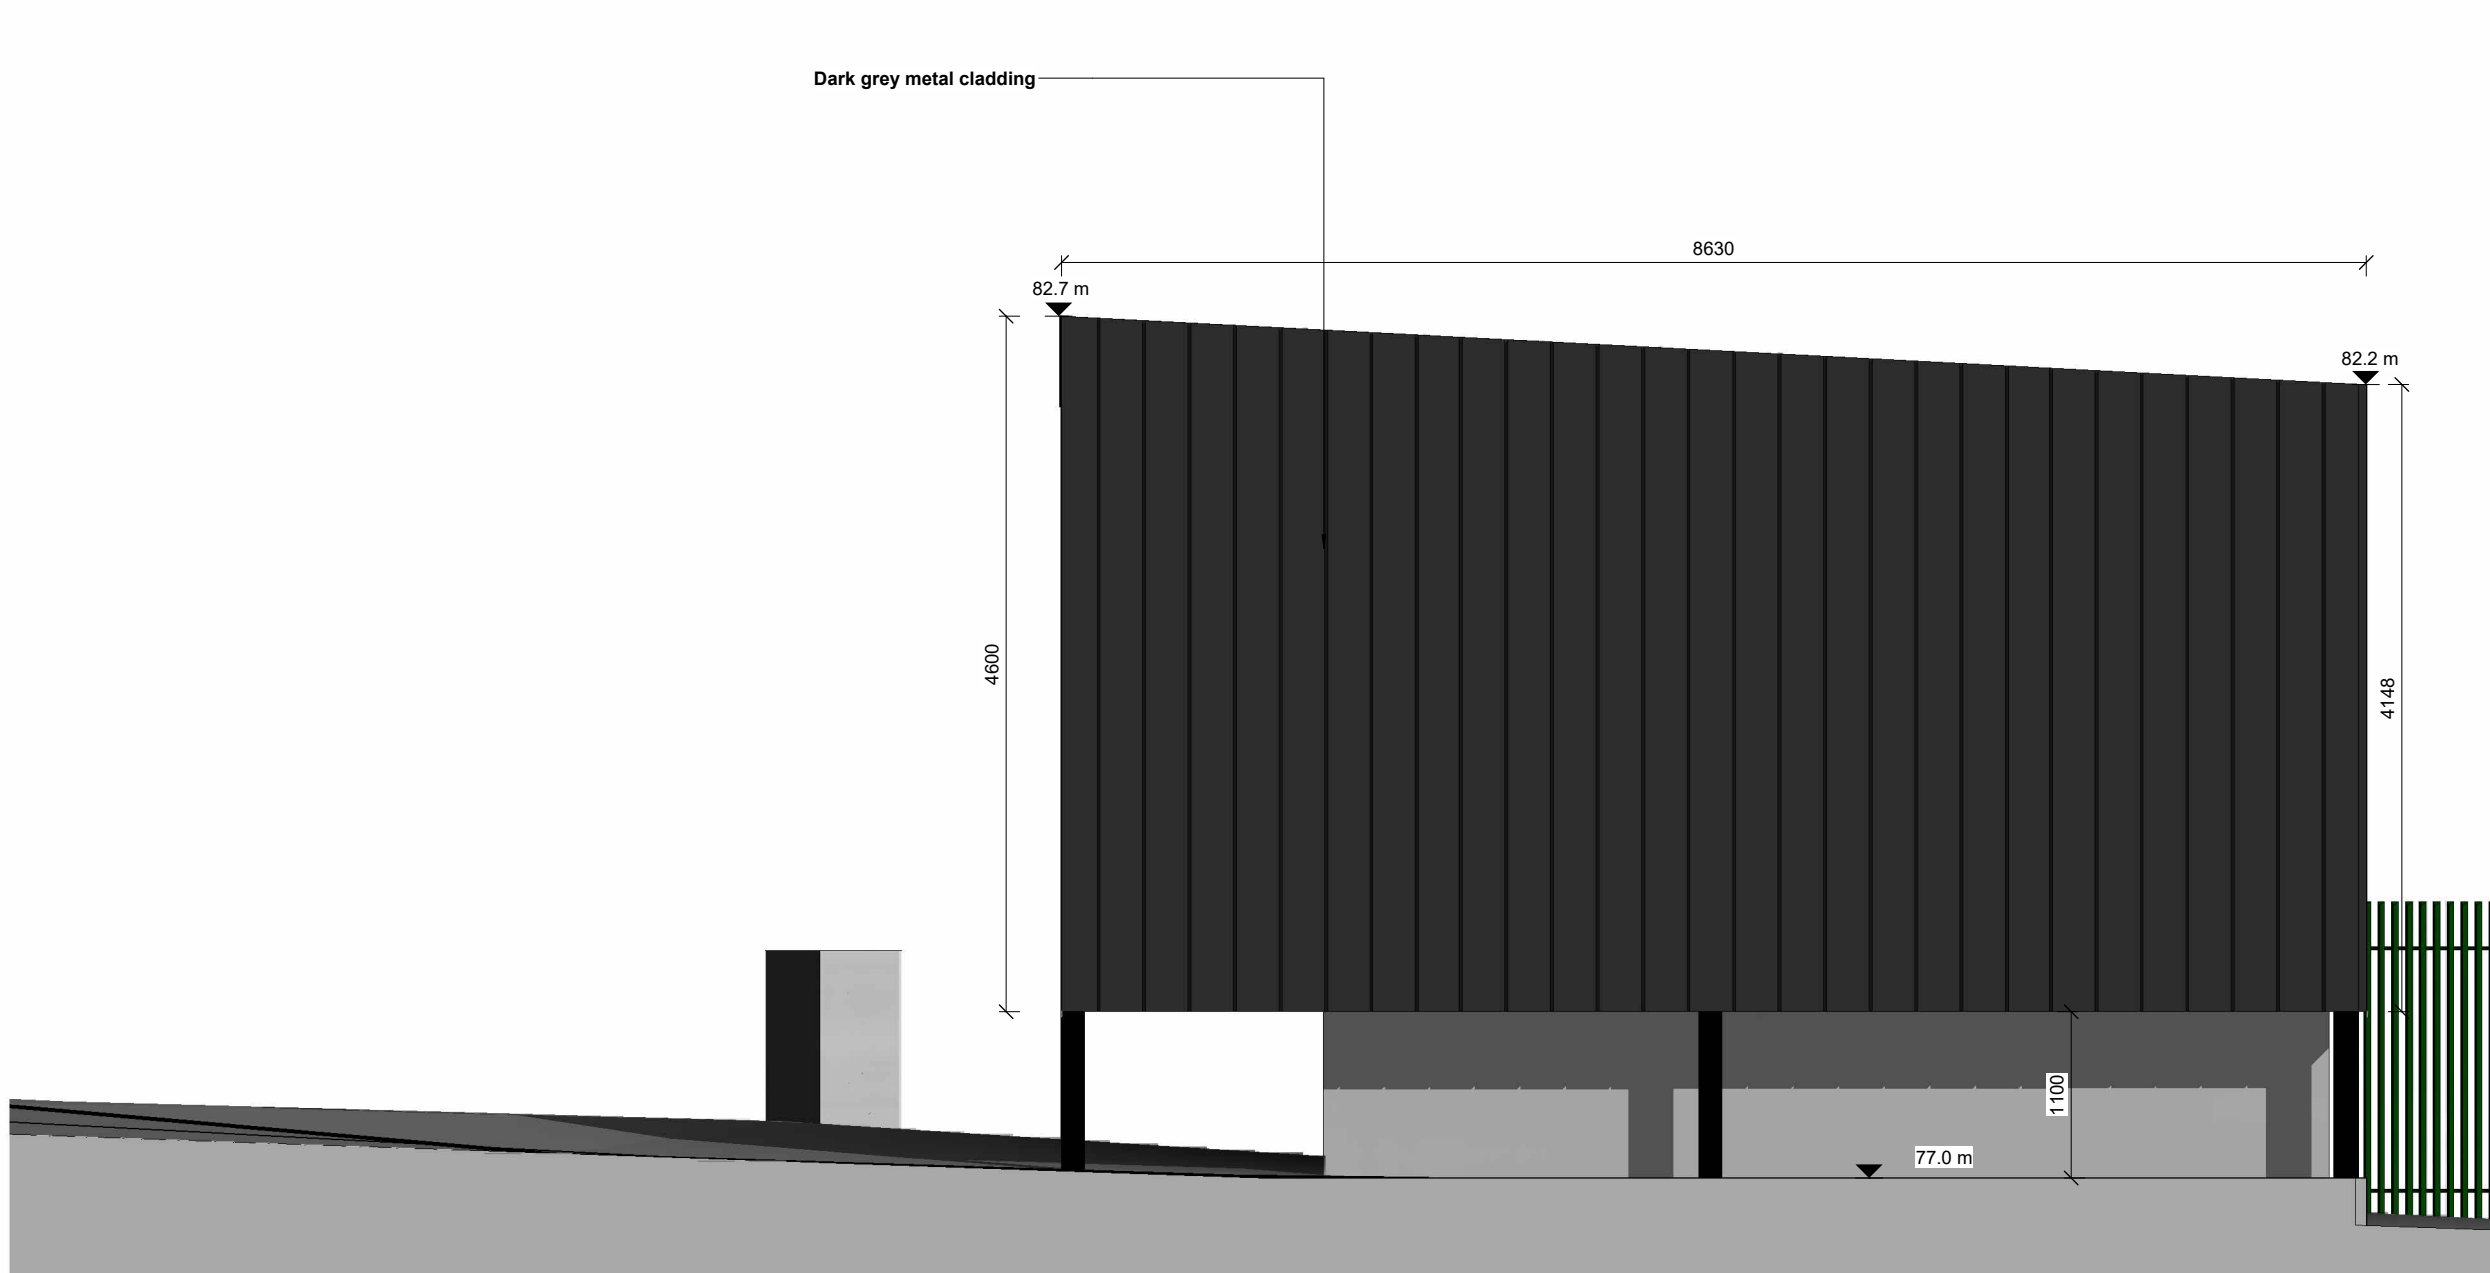

4 Compactor Canopy West Elevation
1 : 50