
COSTA COFFEE, 1, PORTLAND STREET, MANCHESTER, MANCHESTER, M1 3BE

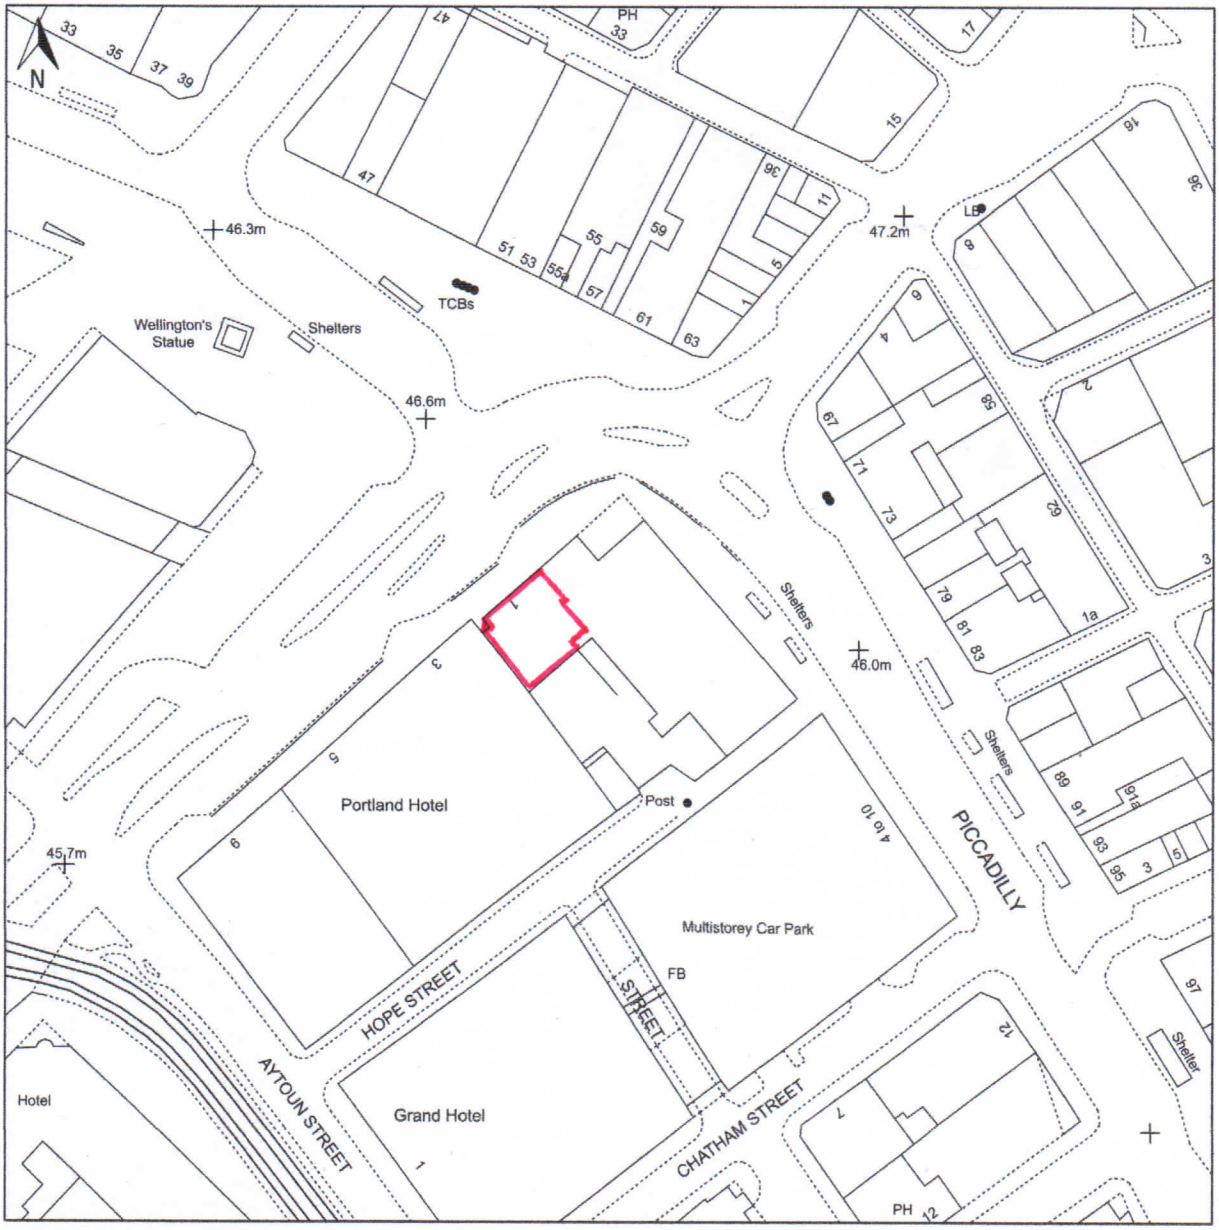

© Crown copyright and database rights, 2024. Ordnance Survey 0100031673 Created using Plans by Emapsite

0m 20m 40m 60m 80m 100m

Client:
MY THAI PICCADILLY LTD

Proposal
PROPOSED ILLUMINATED FASCIA SIGNAGE

Scale: 1:1250

Paper Size: A4

Notes:

Location:
1 PORTLAND STREET
MANCHESTER
M1 3BE

Scale: 1.1250
Date: 24/02/2025
Drawing Number: G.1602 / 4

OS Partner

EMAPSITE™ PLANS