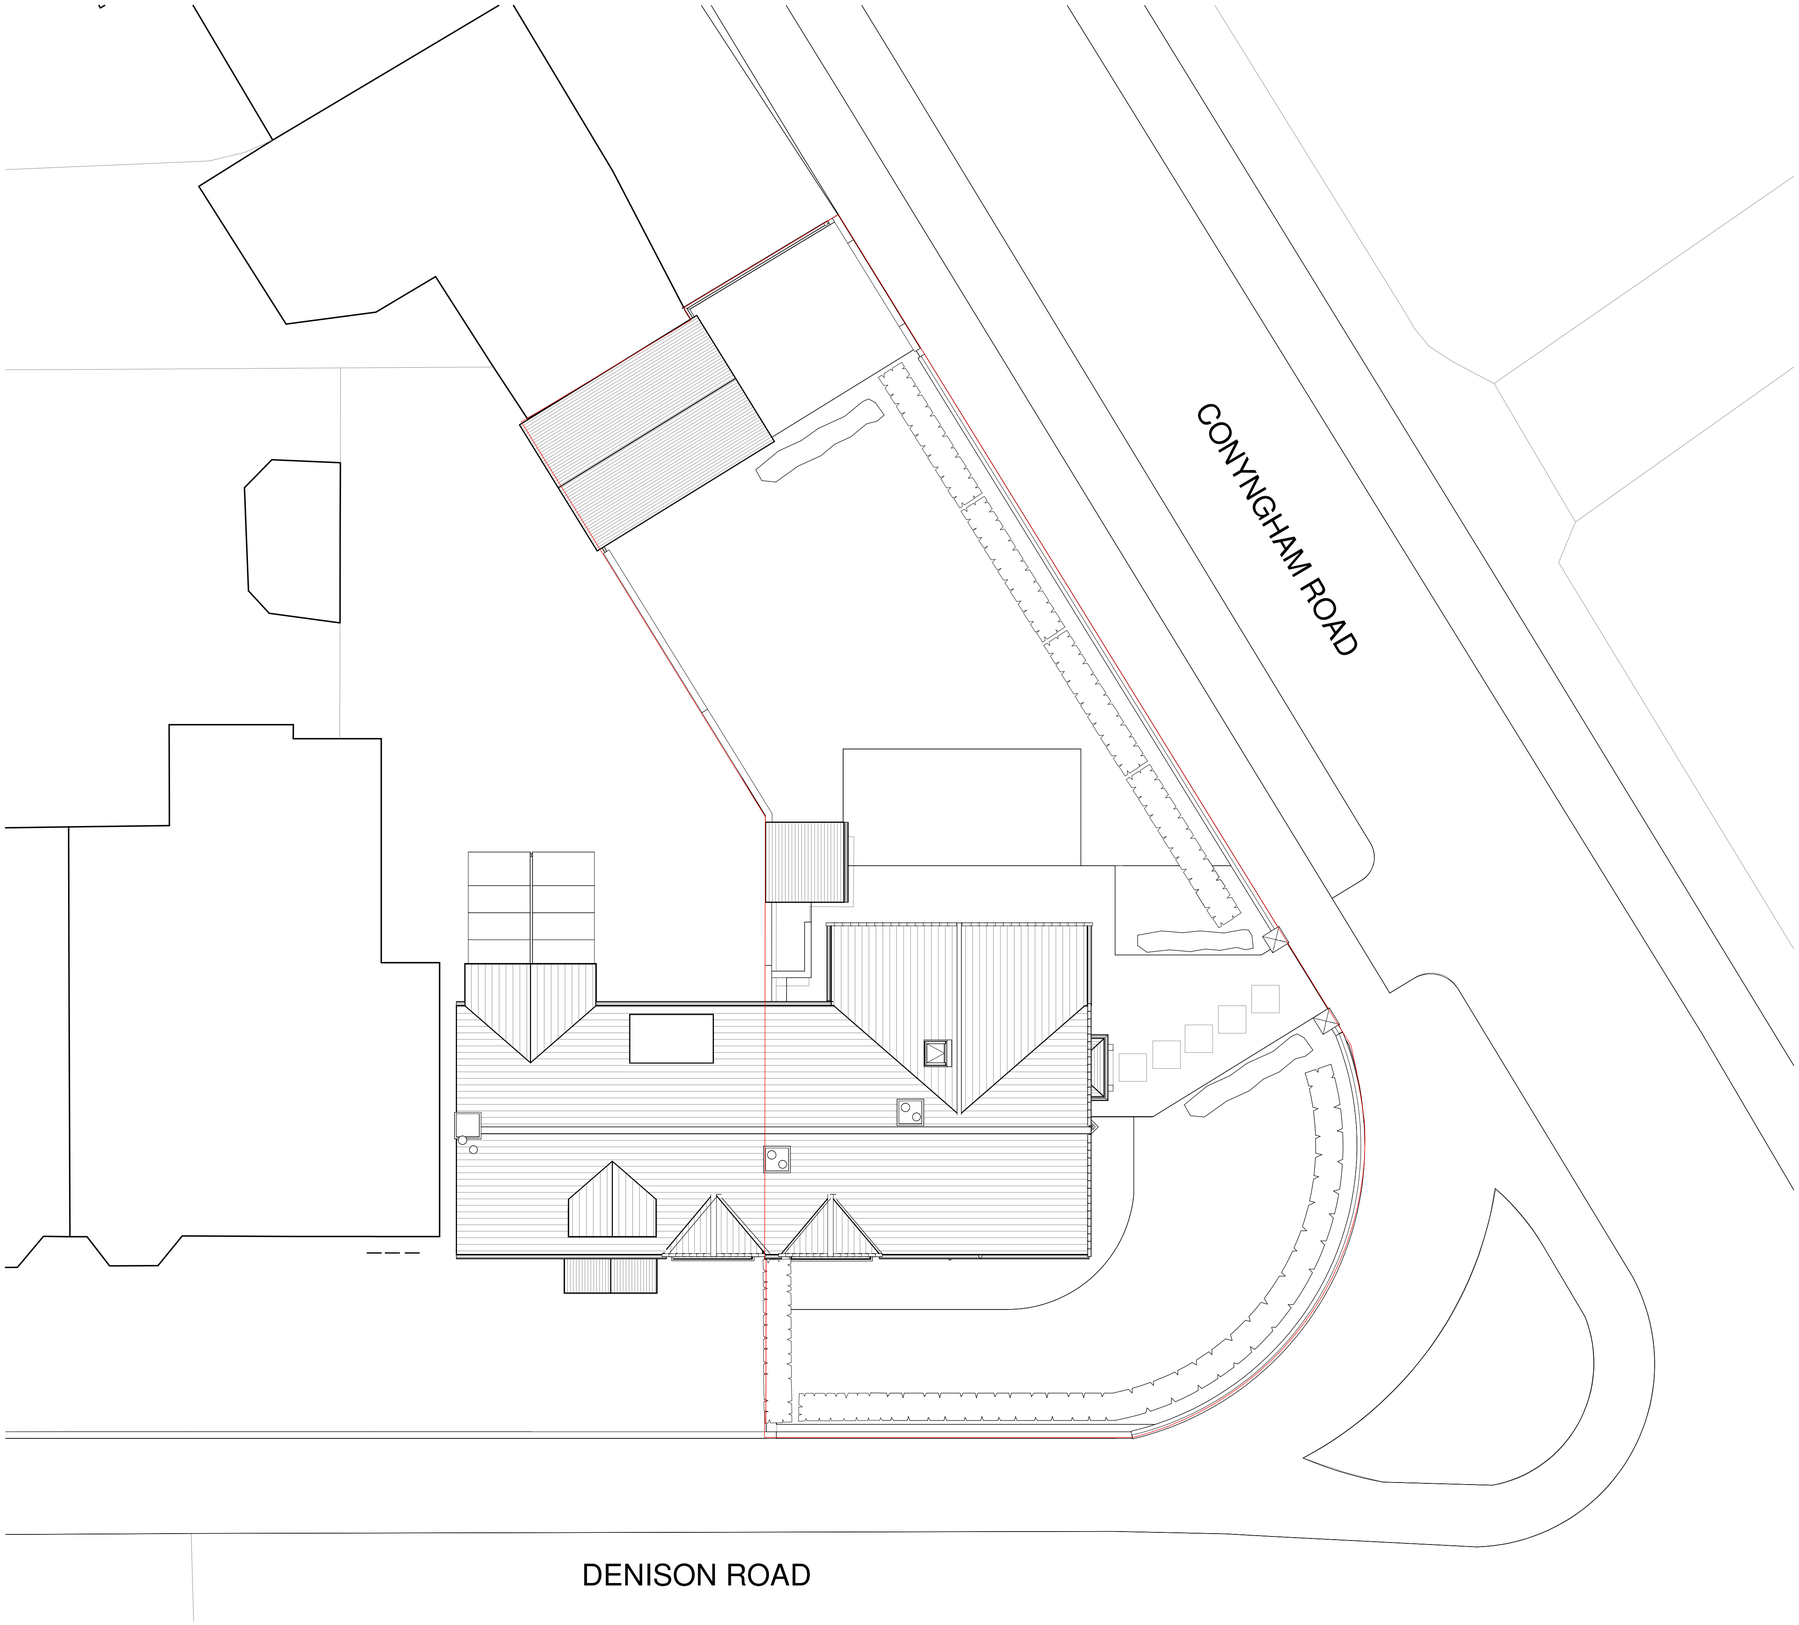

1 **Site Plan - Existing**
1 : 100

Notes:

THIS DRAWING IS FOR GUIDANCE ONLY

THIS DRAWING IS NOT TO BE SCALED. EXCEPT FOR THE PURPOSES OF PLANNING APPLICATIONS AND FOR LEGAL PLANS WHERE THE SCALE BAR **MUST** BE USED. ALWAYS REFER TO FIGURED DIMENSIONS.

CONTRACTORS, SUBCONTRACTORS AND SUPPLIERS MUST VERIFY ALL DIMENSIONS ON SITE BEFORE COMMENCING ANY WORK OR MAKING ANY SHOP DRAWINGS.

THIS DRAWING IS TO BE READ IN CONJUNCTION WITH STRUCTURAL, MECHANICAL AND ELECTRICAL ENGINEERS DRAWINGS AND ALL DISCREPANCIES ARE TO BE REPORTED TO THE ARCHITECT.

N

Rev	Revision Details	Dr	Date
P6	Planning		010325
P5	Planning Final Draft		240225
P4	Planning Draft		090225
P3	Pre-App 2		160924
P2	Revised Elevations		190724
P1	Draft Issue		080724

STUDIO 10 ARCHITECTURE

Client's Name
Christopher Rattew

Job Title
14 Conyngham Road,
Manchester, M145SA

Drawing Title
Existing Site Plan

Scale
1 : 100 @ A1
metres 2 4 6 8 10

Drawn	Checked	Date
DF	DF	

Job No	Drawing No	Rev
23-17	SP-E-X-00	P6

Status
PLANNING

01/03/2025 17:05:18