


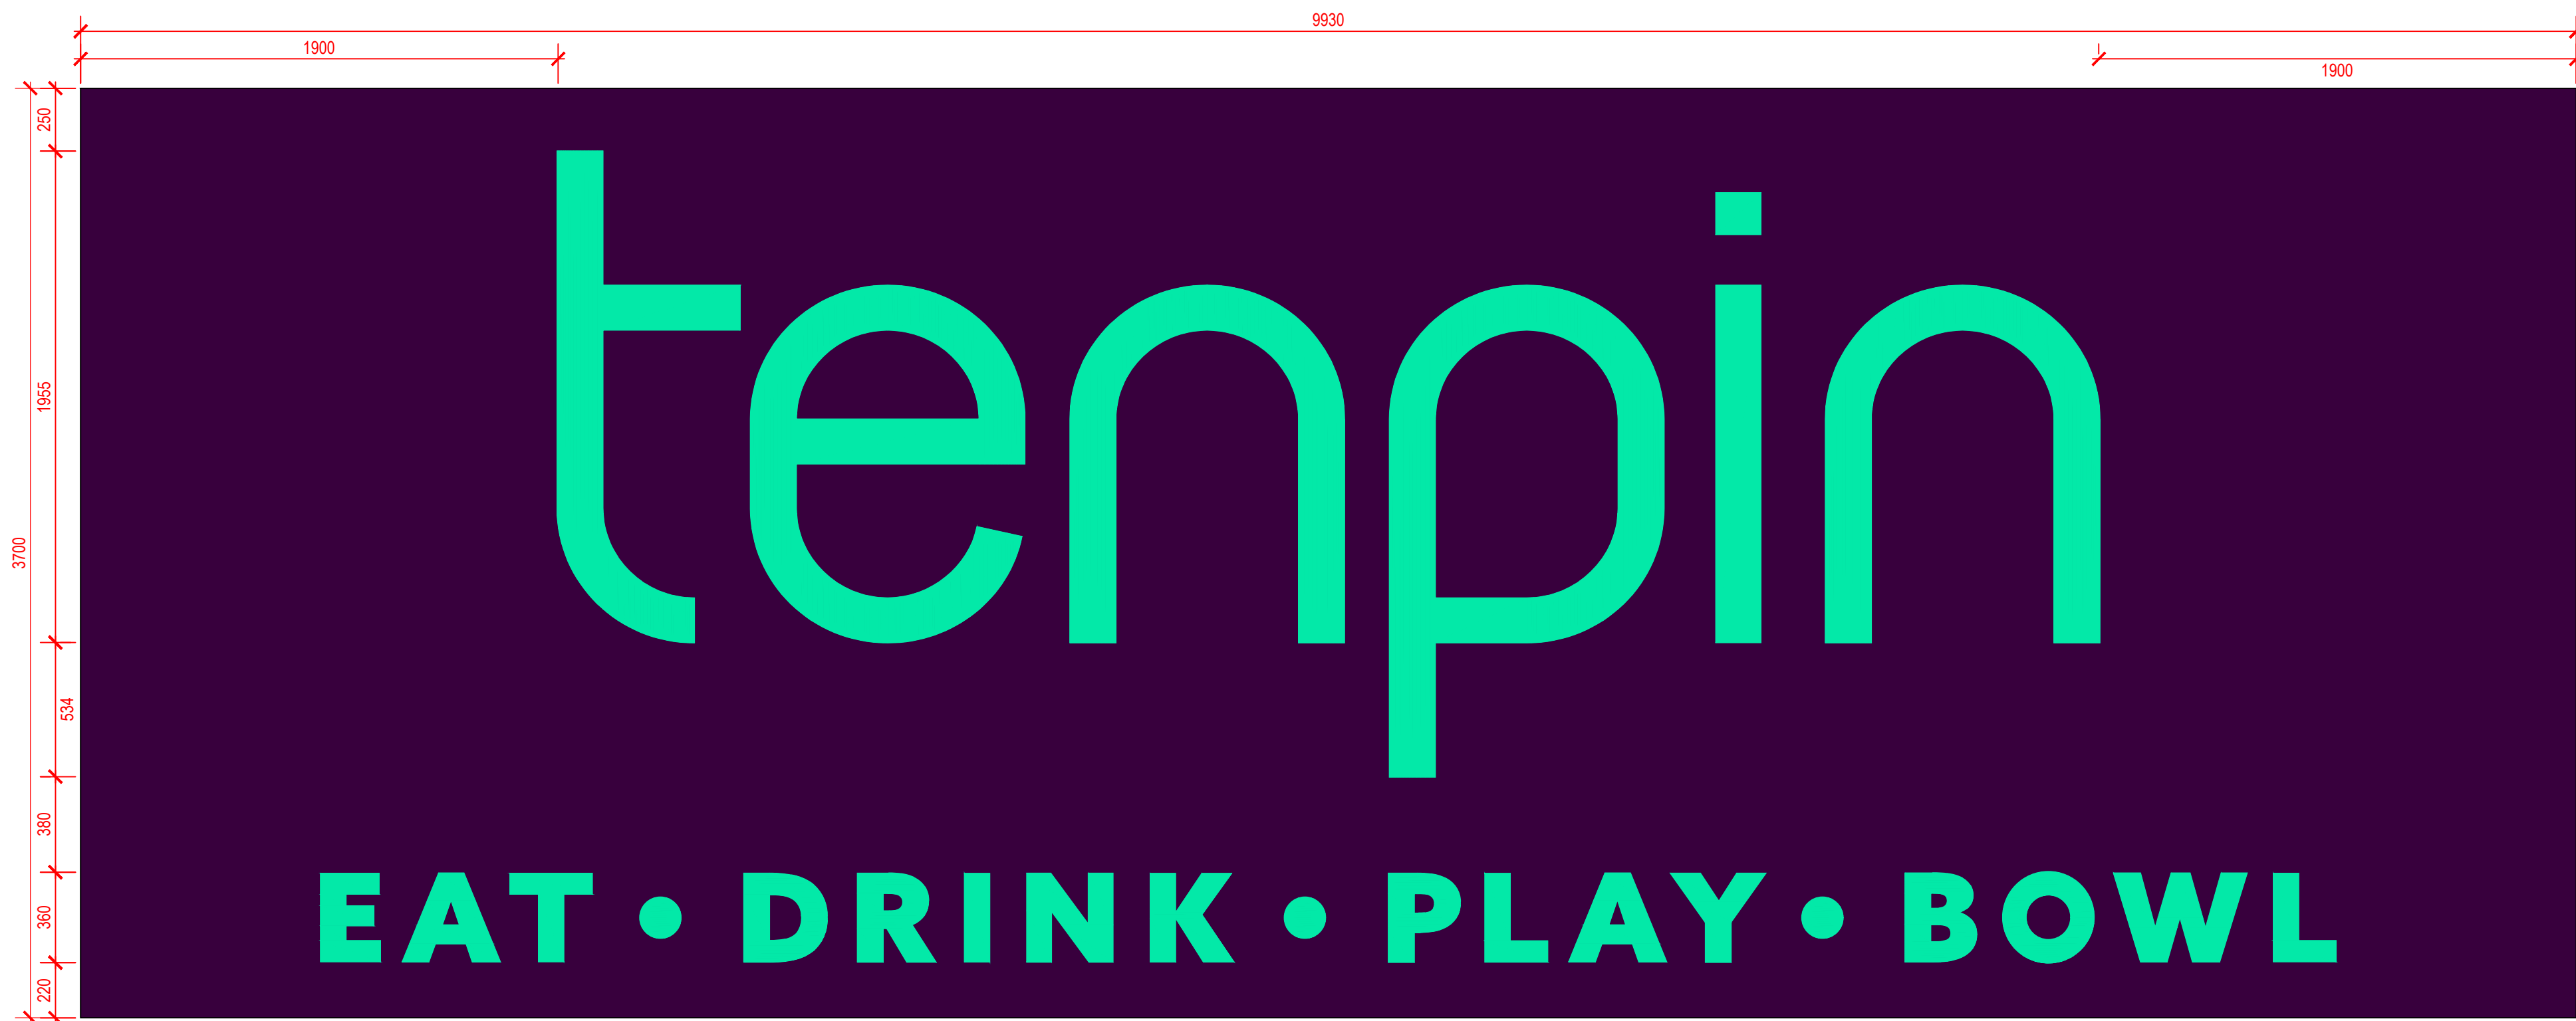


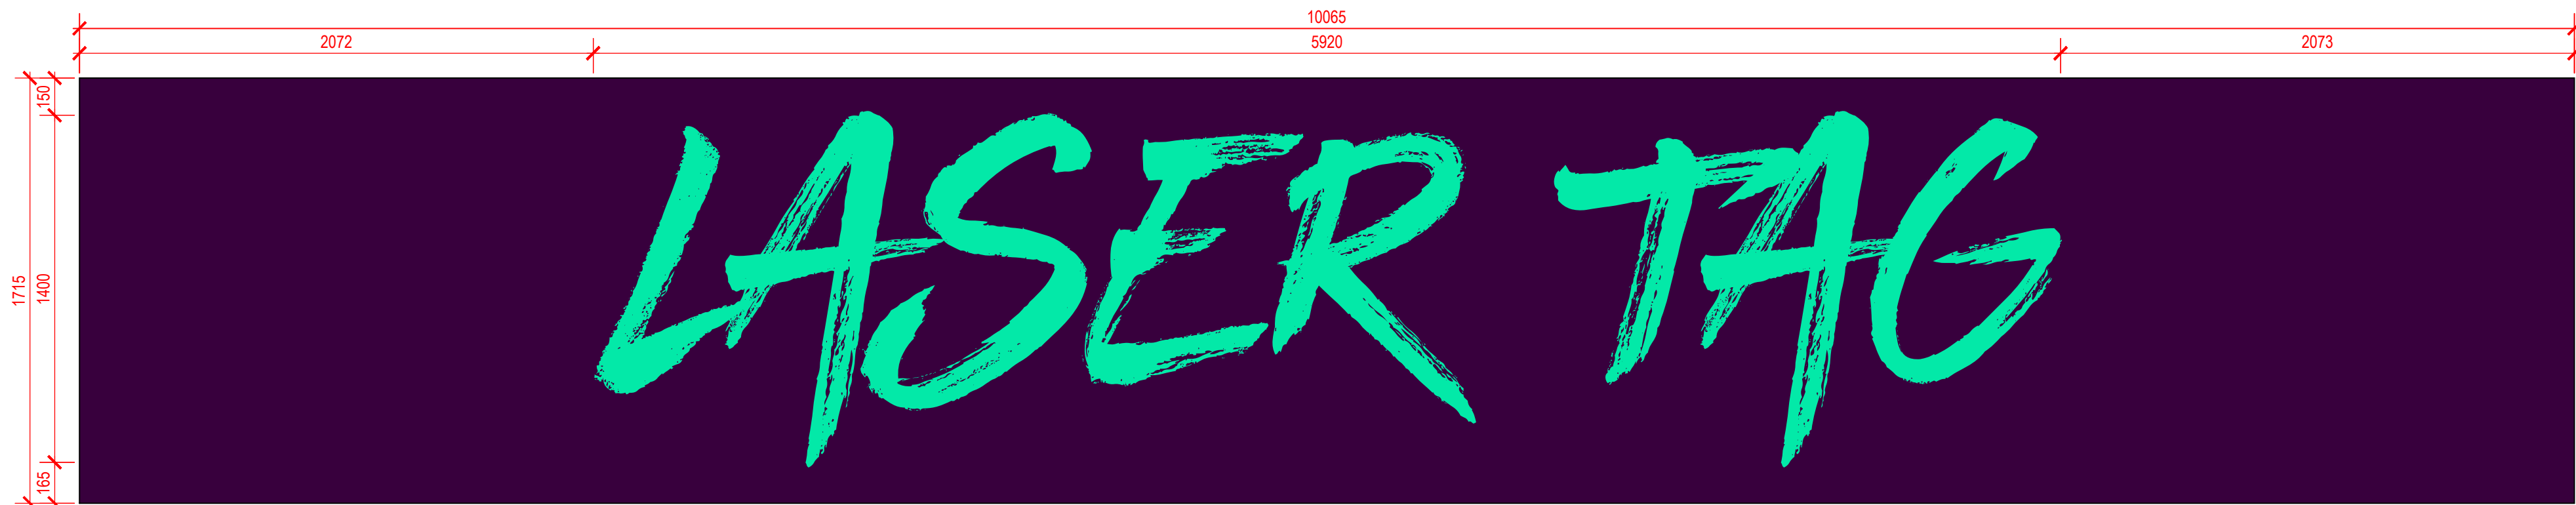



SIGN 01
SCALE 1:20 @ A0
Aluminium panel "TENPIN" 3D built up internally illuminated letters.
"EAT DRINK PLAY BOWL" internally illuminated push through letters.
Sign projects 200mm from facade.

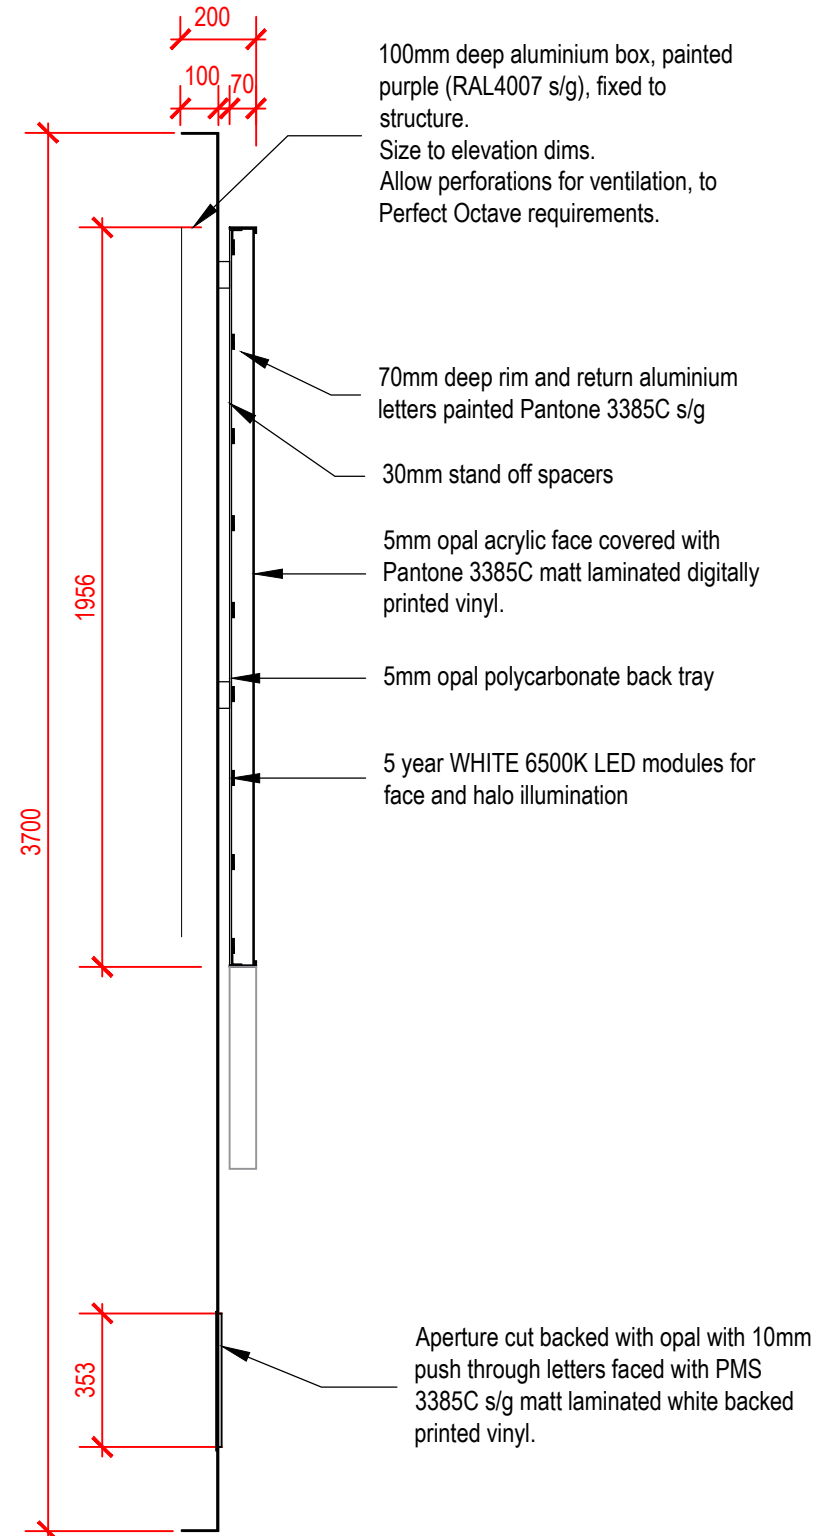



SIGN 02
SCALE 1:20 @ A0
Fret cut aluminium panel with internally illuminated push through letters.
Sign projects 50mm from the facade.

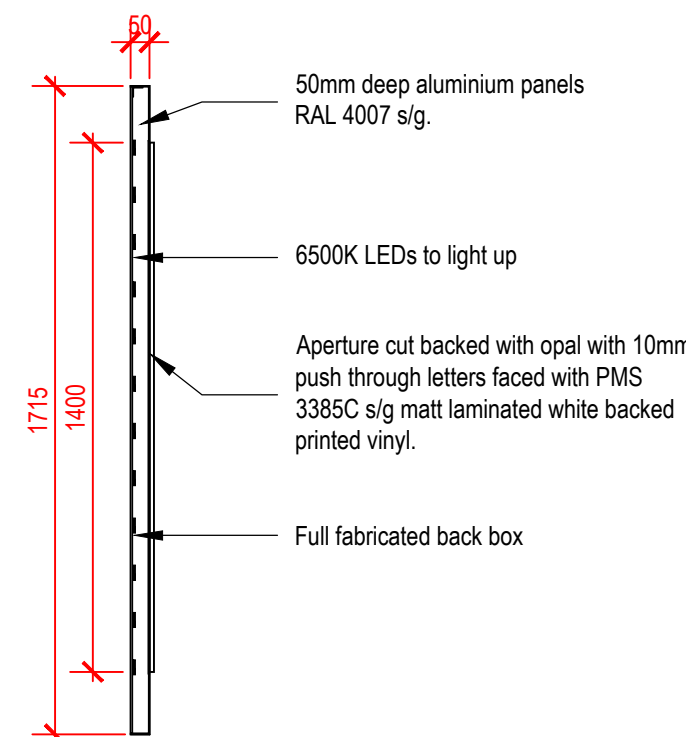


SIGN 03
SCALE 1:20 @ A0
Fret cut aluminium panel with internally illuminated push through letters.
Sign projects 50mm from the facade.

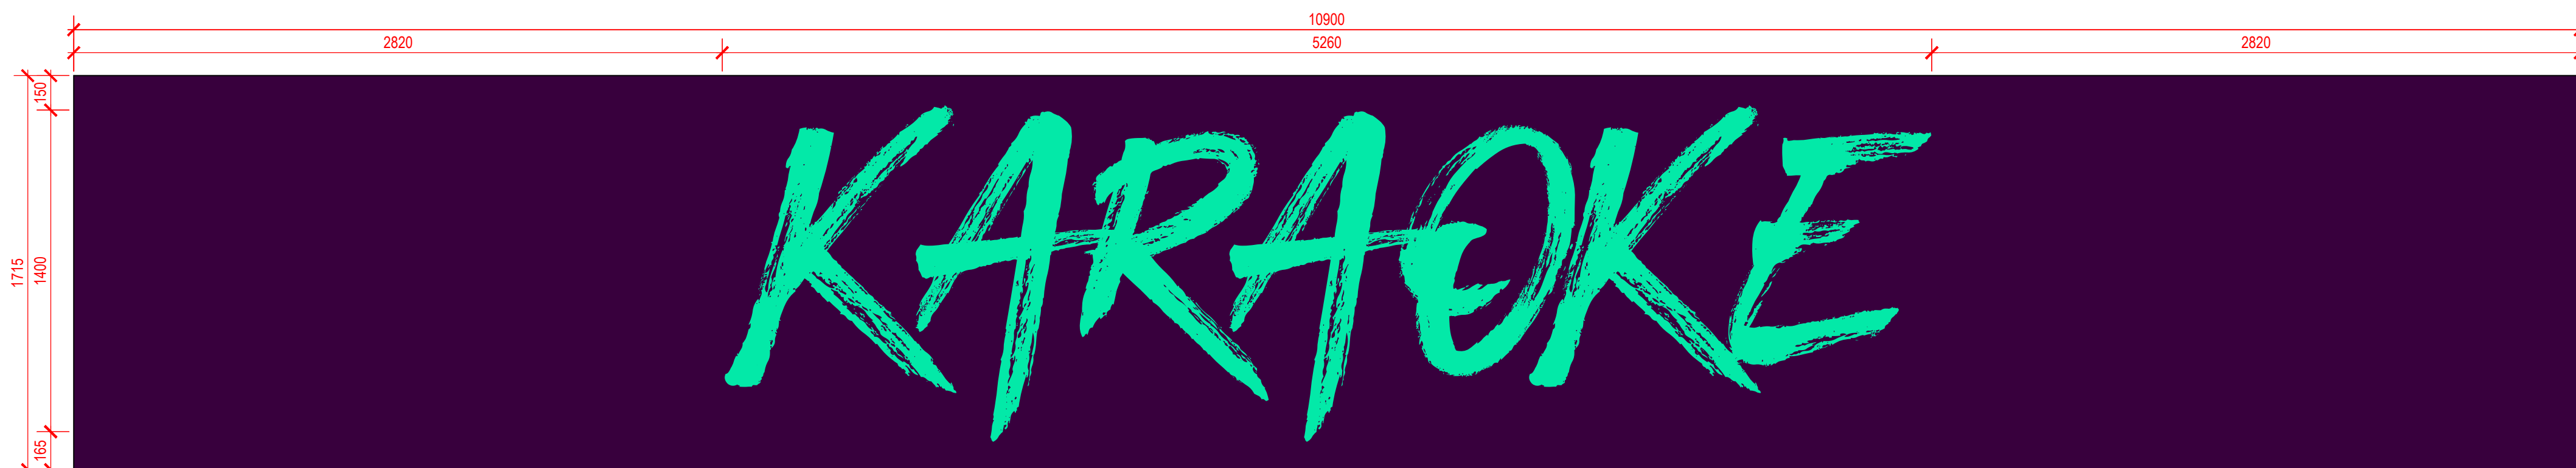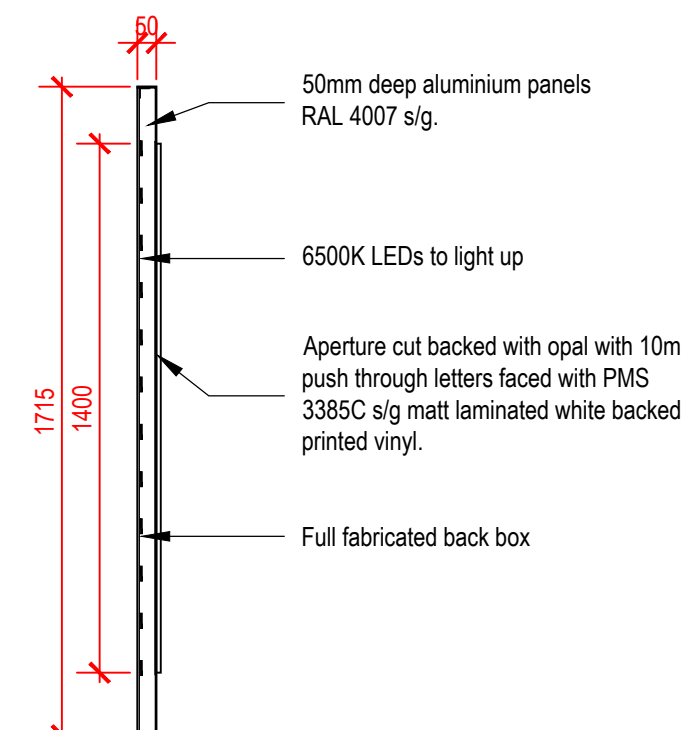

SIGN 04
SCALE 1:20 @ A0
Fret cut aluminium panel with internally illuminated push through letters.
Sign projects 50mm from the facade.

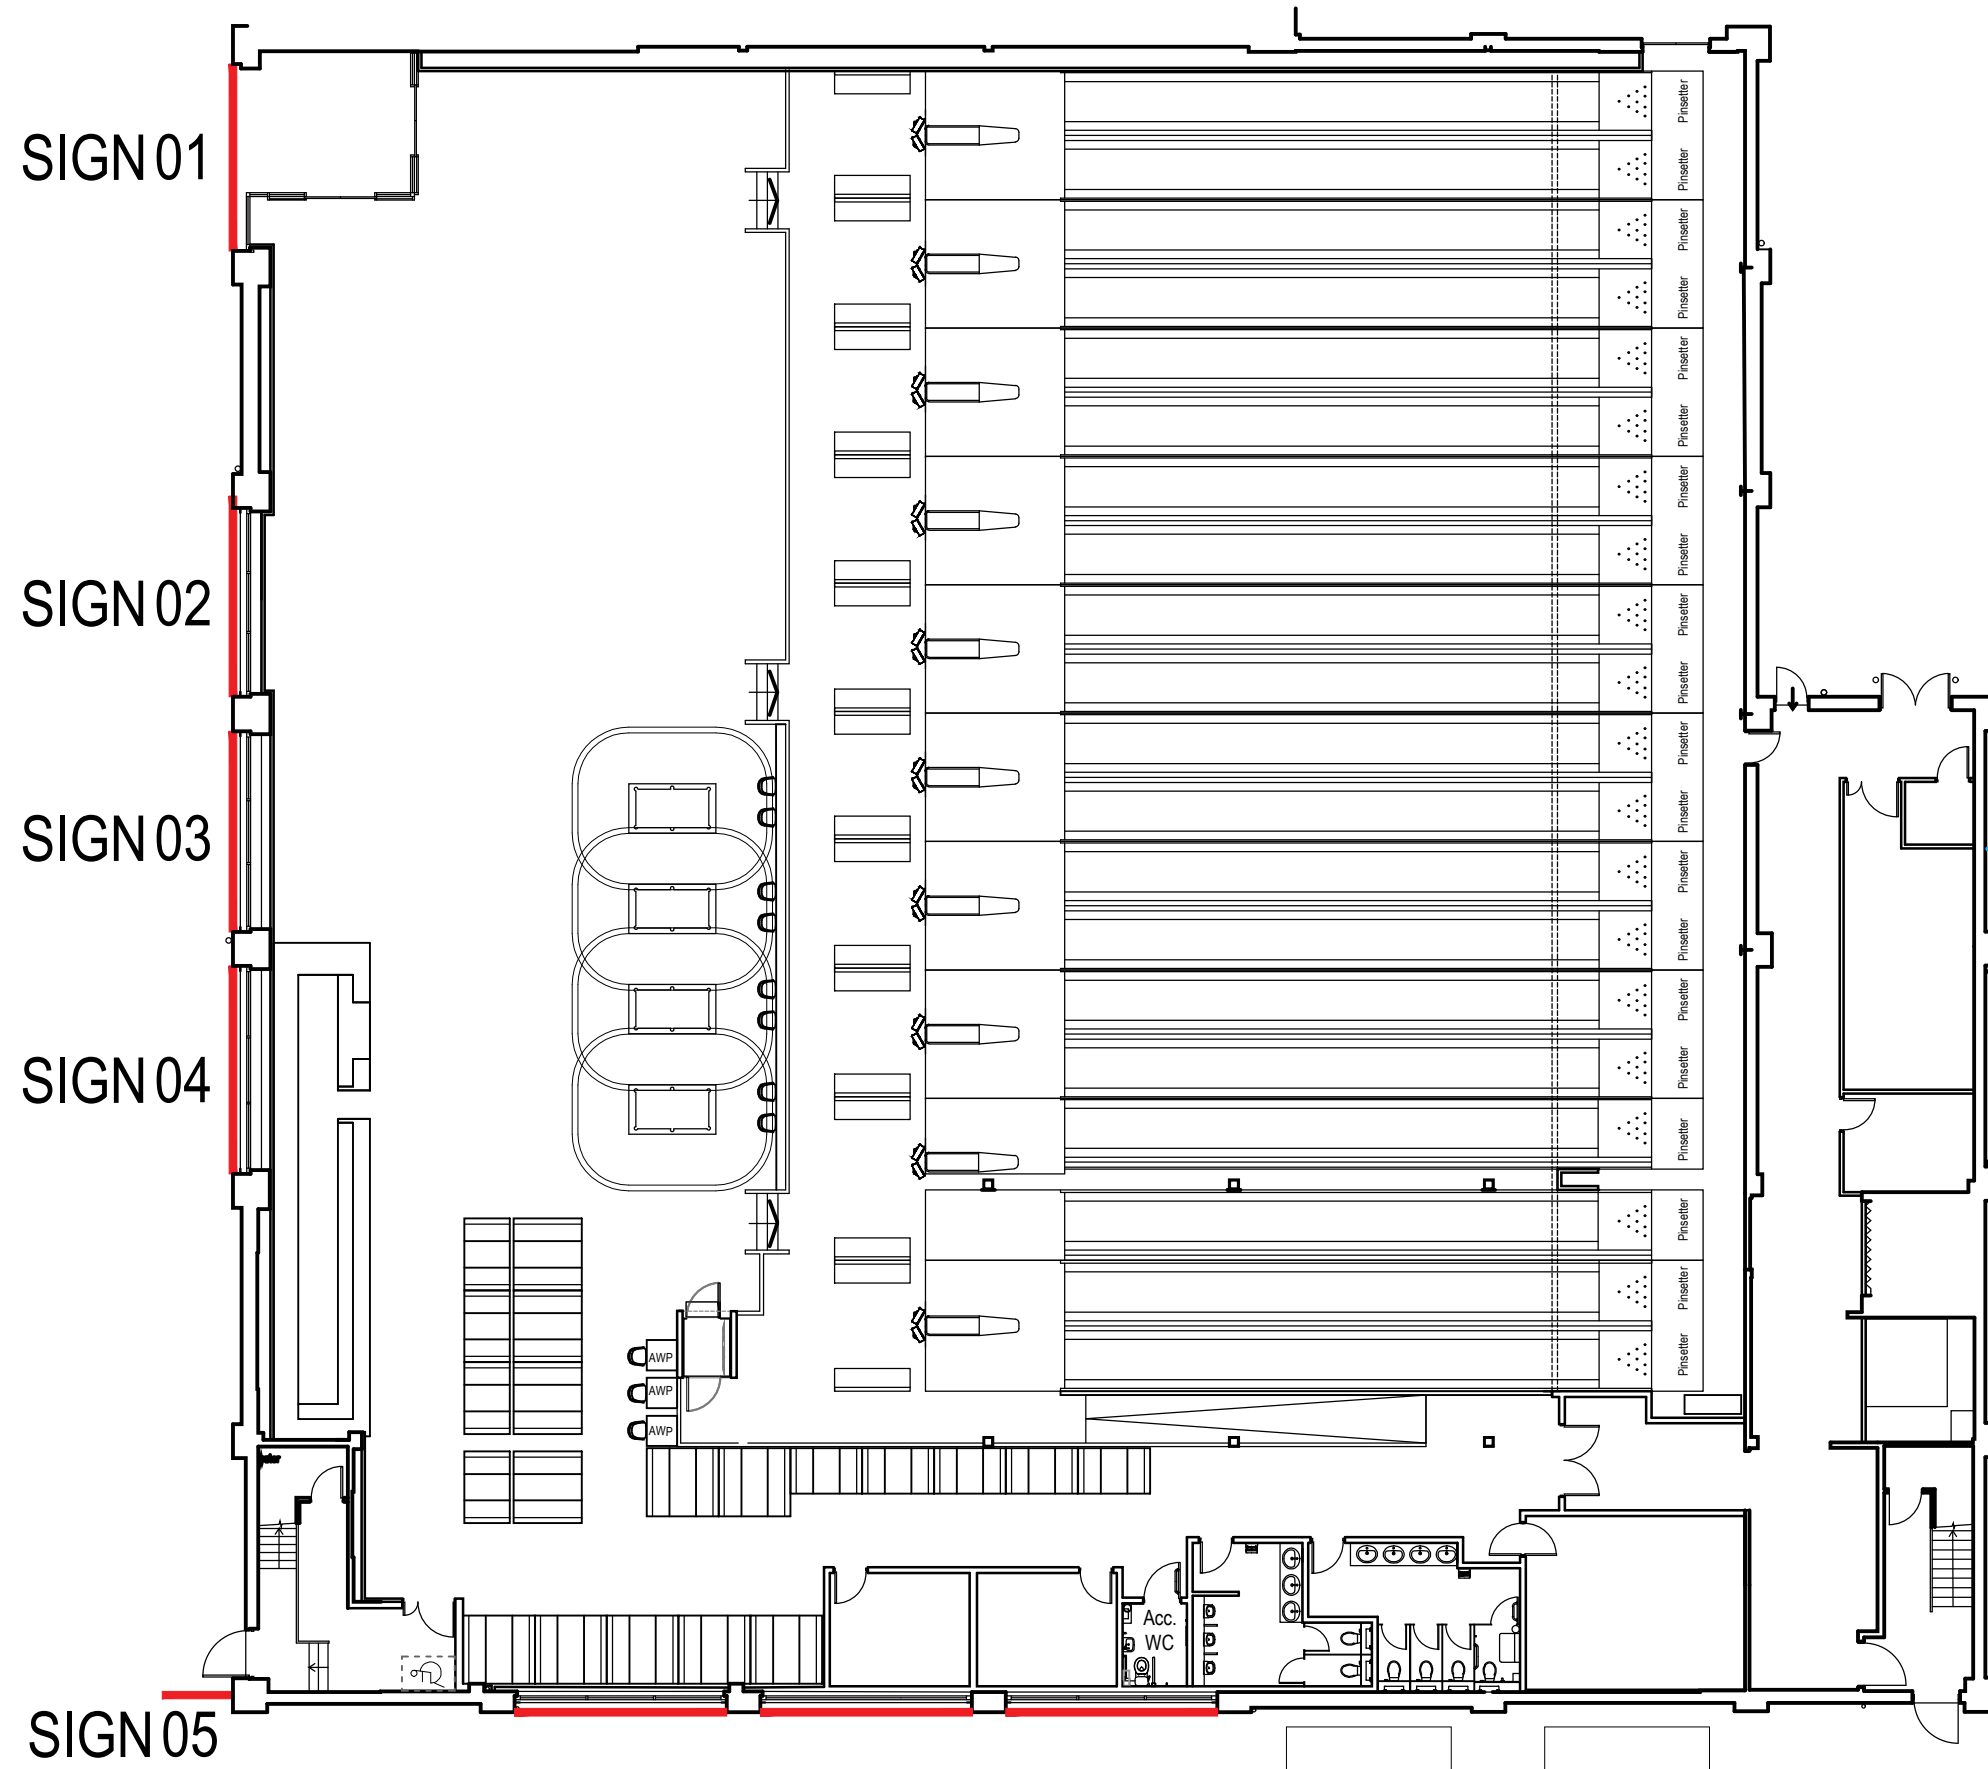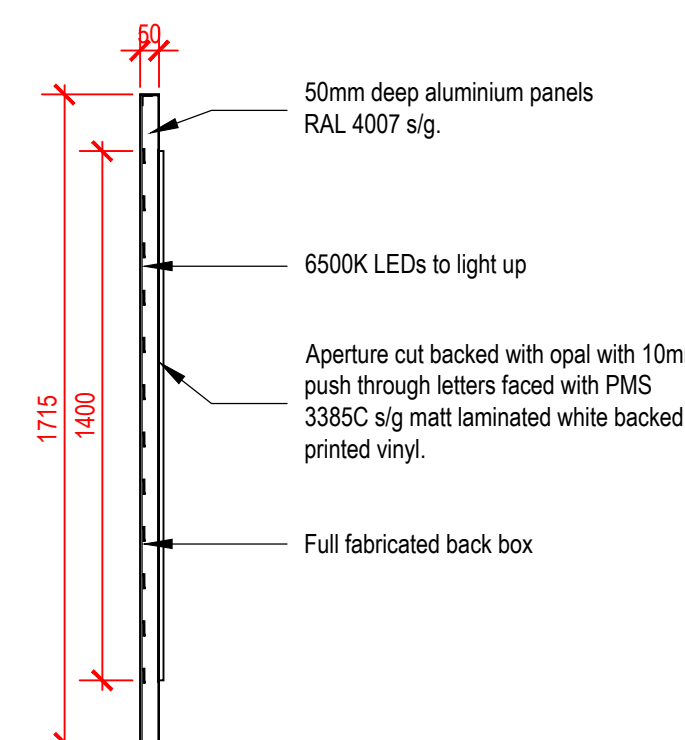

GROUND FLOOR KEY PLAN
SCALE 1:200@A0

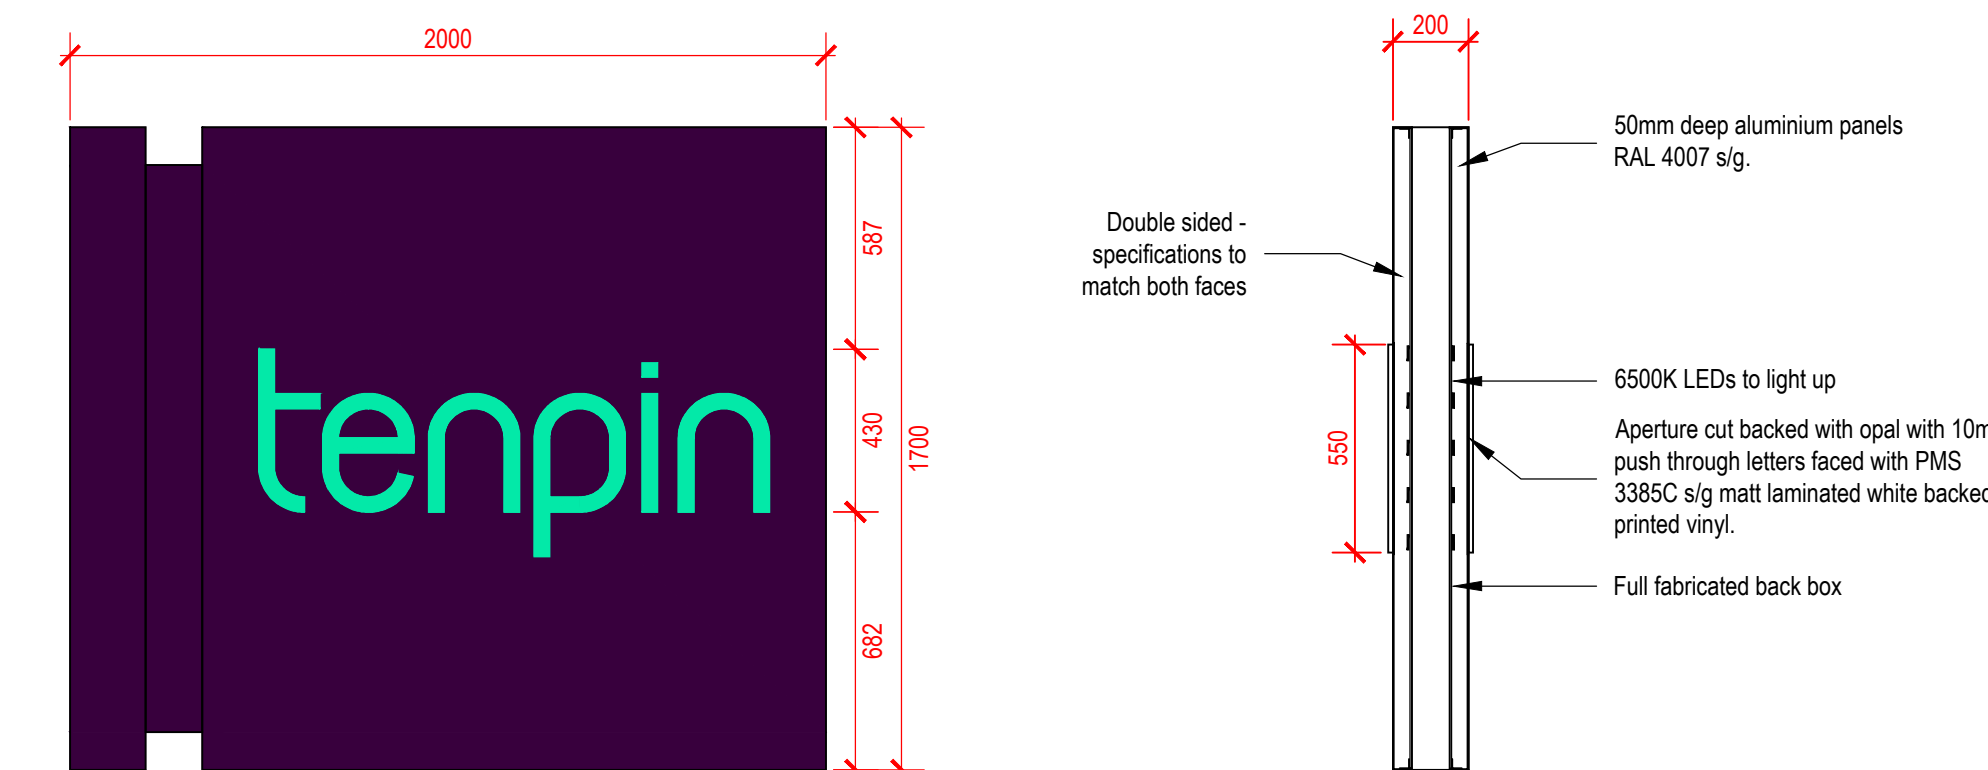

SIGN 05 (Double Sided) on Existing frame.
SCALE 1:20 @ A0
Double sided projecting sign
Fret cut aluminium panel with internally illuminated push through letters.



REVISION	DATE
bignell shacklady ewing Architects Interior Designers 95 Spencer Street, Birmingham, B8 6DA 0121 523 1121 www.bignellshackladyewing.com	
Client	Tenpin Limited
Job	Harpurhey
Drawing Title	Signage Details
Scale	As Noted @ A0
Date	January 2024
Drawn By	MIW
Job Number	2024-2043
Drawing Number	2043-203
Status	Preliminary
©Bignell Shacklady Ewing shall have no liability whatsoever in respect of any claims, loss, liability or other cost arising directly or indirectly out of, or in connection with, any aspect of the fire safety or fire performance of a building, including combustibility, fire protection, fire resistance of any external cladding or roofing system or internal fire protection. Copyright is reserved by Bignell and the drawing is issued on the condition that it is not copied or used wholly or in part without the consent in writing of Bignell Shacklady Ewing Ltd. All rights are reserved. It is the responsibility of the client to ensure that the drawing is used in accordance with the specification where existing.	
RIBA Chartered Practice	