
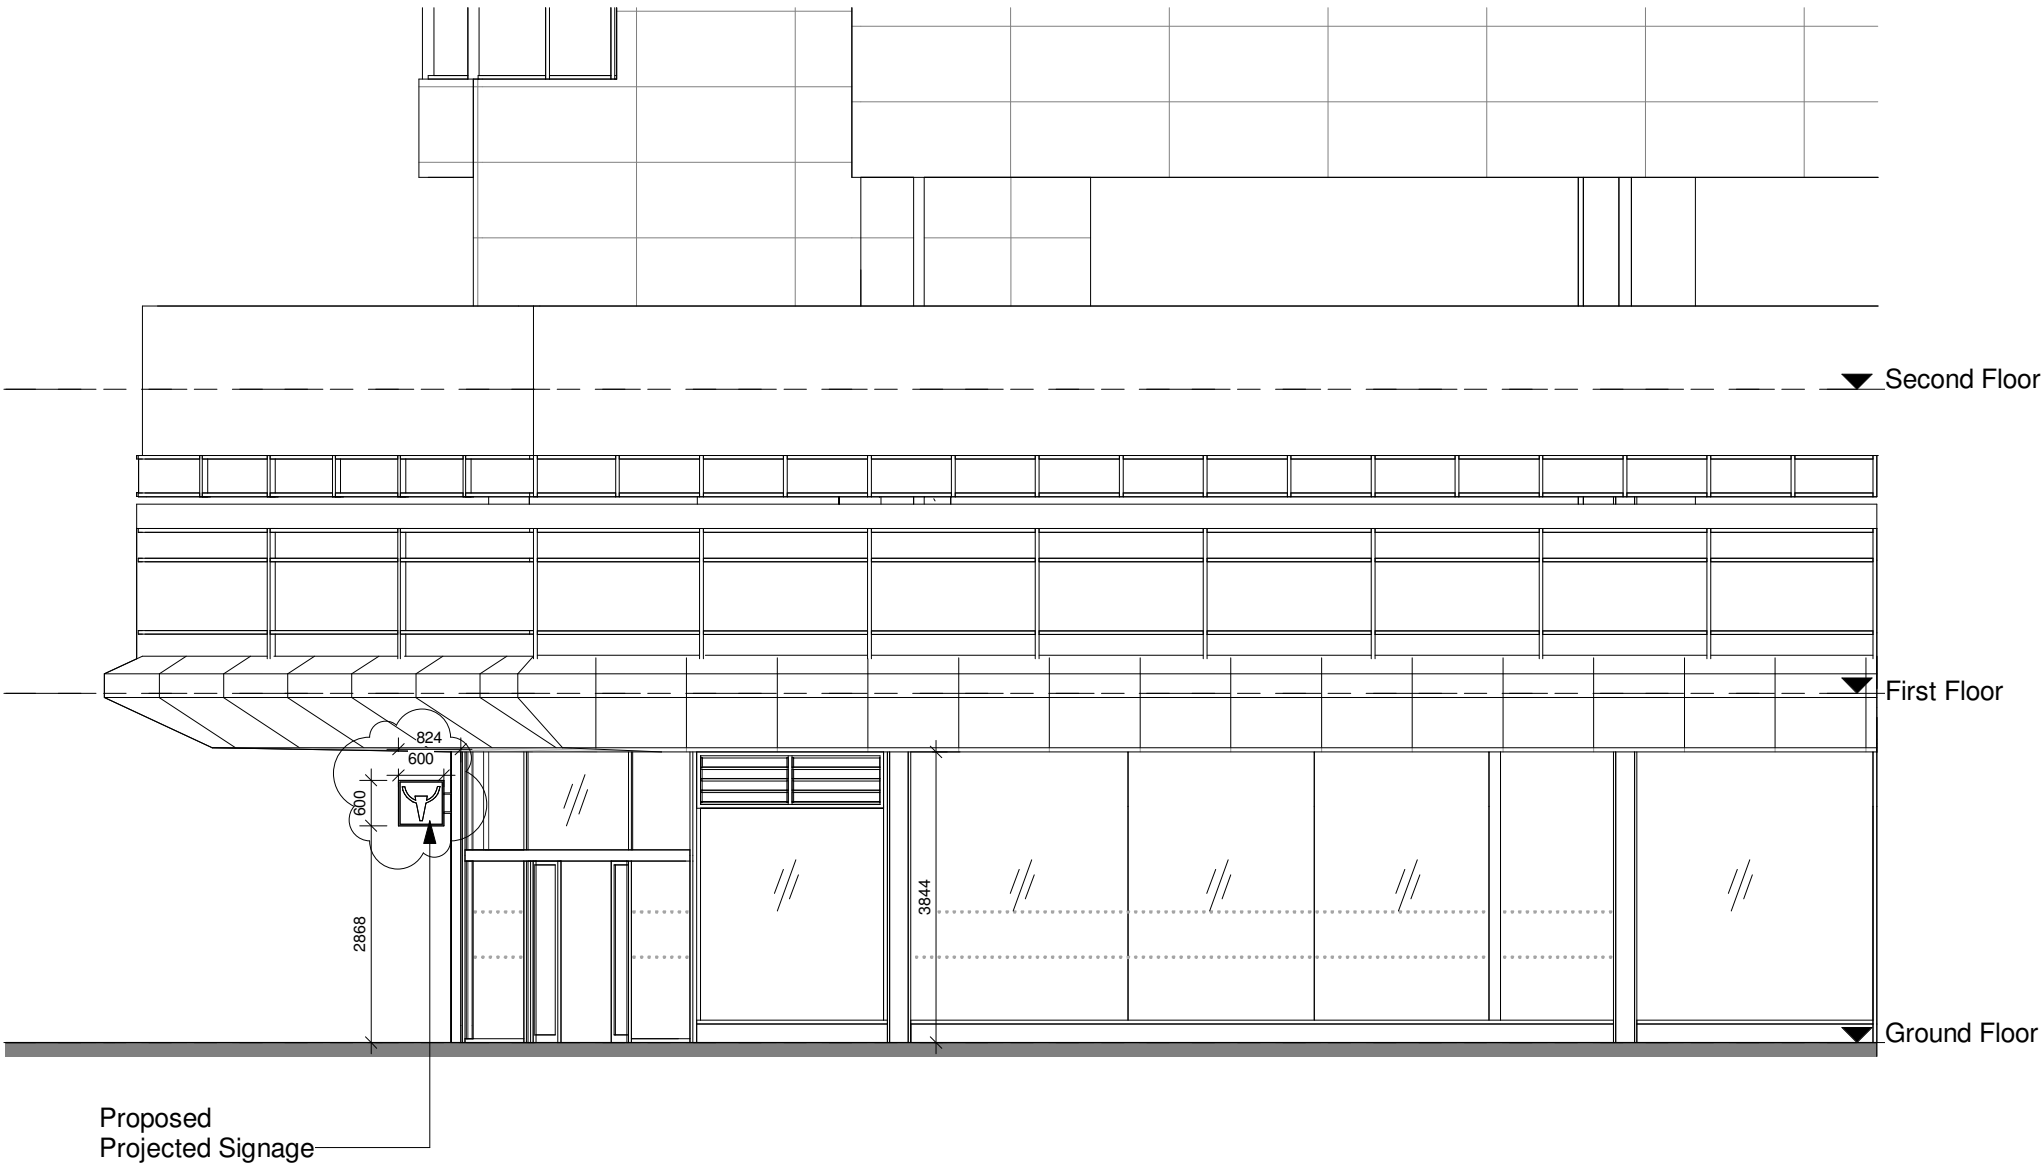
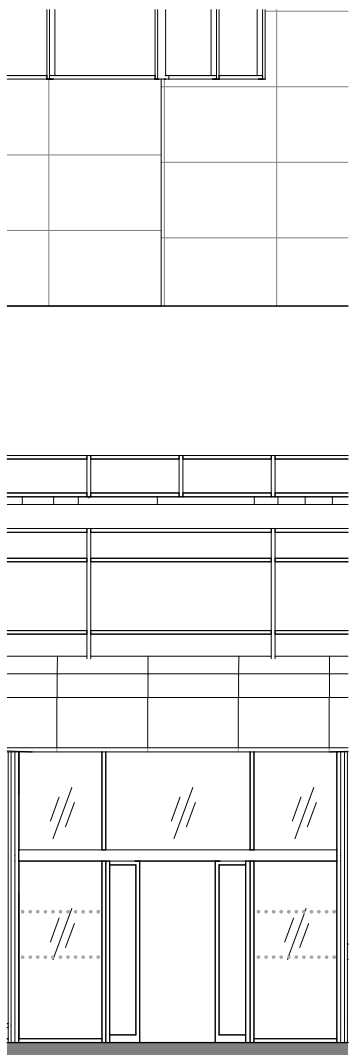


Proposed Elevation 2

Proposed Elevation 3

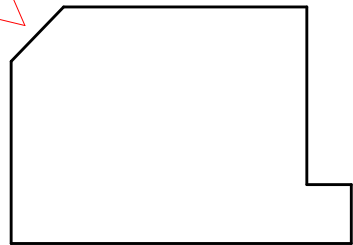

1 Proposed Elevation 2.
1:50 @ A1, 1: 100 @ A3

2 Proposed Elevation 3.
1:50 @ A1, 1: 100 @ A3



Client	Project title	Sheet name	6A Piccadilly Plaza, Manchester M1 4AH	Project number	240110	PL-203	Revision	C	© JAIA www.jai-a.com
Maguro Group	Bullgogi, Parker Street	Proposed Elevation 2	Planning	Date	16/JAN/25				
				Drawn by	CK				
				Checked by	JL				
					Scale	1:50 @ A1 1 : 100 @ A3			