


07 +60.35m AOD

06 +57.43m AOD

05 +54.50m AOD

04 +51.58m AOD

03 +48.65m AOD

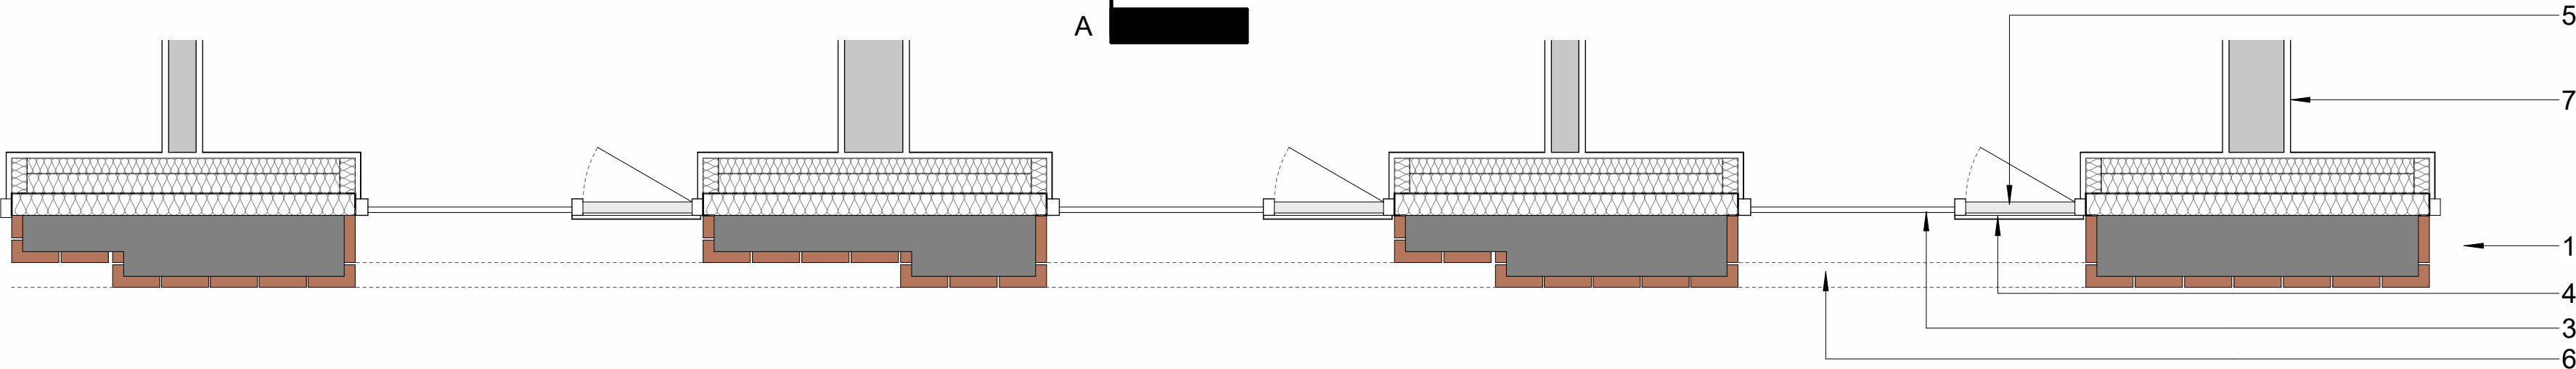



© COPYRIGHT
The copyright in this drawing is vested in Sheppard Robson and no license or assignment of any kind has been, or is, granted to any third party whether by provision of copies or originals or otherwise unless agreed in writing.

DO NOT SCALE FROM THIS DRAWING
The contractor shall check and verify all dimensions on site and report any discrepancies in writing to Sheppard Robson before proceeding work

FOR ELECTRONIC DATA ISSUE
Electronic Data / drawings are issued as "read only" and should not be interrogated for measurement. All dimensions and levels should read, only from those values stated in text on the drawing.

- Red coloured brick - stretcher bond
- Red coloured brick - soldier course
- Anodized Aluminium Window System: Bronze Coloured
- Anodized Aluminium Window Frame and Glass Panel
- Bronze Coloured Anodized Aluminium Decorative Perforated Panel in front of purge vent zones
- Full height bronze coloured aluminium inward opening solid vent panel
- Bronze Coloured Aluminium Cill
- Internal plasterboard lining
- Ventilation intake / exhaust perforated aluminium panel

REV.	DATE	AMENDMENT
P01	06/06/2023	Issued for 'Planning'
P02	10/11/2023	PBSA block updated to MCC comments. Proportion of metal cladding reduced and replaced with brickwork
P03	26/11/2024	Final issue NMA updates as discussed with MCC

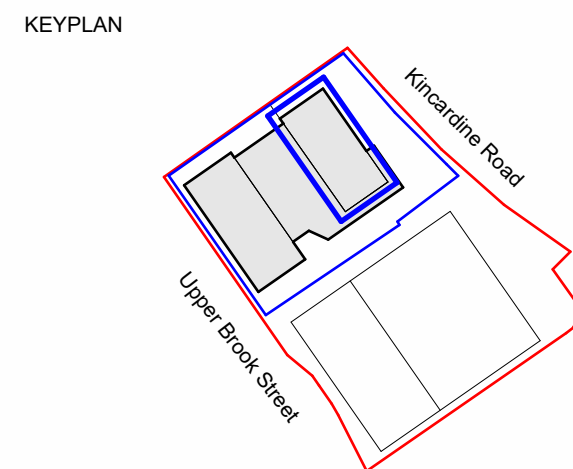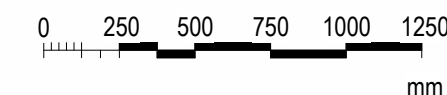

CLIENT
McLAREN
PROPERTY

**SHEPPARD
ROBSON**

77 Parkway Camden Town London NW1 7PU
T: +44 (0)20 7504 1700 E: enquiries@sheppardrobson.co.uk

PROJECT
Upper Brook Street Masterplan - McLaren/Kadans

SCALE@A1	DATE	ORIGINATOR	CHECKED	AUTHORISED
1 : 25	26/11/2024	SD	ET	RG

DESCRIPTION
**External Envelope PBSA
Typical Bay Study - Kincardine Block**

STAGE			
Stage 4			
STATUS	PURPOSE FOR ISSUE		SR NO.
S2	Planning		6601
DRAWING NO.			REV.
UBS-SRA-SA-XX-DR-A-02-420			P03